

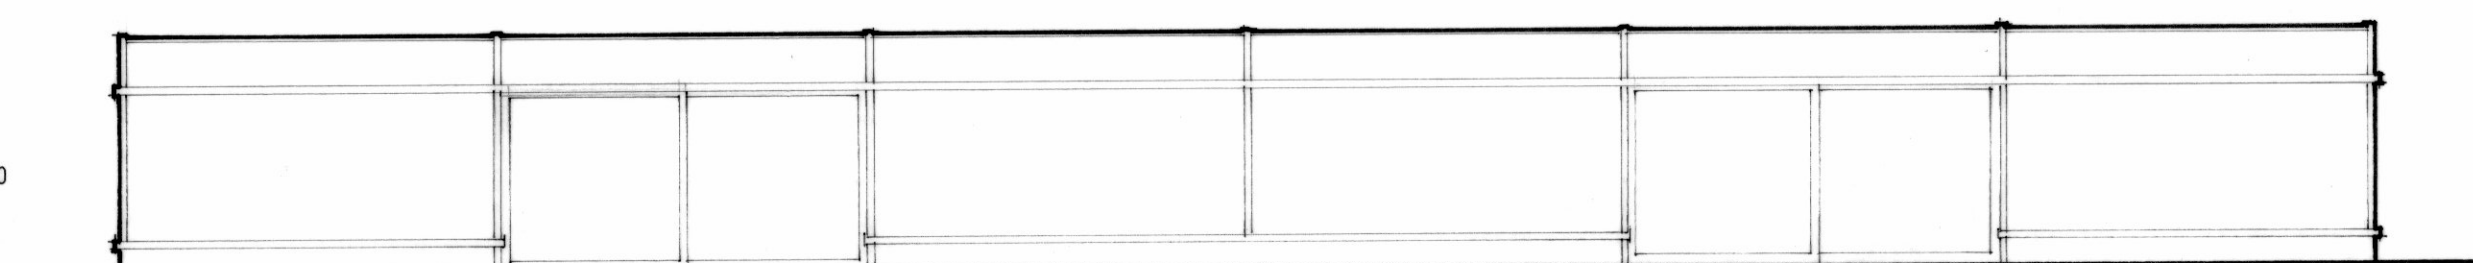



Front elevation (unit A)

 


Side elevation (unit A)

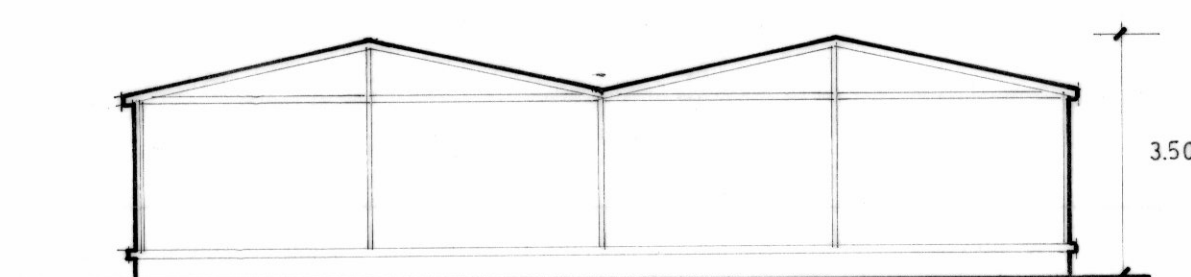


Rear elevation (unit A)

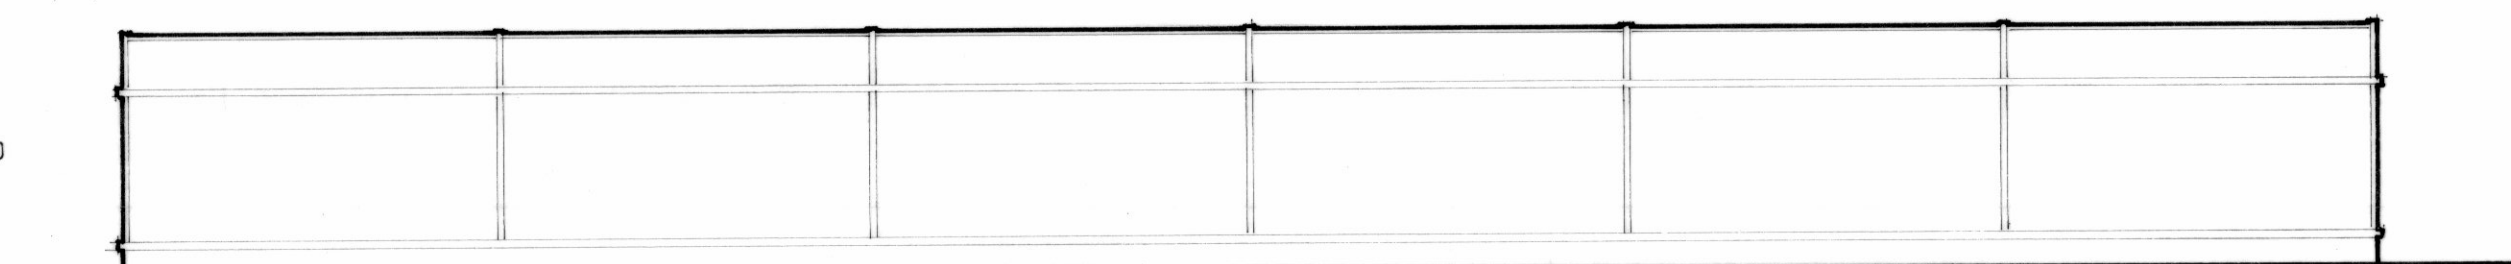


Side elevation (unit A)

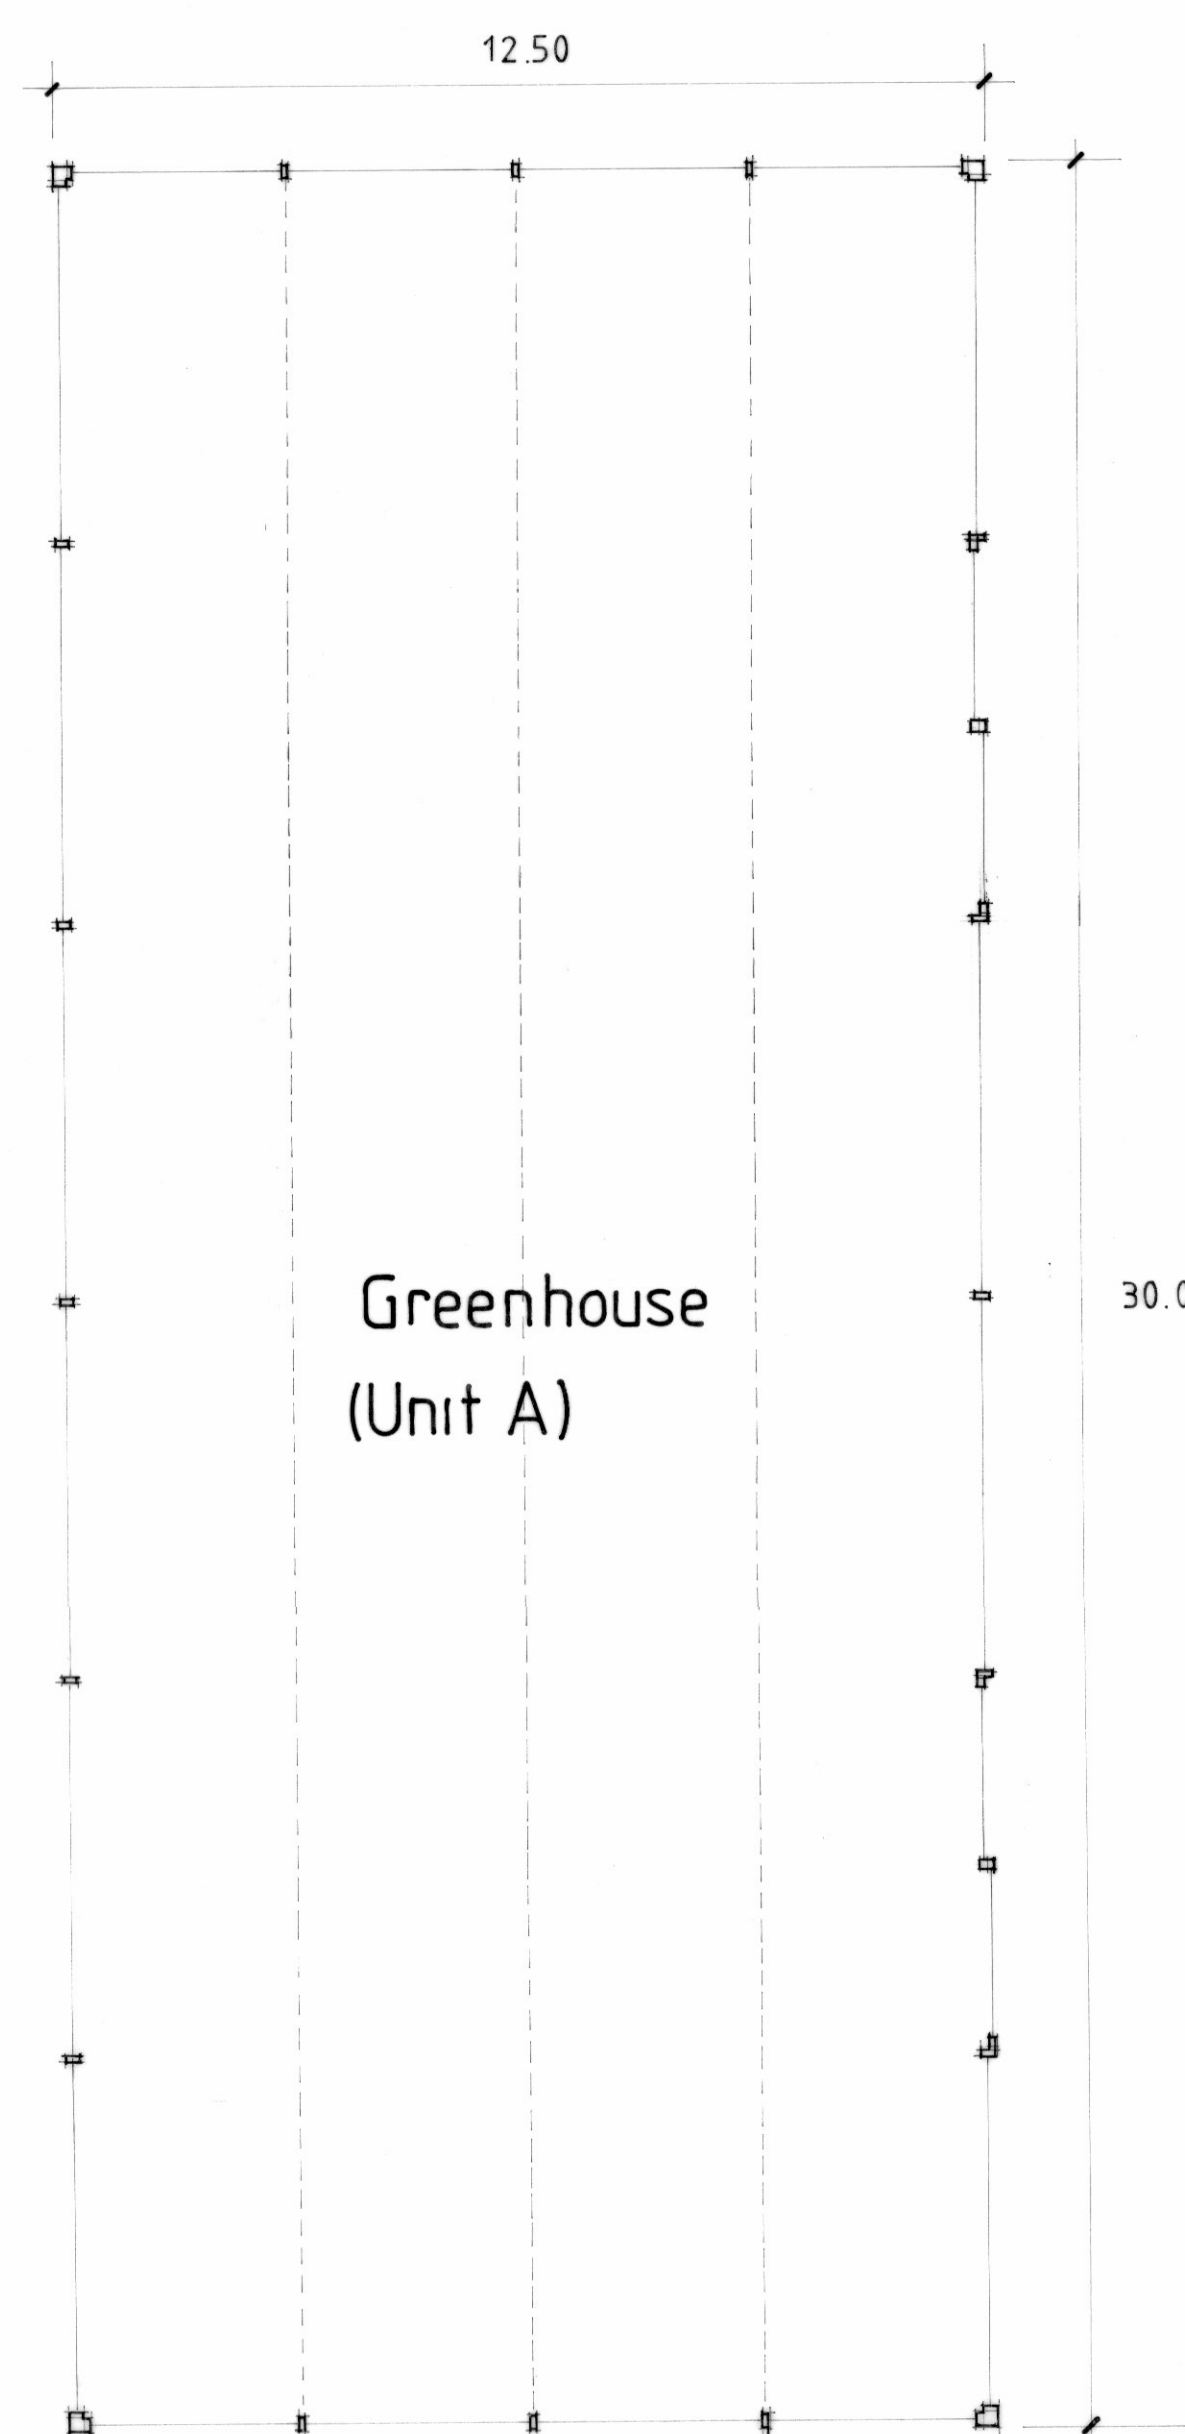


Floor plan (unit A)

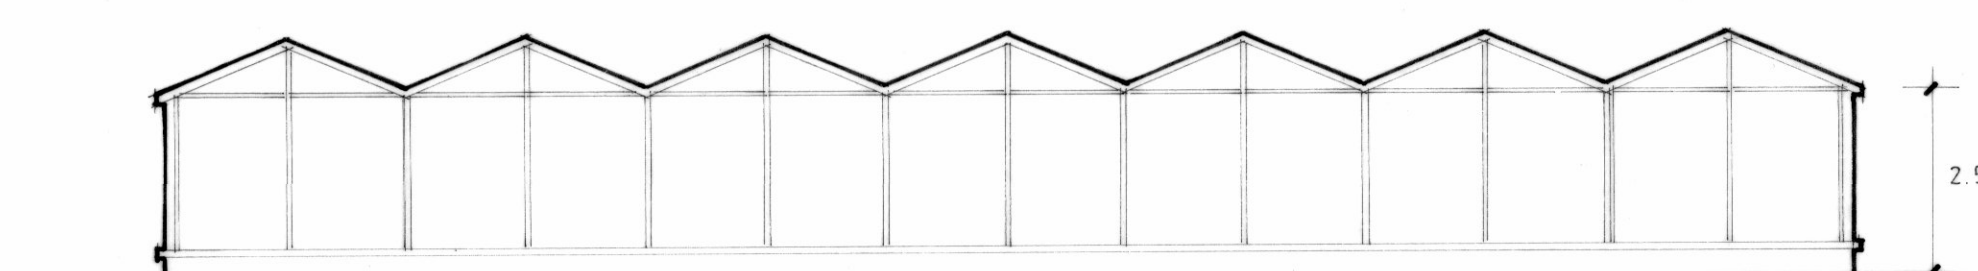


Front elevation (unit B)

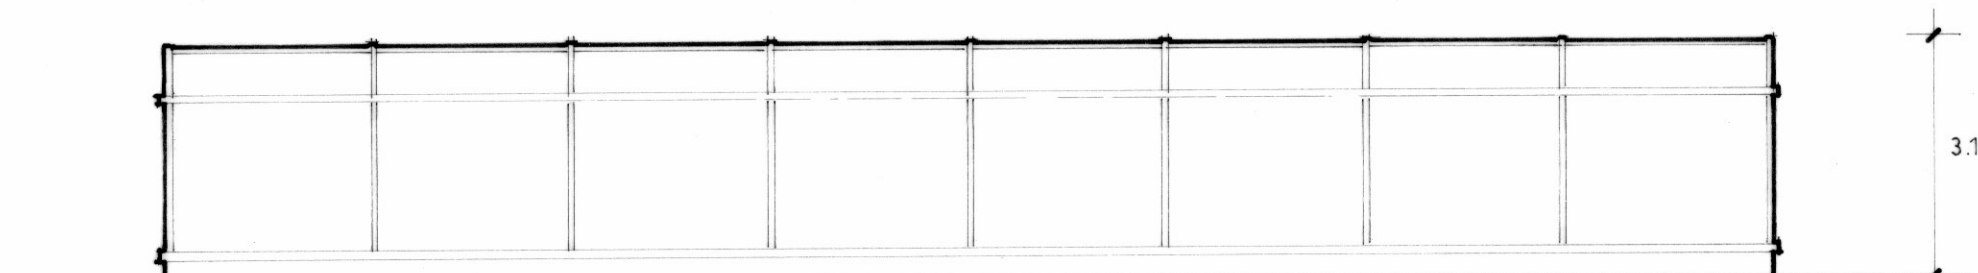

Side elevation (unit B)

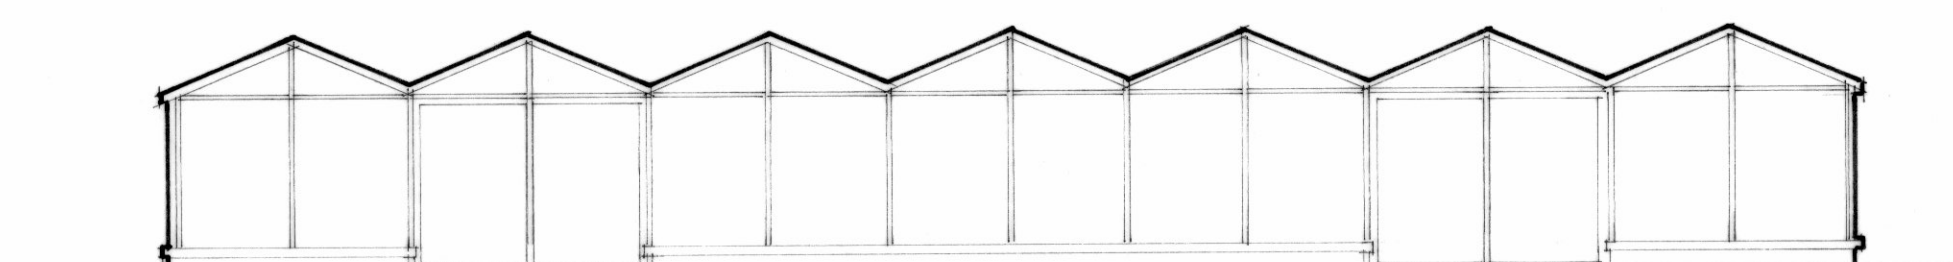

Rear elevation (unit B)

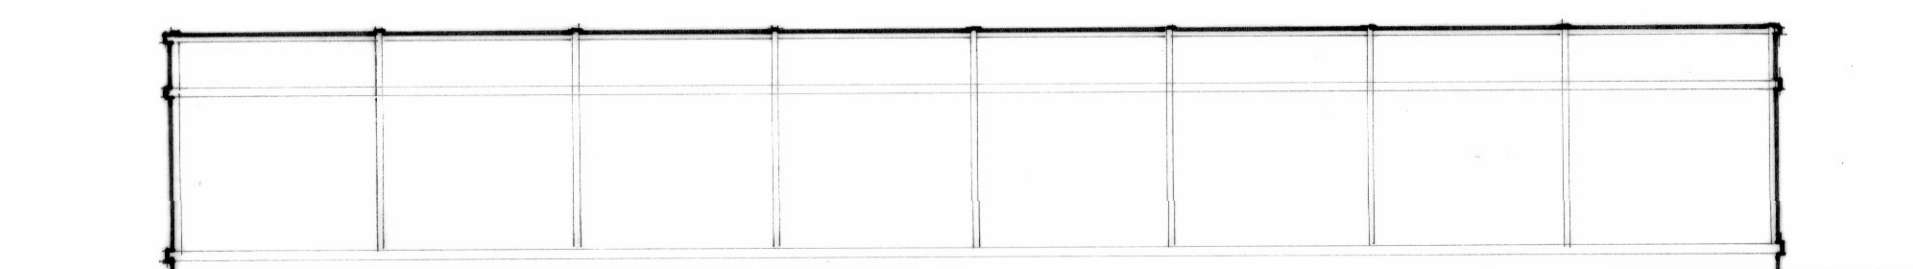


Side elevation (unit B)

Volumes

Unit A - 992.7m³

Unit B - 1,406.2m³

Total - 2,398.9m³

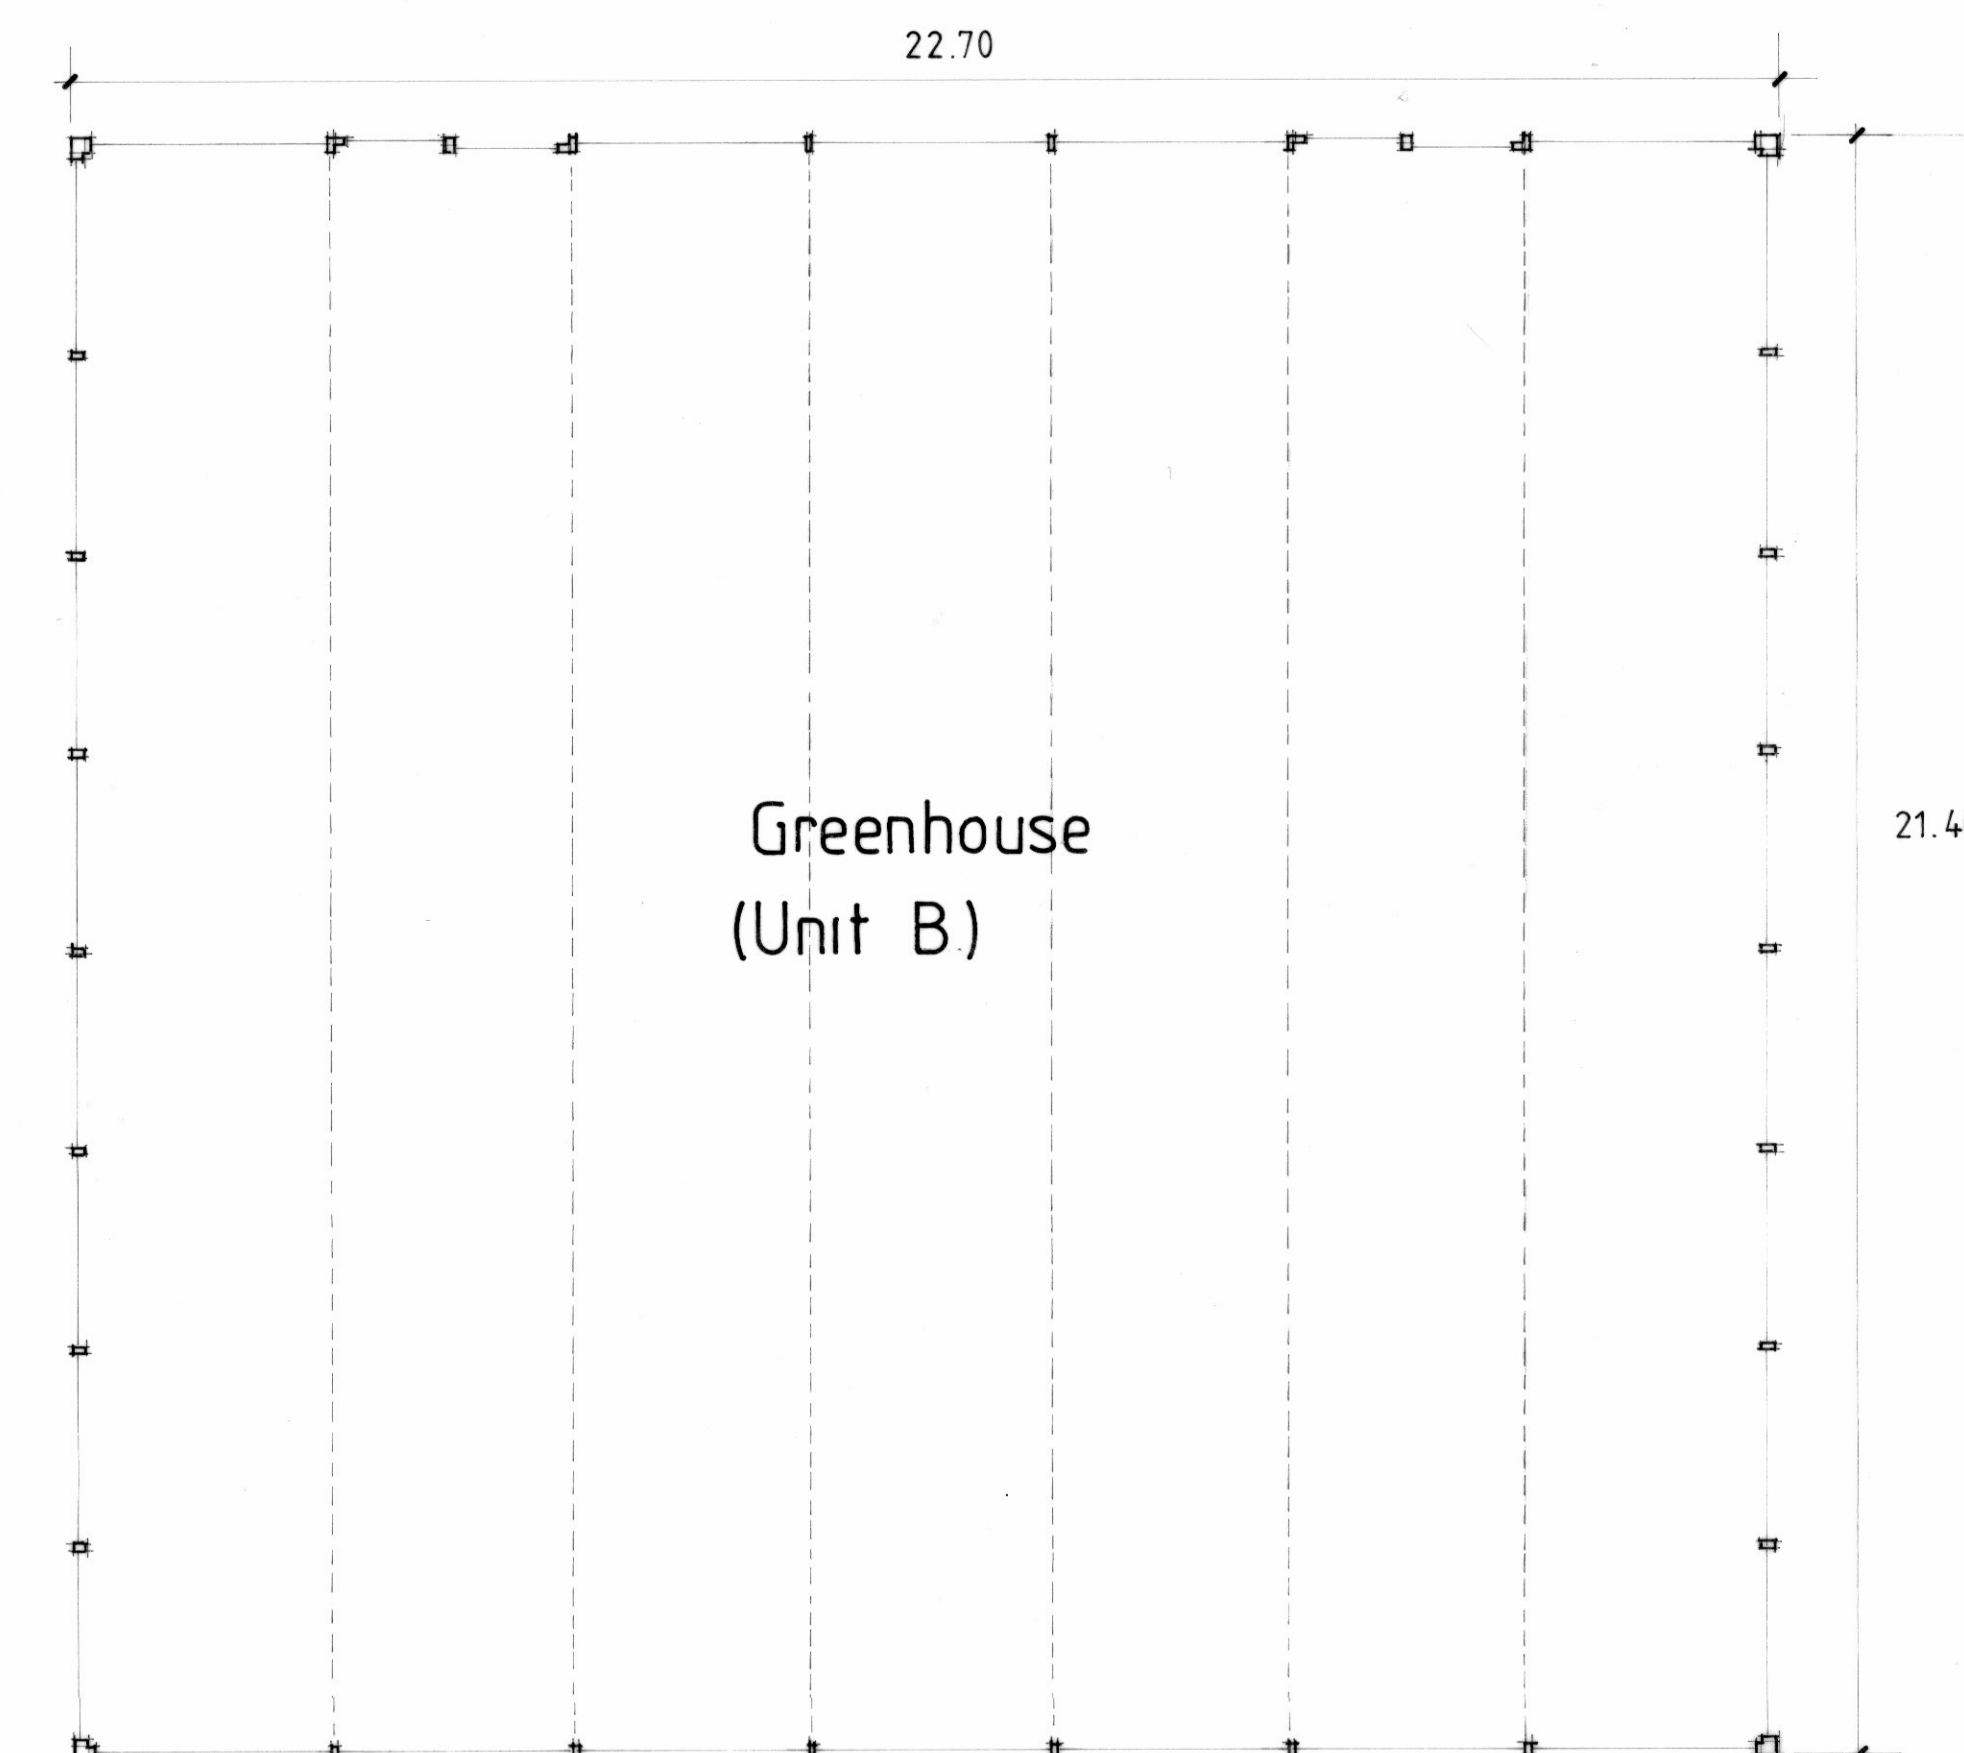

Floor plan (unit B)

A July 3	Volumes added
project	Change of use
location	Robin Lodge Nursery, Part Lane, Swallowfield RG7 1TB
drawing	Existing
drawing no	979 / 01 A
scale	1 : 50 1 : 100
date	May 2021

T.Neal Ltd
Architectural Design

Office 01420 86688
Mobile 07970 778 404
Email tneal1td@gmail.com
5 Brookwood, Alton, Hampshire GU34 2LS