



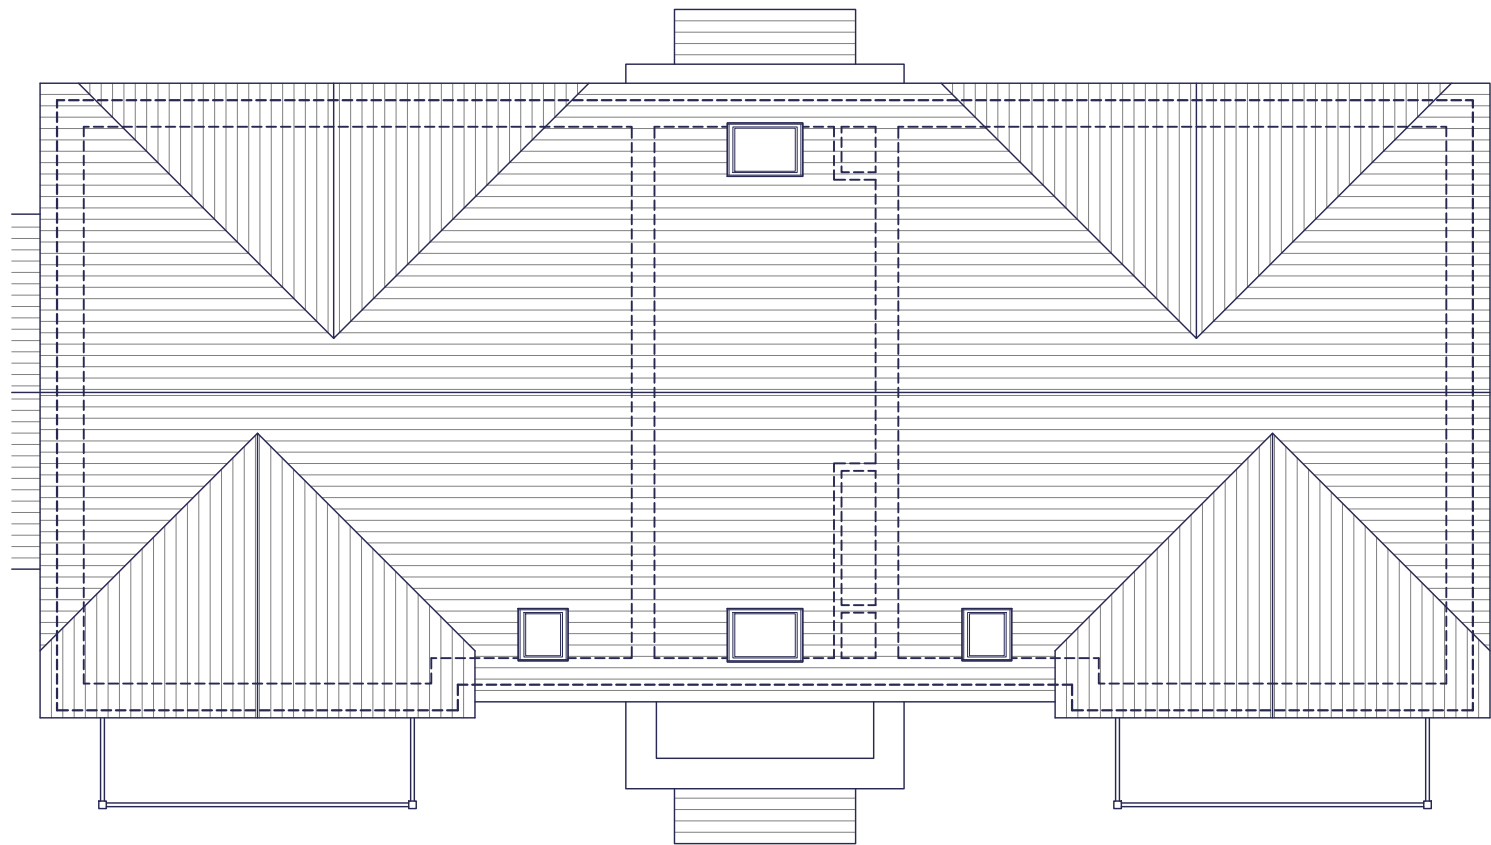

ROOF PLAN

 

B	20.06.25	Block redesigned to suit Planner's comments.	MCN	DGP
A	03.06.25	Windows amended and rooflights added.	MCN	DGP
Rev.	Date	Description	Drawn	Checked

Client		Scale	1:100 @ A3	Drawn	MCN	Checked	DGP
Project	South Wokingham R11	Date	Feb 2025	File	P1904 Flat Blocks		
Drawing Title	Block 8 - Style 4 Roof Plan	Drg.No.	P1904.BLK8.104	Rev.	B	Drawing Status	PLANNING