



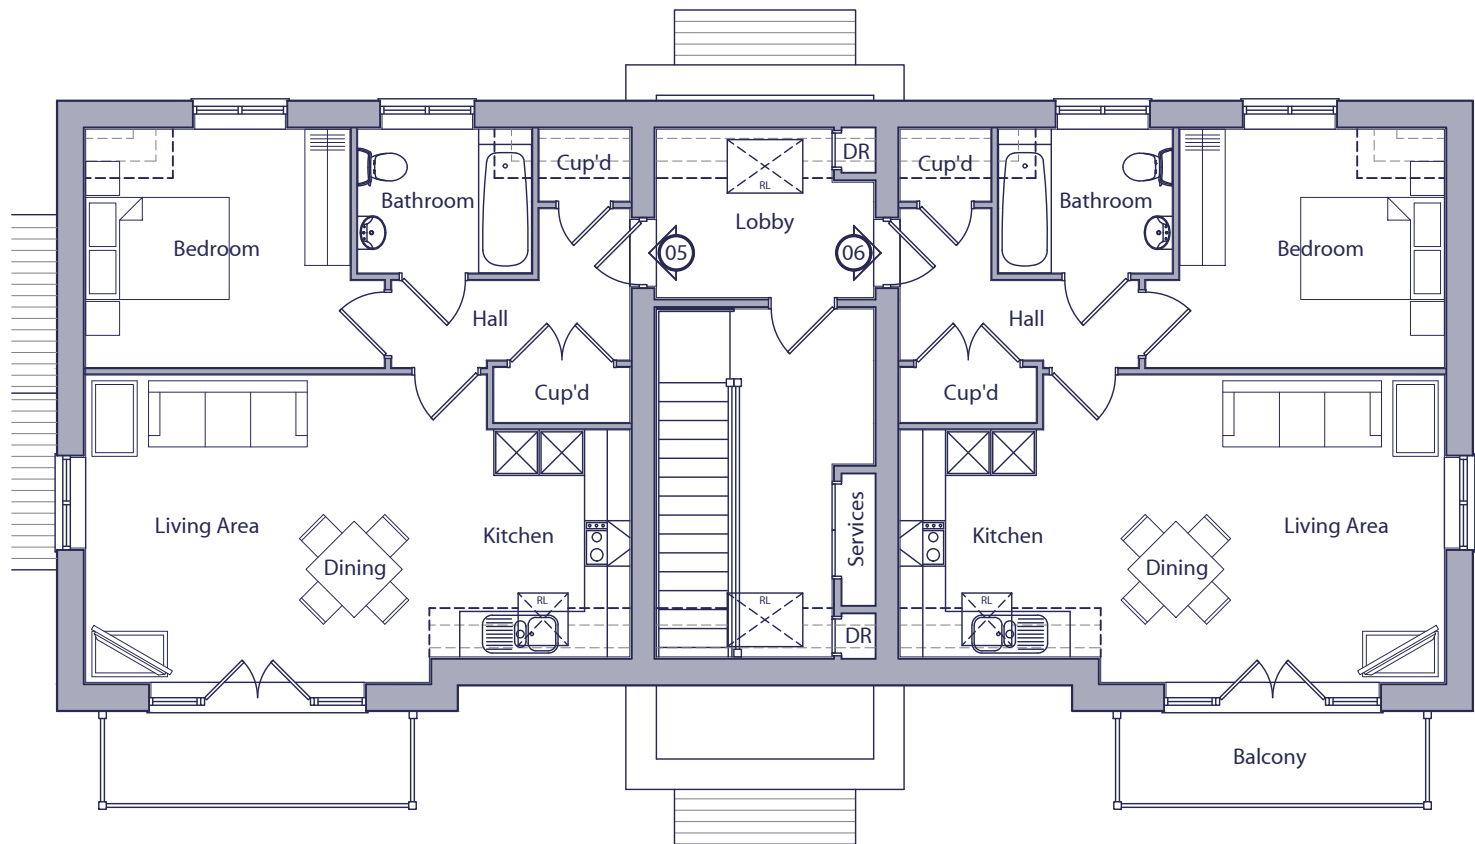

SECOND FLOOR PLAN

FLAT 5 - 1 BED / 2 PERSON FLAT		
SPACE STANDARDS	REQUIRED	ACTUAL
FLOOR AREA	50.0m2	51.75m2
STORAGE	1.5m2	2.45m2
BEDROOM 1	11.5m2	11.54m2

FLAT 6 - 1 BED / 2 PERSON FLAT		
SPACE STANDARDS	REQUIRED	ACTUAL
FLOOR AREA	50.0m2	51.75m2
STORAGE	1.5m2	2.45m2
BEDROOM 1	11.5m2	11.54m2

 

B	20.06.25	Block redesigned to suit Planner's comments.	MCN	DGP
A	03.06.25	Windows and internals amended. Rooflights added.	MCN	DGP
Rev.	Date	Description	Drawn	Checked

Client	Scale	Drawn	Checked
Project	1:100 @ A3	MCN	DGP
South Wokingham	Date	File	
R11	Feb 2025	P1904 Flat Blocks	
Drawing Title	Drg.No.	Rev.	Drawing Status
Block 8 - Style 4	P1904.BLK8.103	B	PLANNING
Second Floor Plan			