



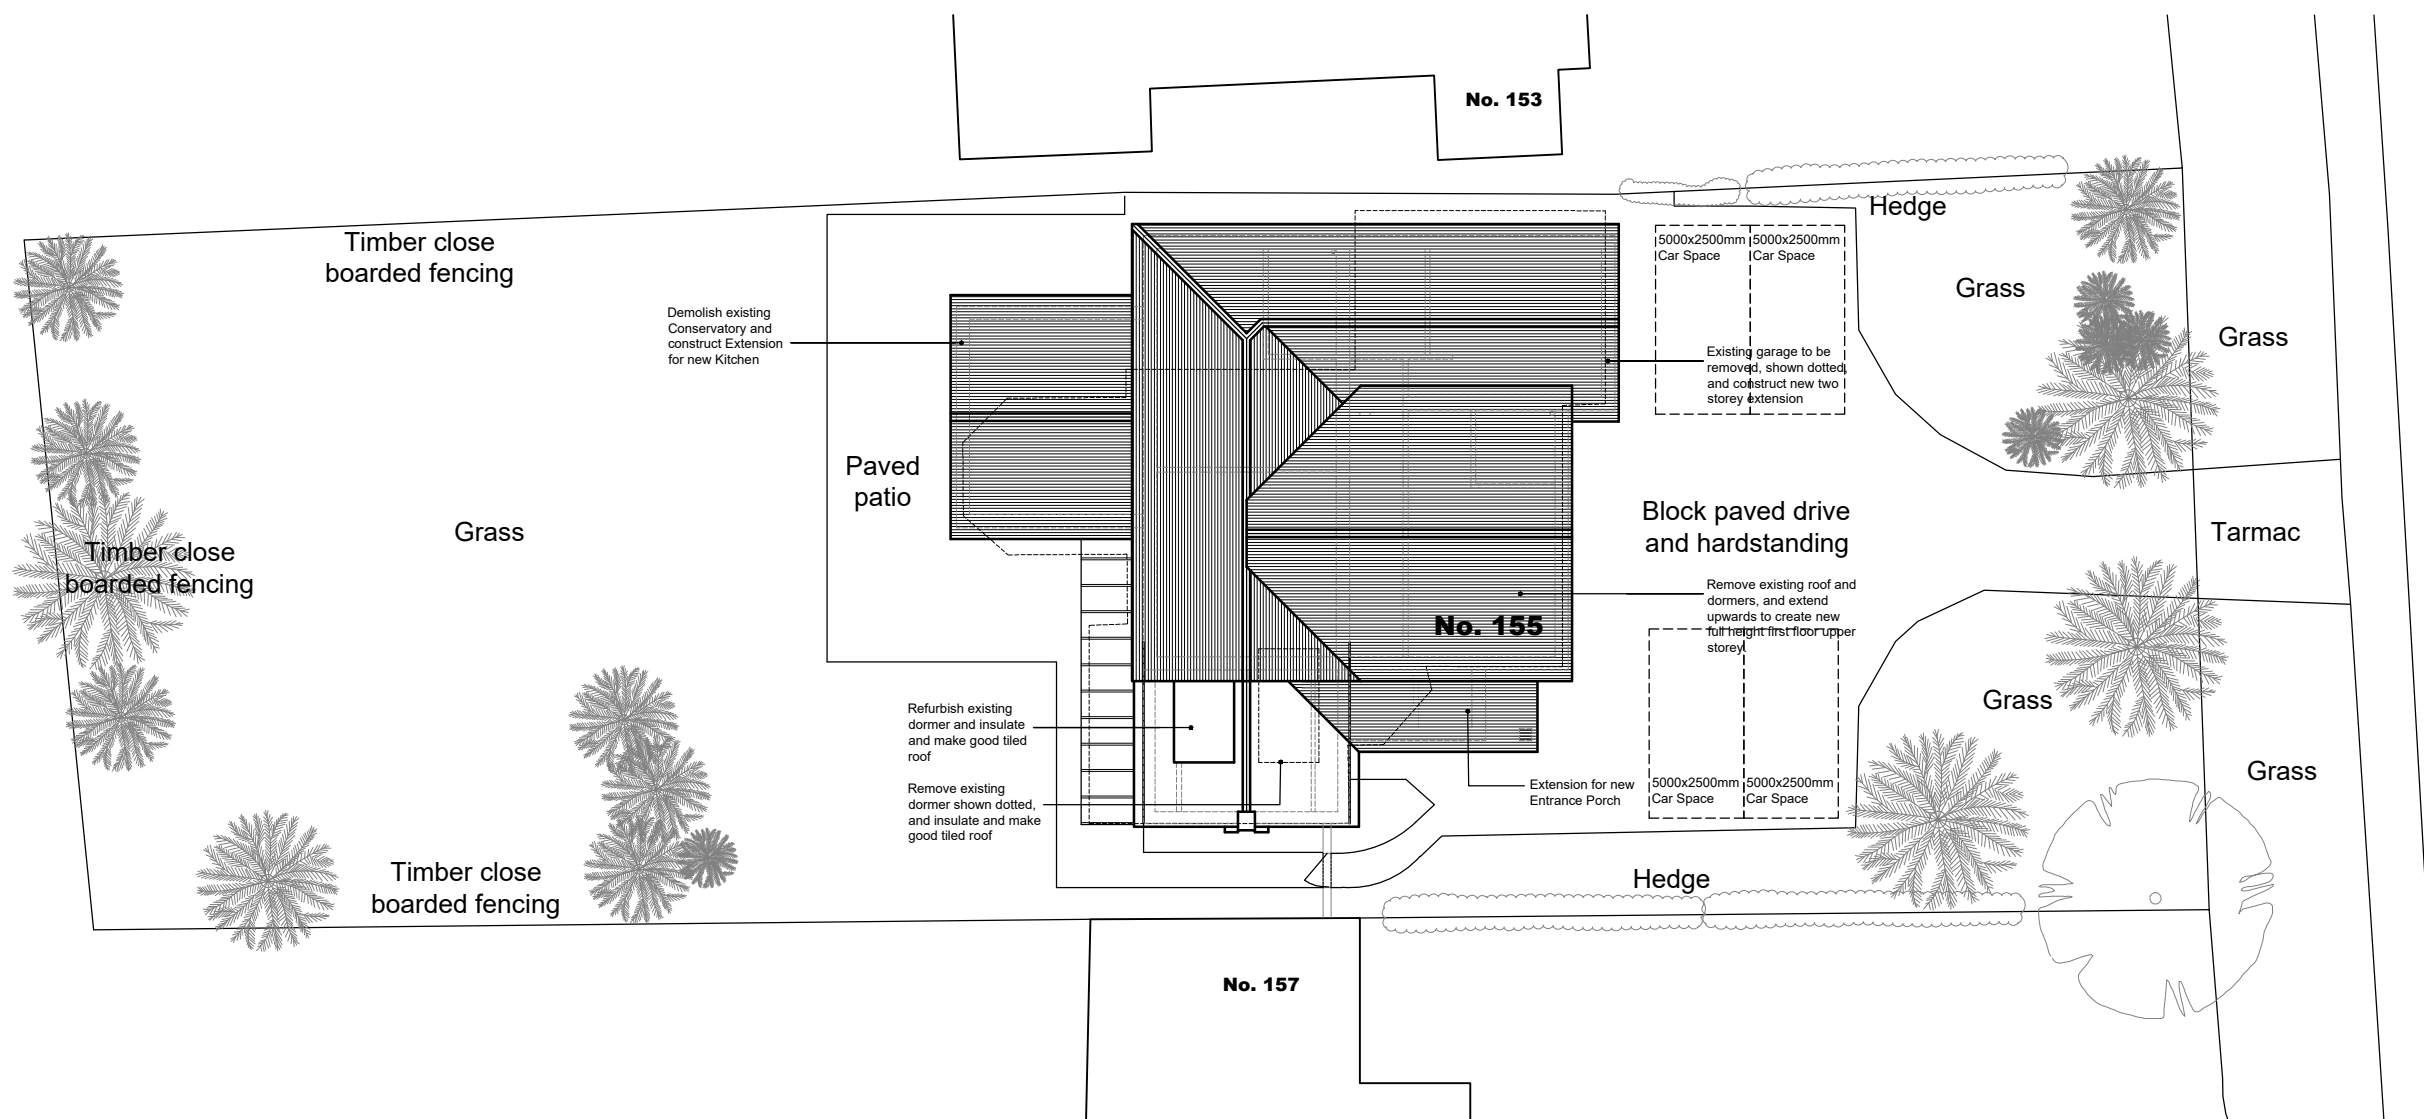

PROPOSED SITE PLAN 1:200

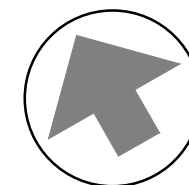


IAN HUNT ASSOCIATES



Oakwood House
14 High Tree Drive Earley
Reading Berkshire RG6 1EU
0118 935 3655
info@ihaltld.co.uk

Project Proposed Extension & Alterations
at 155 Barkham Road,
Wokingham RG41 2RS
Client Claire Elliott

Title Proposed Site Plan
Revision

 			METRES							
0 5 10 15 20			1:200 SCALE							
A3										
Drawn	Scale	Date								
IRH	1:100	Feb 2025								
Drawing No		Rev								
1545.11										
All dimensions to be checked on site prior to the commencement of any construction. This drawing may not be reproduced in any part or form without the written consent of Ian Hunt Associates Ltd.										
ALL COPYRIGHTS RESERVED										