
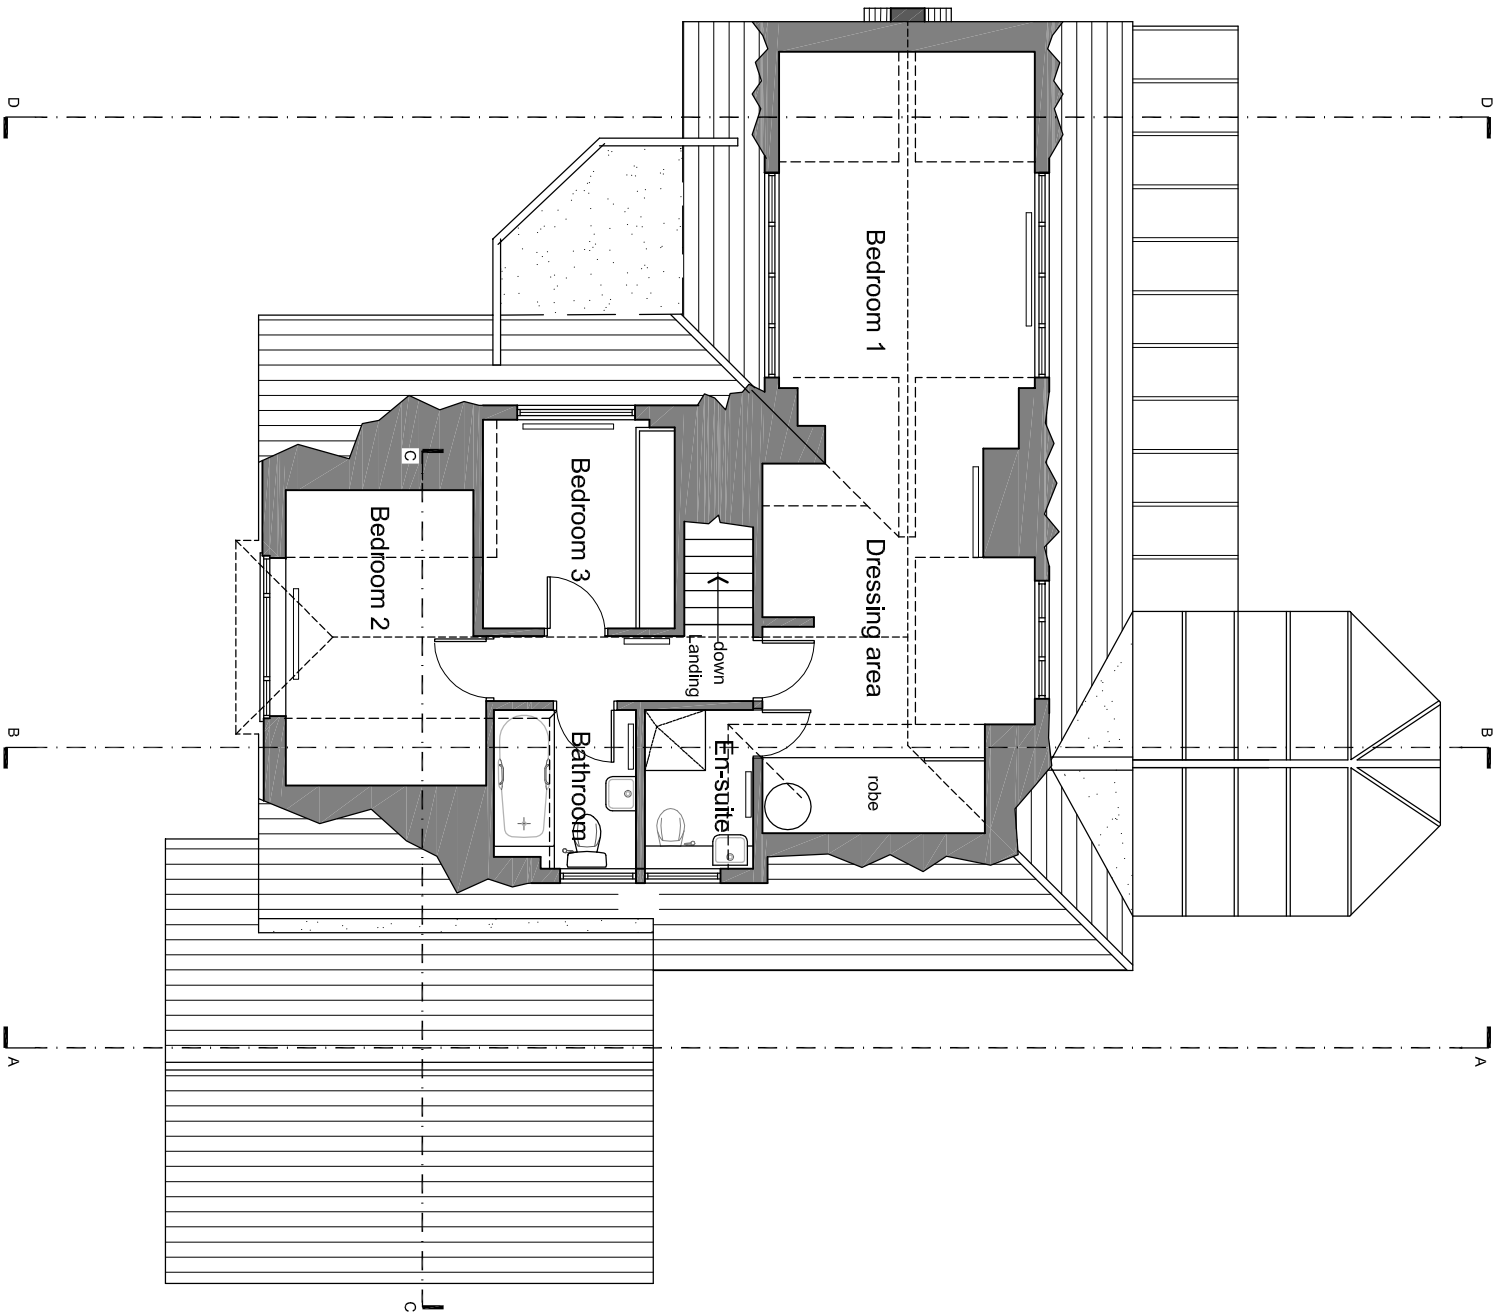


IAN HUNT ASSOCIATES

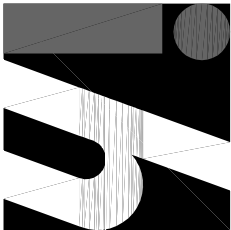

Oakwood House
14 High Tree Drive Earley
Reading Berkshire RG6 1EU
0118 935 3655
info@ihaltld.co.uk

Project
Extension & Alterations at
155 Barkham Road,
Wokingham. RG41 2RS

Client
Claire Elliott

Title
Existing First Floor Plan

Revision

Drawn
IRH

Scale
1:100

Date
June 2022

Drawing No
1545.03

Rev

All dimensions to be checked on site prior to the commencement of any construction. This drawing may not be reproduced in any part or form without the written consent of Ian Hunt Associates Ltd.

ALL COPYRIGHTS RESERVED