




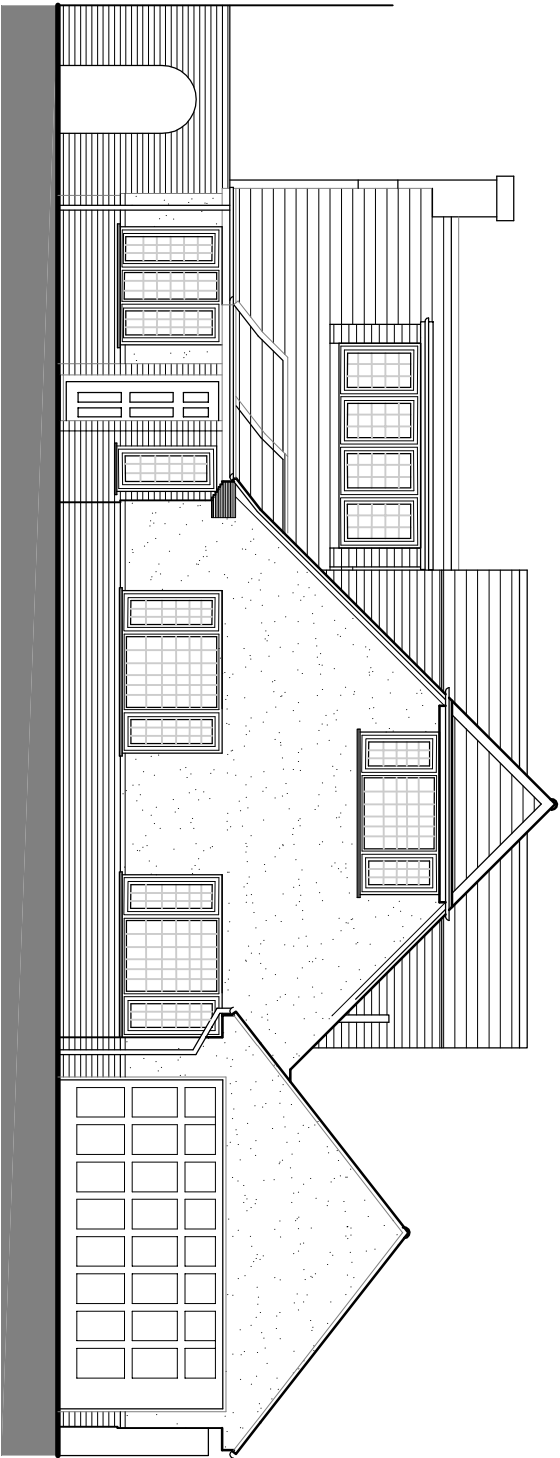


East Elevation

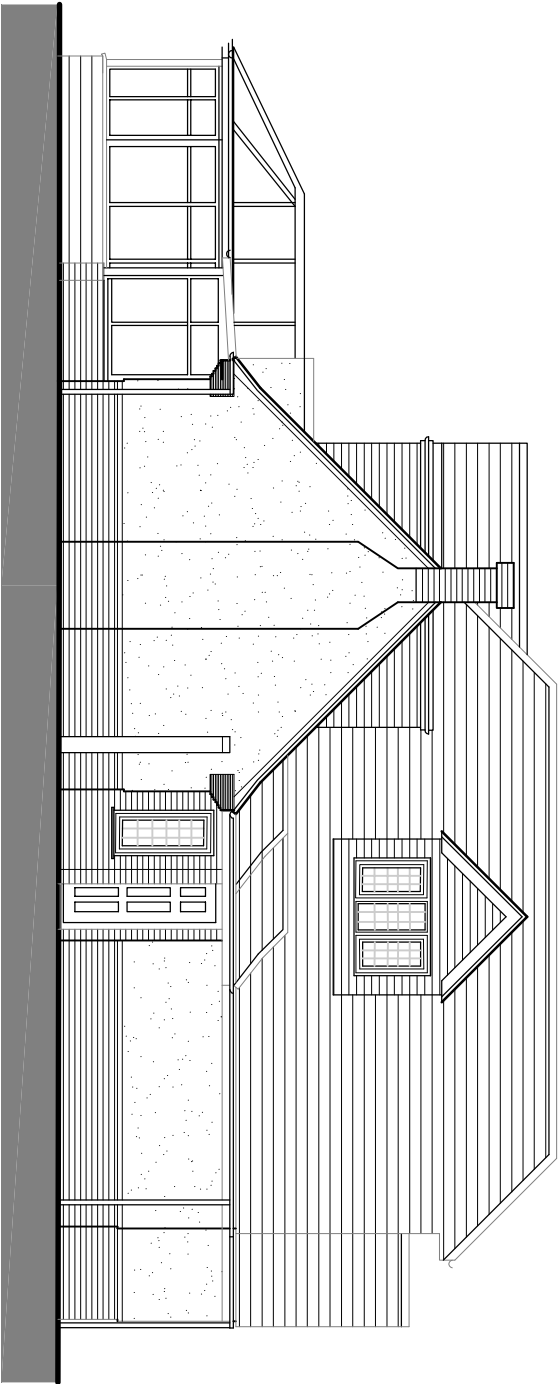

South Elevation

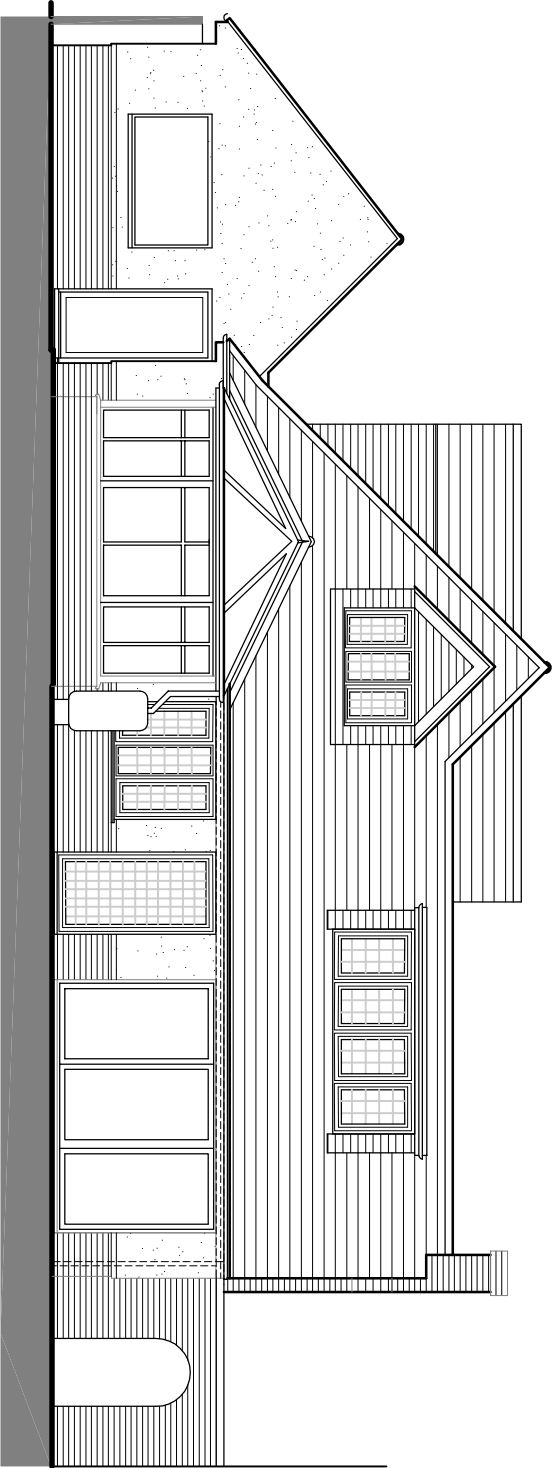


West Elevation

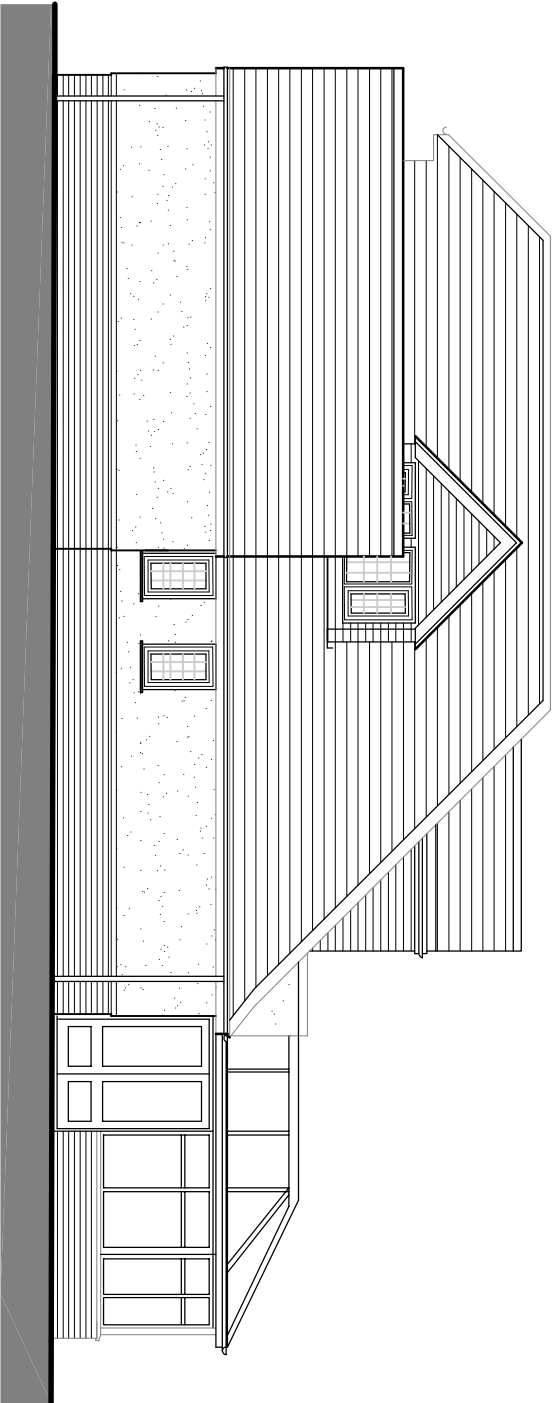

North Elevation


IAN HUNT ASSOCIATES

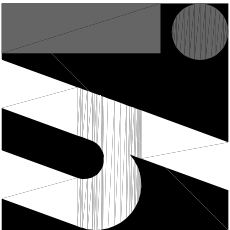

Oakwood House
14 High Tree Drive Earley
Reading Berkshire RG6 1EU
0118 935 3655
info@ihaltld.co.uk

Project	Extension & Alterations at 155 Barkham Road, Wokingham, RG41 2RS
Client	Claire Elliott

Title	Existing Ground Floor Plan
Revision	

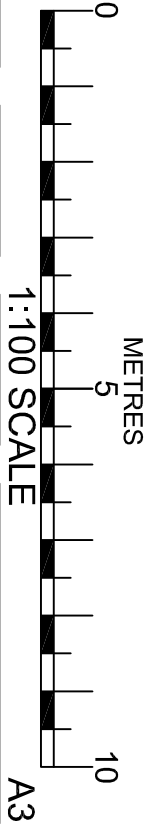

Drawn	Scale	Date
IRH	1:100	June 2022
Drawing No	Rev	
1545.04		

All dimensions to be checked on site prior to the commencement of any construction. This drawing may not be reproduced in any part or form without the written consent of Ian Hunt Associates Ltd.

ALL COPYRIGHTS RESERVED