


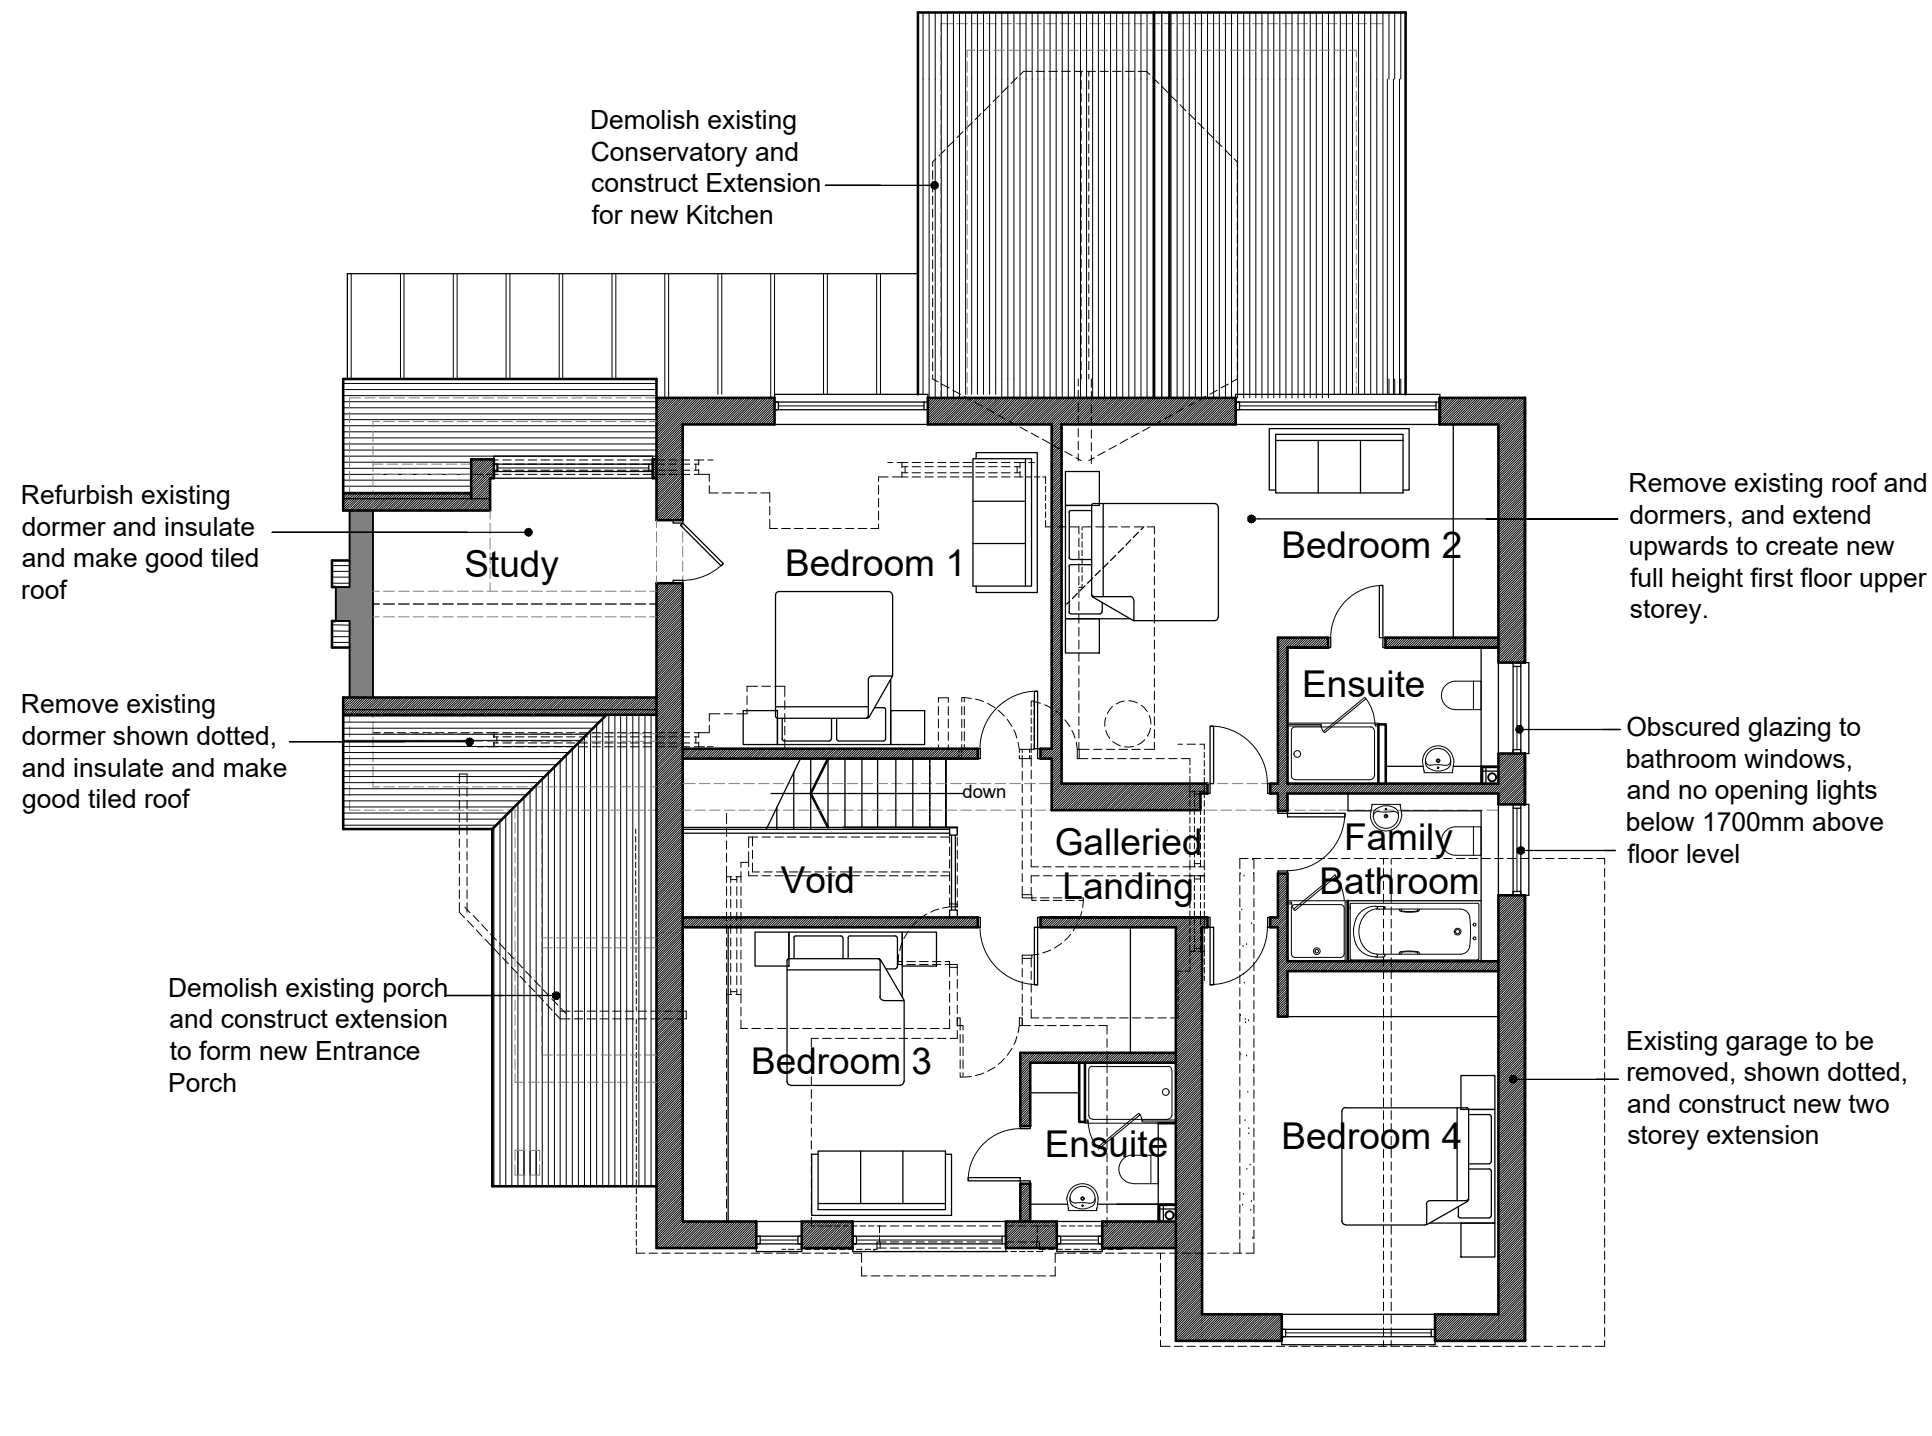

FIRST FLOOR PLAN


IAN HUNT ASSOCIATES



Oakwood House
14 High Tree Drive Earley
Reading Berkshire RG6 1EU
0118 935 3655
info@ihaltld.co.uk

Project Proposed Extension & Alterations
at 155 Barkham Road,
Wokingham RG41 2RS
Client Claire Elliott

Title Proposed First Floor Plan
Revision

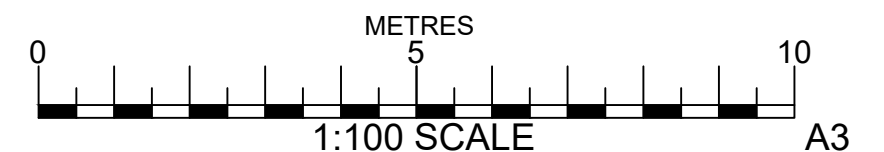

Drawn IRH	Scale 1:100	Date Feb 2025
Drawing No 1545.07		Rev

All dimensions to be checked on site prior to the commencement of any construction. This drawing may not be reproduced in any part or form without the written consent of Ian Hunt Associates Ltd.

ALL COPYRIGHTS RESERVED