


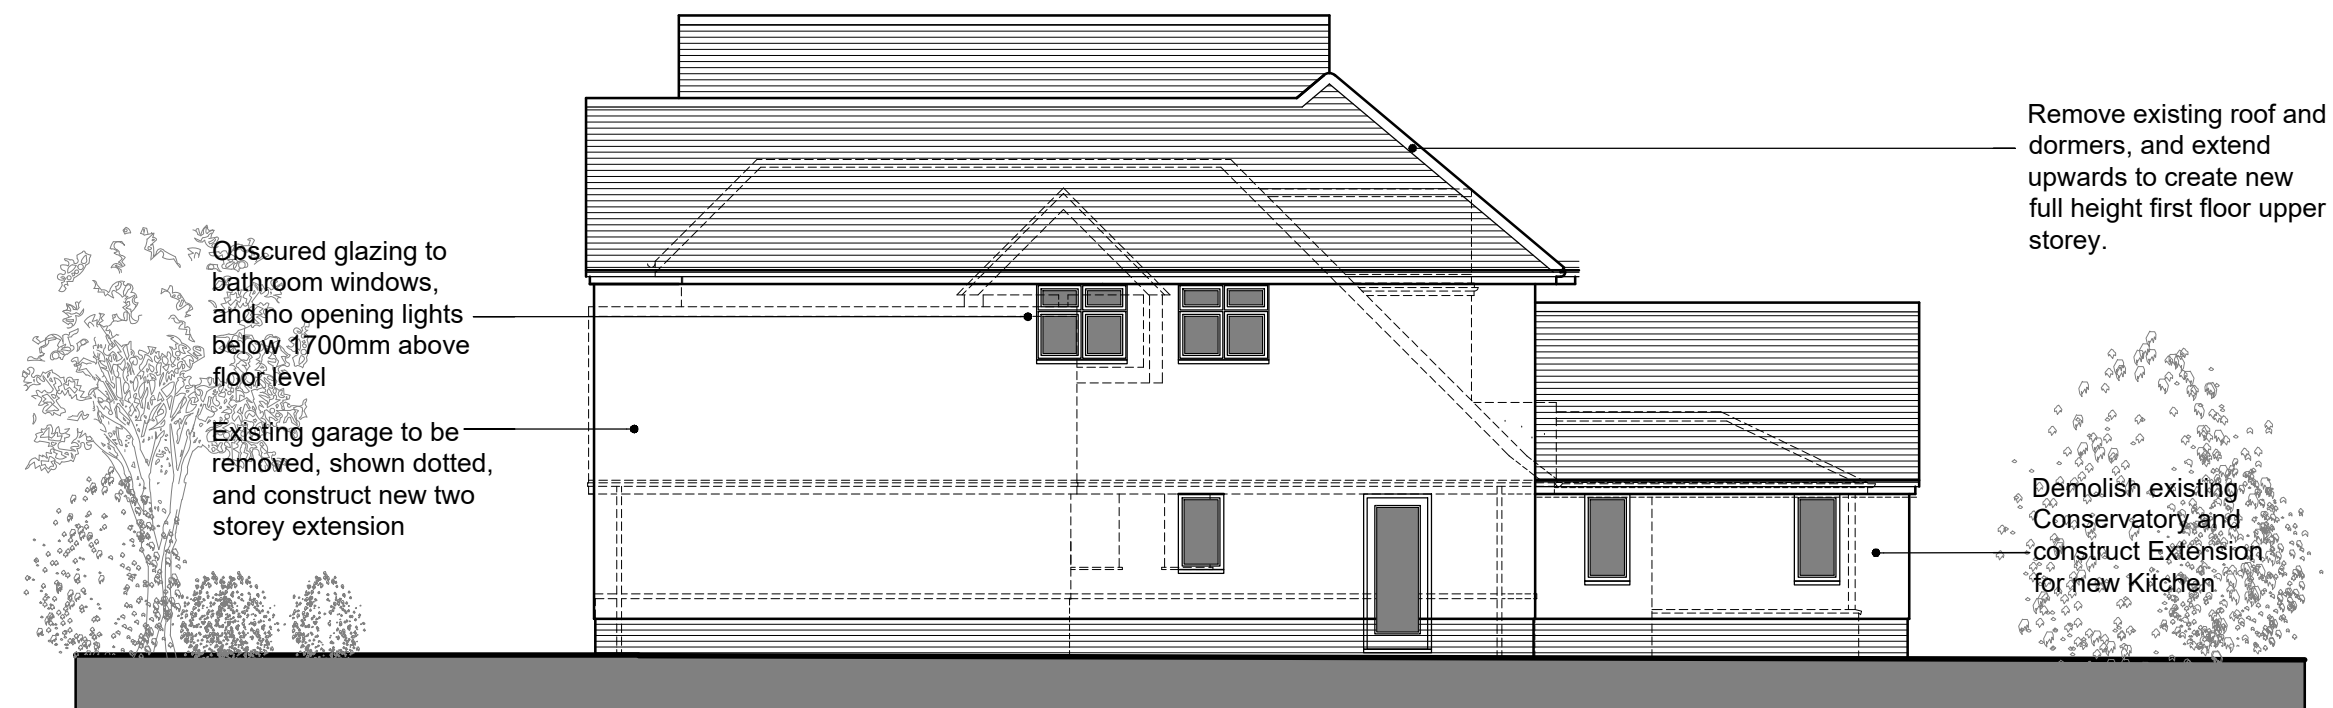

West Elevation



North Elevation

IAN HUNT ASSOCIATES




Oakwood House
14 High Tree Drive Earley
Reading Berkshire RG6 1EU
0118 935 3655
info@ihaltld.co.uk

Project Proposed Extension & Alterations
at 155 Barkham Road,
Wokingham RG41 2RS

Client Claire Elliott

Title Proposed Elevations Sheet 2

Revision

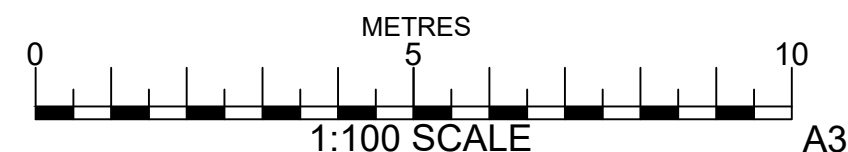

Drawn IRH Scale 1:100 Date Feb 2025

Drawing No 1545.10 Rev

All dimensions to be checked on site prior to the commencement of any construction. This drawing may not be reproduced in any part or form without the written consent of Ian Hunt Associates Ltd.

ALL COPYRIGHTS RESERVED