
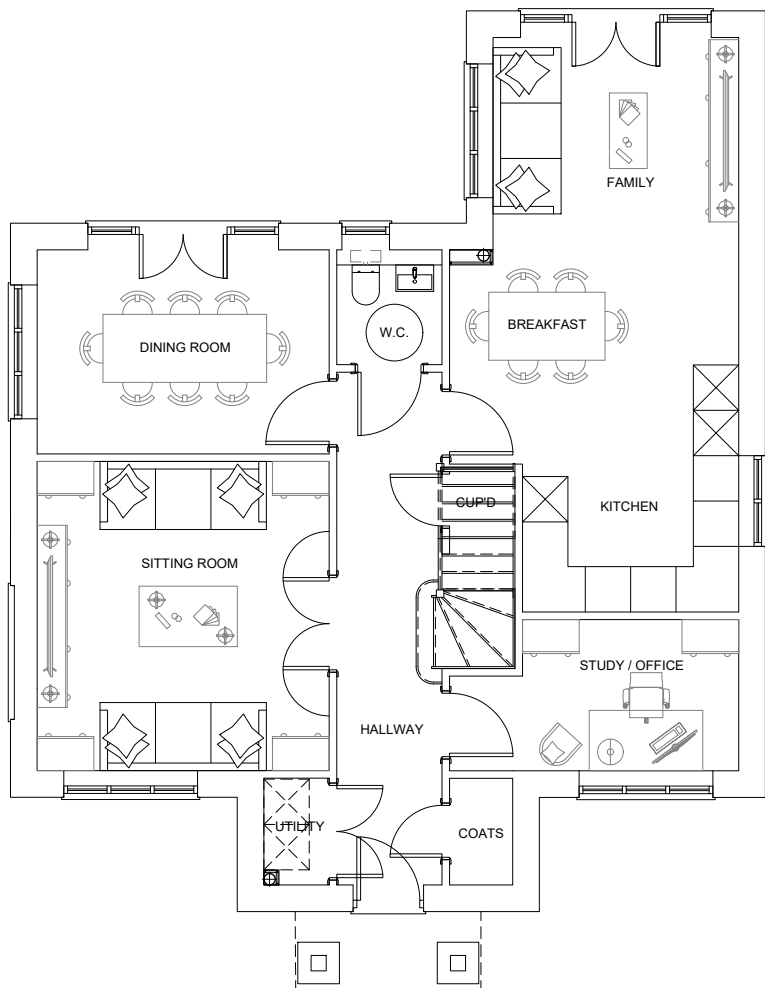


PLOT 52

HOUSE TYPE 139

notes

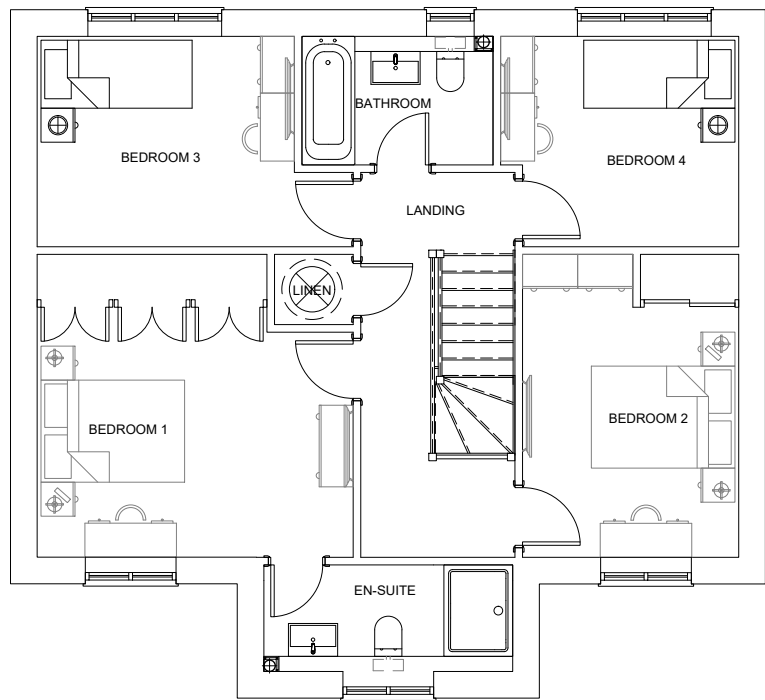

1560 SQFT



- G 14.08.24 MJ Family Room added
- F 15.05.24 MJ Render shown to central gable
- E 09.05.24 MJ Weatherboarding removed
- D 26.03.24 MJ Revised following internal review
- C 19.02.24 MJ Revised following internal review
- B 26.01.24 MJ Revised following internal review
- A 04.01.24 MJ Consultant Issue

revision
date
prepared
description



Knightway House
Park Street
Bagshot
Surrey
GU19 5AQ
T : 01276 538941
www.antlerhomes.co.uk

project
ST.ANNE'S DRIVE, WOKINGHAM

drawing
FLOOR PLANS &
ELEVATIONS - PLOT 52

date 06.12.23 scale 1:100 @ A2 drawn MJ

drawing number PL.50 - S73 revision G

0 1 5 10m