


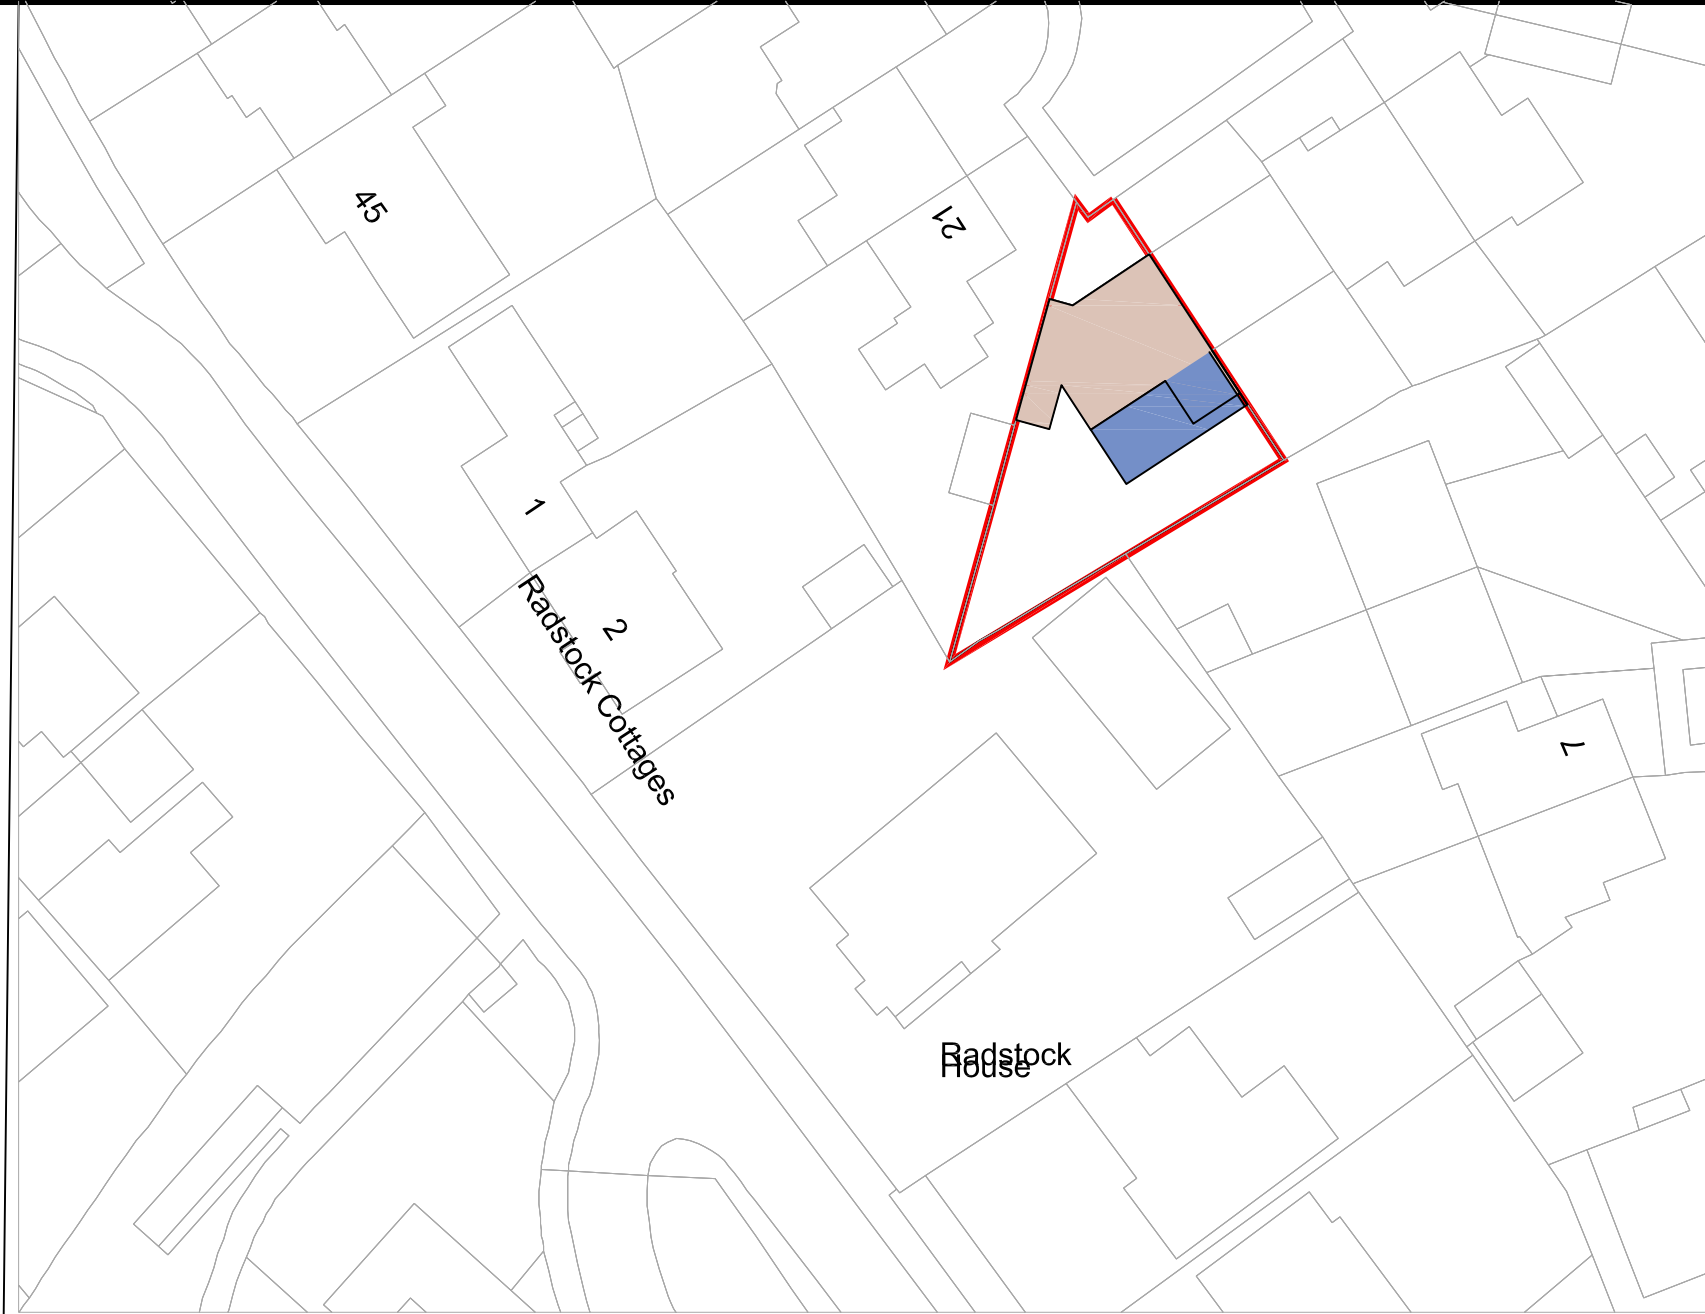

ReQuestAPlan
Map number: TQRQM25210121356544

Title: location plan
Map Produced for: Mohamed Larbi Dahoul
© Crown copyright and database rights 2025 OS 100042766
Project ID:
Date of Purchase: 29-07-2025
1 Years subscription from 29-07-2025 for 1 workstation.



LEGEND

- EXISTING
- PROPOSED
- PLOT BOUNDARY

- GENERAL NOTES :
1. THIS DRAWING IS THE COPYRIGHT OF ACE UK CONSULTING ENGINEERS AND MUST NOT BE RETAINED, COPIED OR USED WITHOUT THE ABOVE CONSULTANTS AUTHORITY.
 2. ALL DIMENSIONS ARE IN METRES AND LEVELS IN METRES UNLESS NOTED OTHERWISE. ALL DIMENSIONS TO BE VERIFIED ON SITE & APPROVED BY THE ENGINEER.
 3. THIS DRAWING SHOULD BE READ IN CONJUNCTION WITH OTHER RELEVANT ARCHITECTURAL, STRUCTURAL, MECHANICAL AND ELECTRICAL DRAWINGS AND ALL RELEVANT SECTIONS OF THE SPECIFICATIONS.
- NOTES:
1. CONTRACTOR MUST CHECK DIMENSIONS ON-SITE PRIOR TO COMMENCEMENT OF WORKS.
 2. ANY DISCREPANCIES OR UNCERTAINTIES MUST BE NOTIFIED TO THE PRINCIPAL DESIGNER.
 3. BOUNDARIES HAVE BEEN ASSUMED ON SITE. CLARIFICATION AND CONFIRMATION OF BOUNDARY MUST BE TAKEN UP WITH A LEGAL PARTY.
 4. ALL DRAWINGS ARE TO BE PLAN-CHECKED BY THE LOCAL AUTHORITY, OR AN ALLOCATED INDEPENDENT BUILDING CONTROL SURVEYOR AND APPROVED.
 5. ANY UNSPECIFIED USAGE OR REPRODUCTION OF "HAC DESIGN LTD" DRAWINGS ARE SUBJECT TO INTELLECTUAL PROPERTY AND COPYRIGHT LAWS AND MUST BE APPROVED BY PRIOR WRITTEN CONSENT.
 6. STRUCTURAL ELEMENTS AND SUPPORTS MUST BE DESIGNED BY A CERTIFIED STRUCTURAL ENGINEER, THAT HAS PROVIDED SUPPORTIVE CALCULATIONS TO BE APPROVED BY THE LOCAL AUTHORITY BEFORE INSTALLATION.
 7. NON-SPECIFIED MATERIALS MUST BE CONSULTED AND APPROVED BY ALL RELEVANT PARTIES PRIOR TO INSTALLATION.

A	ISSUED FOR APPROVAL	04/08/2025
REV. NO.	DESCRIPTION	Date

CONSULTANT :

ACE UK ENGINEERING CONSULTANTS LTD.

www.ace-uk.co

M: +447444102024

T: +44118374 9821

214 Western Road Southall UB25JW

PROJECT NAME :

20 Springdale

Address :

20 Springdale, RG65PR, Reading, UK

Description of Proposed Works :

- Construction of a single story rear extension, for which the maximum height would be [3.57]m and the height of the eaves [3.11]m.
- Demolition of existing conservatory in the backyard

DRAWING TITLE :		SITE PLAN	
DRAWING NO :		REVISION NO:	
		A002	A
SUBMISSION DATE :		SCALE :	
AUG. /2025		1:500	
REFERENCE:		DRAWING SIZE :	
—		A4	

OFFICIAL USE ONLY :