

Highwood House,
Church Lane,
Arborfield RG2 9JA

field

Copsewood

Church Lane

Highwood House



pond

Phyllena

Orchar
Cottag

Existing Site Plan

RevNo	Revision note	Date	Signature	Checked	Copyright 2024 one-world design ltd. One-world design shall have no responsibility for any use made of this document other than that which it was prepared and issued.

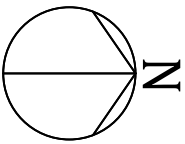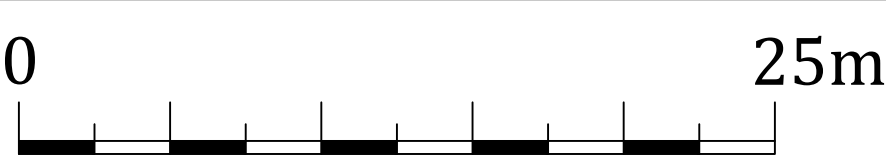

Drawn by CM	Checked by CM	Date 15/02/2024	File Name 401-20-01	A3 Scale 1:500	A1 Scale 1:250
one-world design architects www.one-worlddesign.co.uk			Highwood House		
Existing Site Plan			Edition -	Sheet 1/1	