


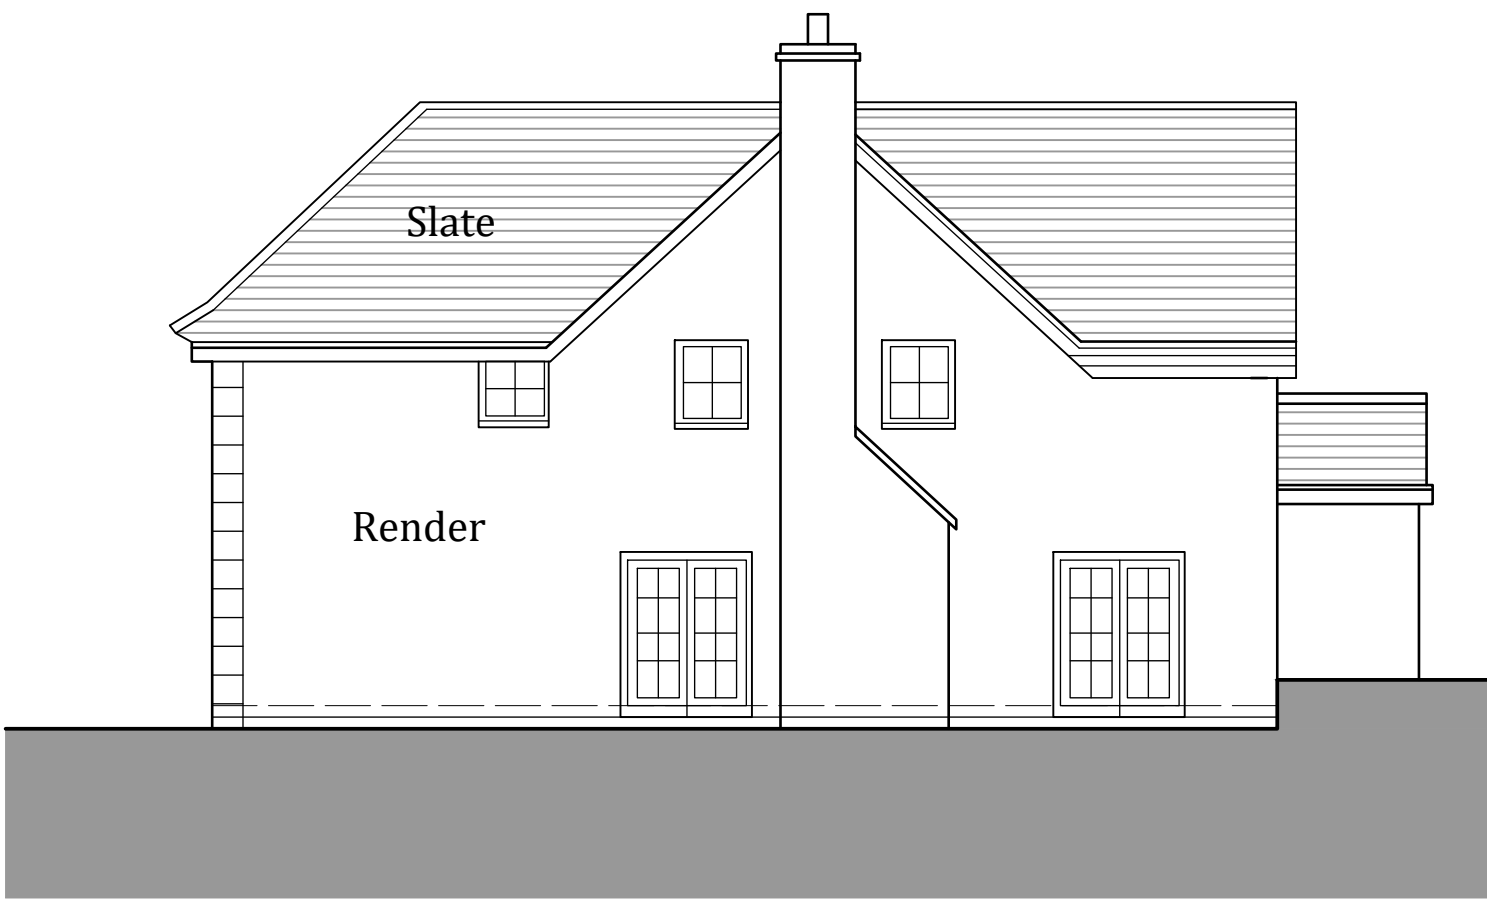


Existing West Elevation



Existing South Elevation





Existing North Elevation

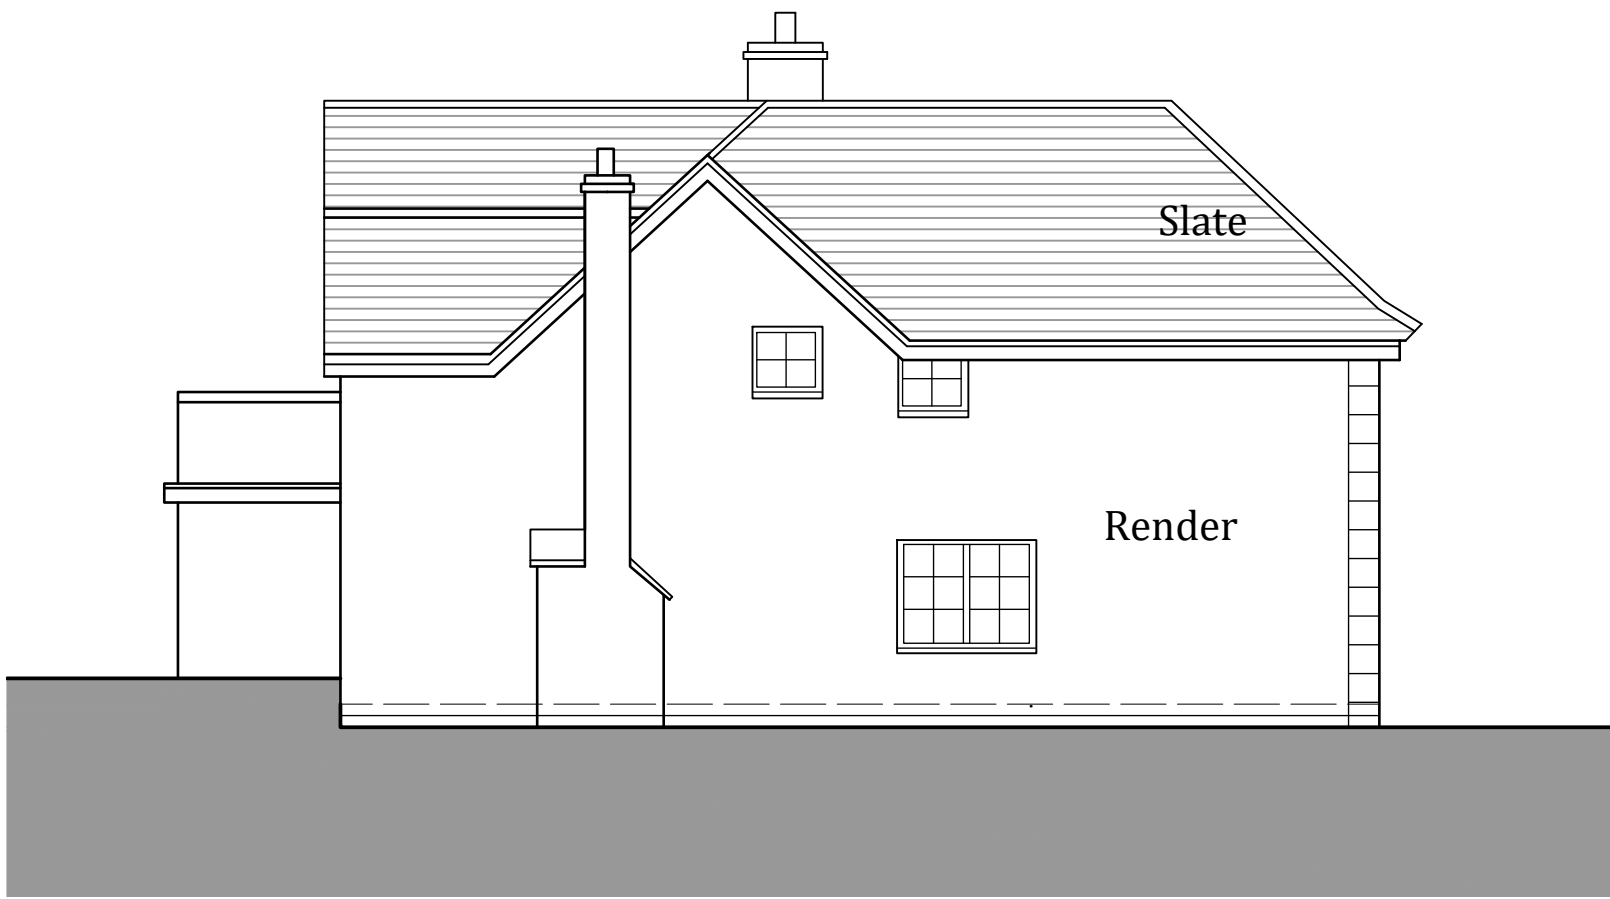

Existing East Elevation

RevNo	Revision note	Date	Signature	Checked	Copyright 2024 one-world design ltd. One-world design shall have no responsibility for any use made of this document other than that which it was prepared and issued.

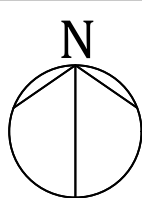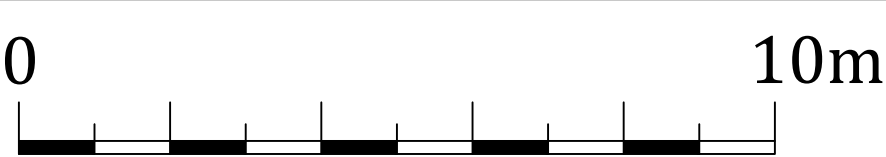

Drawn by CM	Checked by CM	Date 15/01/2024	File Name 401-20-03	A3 Scale 1:200	A1 Scale 1:100
one-world design architects www.one-world-design.co.uk			Highwood House		
Existing Elevations			Edition -	Sheet 1/1	