


20 metres



A3

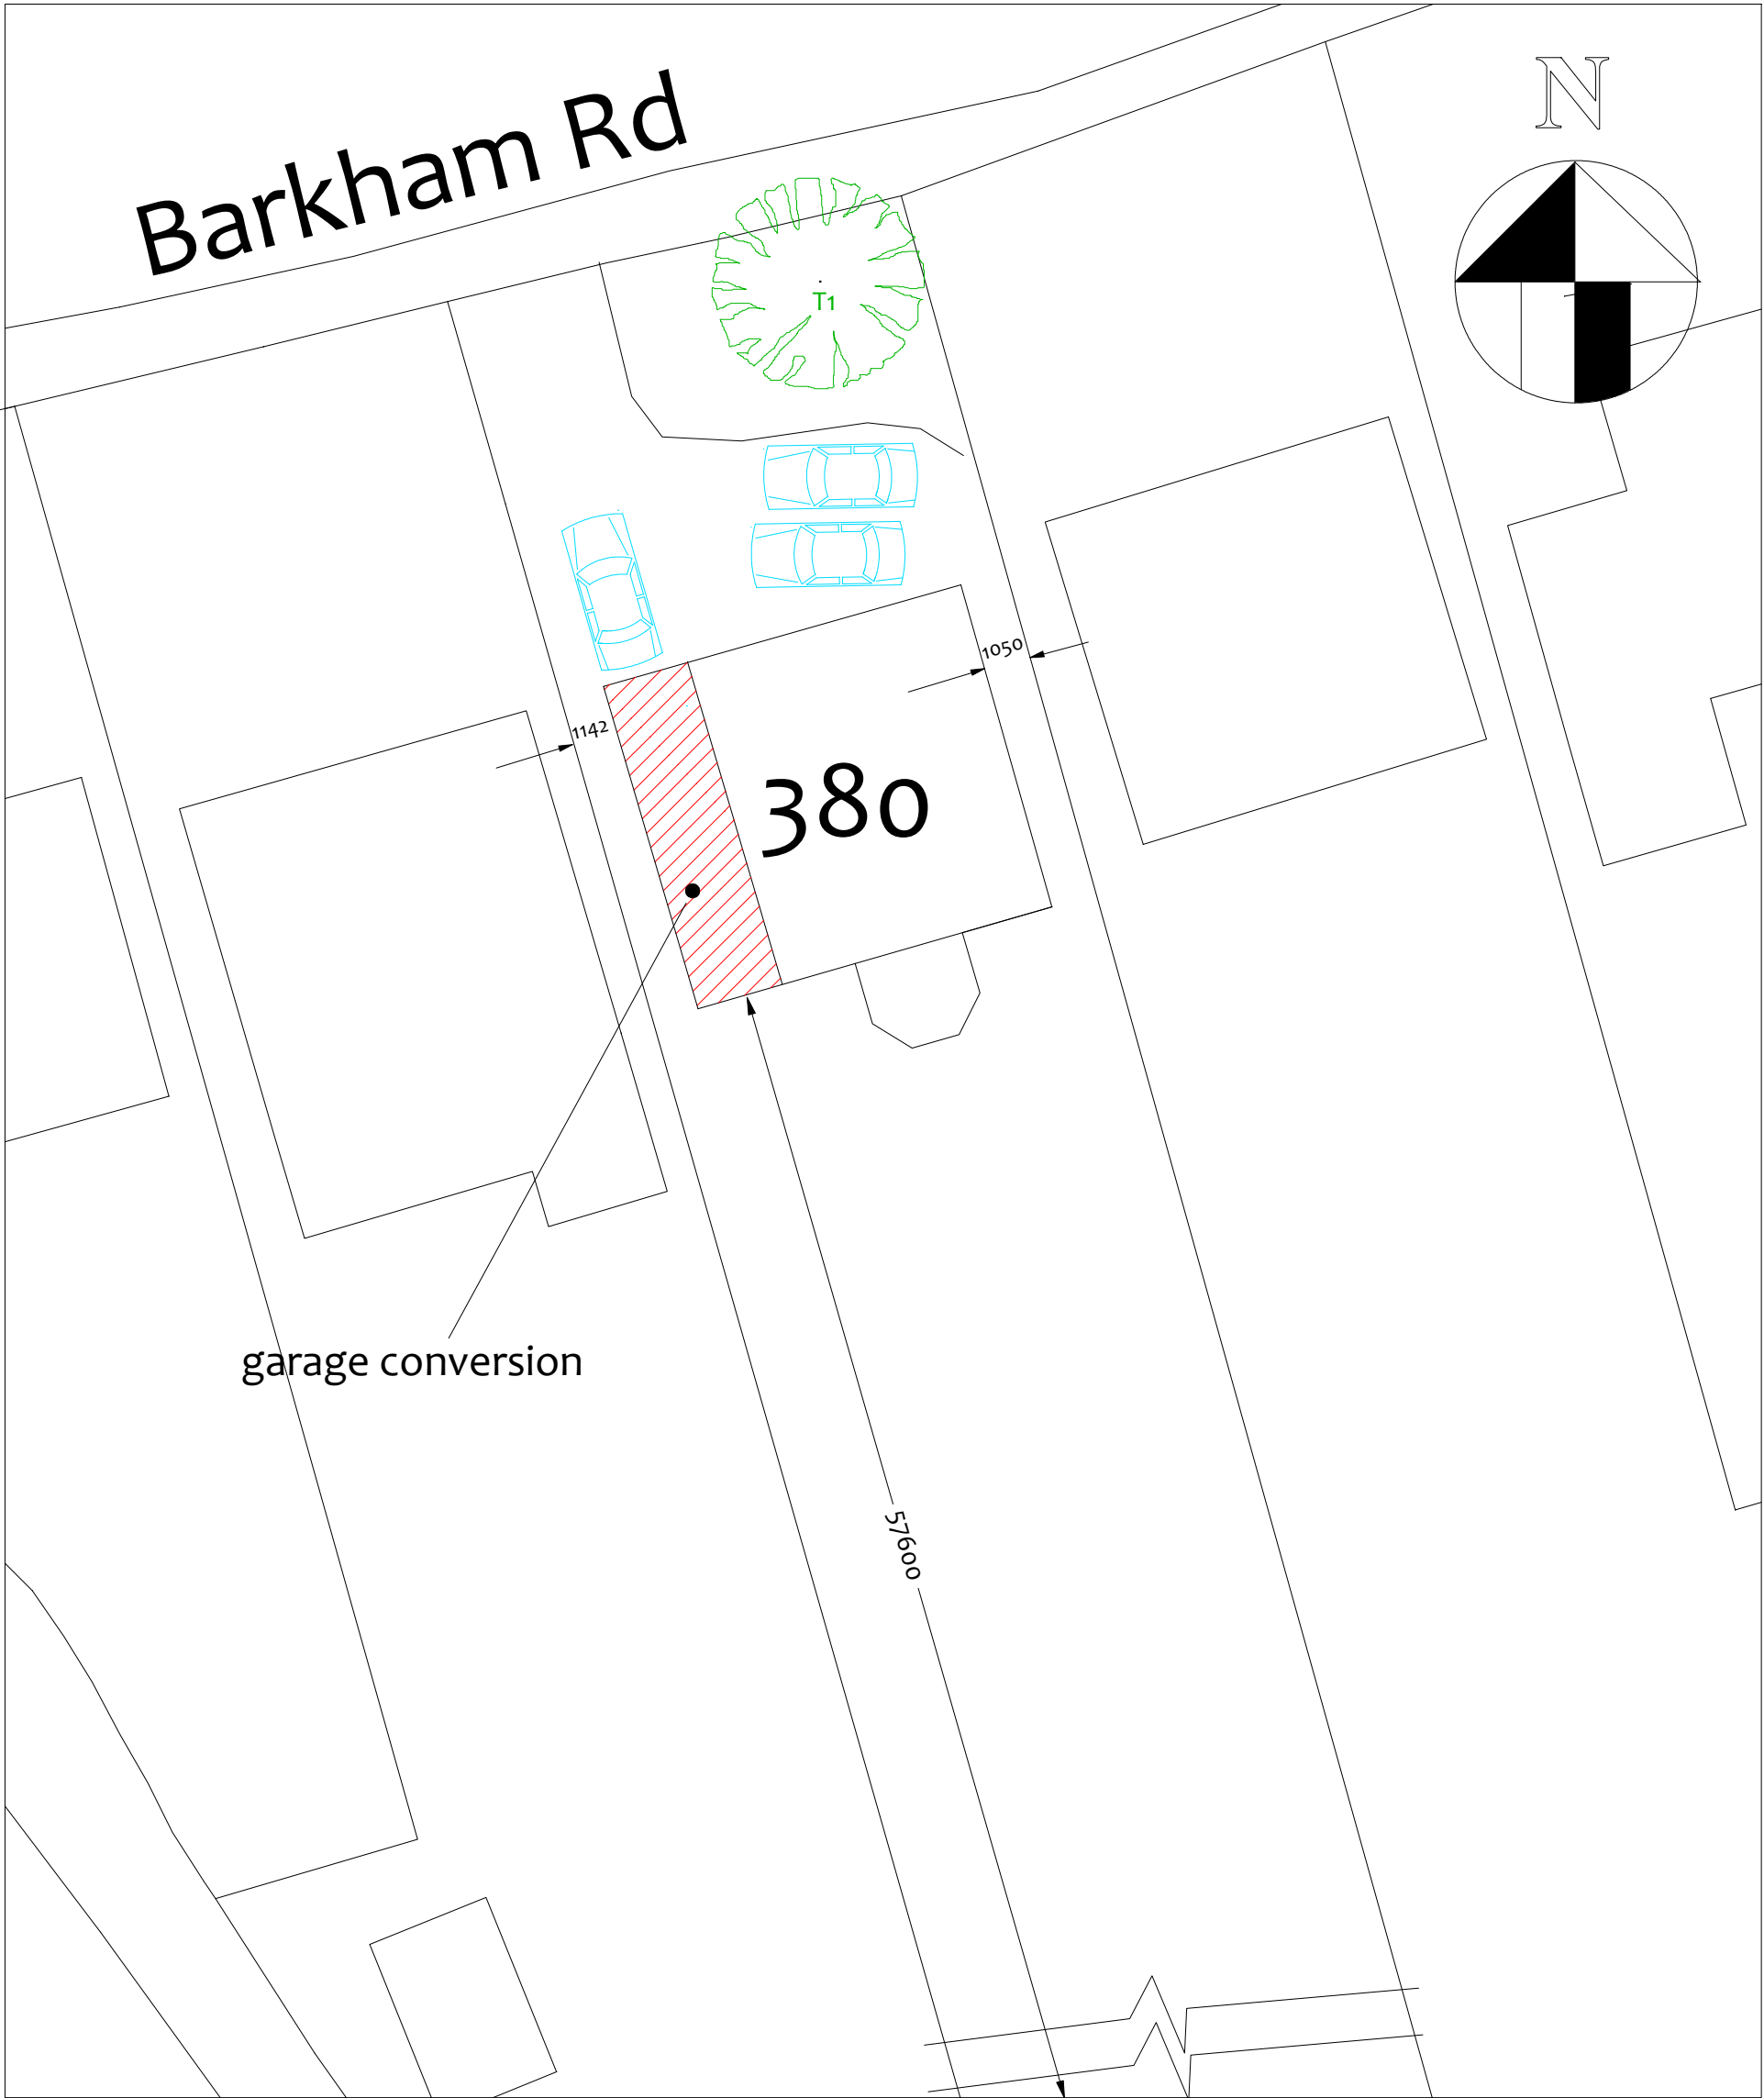

Serial number: 98770

Crown copyright and database right 2016
Ordnance Survey licence 100048957
Reproduction in whole or in part is prohibited
without the prior permission of Ordnance Survey

ISSUE A INTRO 23/09/24			
Project		Client	
Proposed garage conversion and relocation of front door at 380 Barkham Rd RG41 4DL		Mr and Mrs Steedman	
		Scale 1:200	Date: Jan 2026
Drawing title	Site Plan and parking plan	Drg No 3219-610	