






side elevation

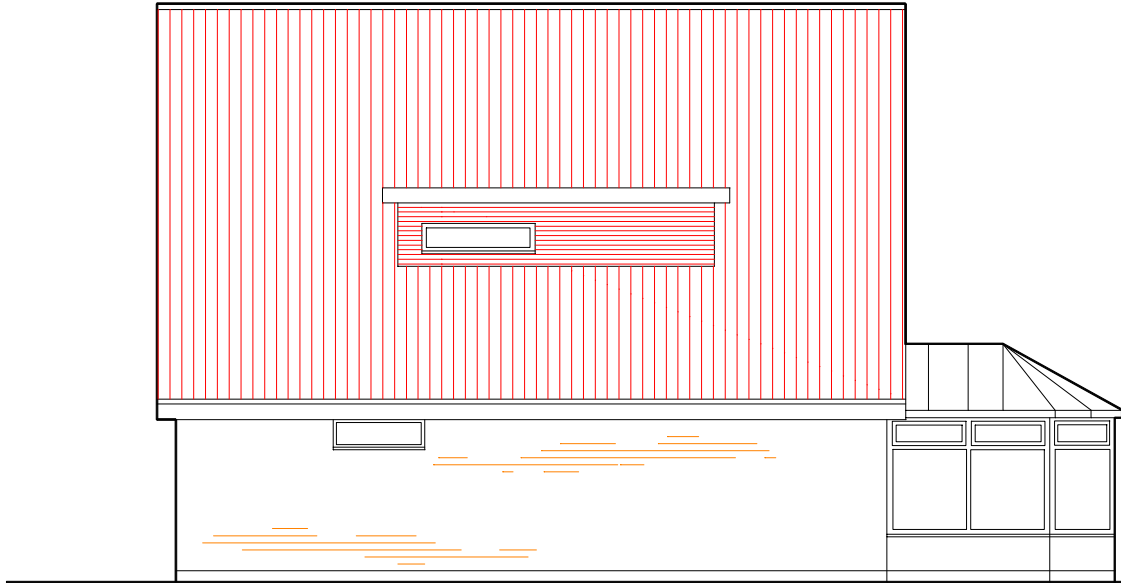

rear elevation

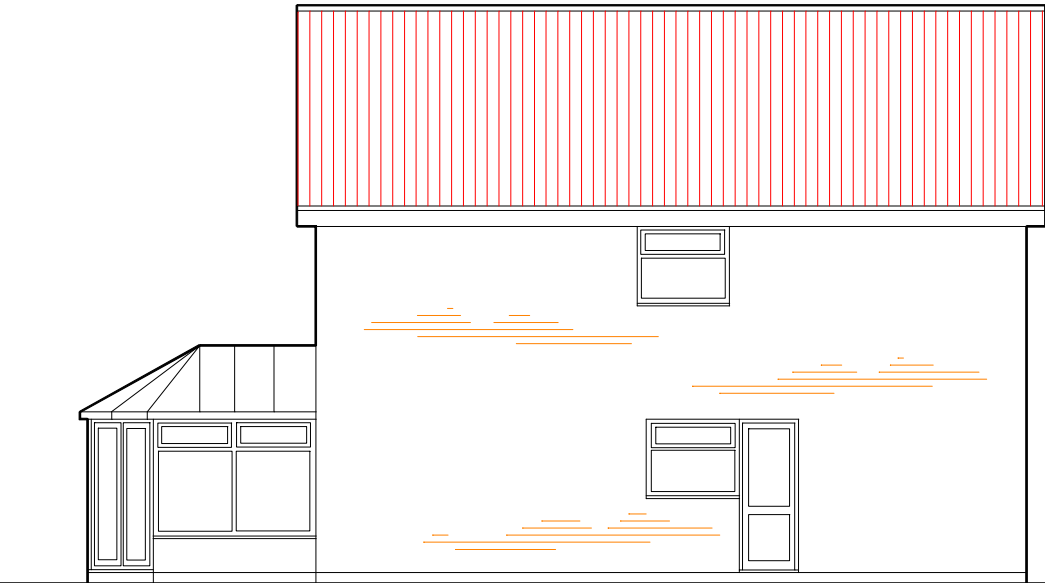

side elevation

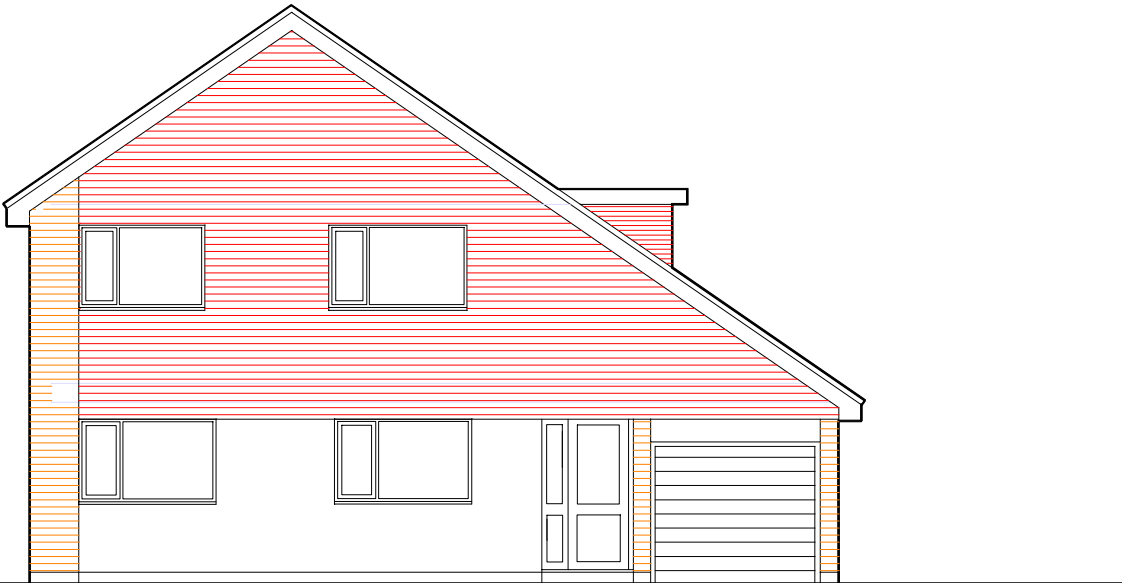

front elevation

existing elevations

ISSUE A INTRO 23/09/24		
Project Proposed garage conversion and relocation of front door at 380 Barkham Rd RG41 4DL	Client Mr and Mrs Steedman	
	Scale 1:100	Date: Jan 2026
Drawing title Existing elevations	Drg No 3219-600	