



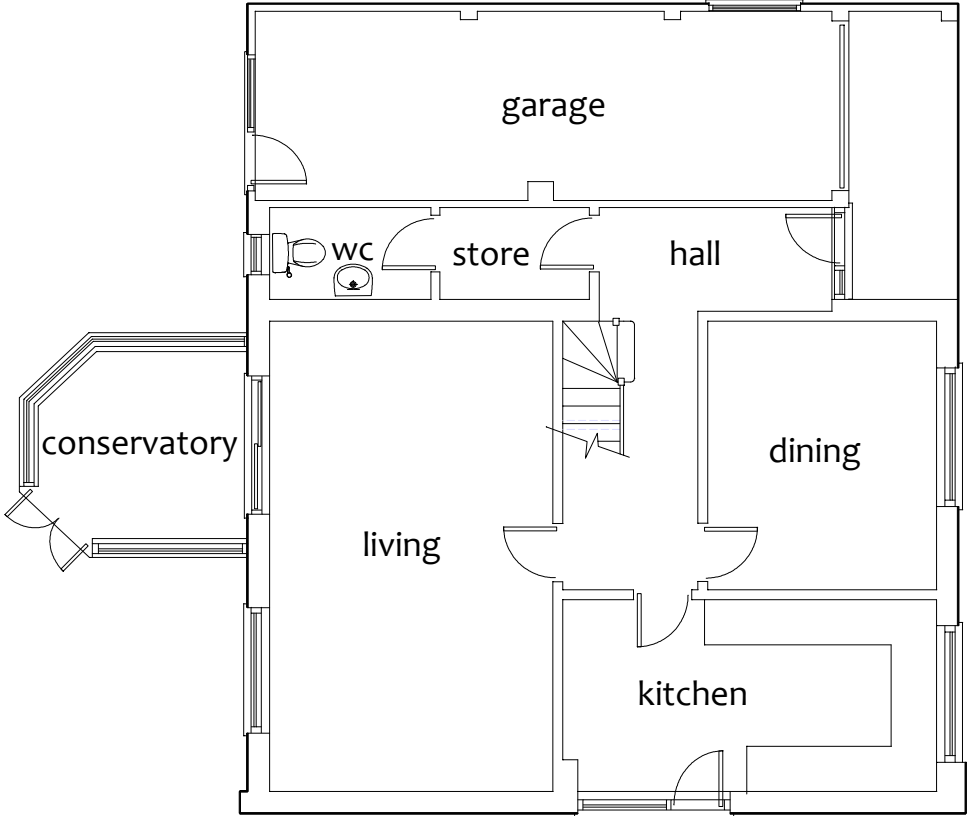

existing floor plan

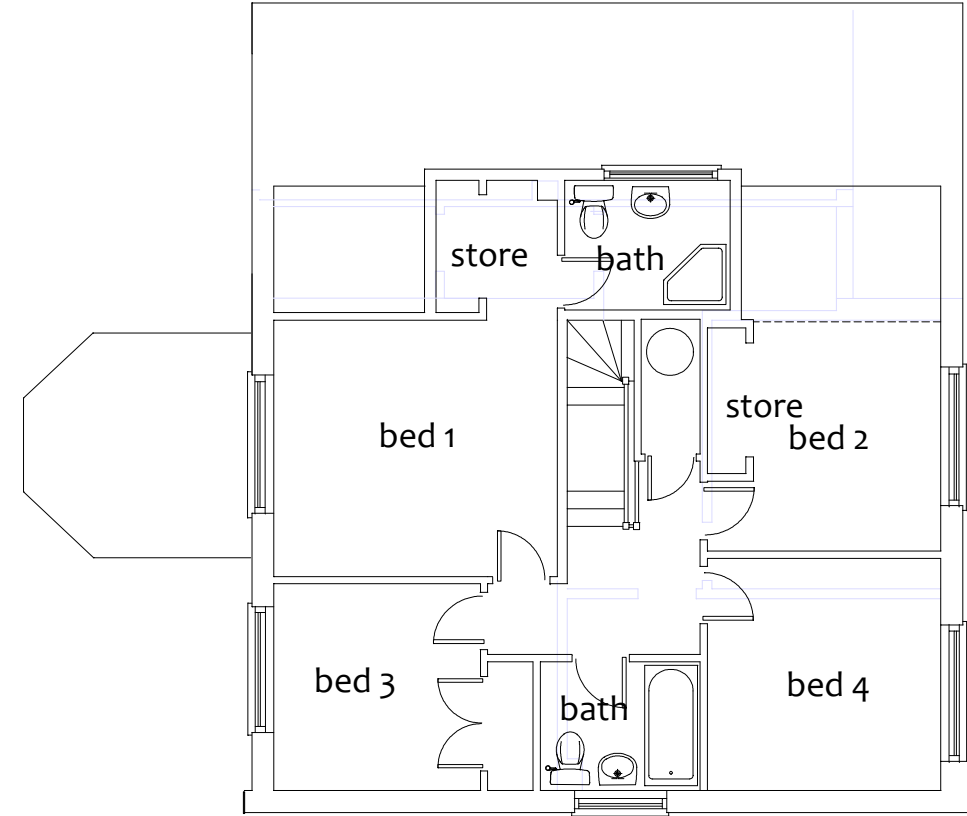

upper floor

existing floor plan

ISSUE A INTRO 23/09/24

Project Proposed garage conversion and relocation of front door at 38o Barkham Rd RG41 4DL	Client Mr and Mrs Steedman	
	Scale 1:100	Date: Jan 2026
Drawing title Existing floor plan	Drg No 3219-601	