



5 metres

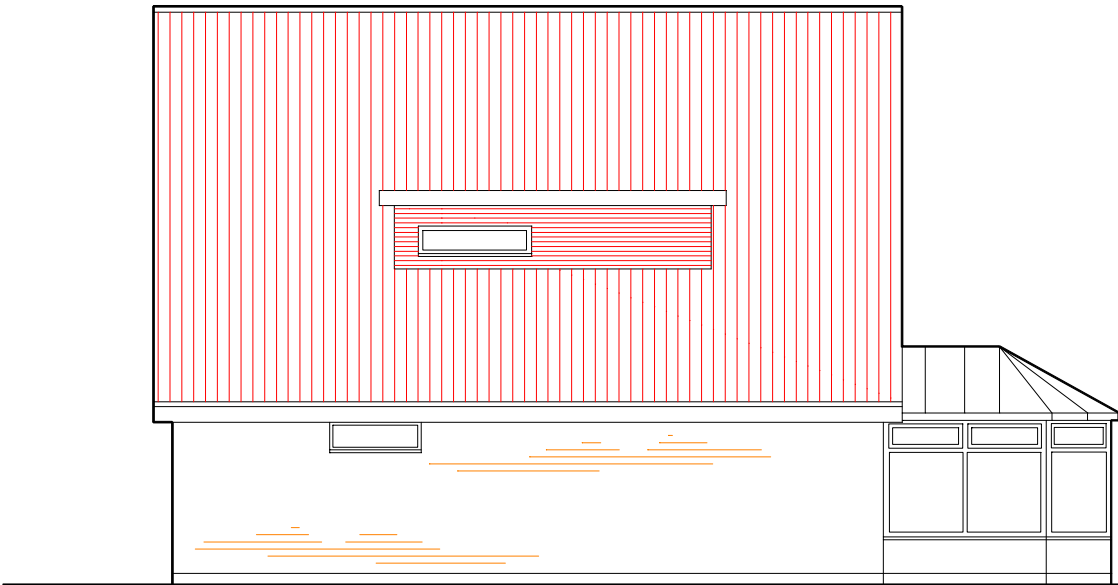


side elevation



rear elevation

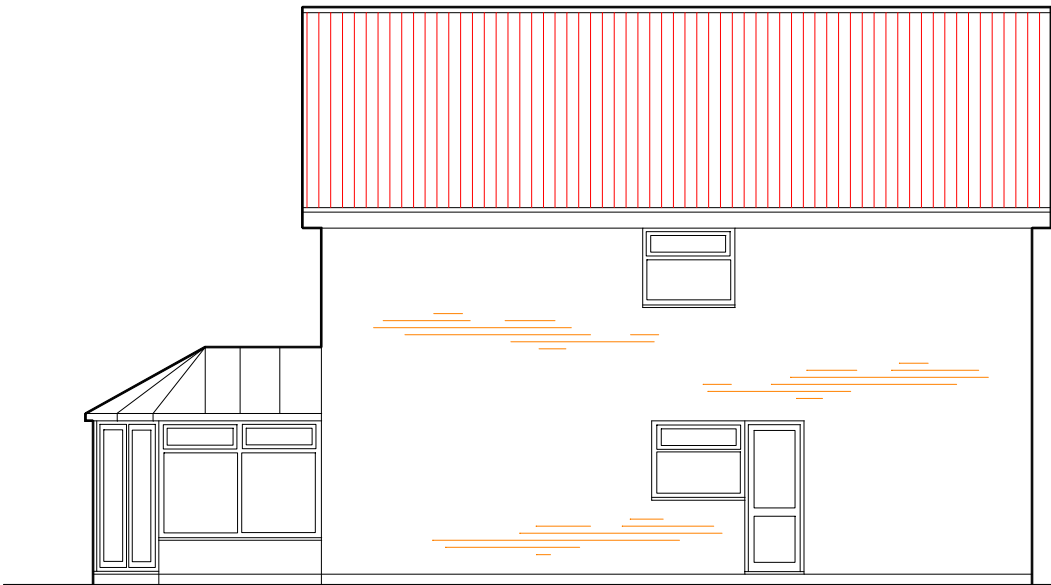

side elevation

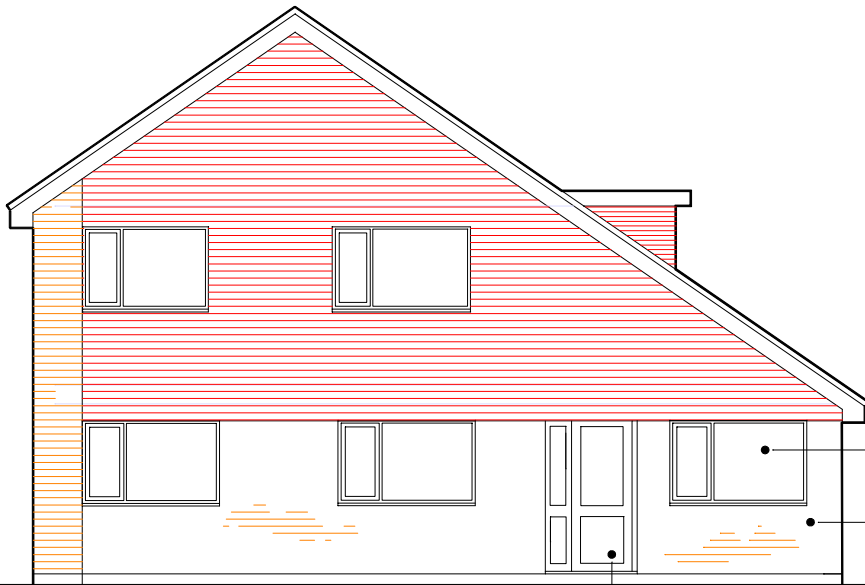

front elevation

window to match existing
brick work to match existing

re position front door set

proposed elevations

David Taylor Design Services
4 Forest Close Ascot Berks
07971 411897 01344 249092
DT455@AOL.COM

ISSUE A INTRO 23/09/24		Client		Mr and Mrs Steedman	
Project		Scale 1:100		Date: Jan 2026	
Proposed garage conversion and relocation of front door at 380 Barkham Rd RG41 4DL		Drawing title		Proposed elevations	
		Drg No		3219-603	