



NOTE:  
GLAZING TO TERRACES AND BALCONIES  
TO BE OBSCURED GLAZING.

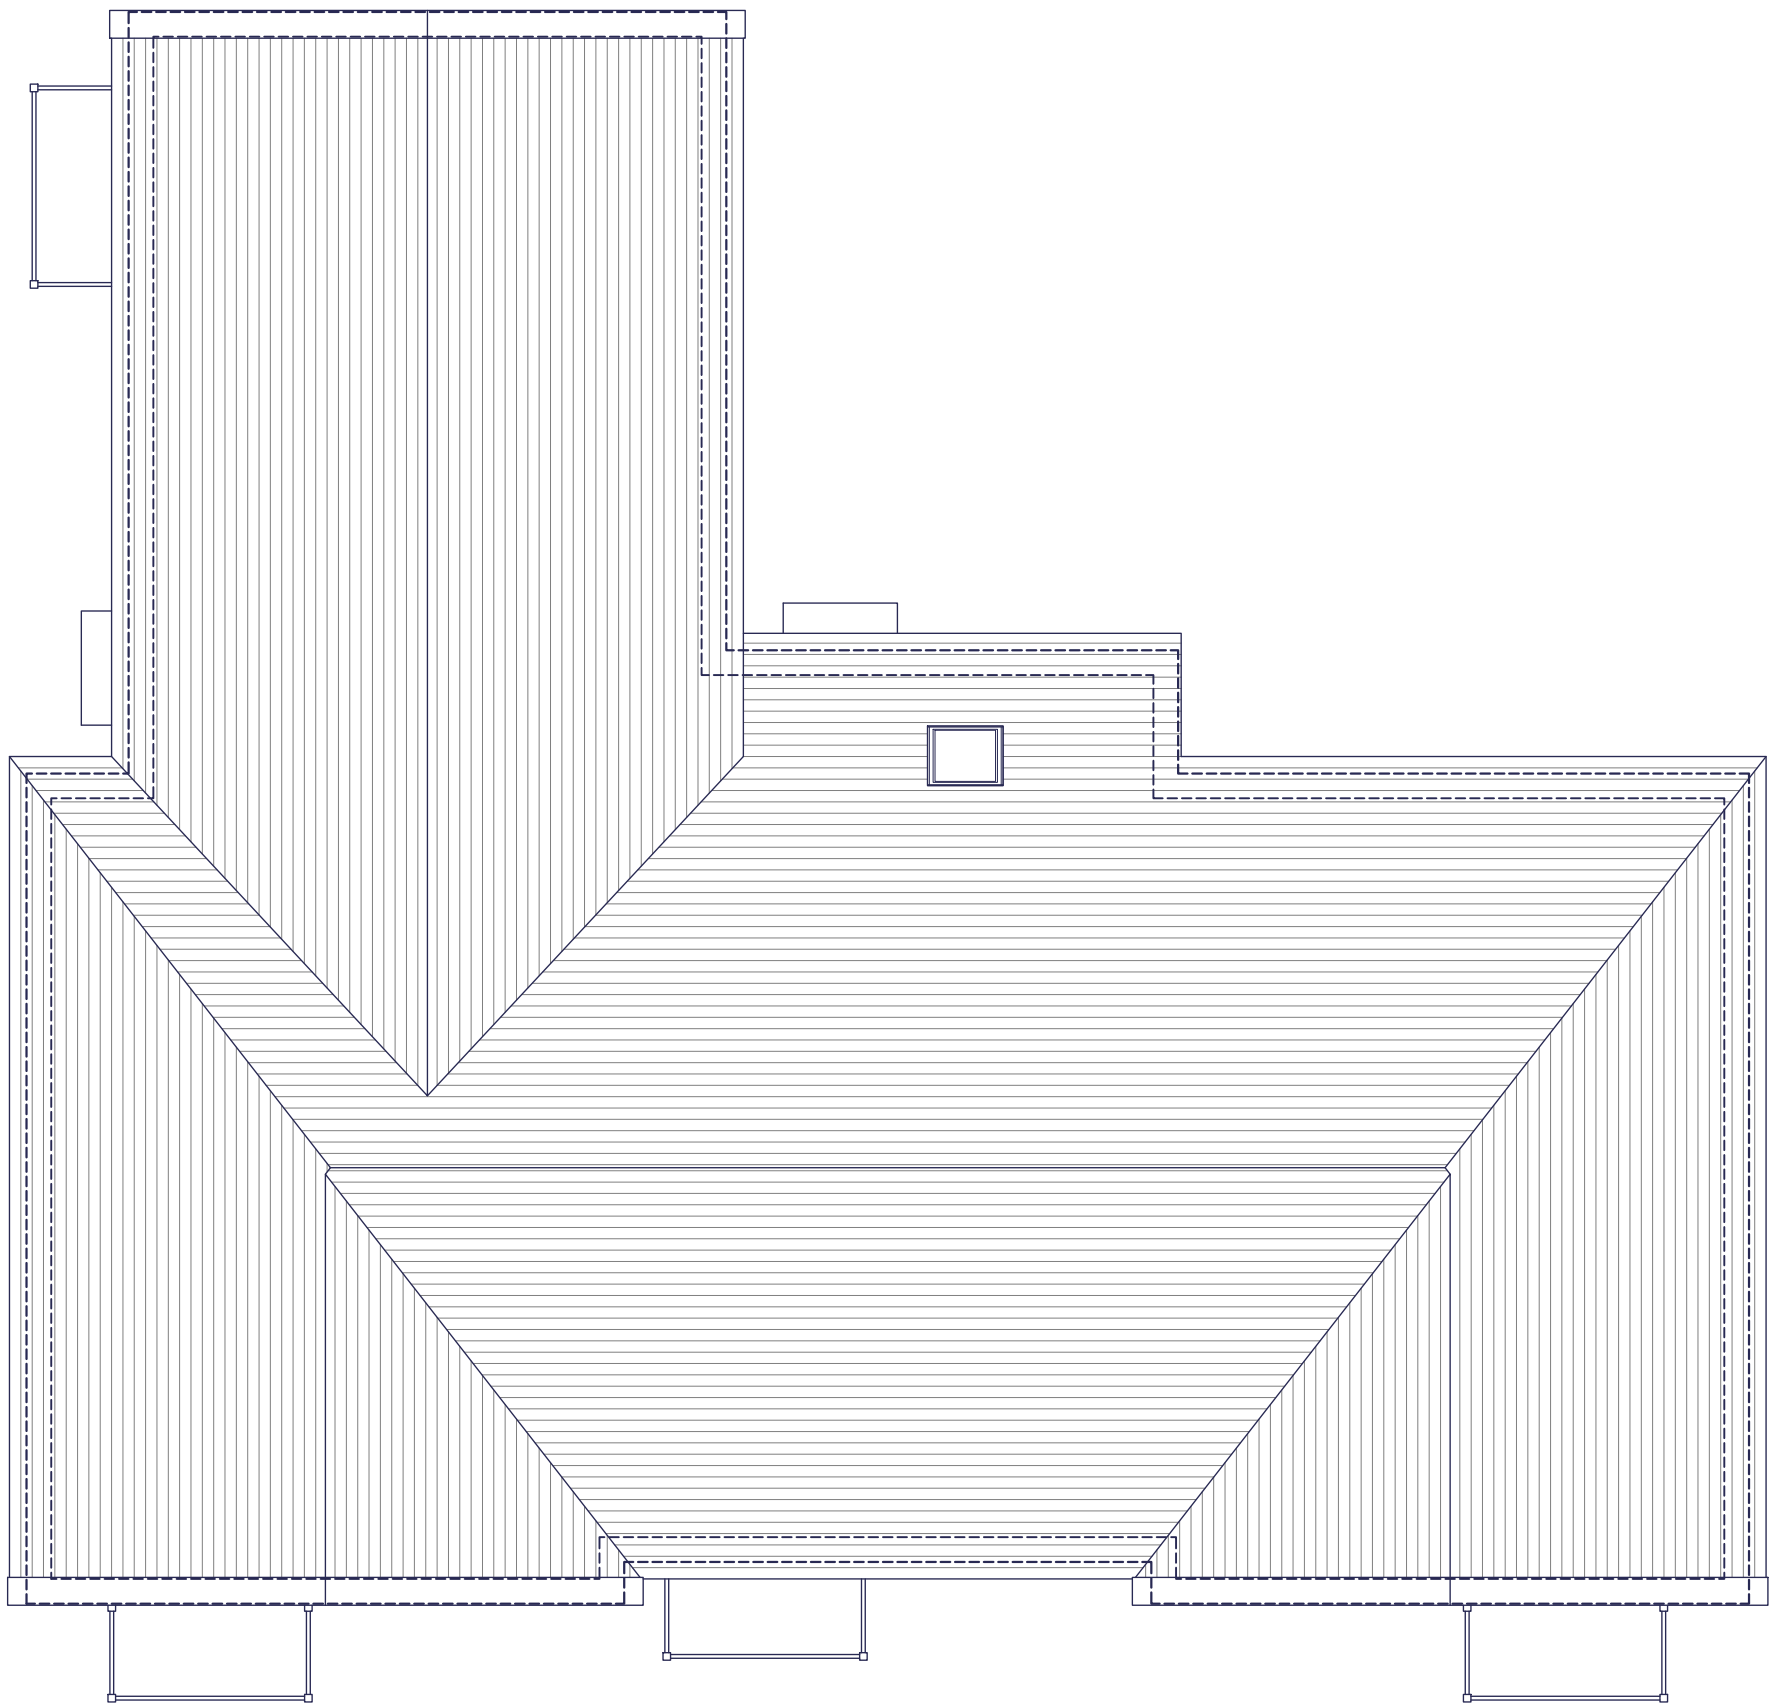

ROOF PLAN

 

|                   |          |                           |                |                 |
|-------------------|----------|---------------------------|----------------|-----------------|
| A                 | 02.07.26 | Balcony position amended. | ADS            | AAP             |
| Rev.              | Date     | Description               | Drawn          | Checked         |
| Client            |          |                           | Scale          | Drawn           |
| Project           |          |                           | 1:100 @ A3     | ADS             |
| South Wokingham,  |          |                           | Date           | Checked         |
| Phases R7 & R13   |          |                           | April 2026     | AAP             |
| Drawing Title     |          |                           | File           |                 |
| Block 2 - Style 1 |          |                           | P1905 Block 2  |                 |
| Roof Plan         |          |                           | Drg.No.        | Drawing Status  |
|                   |          |                           | P1905.BLK2.304 | Rev. A PLANNING |

