




LOCATION PLAN

0m 25m 50.0m
1:1250



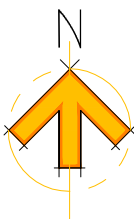


project name OAKLANDS FARM, NEW MILL ROAD, HOOK, RG27 ORB
dwg name LOCATION PLAN
dwg no 001
dwg sheet A3 @ 1:1250
rev 23/03/2026

TONY HOLT DESIGN.
Bespoke Property Designer

Tel: 01202 049049
Email: office@tonyholt.design
Website: www.tonyholt.design


BLOCK PLAN

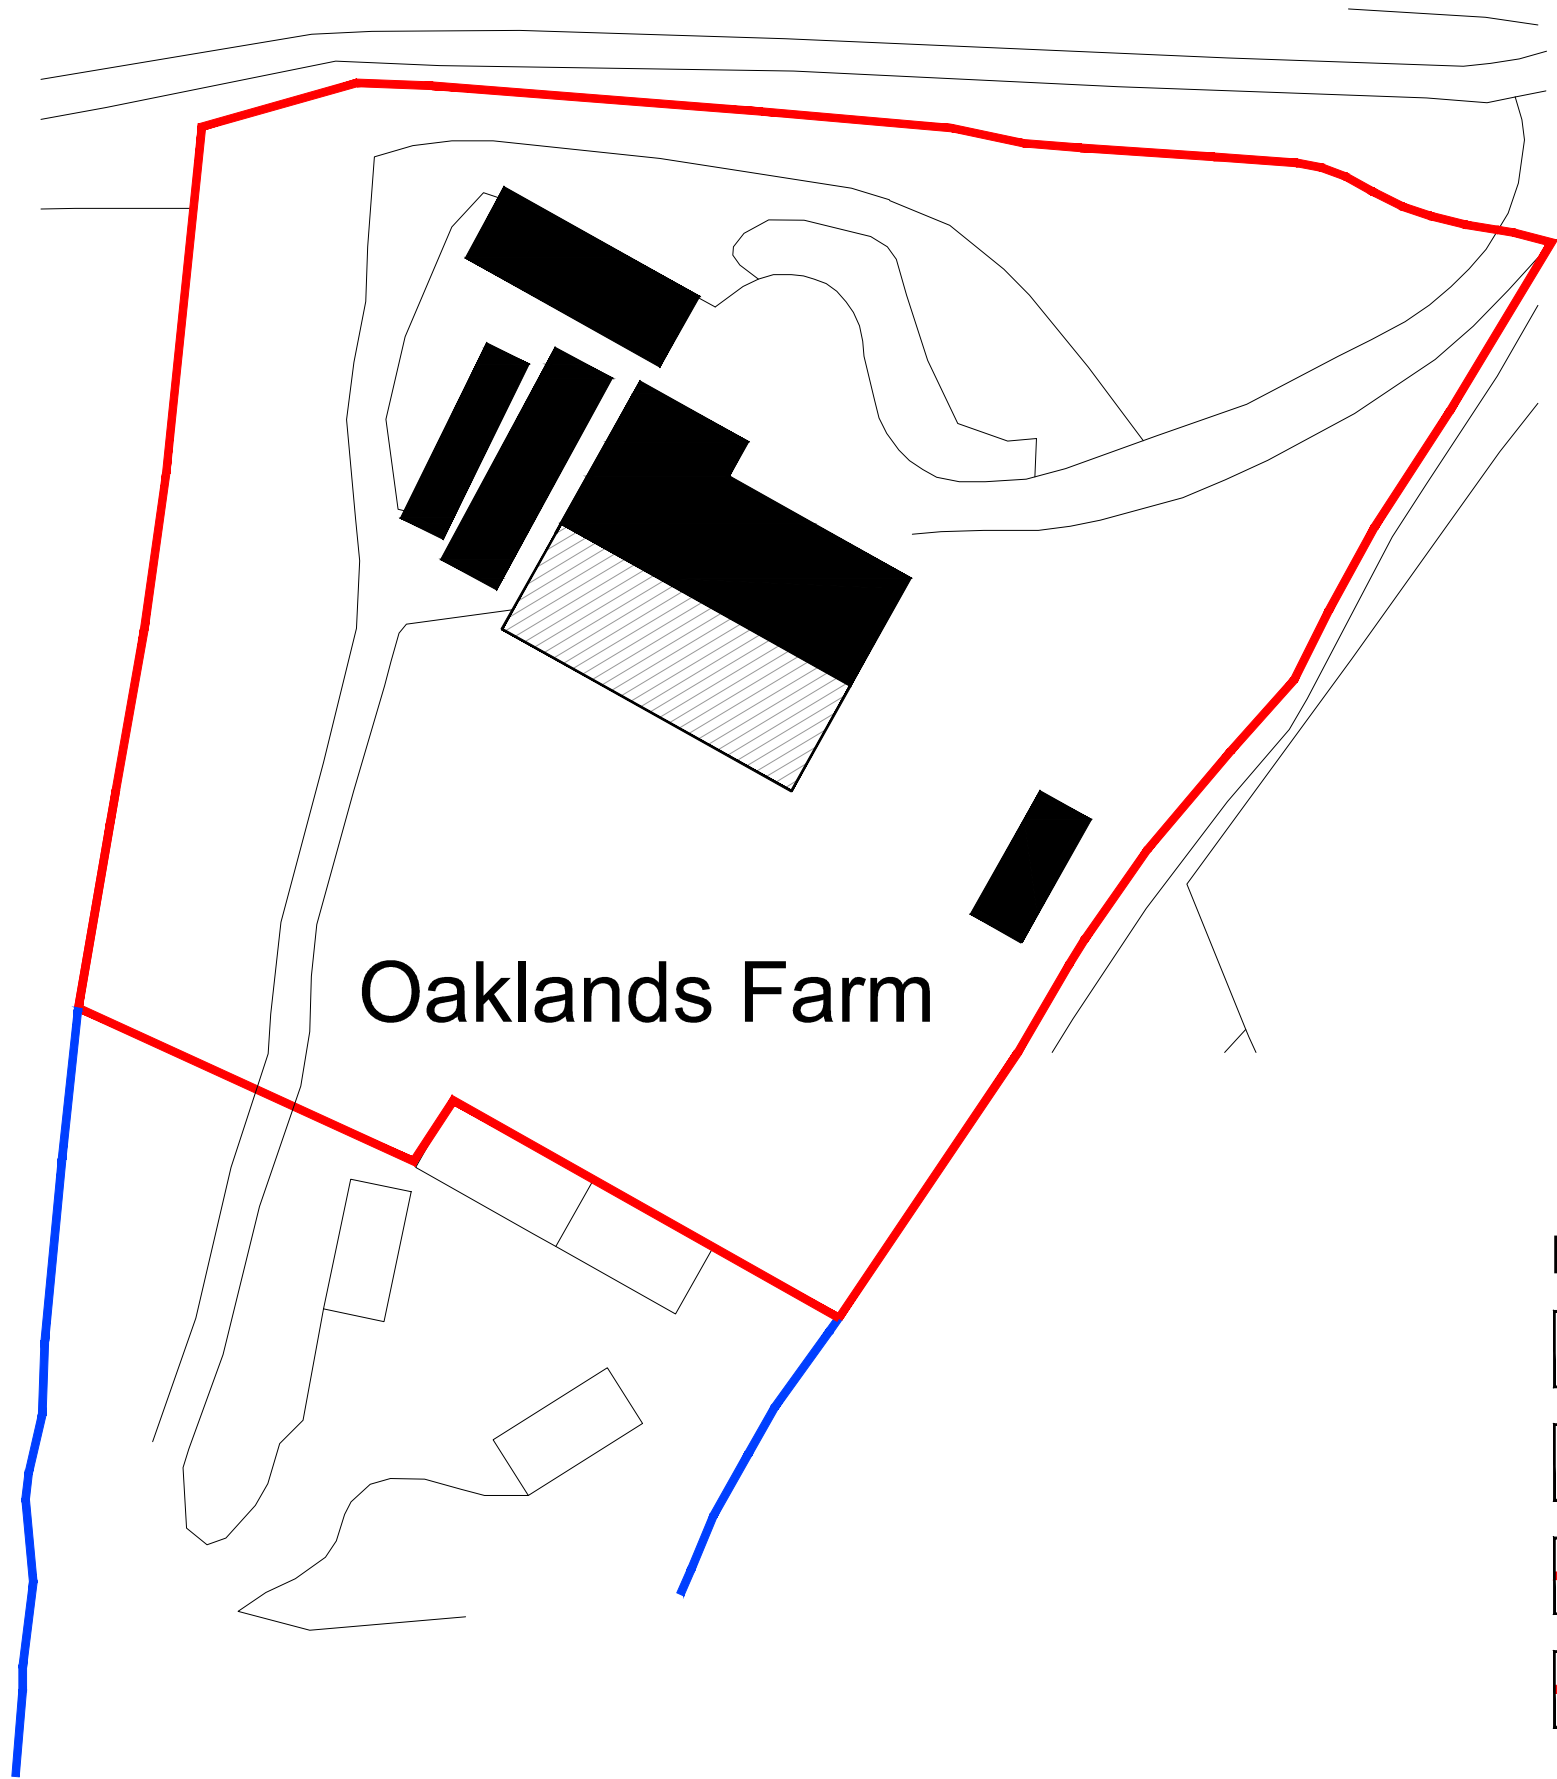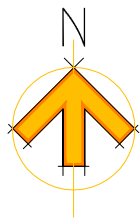 


KEY:




Solid Hatch represents extent of existing ground floor footprint.

 




Broken Hatch represents extent of proposed 8m rear extension.

 


Outline of existing outbuildings to be demolished.

 


Outline of application site

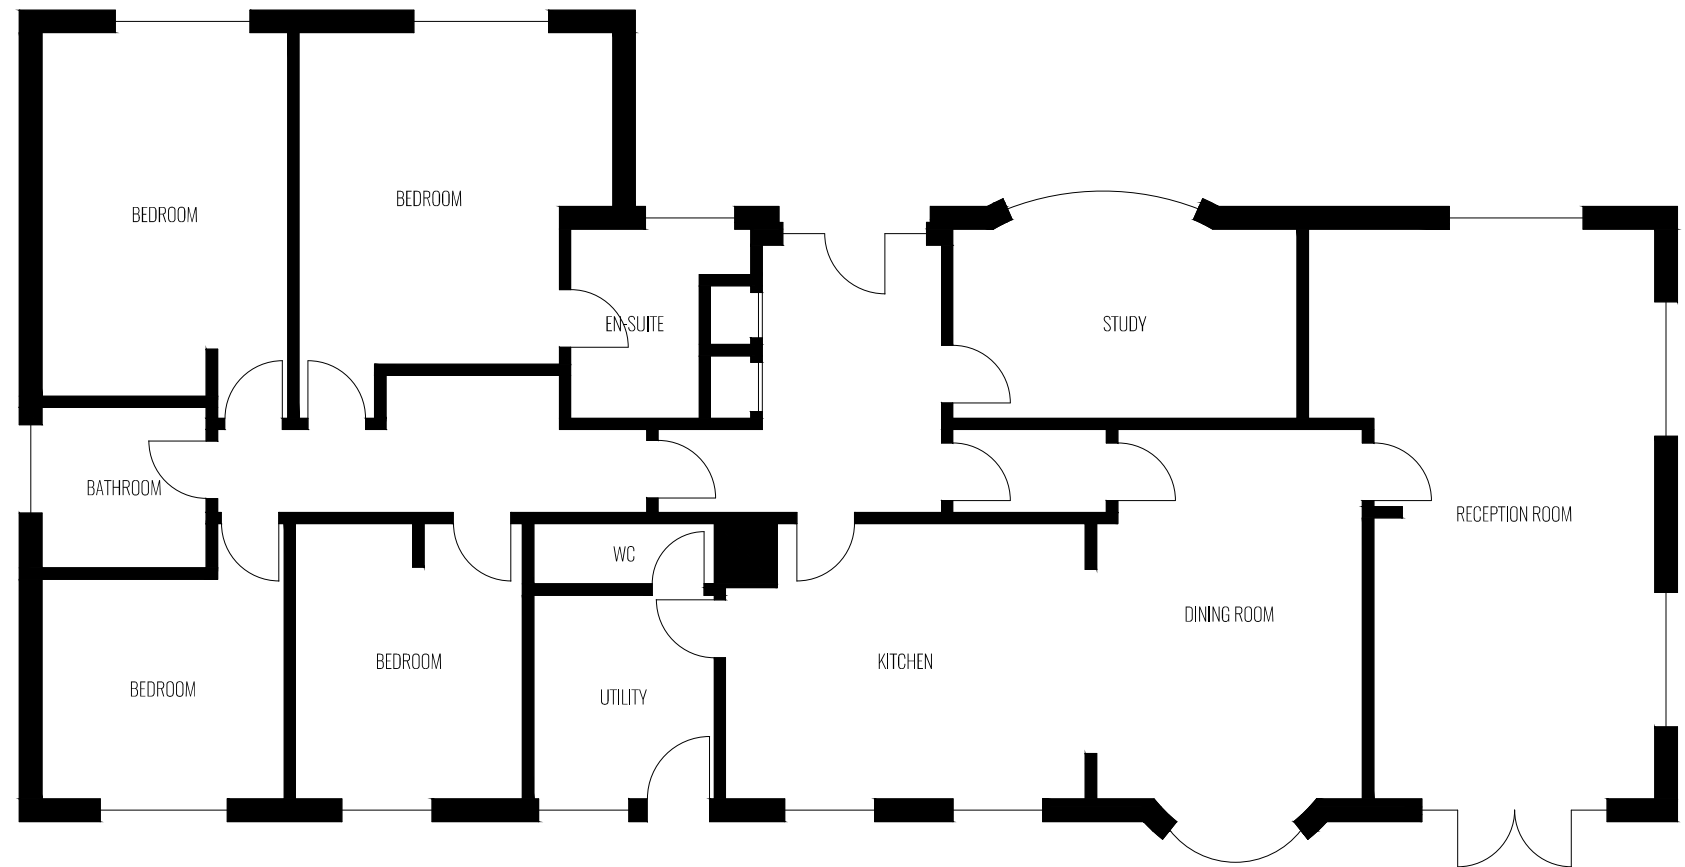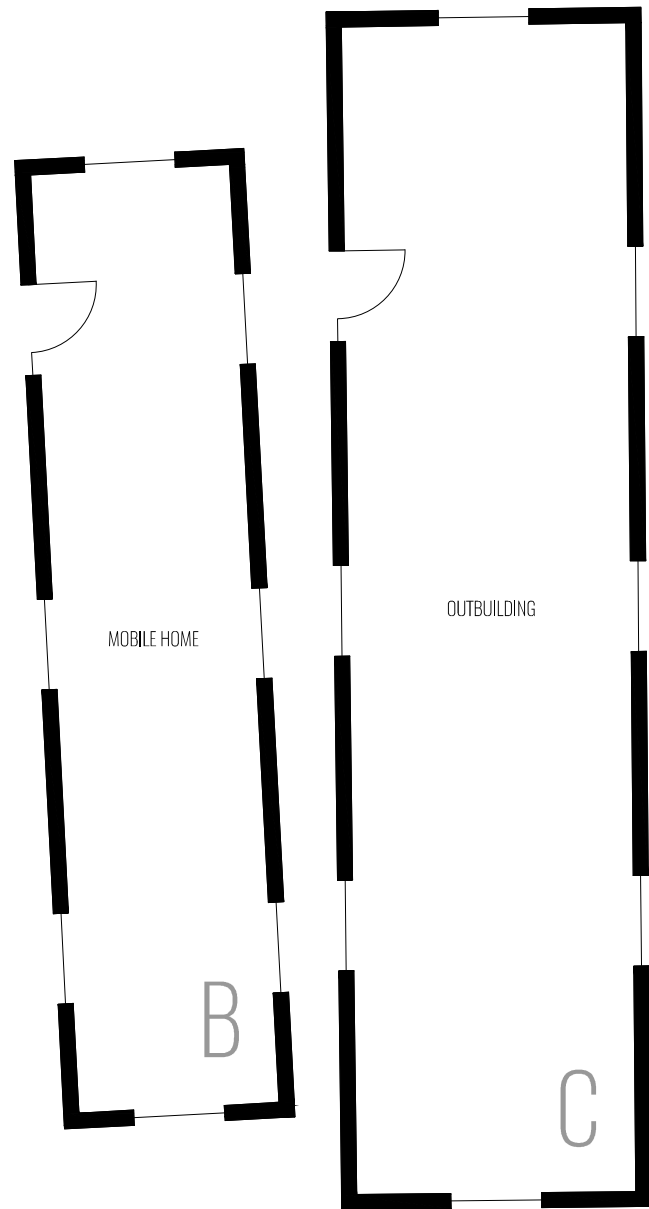
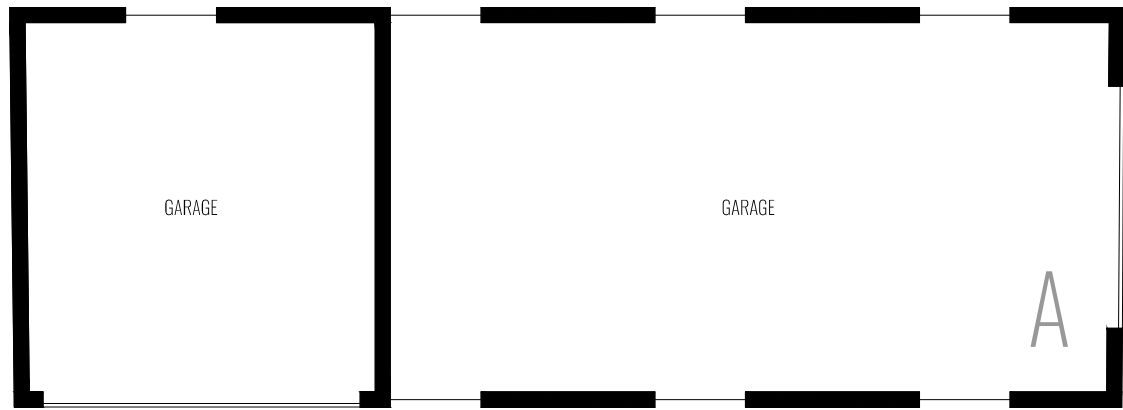


Ground Floor Plan | Existing


 


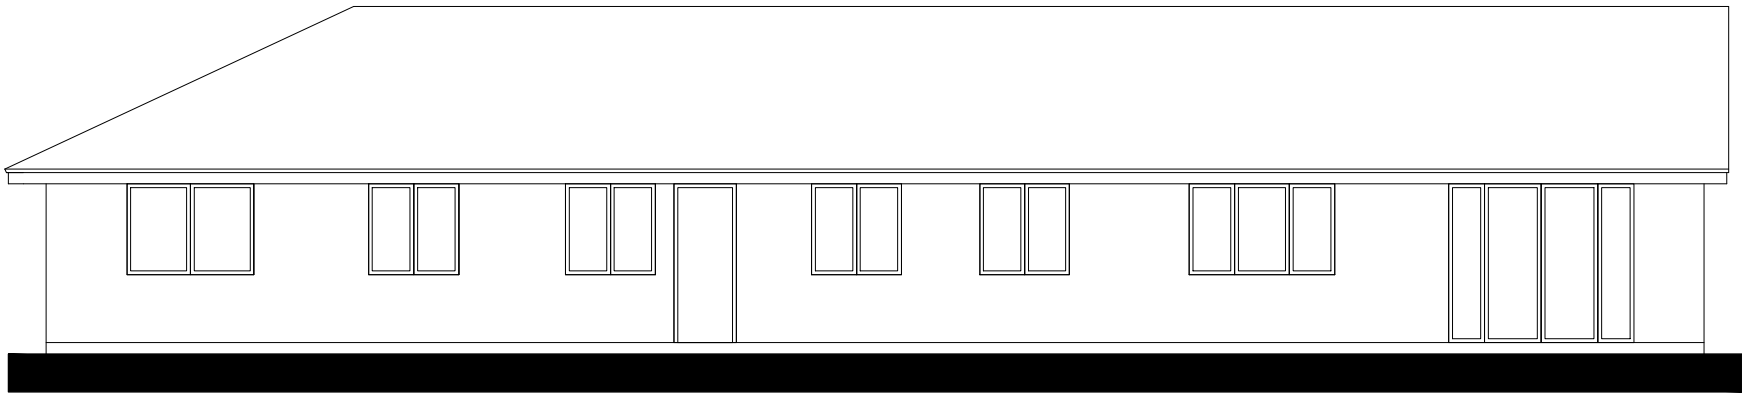



South Elevation | Existing

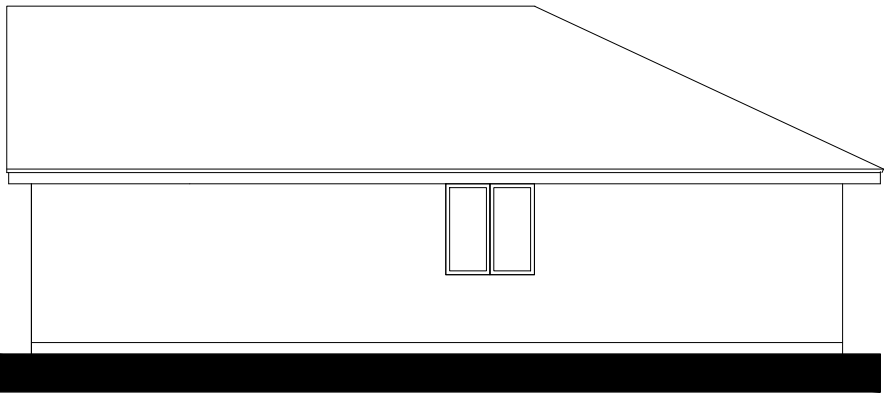 


West Elevation | Existing

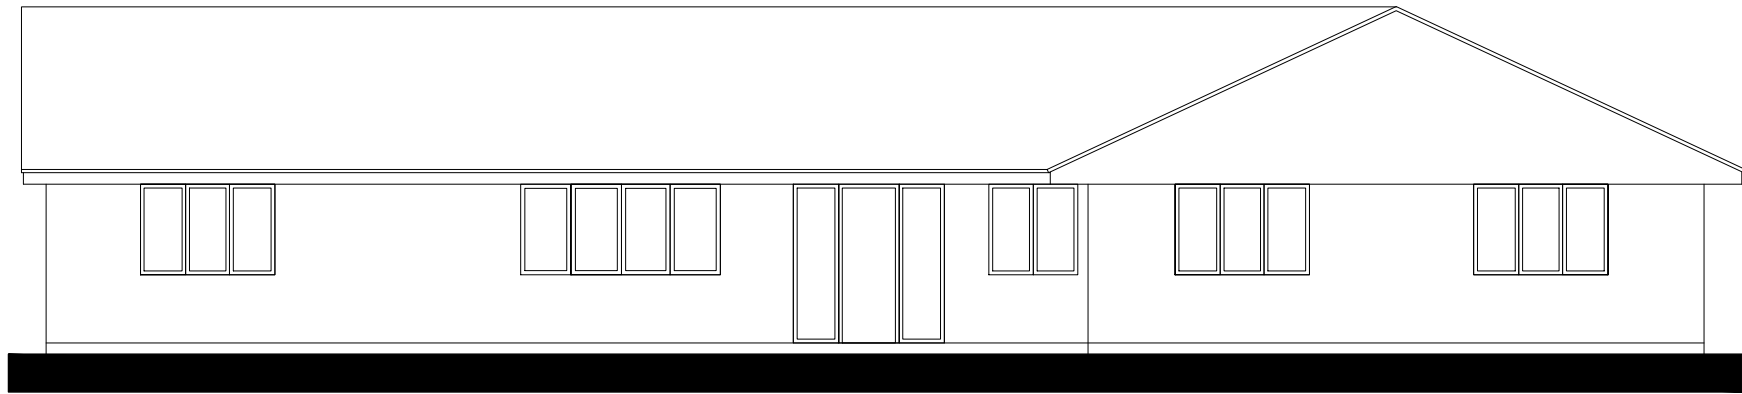 


North Elevation | Existing

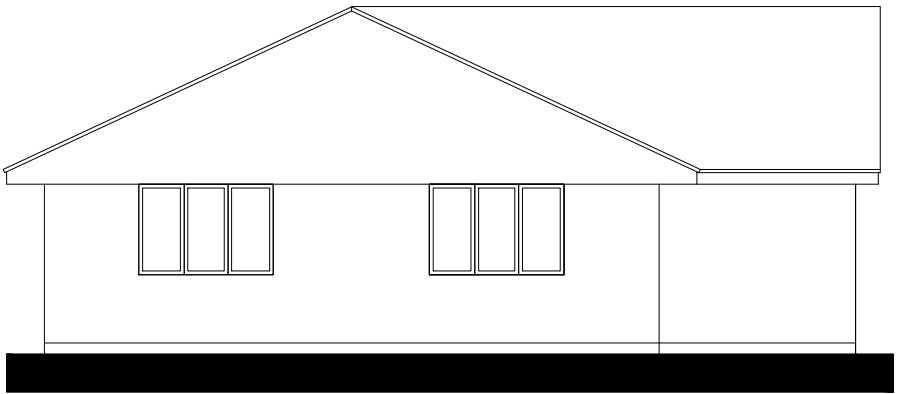 


East Elevation | Existing

 

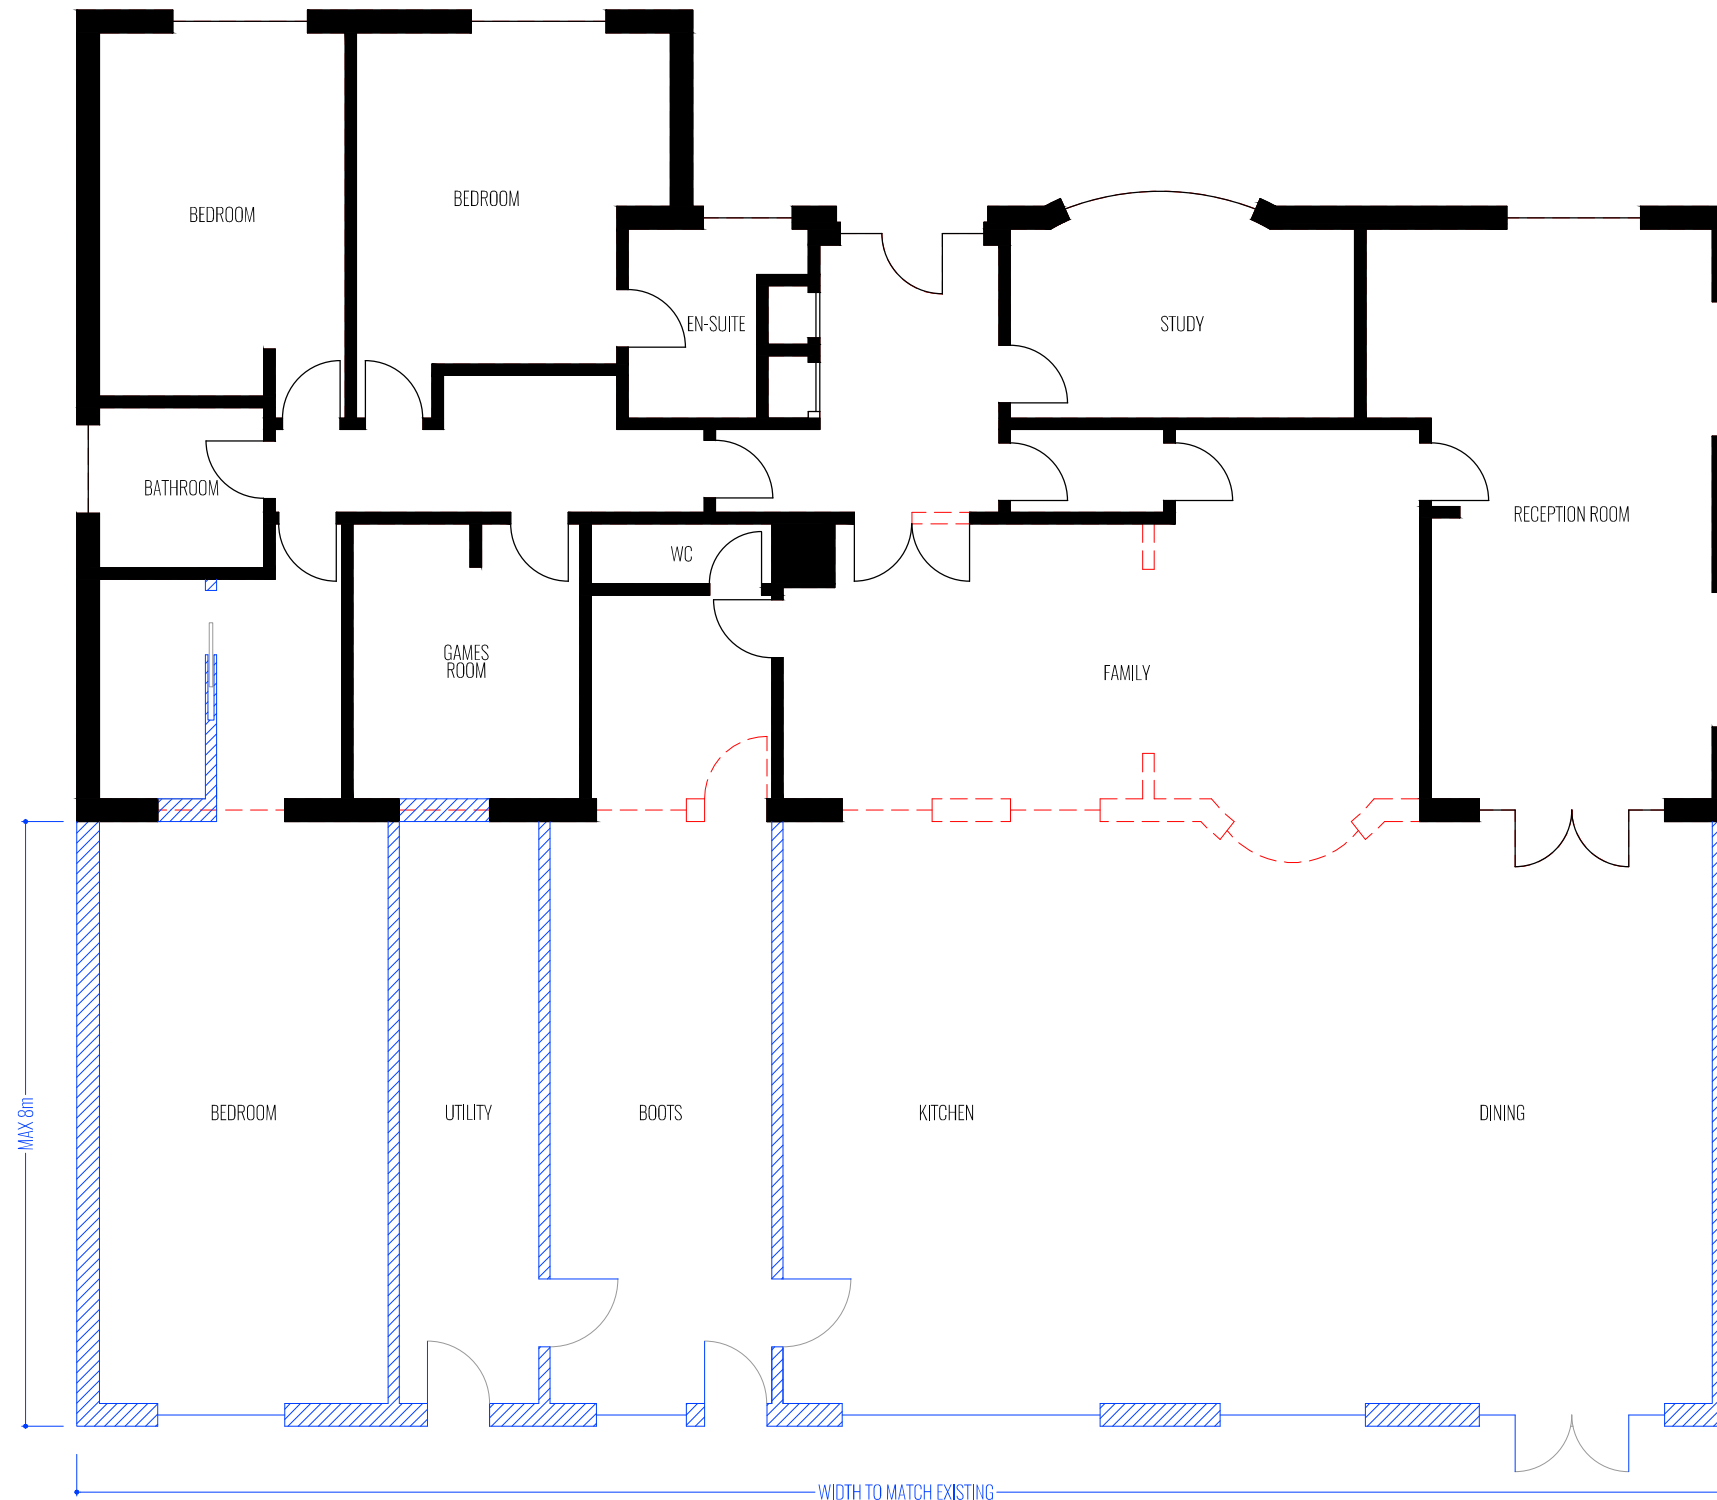

8m REAR EXTENSION
 UNDER LARGER HOME EXTENSION
 EAVES TO MATCH EXISTING
 RIDGE HEIGHT MAX 4m.
 MATERIALS TO MATCH EXISTING


Ground Floor Plan | Proposed

 


project name OAKLANDS FARM, NEW MILL ROAD, HOOK, RG27 ORB
 dwg name PROPOSED FLOOR PLANS
 dwg no 007
 dwg sheet A3 @ 1:100
 rev 23/03/2026

TONY HOLT DESIGN.
 Bespoke Property Designer


Tel: 01202 049049
 Email: office@tonyholt.design
 Website: www.tonyholt.design

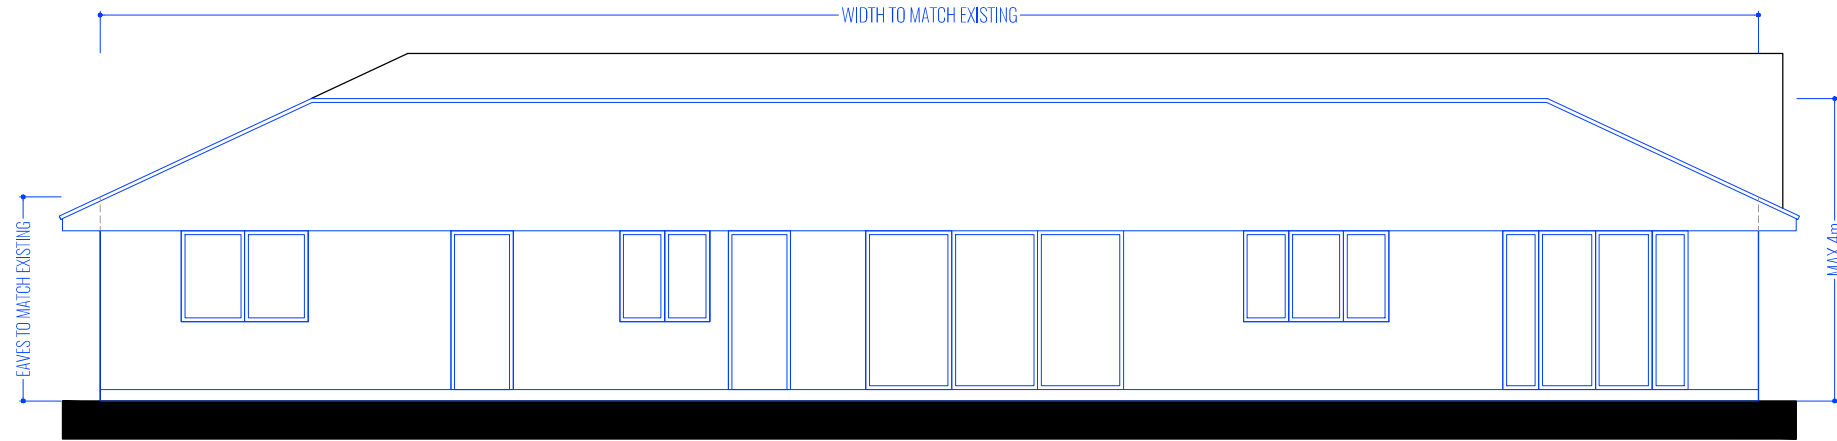


South Elevation | Proposed

 


PROPOSED MATERIALS TO MATCH EXISTING


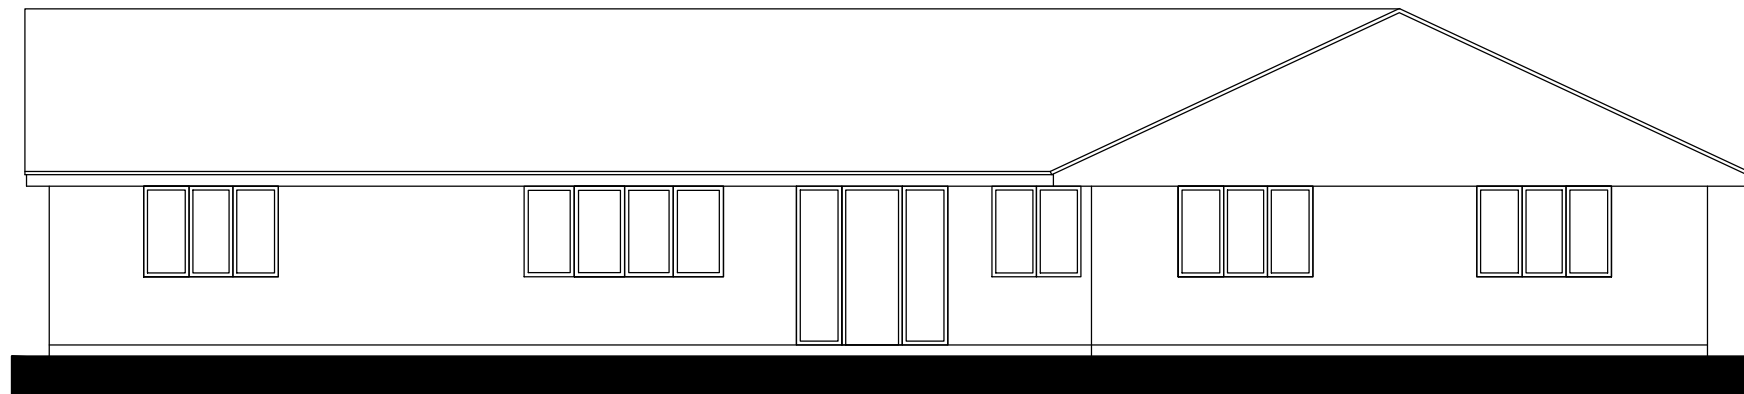


North Elevation | Proposed

 

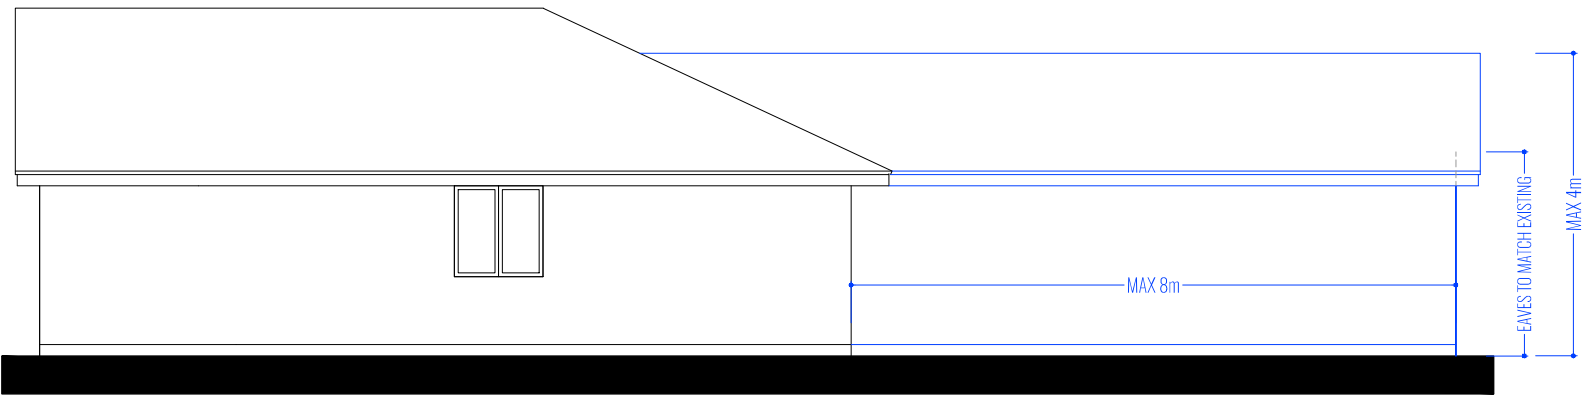

West Elevation | Proposed

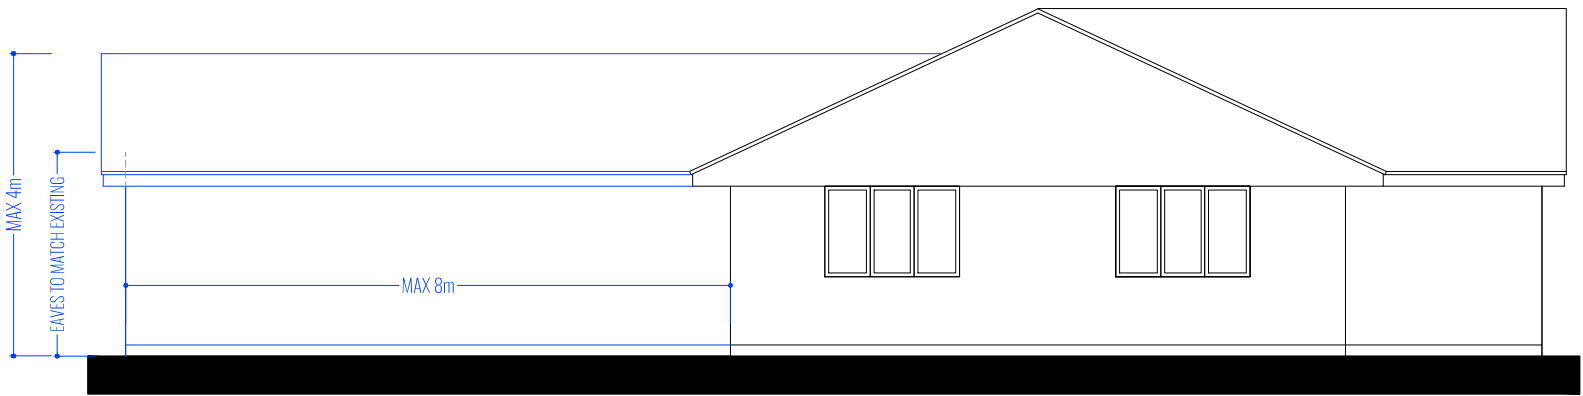 

East Elevation | Proposed

