




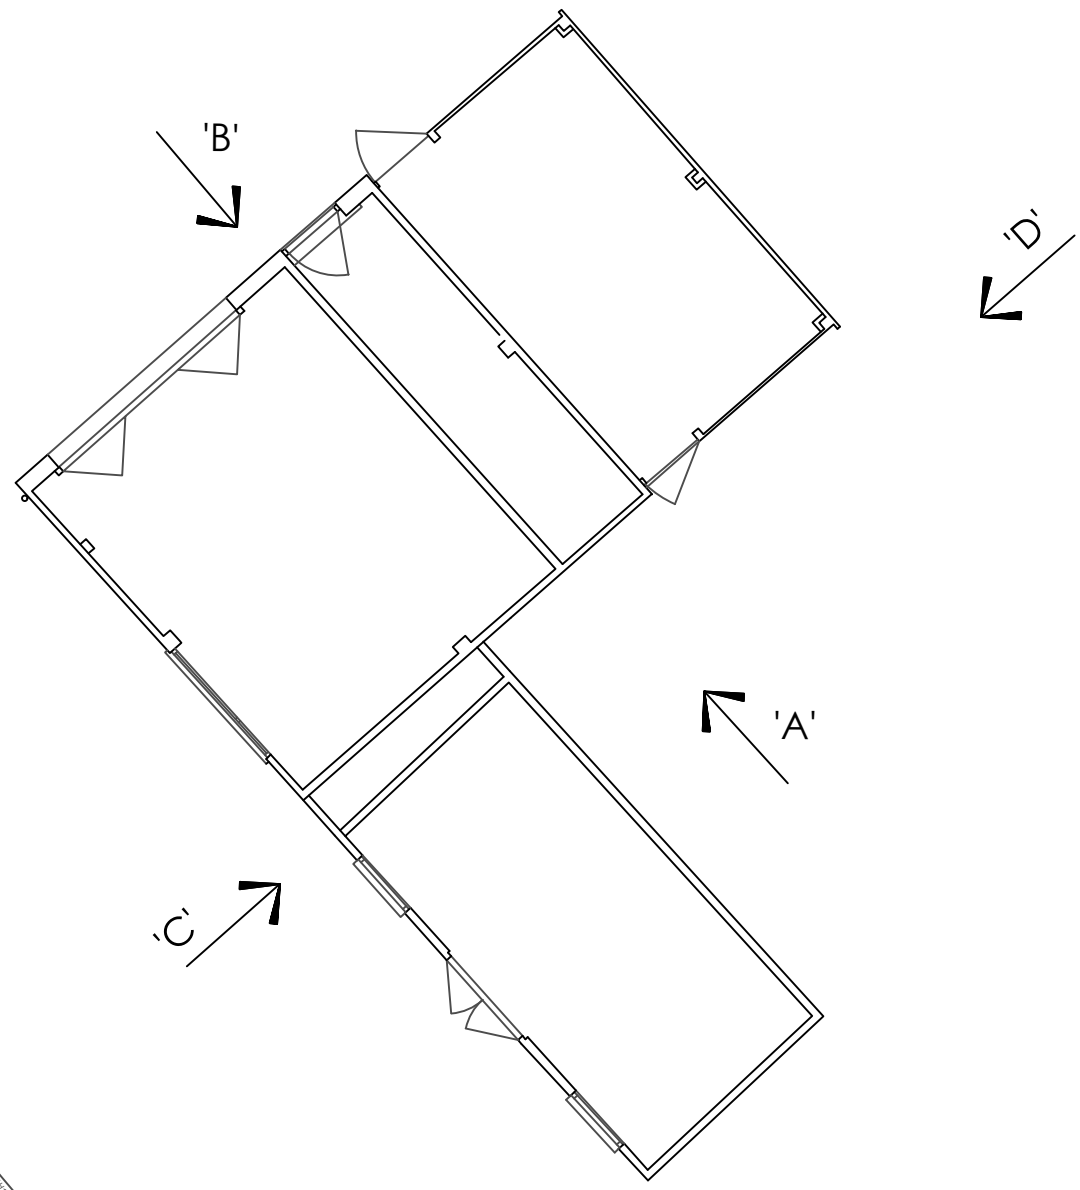

EXISTING OUTBUILDING PLAN.
SCALE 1:100
0.0m 1.0m 2.0m 3.0m 4.0m 5.0m 6.0m
SCALE

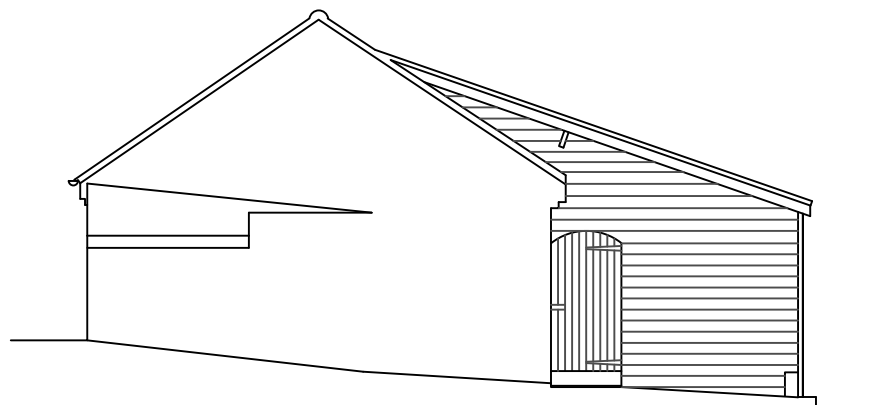


EXISTING ELEVATION 'A'.

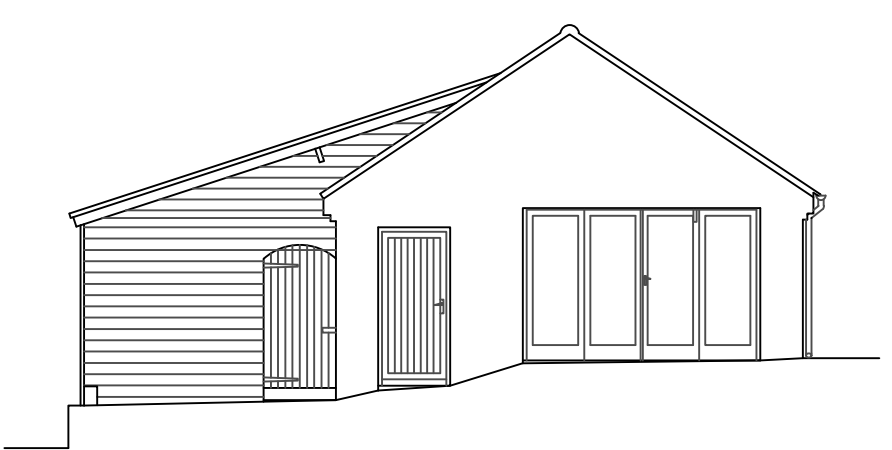

EXISTING ELEVATION 'B'.



EXISTING ELEVATION 'C'.

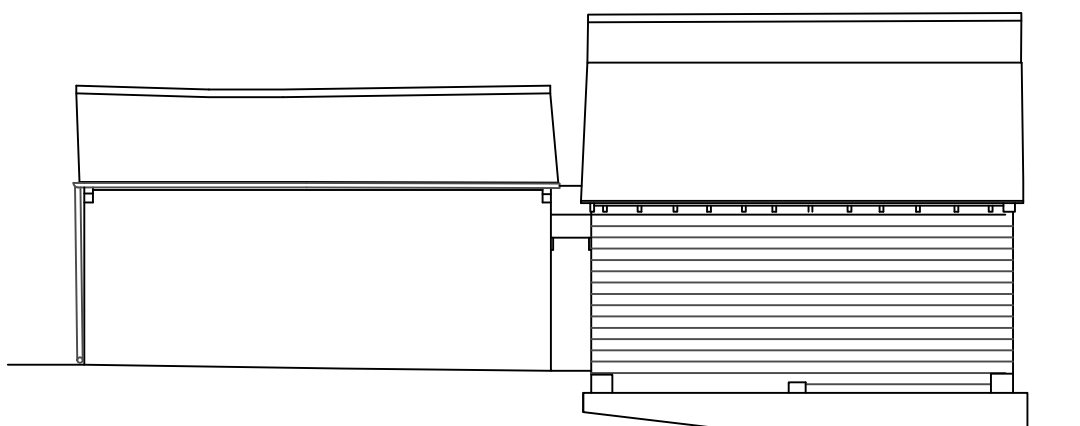

EXISTING ELEVATION 'D'.

EXISTING SITE PLAN.
0.0m 1.0m 2.0m 3.0m 4.0m 5.0m 6.0m 7.0m 8.0m 9.0m 10.0m
SCALE

B	31.01.2025	DRAWING UPDATED.
A	07.11.2023	DRAWING UPDATED.
REV	DATE	REVISION
CLIENT		
Mr & Mrs Pearson.		
PROJECT		
The Coppers, Penny Lane, Wargrave, Berkshire.		
TITLE		
Proposed Replacement Outbuilding.		
 Wargrave Design Consultancy The Old Pump House - Wargrave - Berkshire - RG10 8DJ 0118 940 1678 - info@wargravedesign.com www.wargravedesign.com		
DRAWN	G.D.G.	SCALE
DATE	October 2023	1: 200 @ A1
DRAWING No.	1802 - 400	REV.
		A B

These plans must not be acted upon until the appropriate planning and building regulation approvals have been granted. Should the works be undertaken prior to the above approvals being in place it is done so entirely at the client's own risk.