


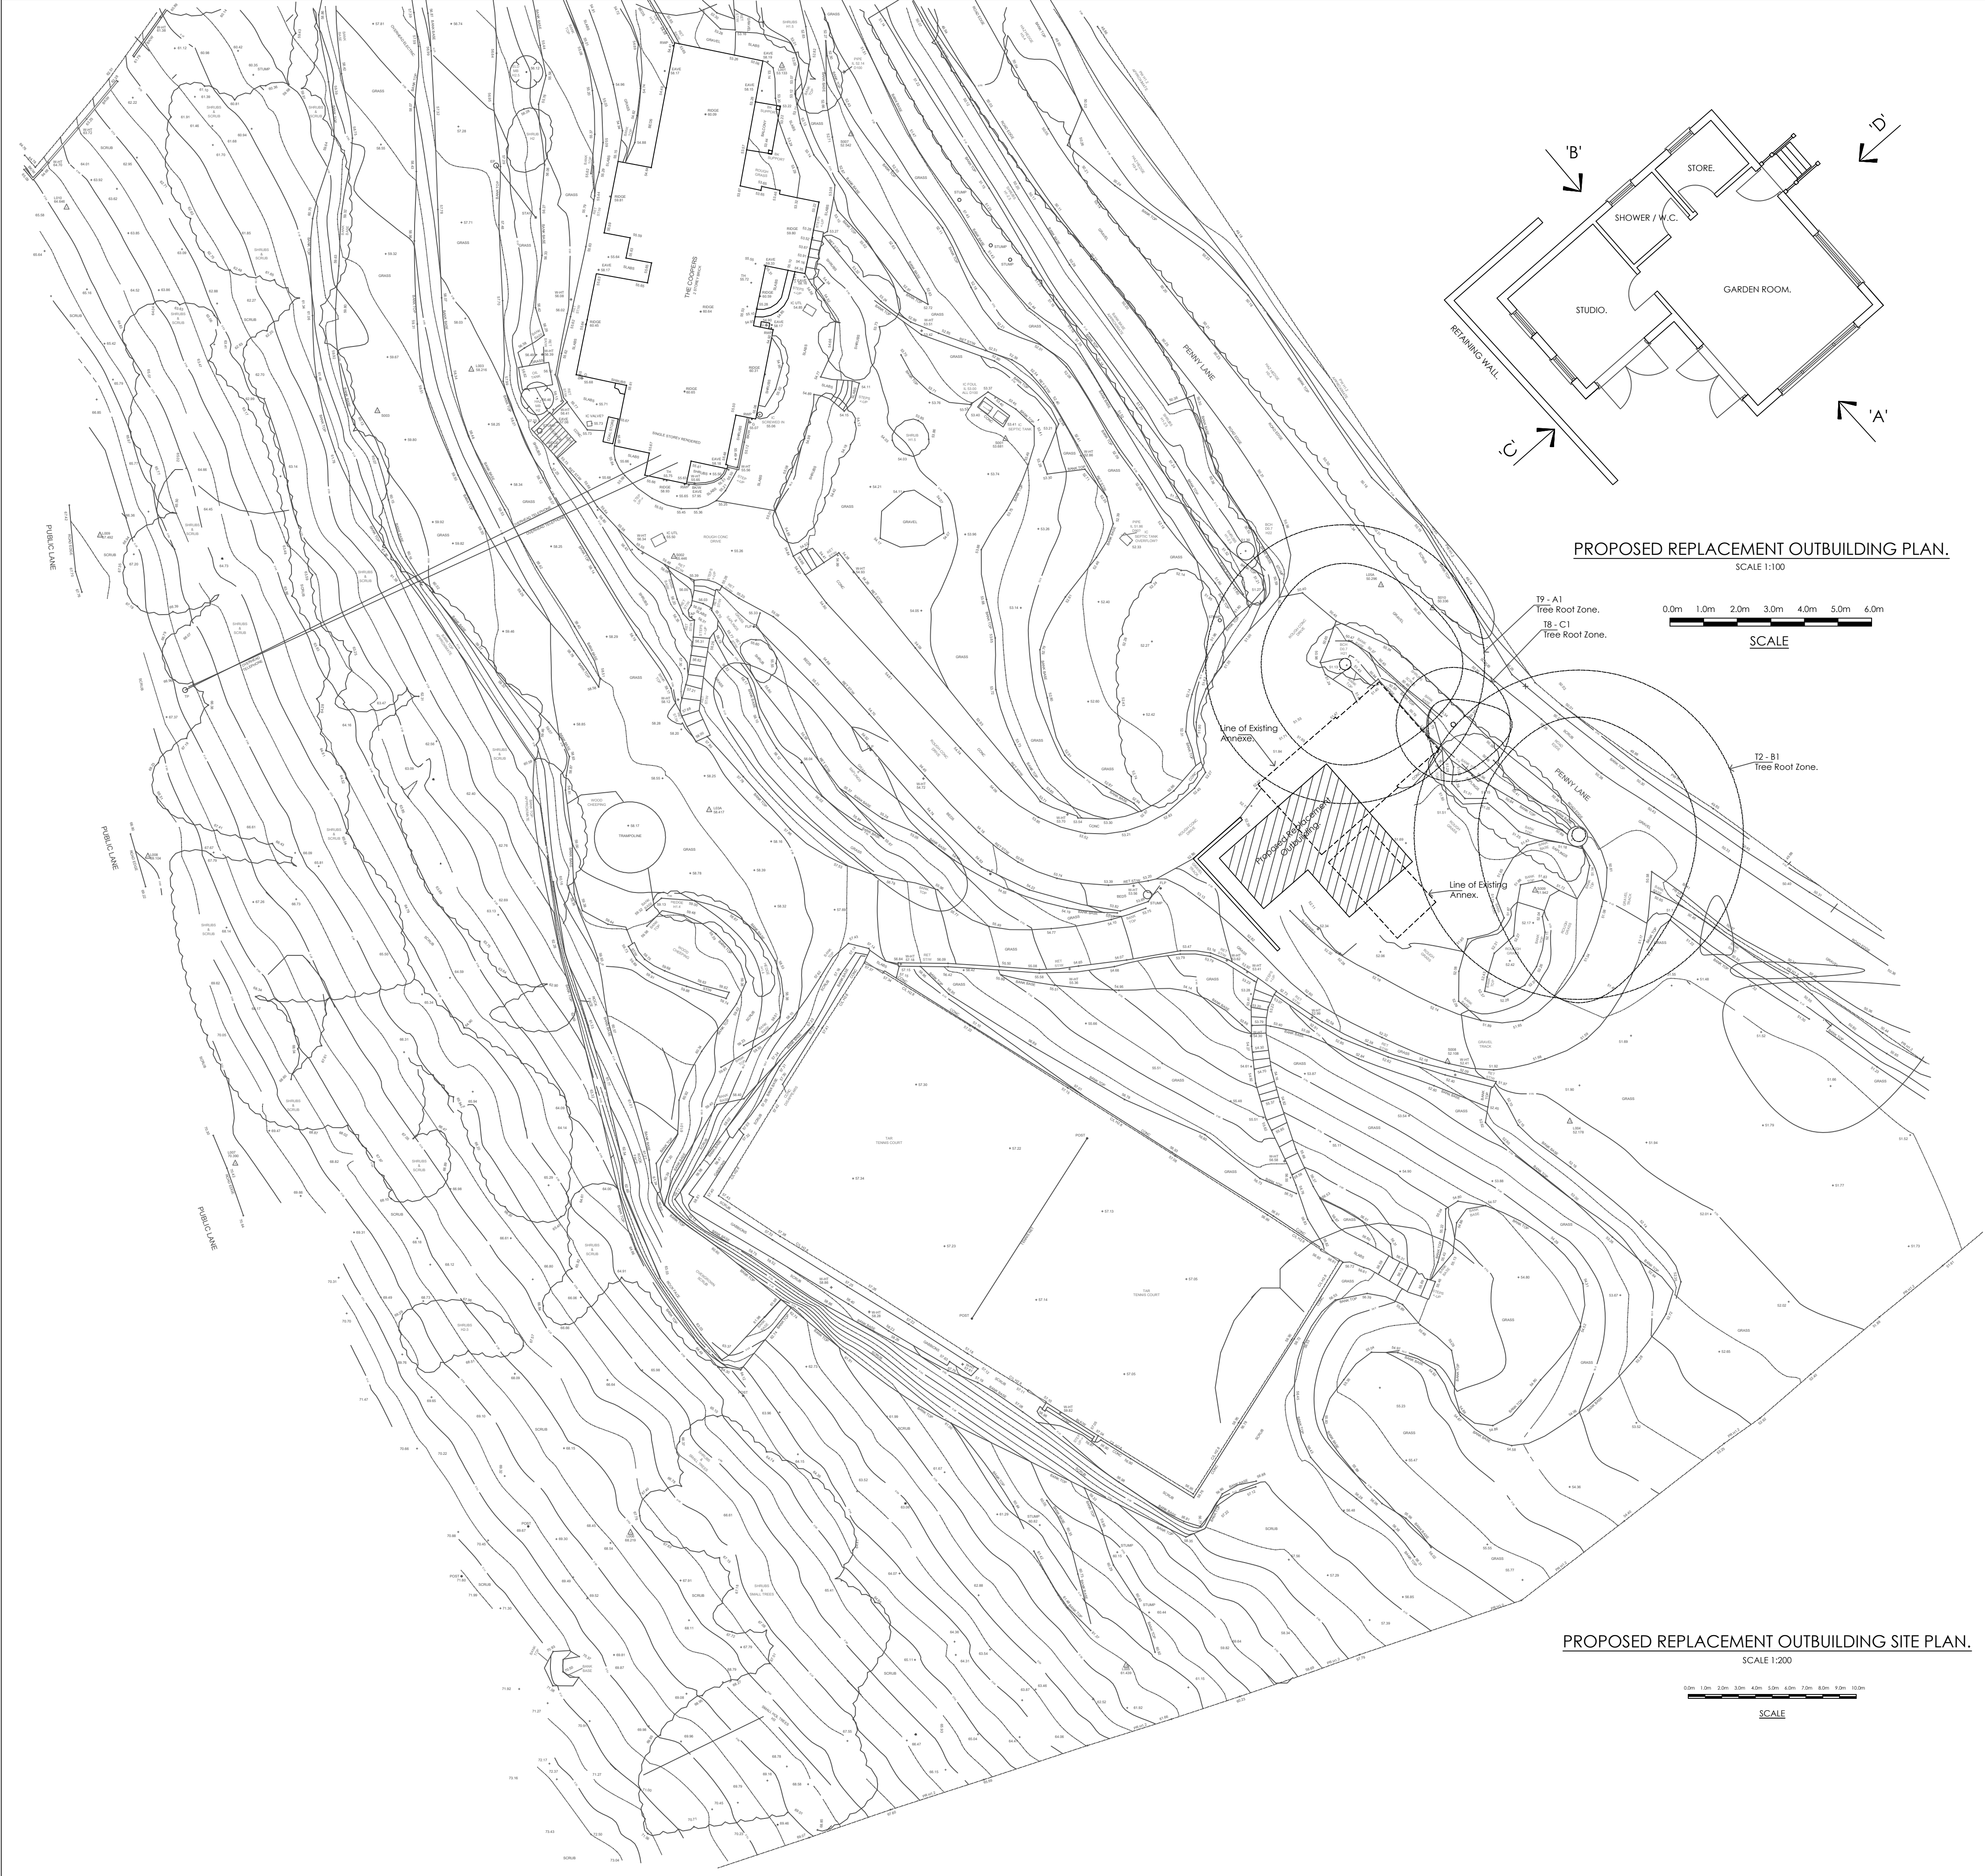


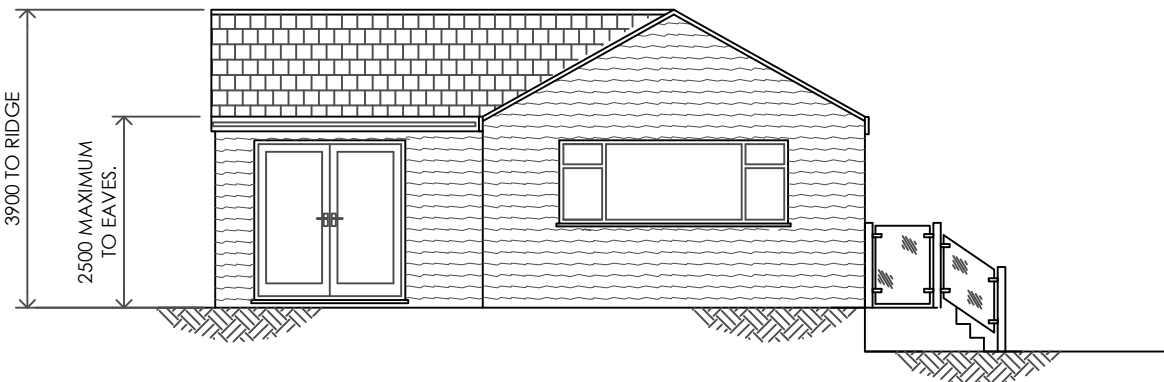


PROPOSED REPLACEMENT OUTBUILDING PLAN.
SCALE 1:100

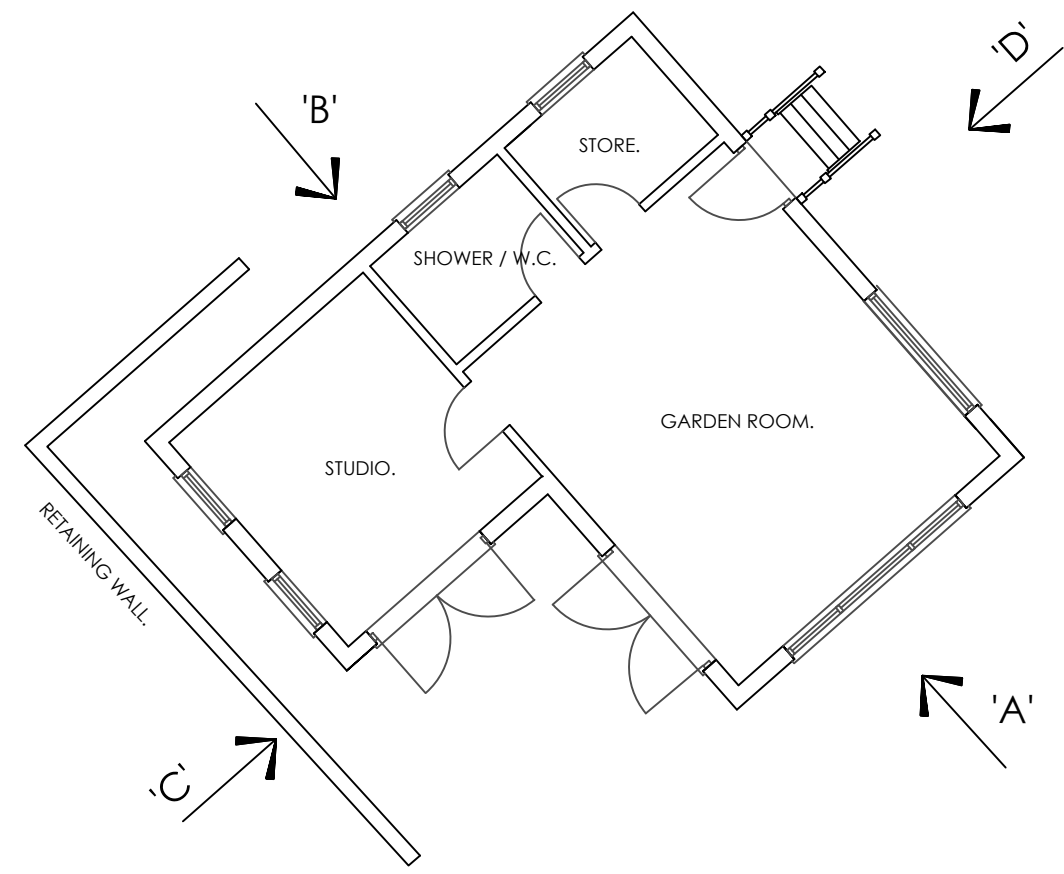


PROPOSED ELEVATION 'A'.

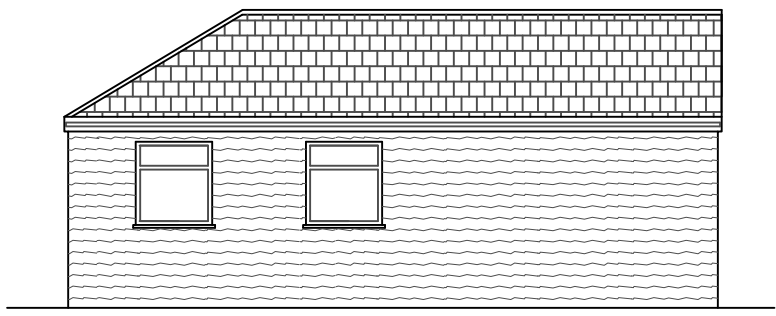

PROPOSED ELEVATION 'B'.

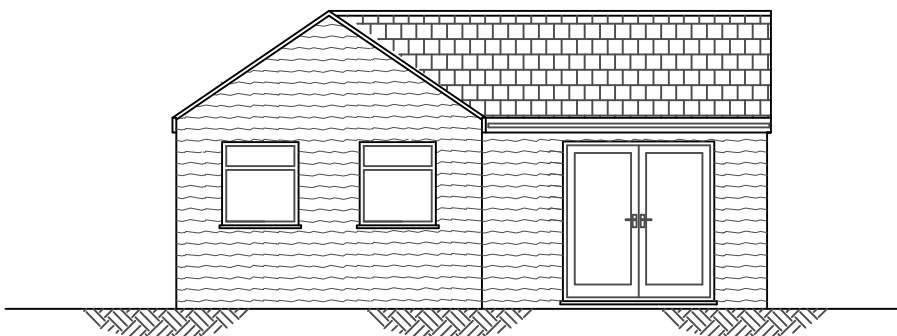


PROPOSED ELEVATION 'C'.

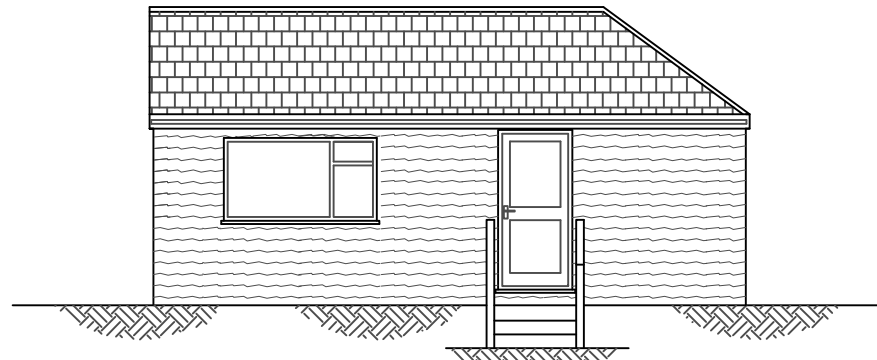

PROPOSED ELEVATION 'D'.

PROPOSED REPLACEMENT OUTBUILDING SITE PLAN.
SCALE 1:200

 

D	31.01.2025	OUTBUILDING REDESIGN.
C	03.12.2023	TREE ROOT ZONES INDICATED.
B	16.11.2023	ELEVATIONS UPDATED.
A	07.11.2023	DRAWING UPDATED.
REV	DATE	REVISION
CLIENT		
Mr & Mrs Pearson.		
PROJECT		
The Coppers, Penny Lane, Wargrave, Berkshire.		
TITLE		
Proposed Replacement Outbuilding.		
DRAWN G.D.G.		
DATE October 2023		
DRAWING No.		REV.
1802 - 401		A B C D



Wargrave Design Consultancy
The Old Pump House - Wargrave - Berkshire - RG10 8DJ
0118 940 1678 - info@wargravedesign.com
www.wargravedesign.com

These plans must not be acted upon until the appropriate planning and building regulation approvals have been granted. Should the works be undertaken prior to the above approvals being in place it is done so entirely at the client's own risk.