




PROPOSED ELEVATIONS

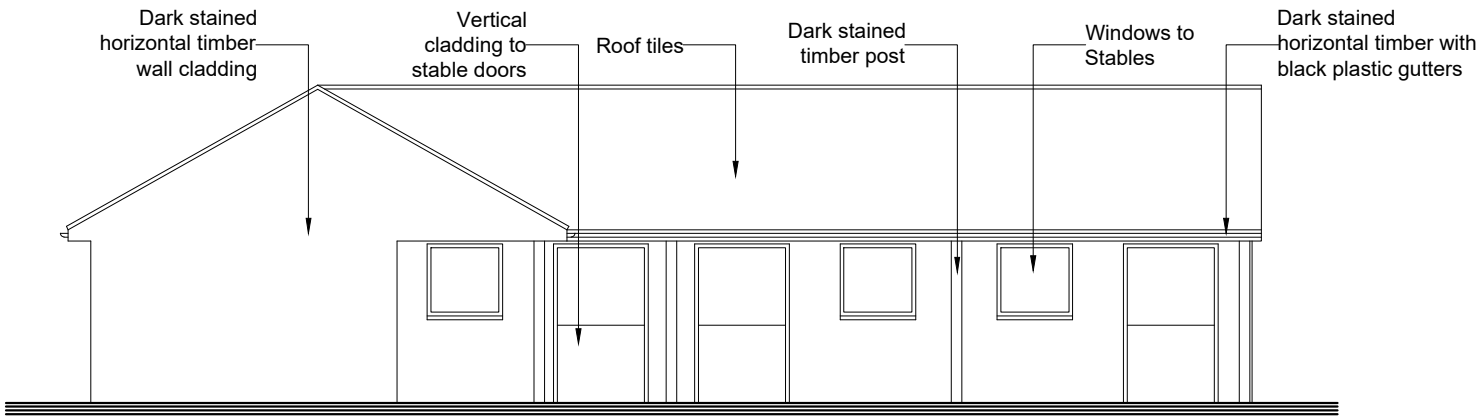


1:100 Proposed South East Elevation

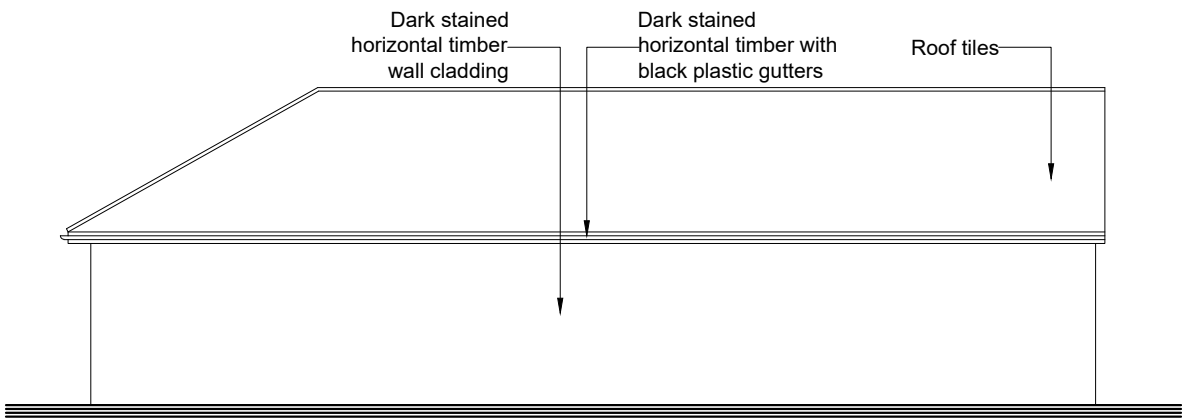

1:100 Proposed South West Elevation

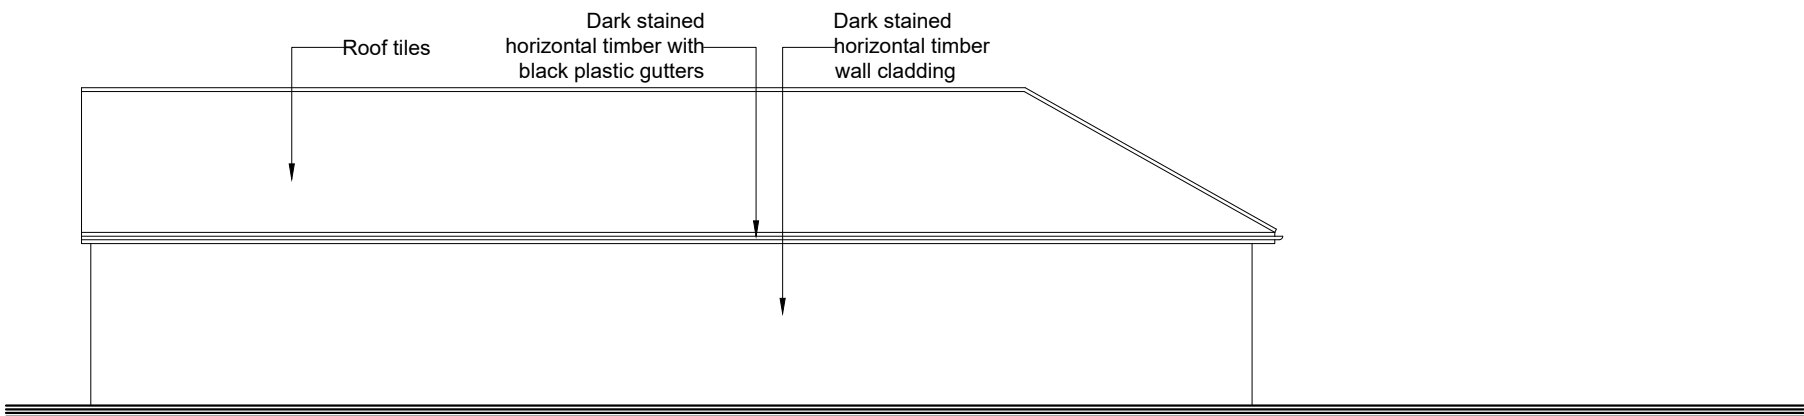

1:100 Proposed North West Elevation

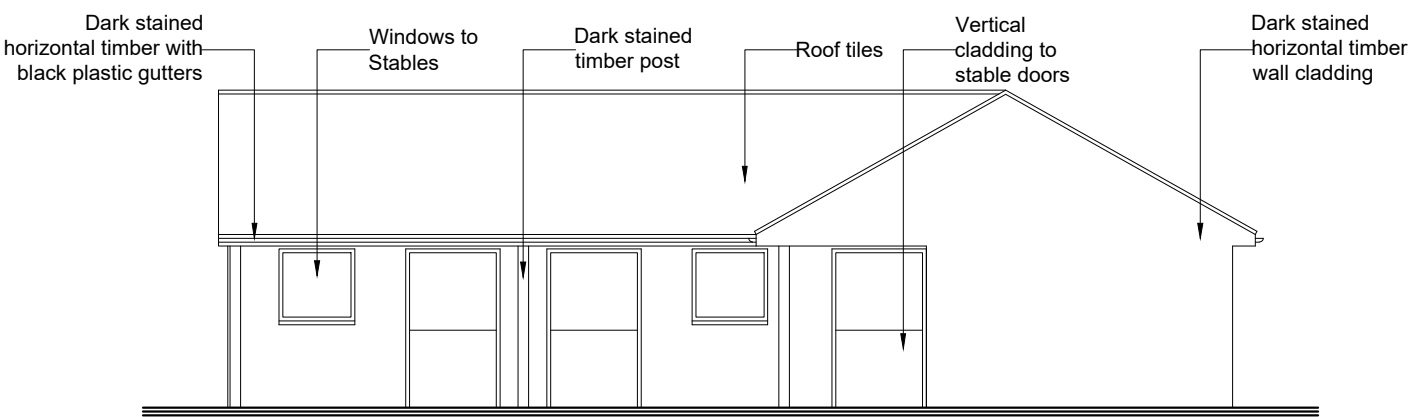

1:100 Proposed North East Elevation



PLANNING APPLICATION

Rev.	Revision	Date	Drawn	Checked

3DR
ARCHITECTS

15 Emmbrook road
Wokingham
Reading,
Berks
RG41 1HE
Tel 01189 788 531
e-mail
jon.hughes@3drarchitects.co.uk

Client

Project

Location

Title

ISAAQ QUINN

NEW BUILD STABLES

LAND AT DAVIS WAY

PROPOSED ELEVATIONS

Scale	1:100 at A3	Date	05/26	Drawn	JH	Checked	JH
Client no.	Job no.	Drawing no.	Revision				
	DPA 173	18	P1				