
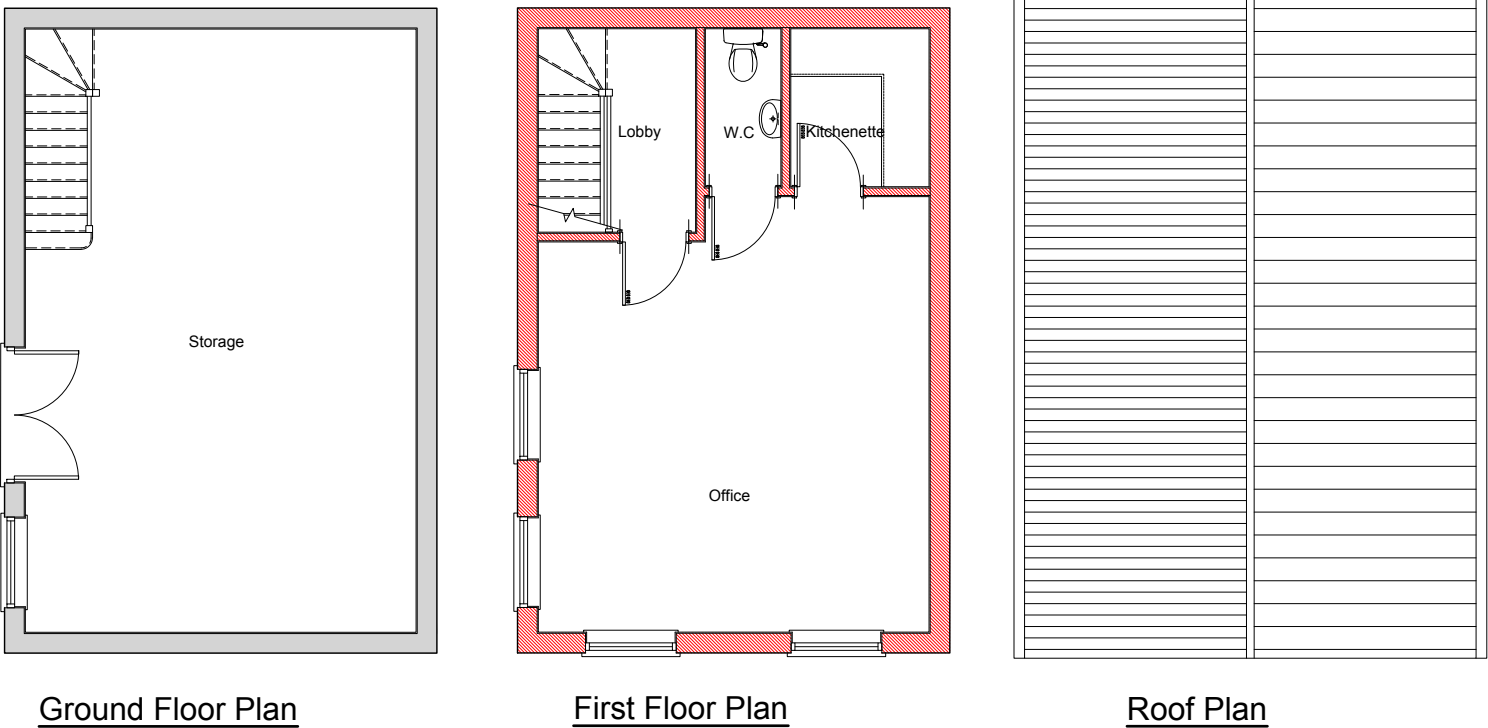


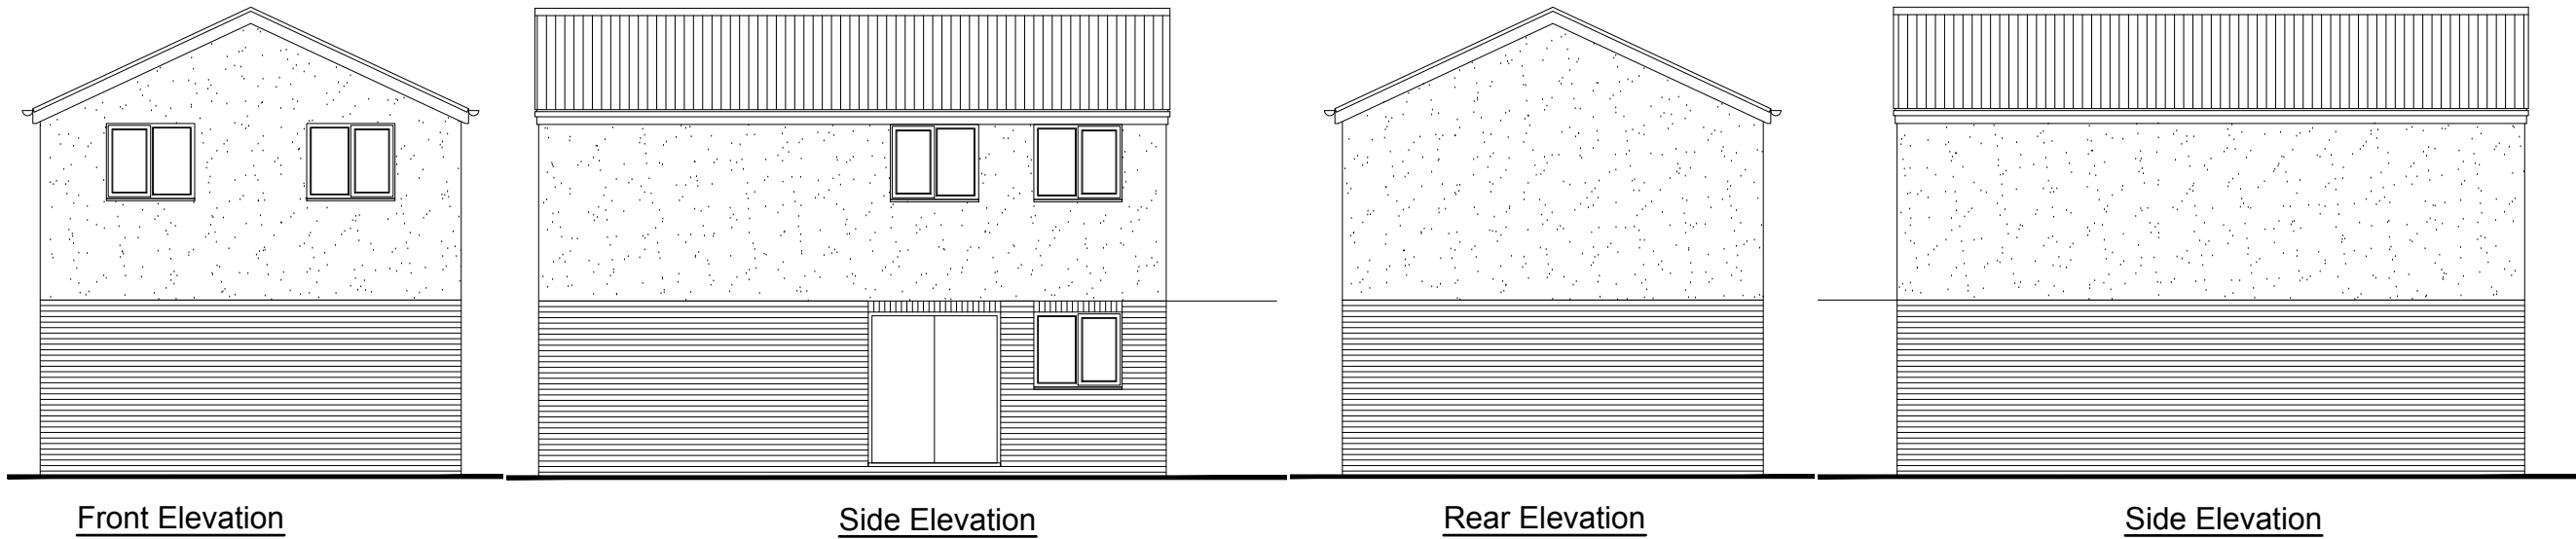

The Metro Building
Toutley Road
Wokingham
project :

Proposed Floor Plans
& Elevations
title :

Allder Glass Limited
client :

Lee Norris Design 27 Eden Way, Winnersh Wokingham, Berkshire RG41 5PQ Tel: 01189 787226 Mob: 07795 058193 E-mail: lee@leenorrisdesign.co.uk Web: www.leenorrisdesign.co.uk Planning and building regulations drawings for residential extensions, new build, renovation and conversion projects.	ref :	LN
	date :	Mar'24
	scale :	1:100@A3
	project :	24-593
	dwg no. / rev :	002

Scale: 1:100 0 1 2 3 4 5