


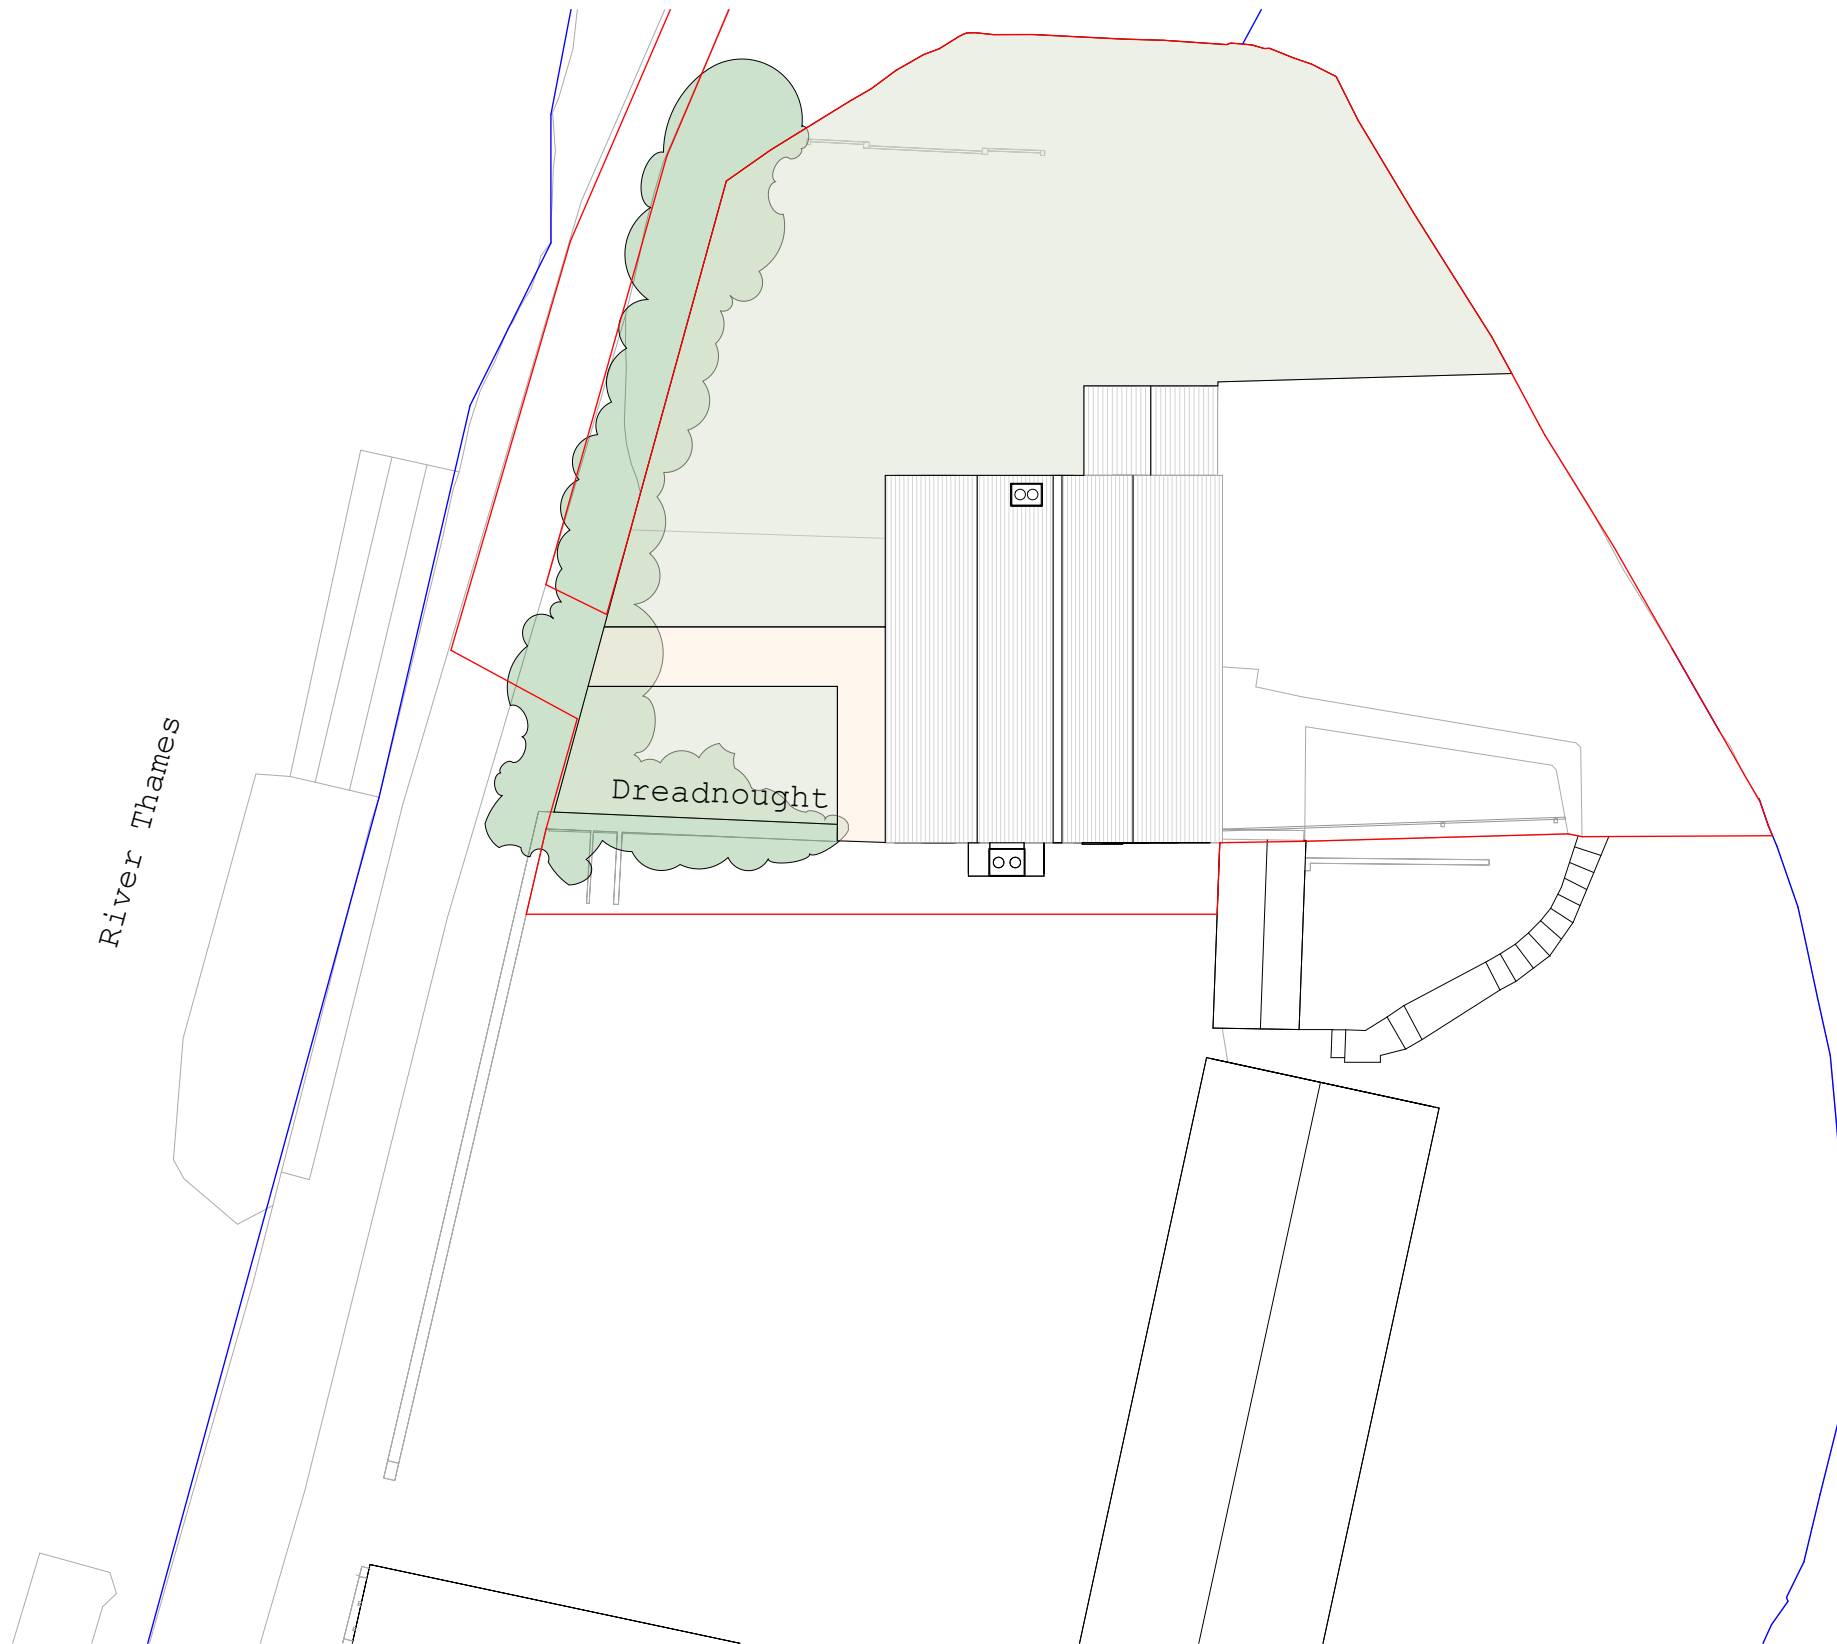

River Thames

Dreadnought



Collaborating with:
Carl Bunce



Job: 1144
Drawing: 02-01
Revision:

Project:
The Dreadnought
Kennet Side, RG1 3LU
Drawing:
Block Plan As Existing



Date: 02.26
Status: **Planning**
Drawn By: AG
Checked By: EM



Colony Architects Ltd.
The Wine Store, Brewery
Court, Theale, Reading, RG7 5AJ
+44 (0)118 380 0328
hello@colonyarchitects.com
colonyarchitects.com

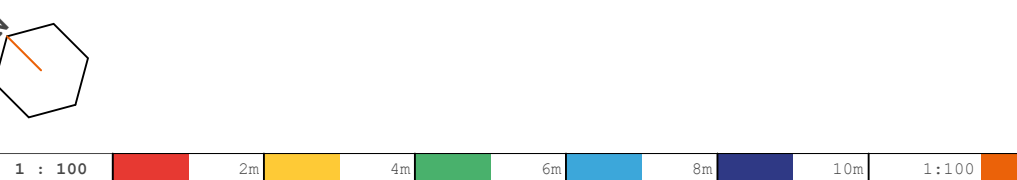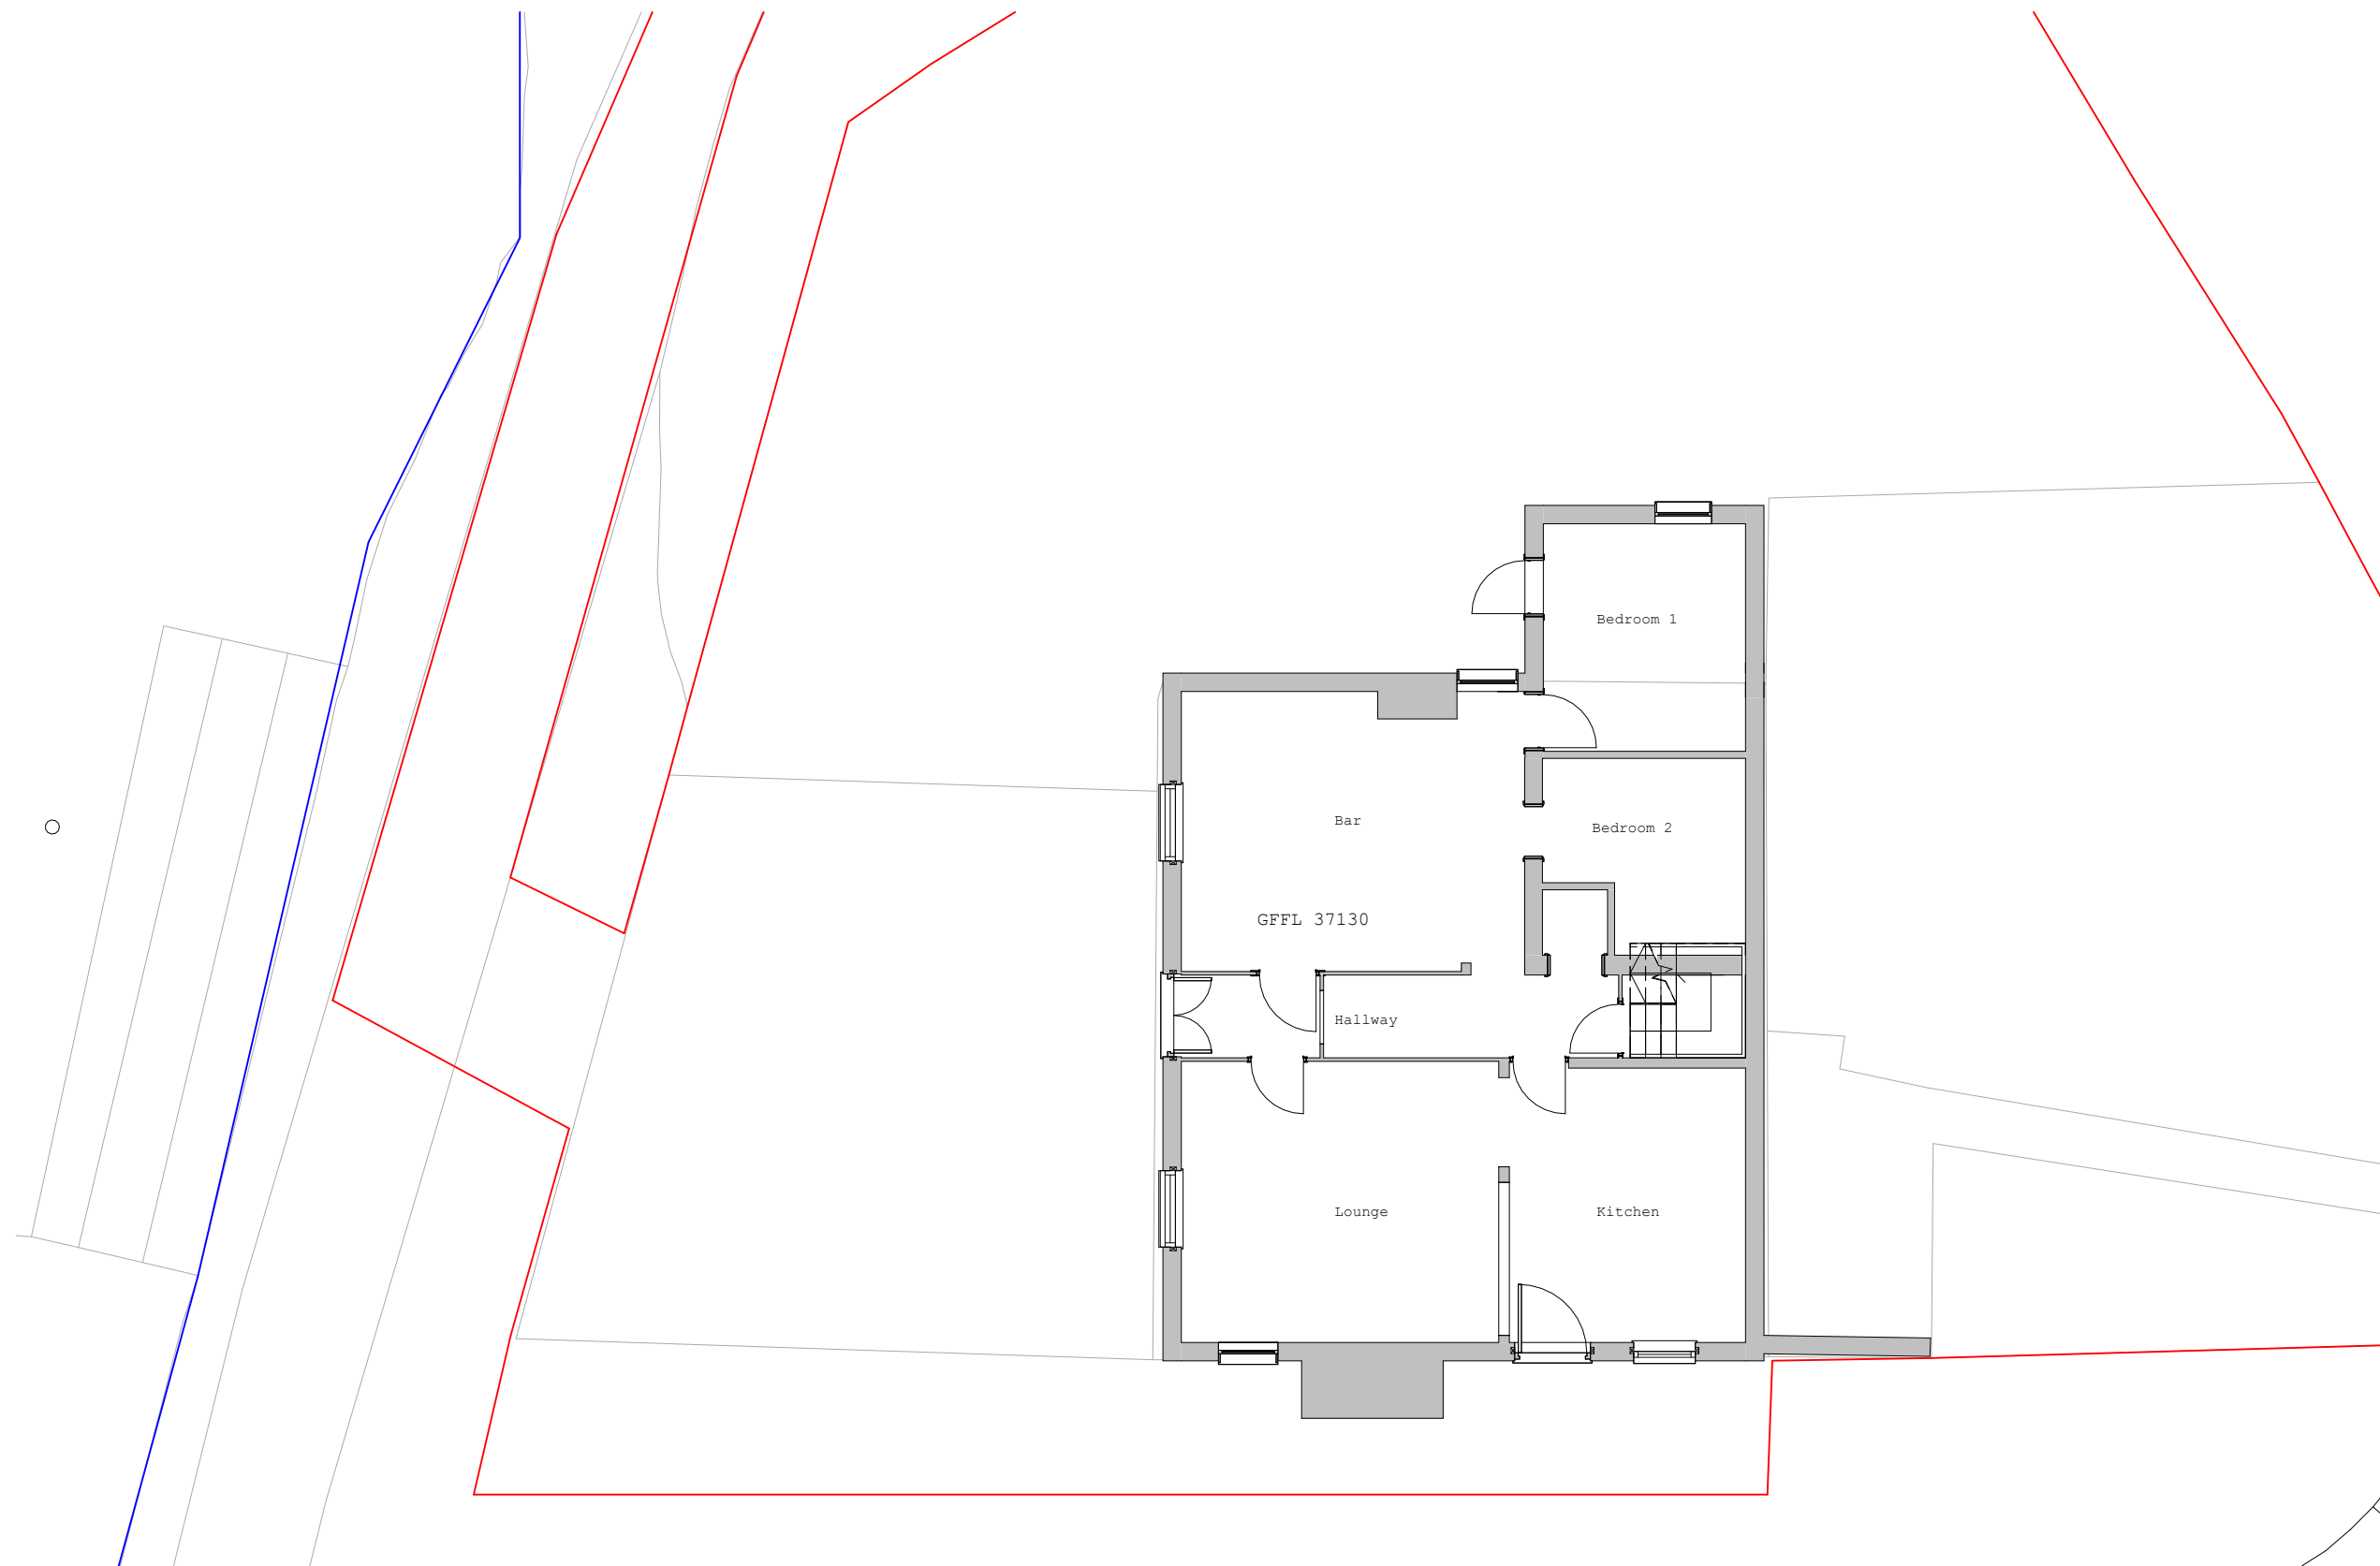

 Collaborating with: Carl Bunce			Project: The Dreadnought Kennet Side, RG1 3LU		 Chartered Practice
Job: 1144 Drawing: 03-00 Revision:			Drawing: Ground Floor Plan As Existing		
Date: 12.25			Status: Planning		Colony Architects Ltd. The Wine Store, Brewery Court, Theale, Reading, RG7 5AJ +44 (0)118 380 0328 hello@colonyarchitects.com colonyarchitects.com
Drawn By: AG			Checked By: EM		

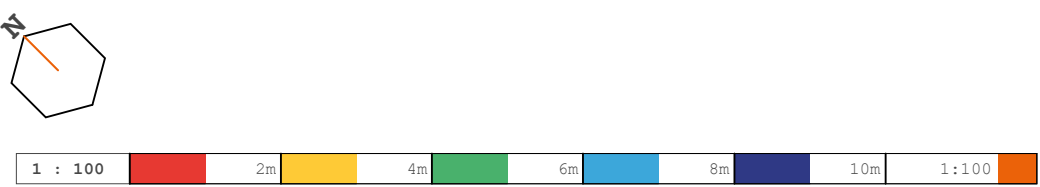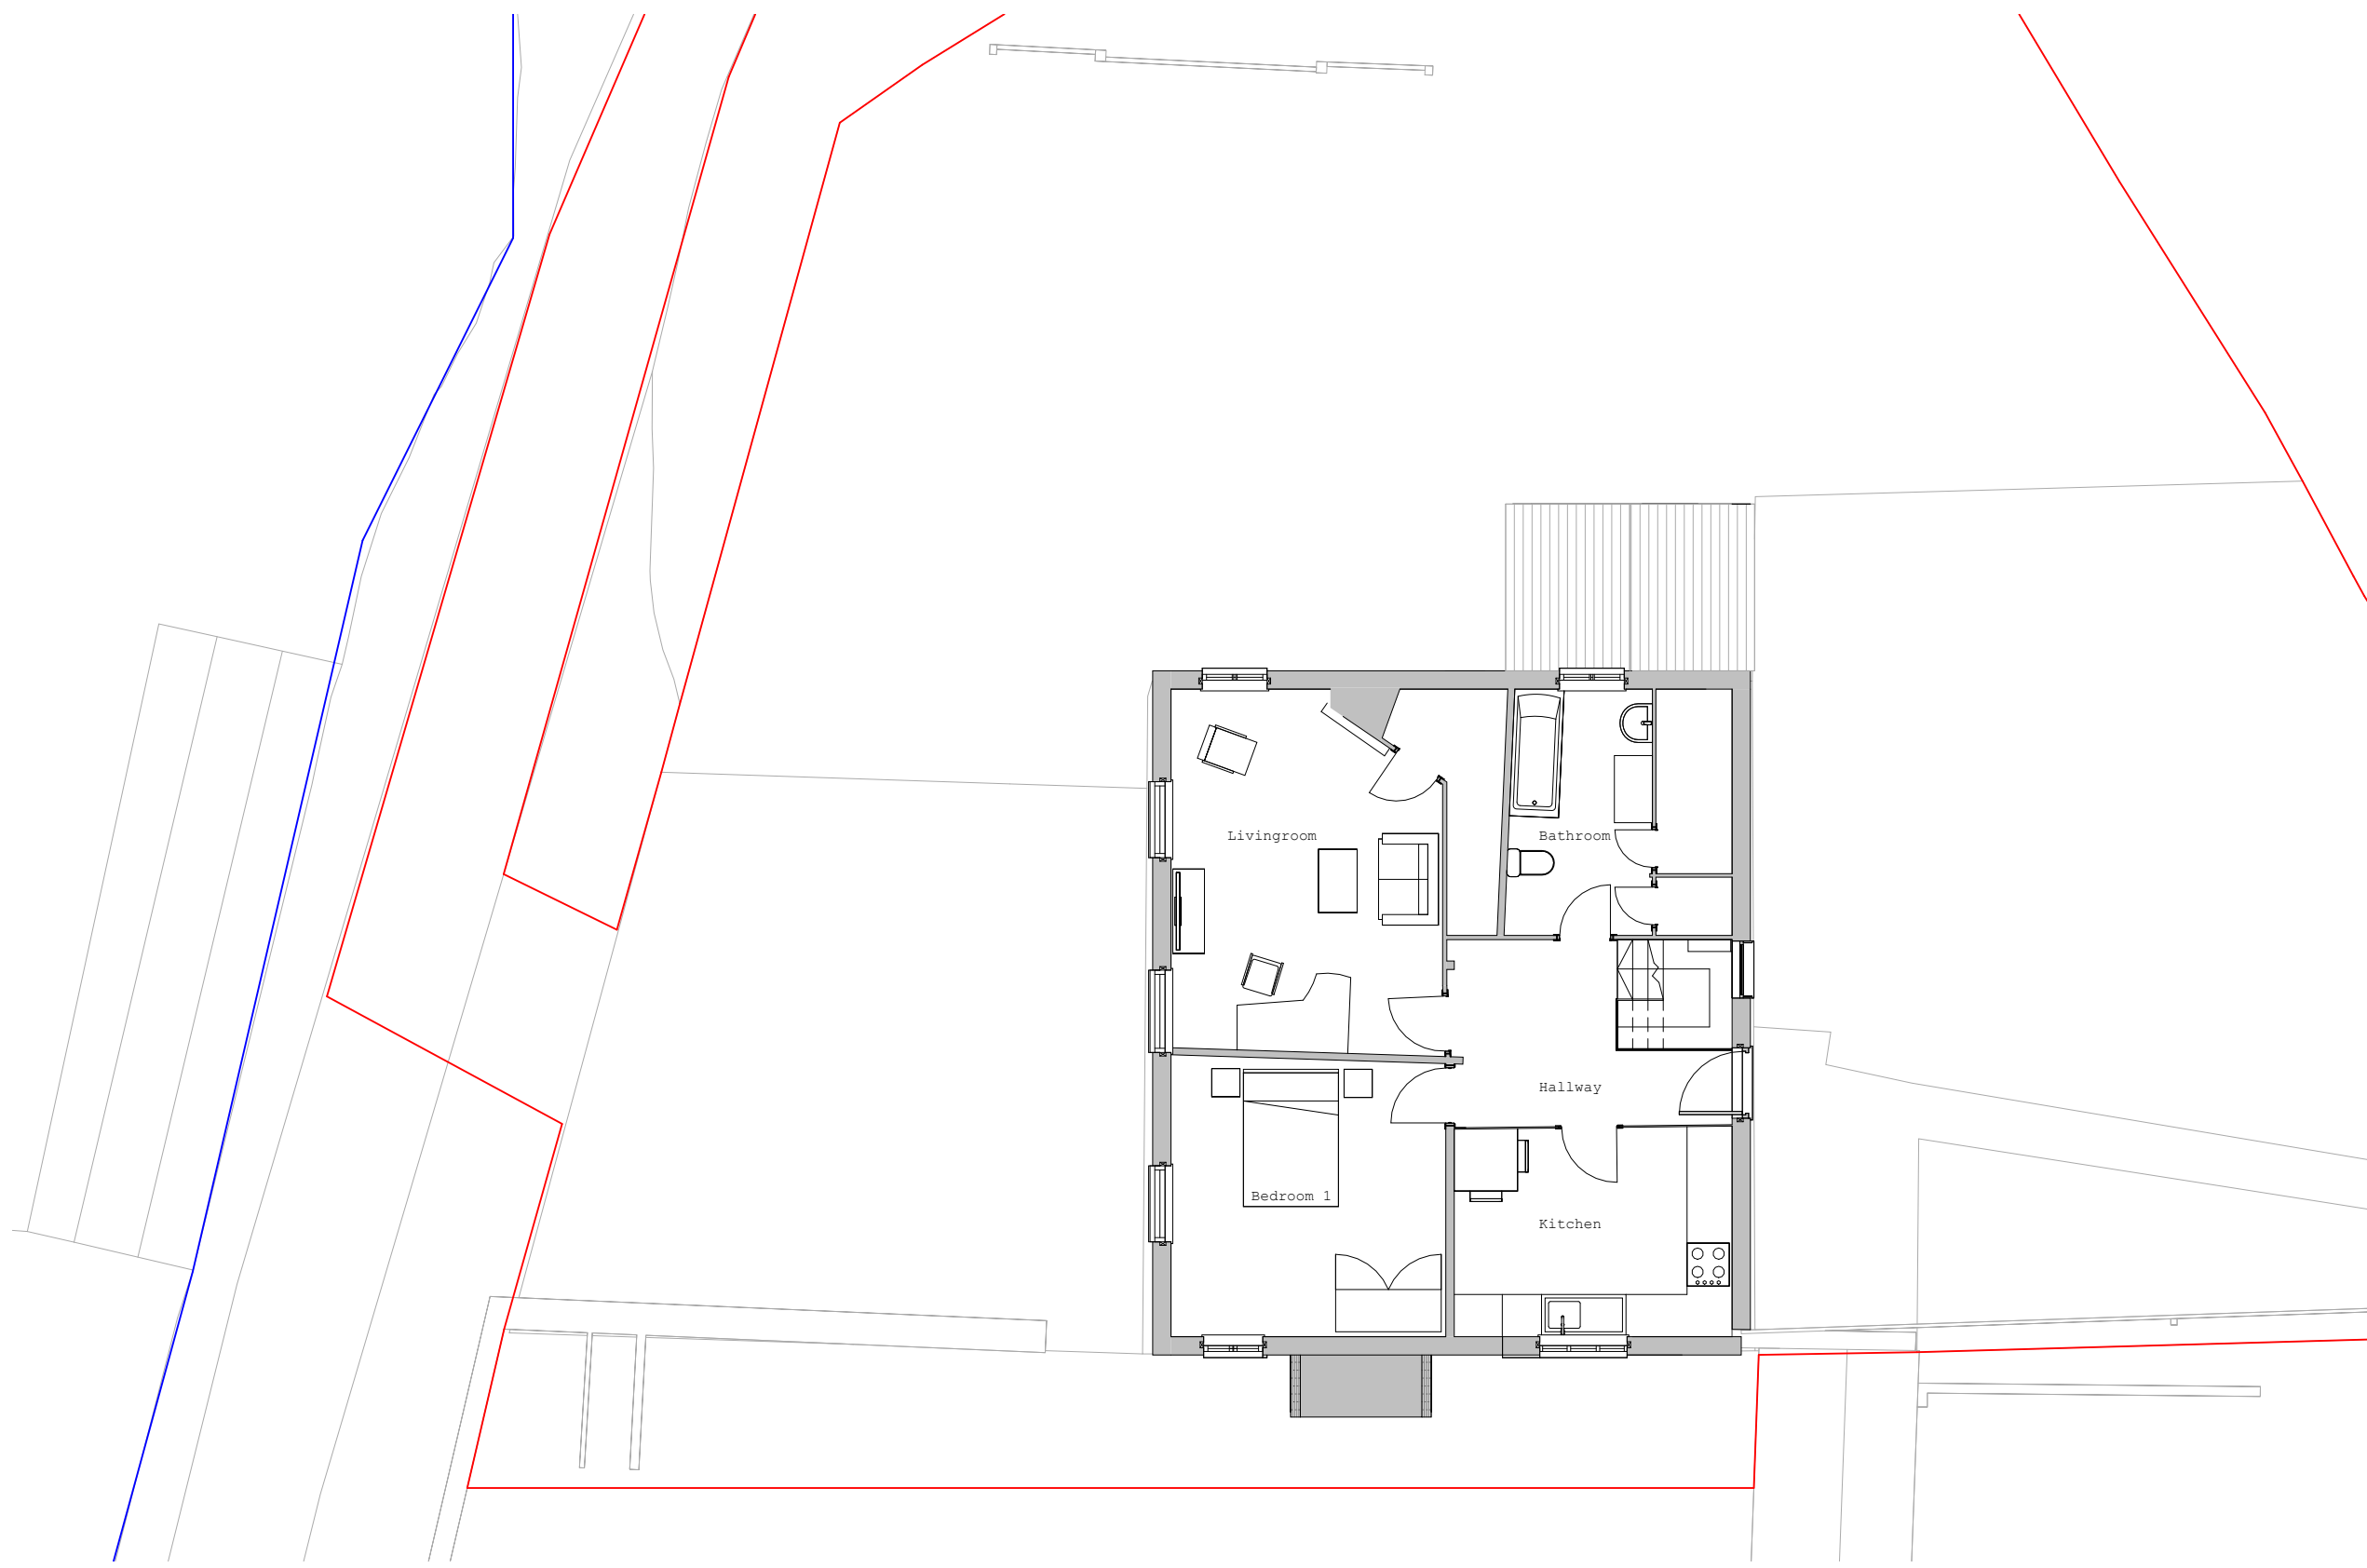

Collaborating with:
Carl Bunce

Job: 1144
Drawing: 03-01
Revision:

Project:
The Dreadnought
Kennet Side, RG1 3LU
Drawing:
First Floor Plan As Existing

Date: 12.25
Status: **Planning**
Drawn By: AG
Checked By: EM



Colony Architects Ltd.
The Wine Store, Brewery Court, Theale, Reading, RG7 5AJ
+44 (0)118 380 0328
hello@colonyarchitects.com
colonyarchitects.com

01FFL +39635

00FFL +37130



Collaborating with:
Carl Bunce


Job: Drawing: Revision:
1144 04-00

Project:
The Dreadnought
Kennet Side, RG1 3LU
Drawing:
Section A-A

Date: Status:
251203 **Planning**
Drawn By: Checked By:
AG EM



Colony Architects Ltd.
The Wine Store, Brewery
Court, Theale, Reading, RG7 5AJ
+44 (0)118 380 0328
hello@colonyarchitects.com
colonyarchitects.com

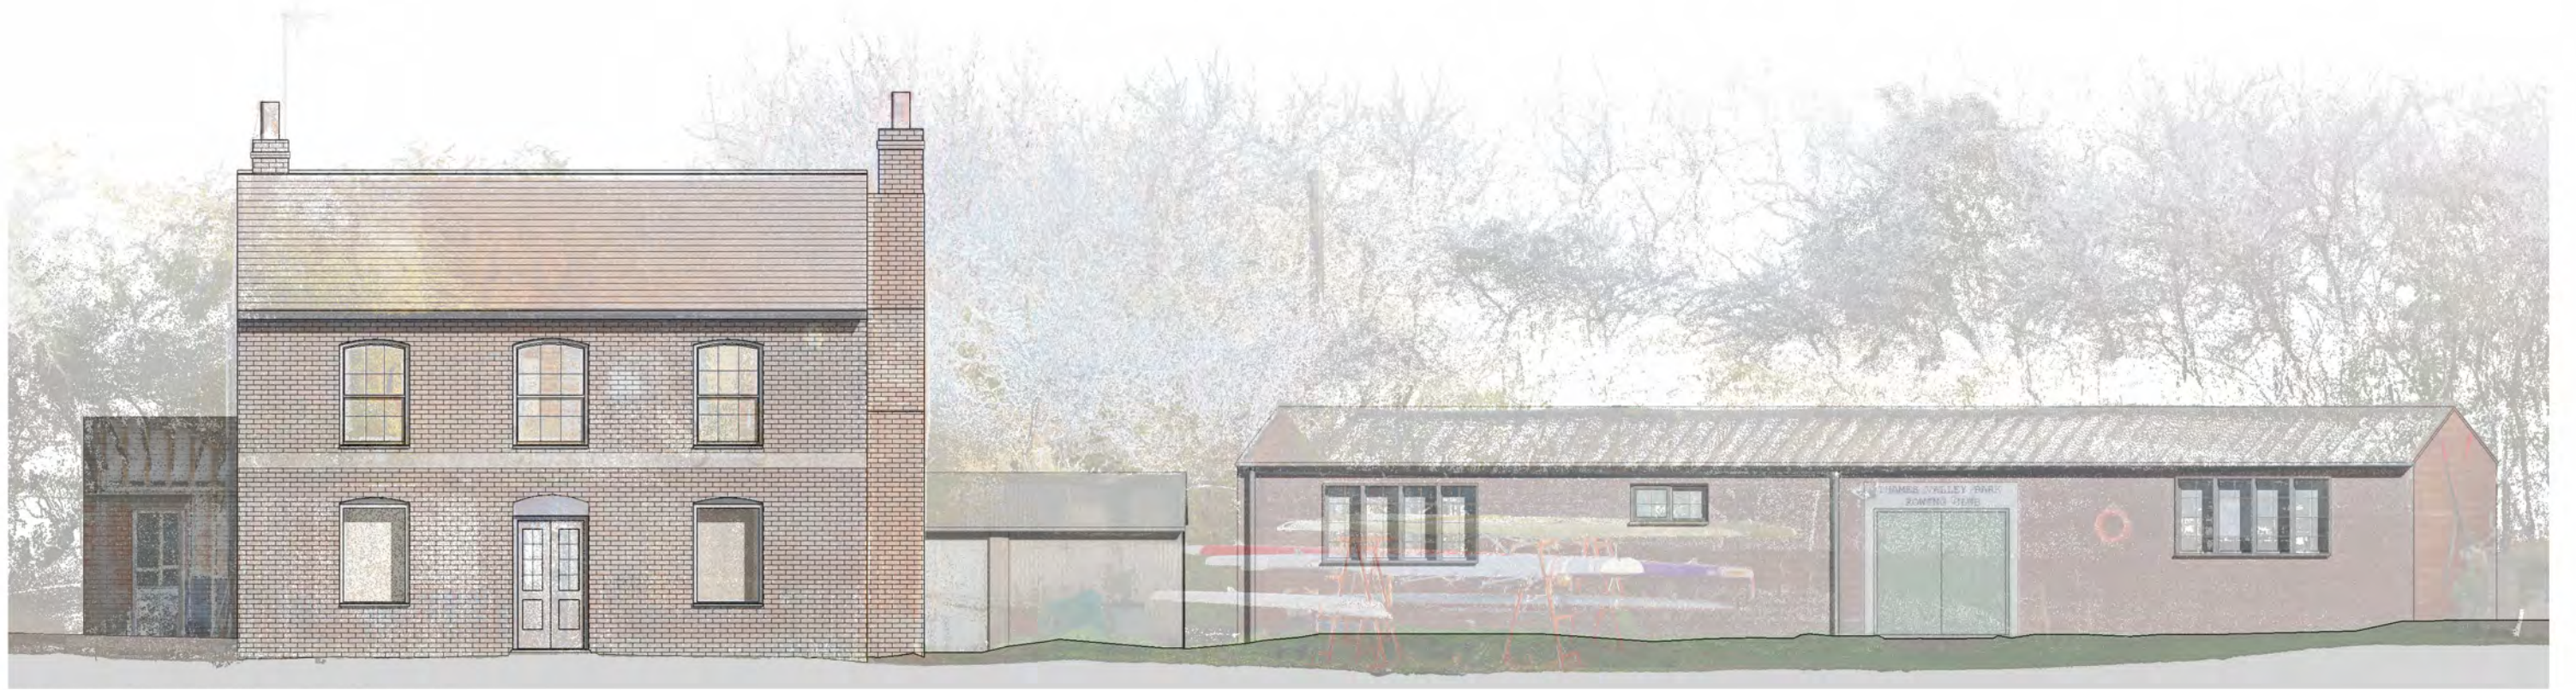

Front (North West) Elevation



Rear (South East) Elevation



Collaborating with:
Carl Bunce

Job: 1144
 Drawing: 05-00
 Revision:

Project:
The Dreadnought
 Kennet Side, RG1 3LU
 Drawing:
Front & Rear Elevations As Existing

Date: 12.25
 Status: **Planning**
 Drawn By: AG
 Checked By: EM



Colony Architects Ltd.
 The Wine Store, Brewery Court, Theale, Reading, RG7 5AJ
 +44 (0)118 380 0328
 hello@colonyarchitects.com
 colonyarchitects.com



Side (North East) Elevation



Side (South West) Elevation



Collaborating with:
Carl Bunce

Job: 1144 Drawing: 05-01 Revision:

Project:
The Dreadnought
Kennet Side, RG1 3LU
Drawing:
Side Elevations As Existing

Date: 12.25 Status: **Planning**
Drawn By: AG Checked By: EM



Colony Architects Ltd.
The Wine Store, Brewery
Court, Theale, Reading, RG7 5AJ
+44 (0)118 380 0328
hello@colonyarchitects.com
colonyarchitects.com