




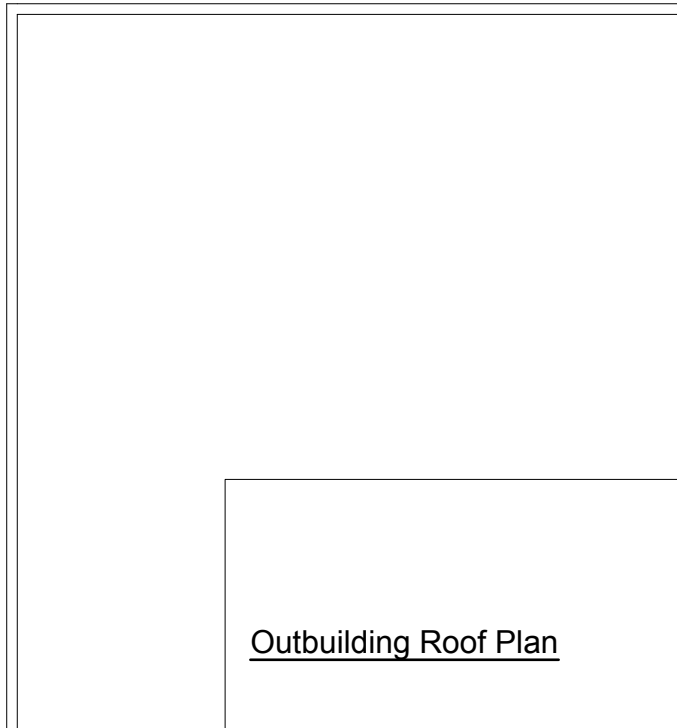

Outbuilding Roof Plan


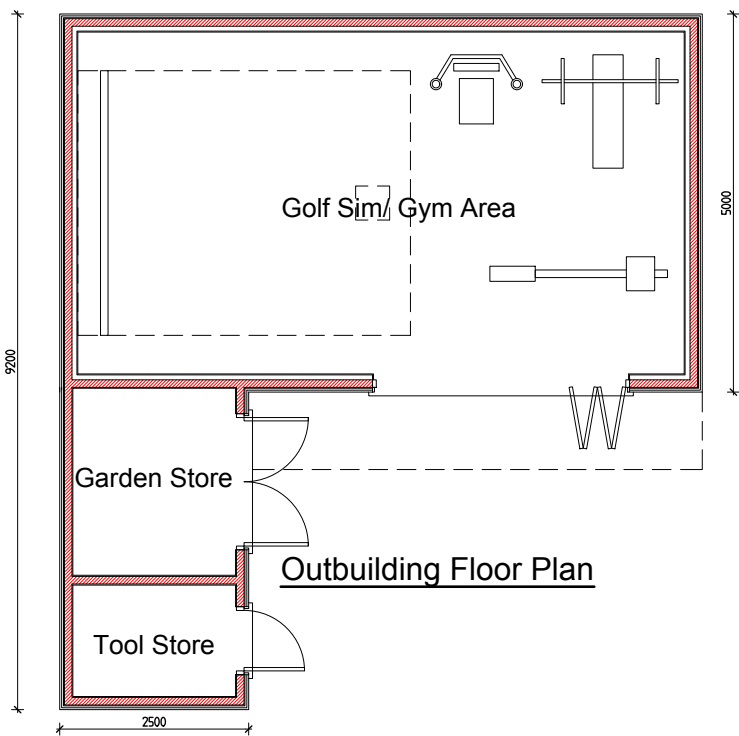


Outbuilding Floor Plan

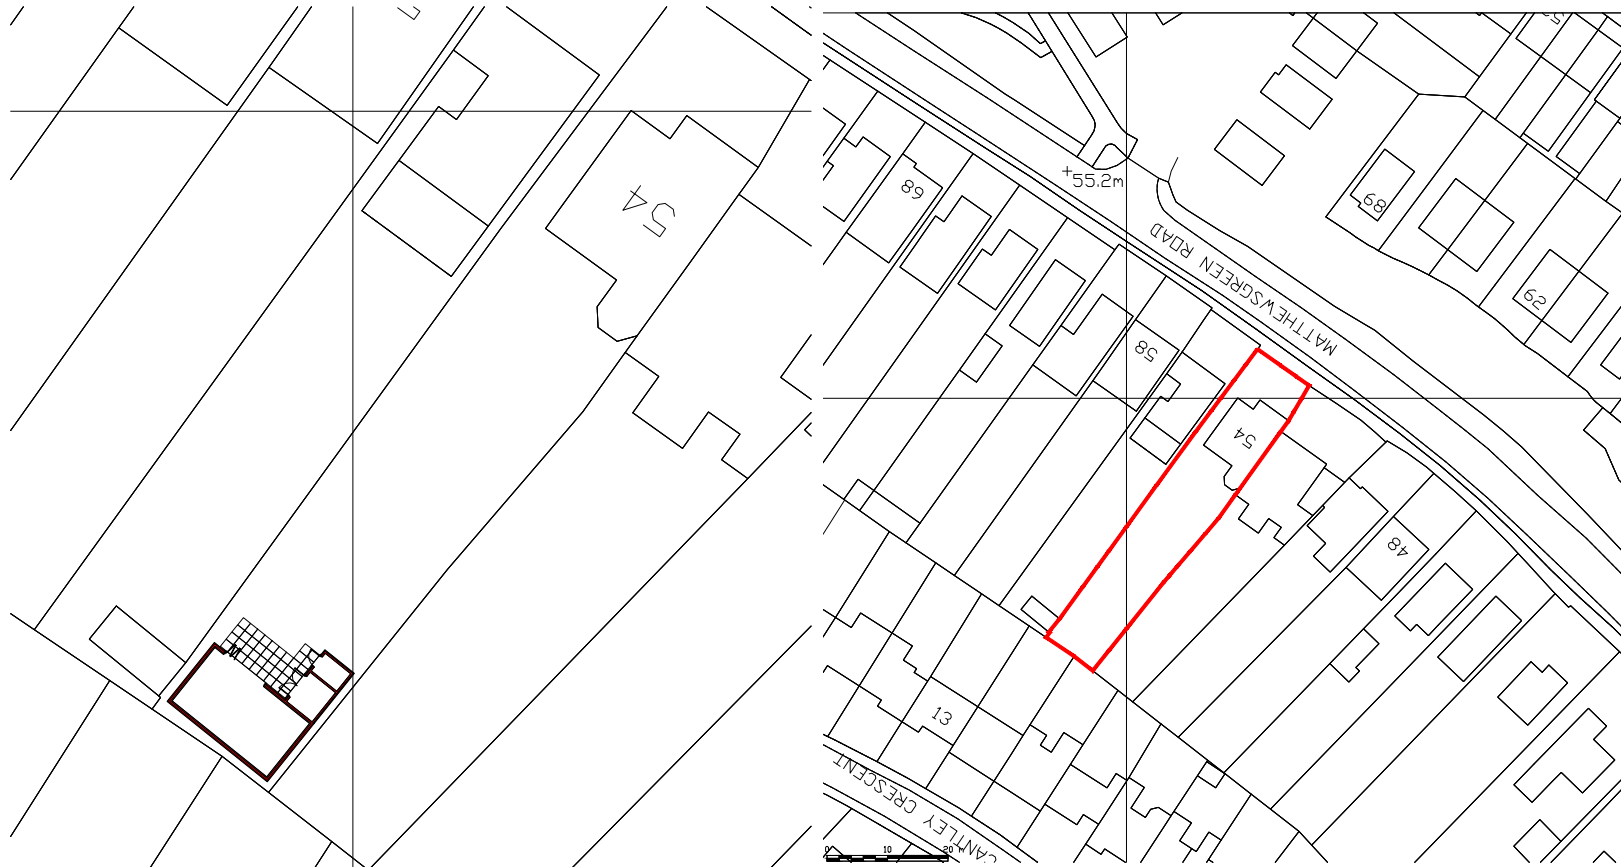

Location Plan (1:1250)

Proposed Siting Plan (1:500)

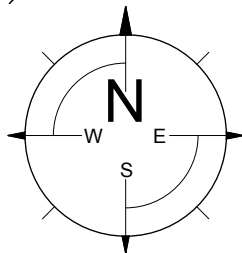 

54 Matthewsgreen Road
Wokingham
Berkshire RG41 1JU

project :

Proposed Outbuilding
Plans, Elevations & Site Plans

title :

Mr. M. Wilkinson

client :

Lee Norris Design Limited
27 Eden Way, Winnersh
Wokingham, Berkshire RG41 5PQ
Tel: 01189 787226
Mob: 07795 058193
E-mail: lee@leenorrisdesign.co.uk
Web: www.leenorrisdesign.co.uk

Planning and building regulations drawings
for residential extensions, new build,
renovation and conversion projects.

ref : LN

date : Dec'24

scale : 1:100@A3

project : 24-627

dwg no / rev : 001

