






FLOOR PLANS SCALE: 1:50

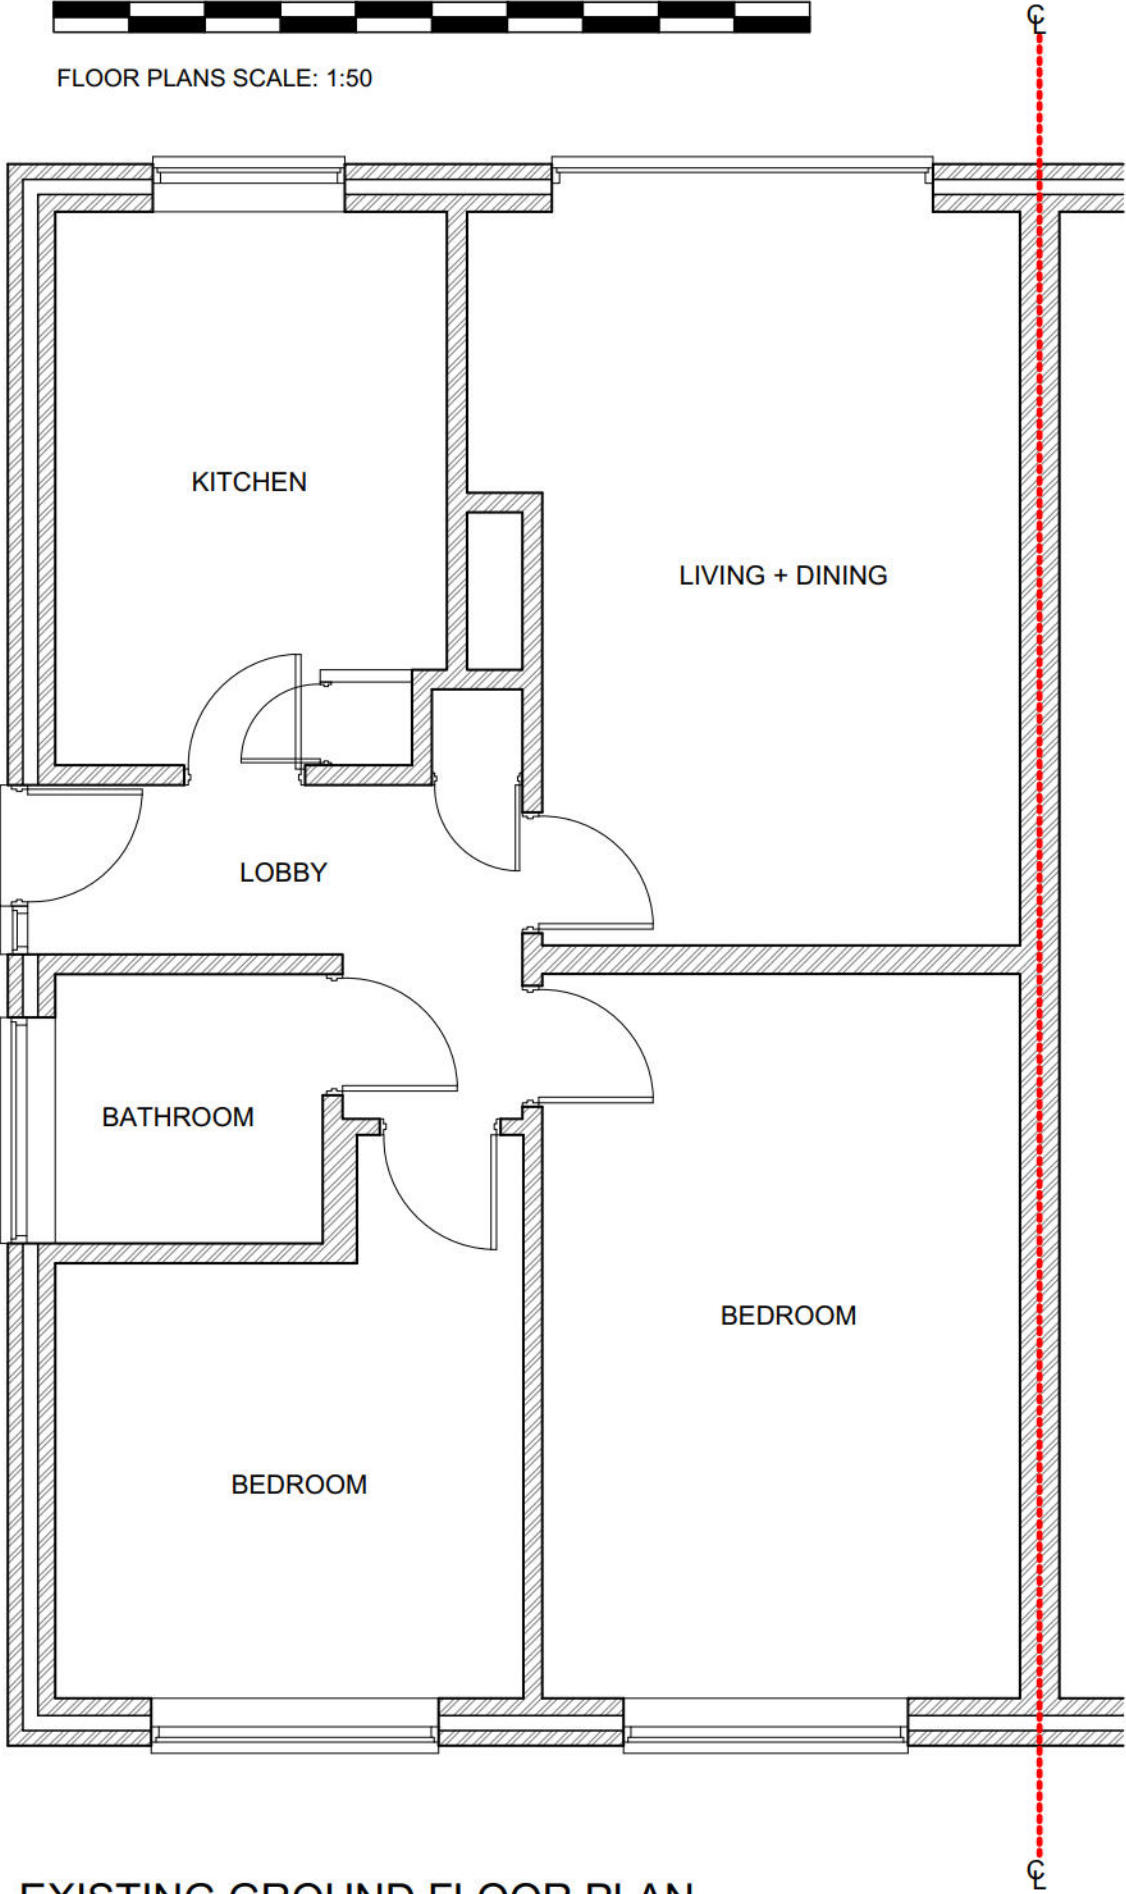


EXISTING GROUND FLOOR PLAN

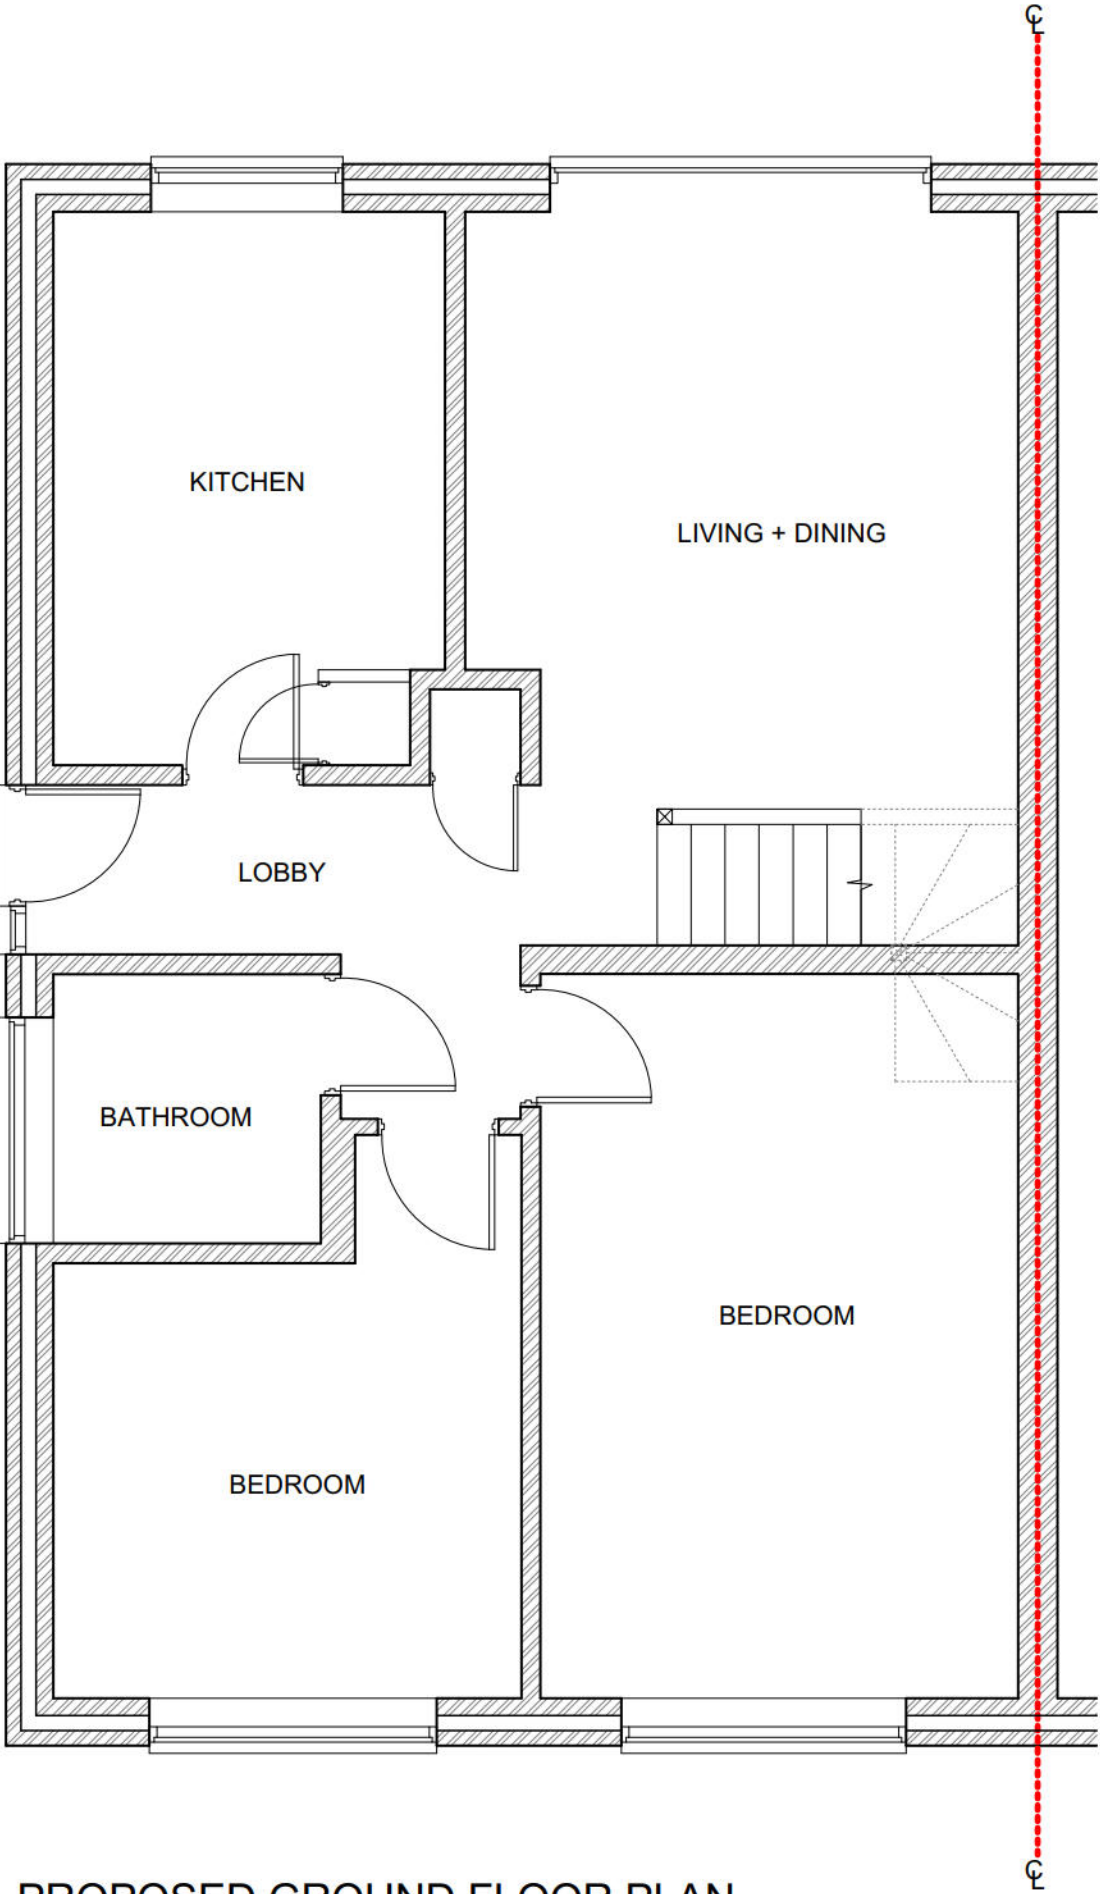


PROPOSED GROUND FLOOR PLAN

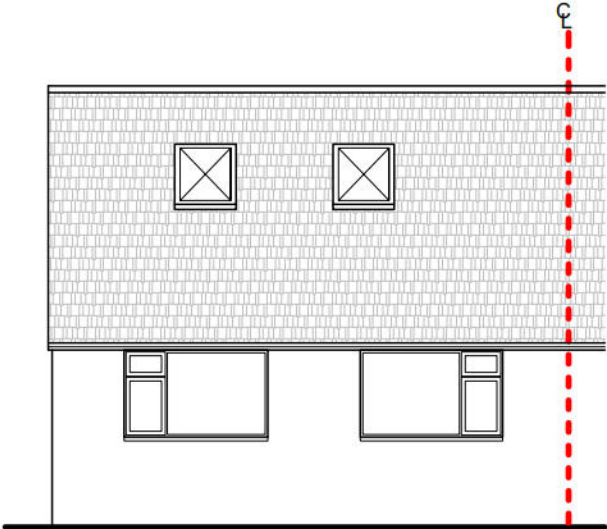

PROPOSED FRONT ELEVATION

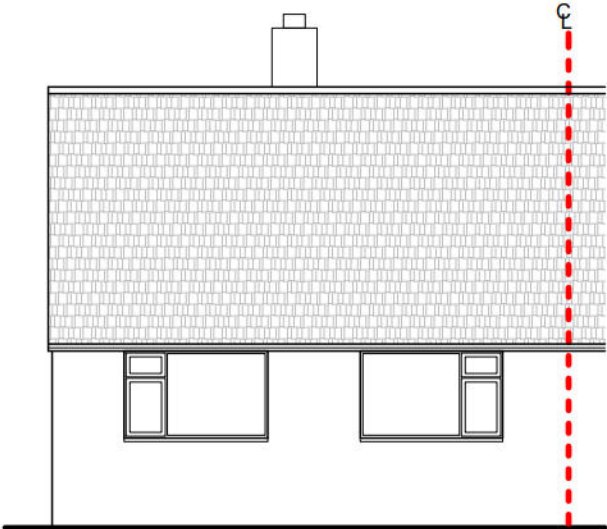

EXISTING FRONT ELEVATION

 

ELEVATIONS SCALE: 1:100