






FLOOR PLANS SCALE: 1:50

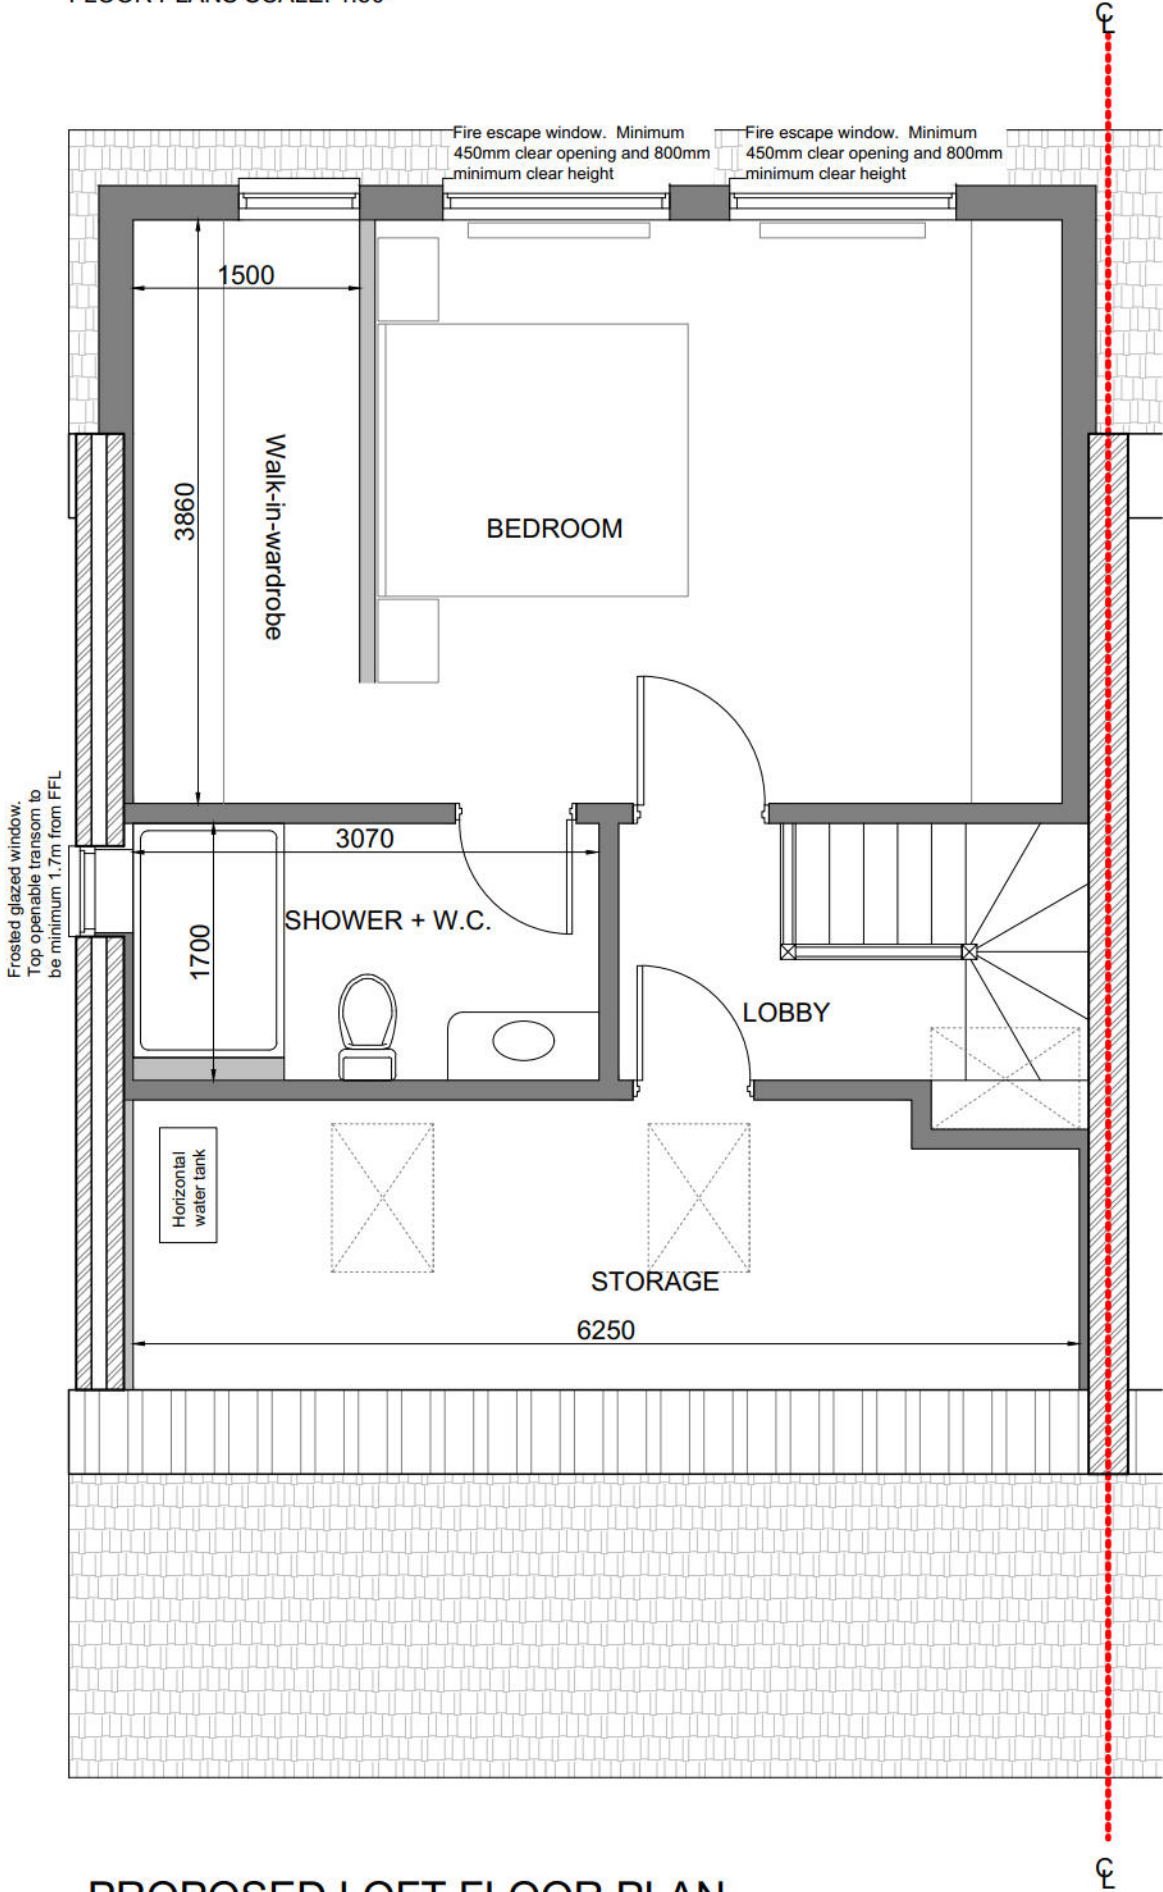


PROPOSED LOFT FLOOR PLAN

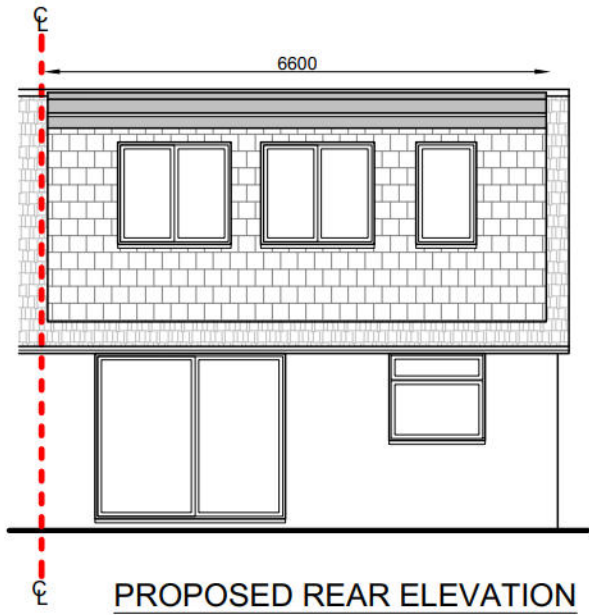


PROPOSED REAR ELEVATION

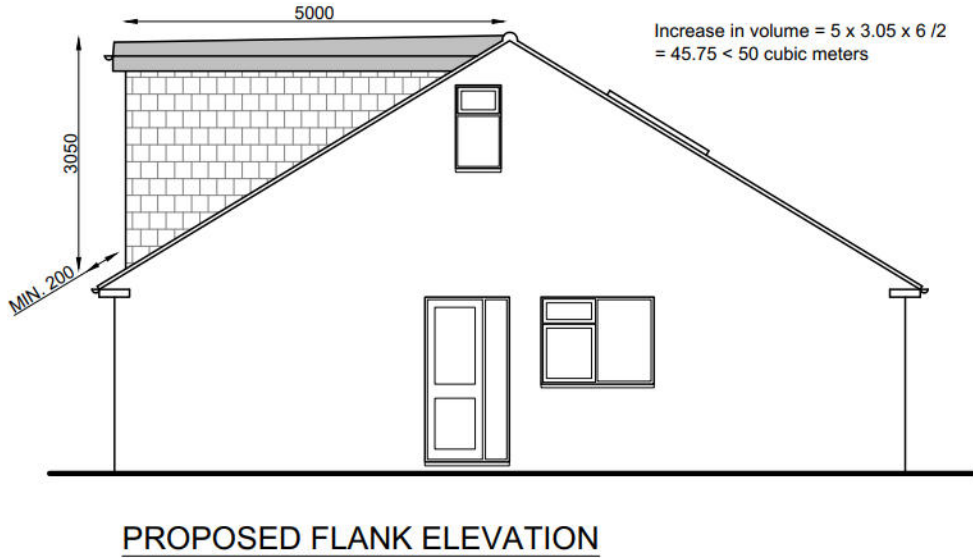


PROPOSED FLANK ELEVATION

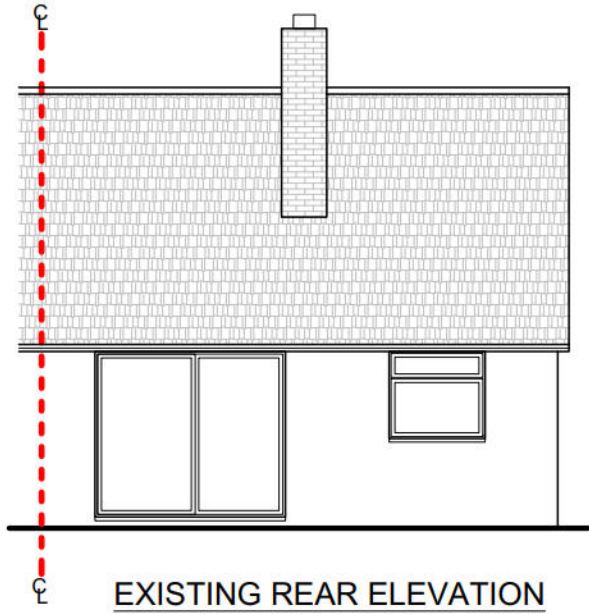


EXISTING REAR ELEVATION

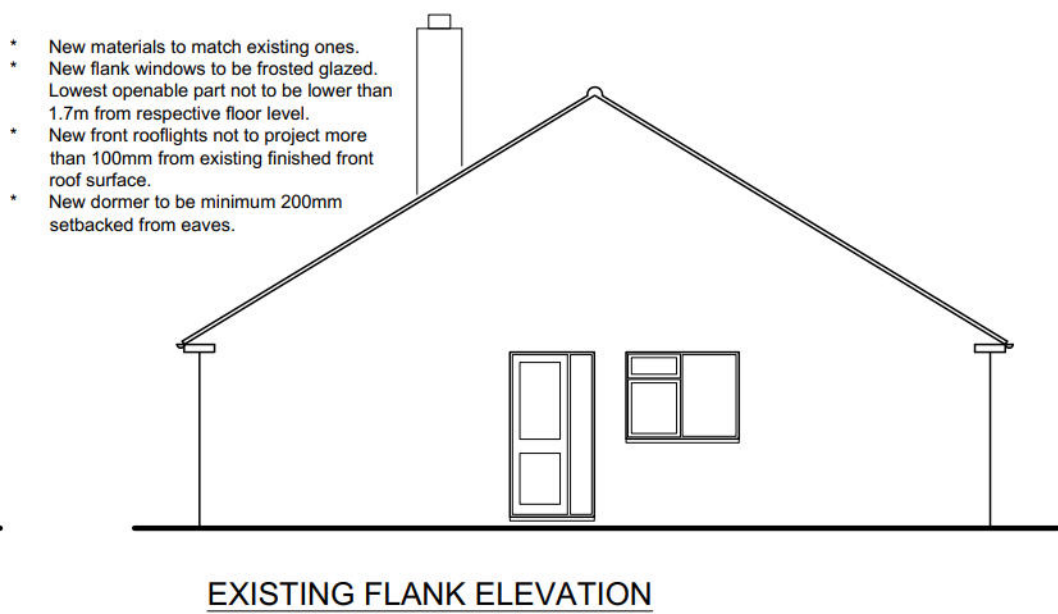

EXISTING FLANK ELEVATION

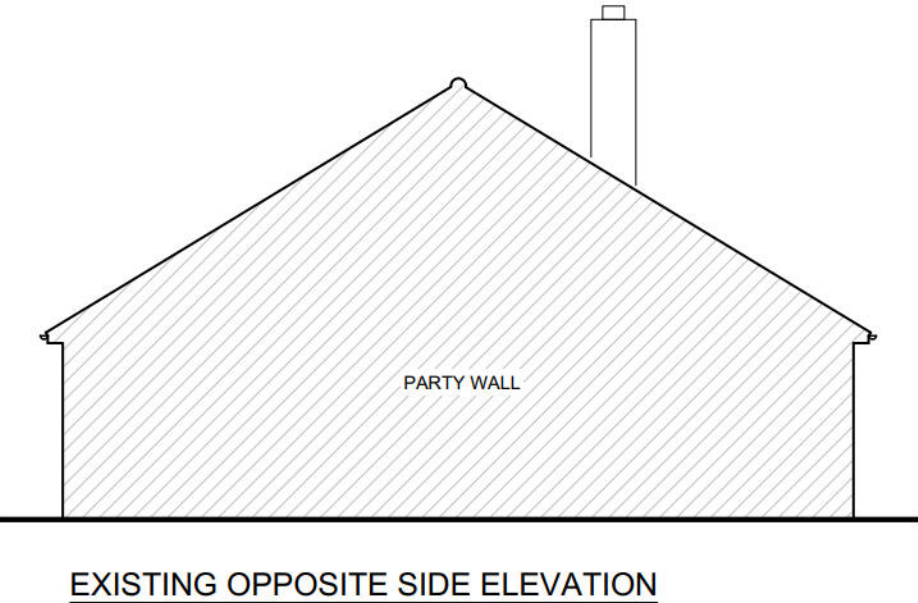

EXISTING OPPOSITE SIDE ELEVATION

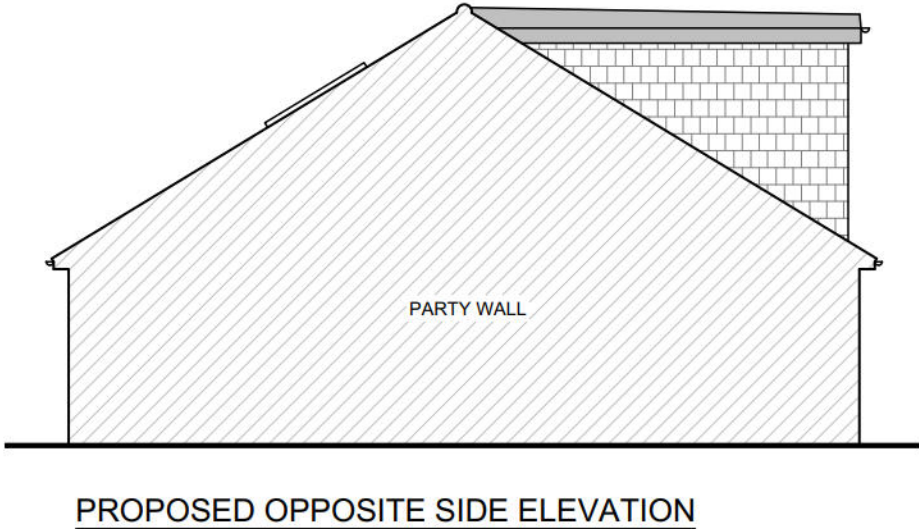

PROPOSED OPPOSITE SIDE ELEVATION