

PROJECT INFORMATION

32 Sutcliffe Avenue, Reading
RG6 7JN

STATUS

Stage Planning Design
(only for Planning purposes)

SHEET

Location Plan

CLIENT

Mr L V

DATE

03.09.25

DRAWING NUMBER

LV_001

SCALE (@ A3)

1 : 1250

REV

Rev A - 03.12.205
Scale Bars and Parking Plan amendments

VA

DRAWN BY


- NOTES
ALL DRAWINGS TO BE PRINTED AT 100%
SCALE.
DO NOT FIT TO PRINTER MARGINS WHEN
PRINTING.
1. This drawing is copyright of HAUS Frame Architects & Designers. Reproduction is only to take place with written authority.
 2. These plans are subject to Planning & Building Regulation Approval or any other statute in law before building work commences.
 3. Any structural work where mentioned on this drawing is subject to a qualified structural and civil engineer calculations before building work commences.
 4. These drawings are intended for Building Control purposes only, drawings marked preliminary have not been approved by Building Control. Construction drawings can be supplied separately.
 5. Only Local Authority Planning Departments may scale dimensions from the drawings.
 6. All dimensions to be checked on site by contractor prior to commencement of work, or the placement of any orders. Any discrepancies are to be brought to the attention of HAUS Frame Architects & Designers for rectification.
 7. All boundaries are assumed. To be confirmed on site before building work commences.

HAUS FRAME
ARCHITECTS & DESIGNERS

a. 6 Simmonds Close
Bracknell
RG42 1FL

m. 07400022422

e. valentina.antoniu@hausframe.com
w. www.hausframe.com

 

North



Boundary Line in Red




OS MasterMap 1250/2500/10000 scale
ID:MPMBW-01185730
1:1250 scale Centre: 475728 E, 171433 N
©Crown Copyright Ordnance Survey. Licence no.
100041041

Location Plan


1 : 1250



 

North

Boundary Line in Red

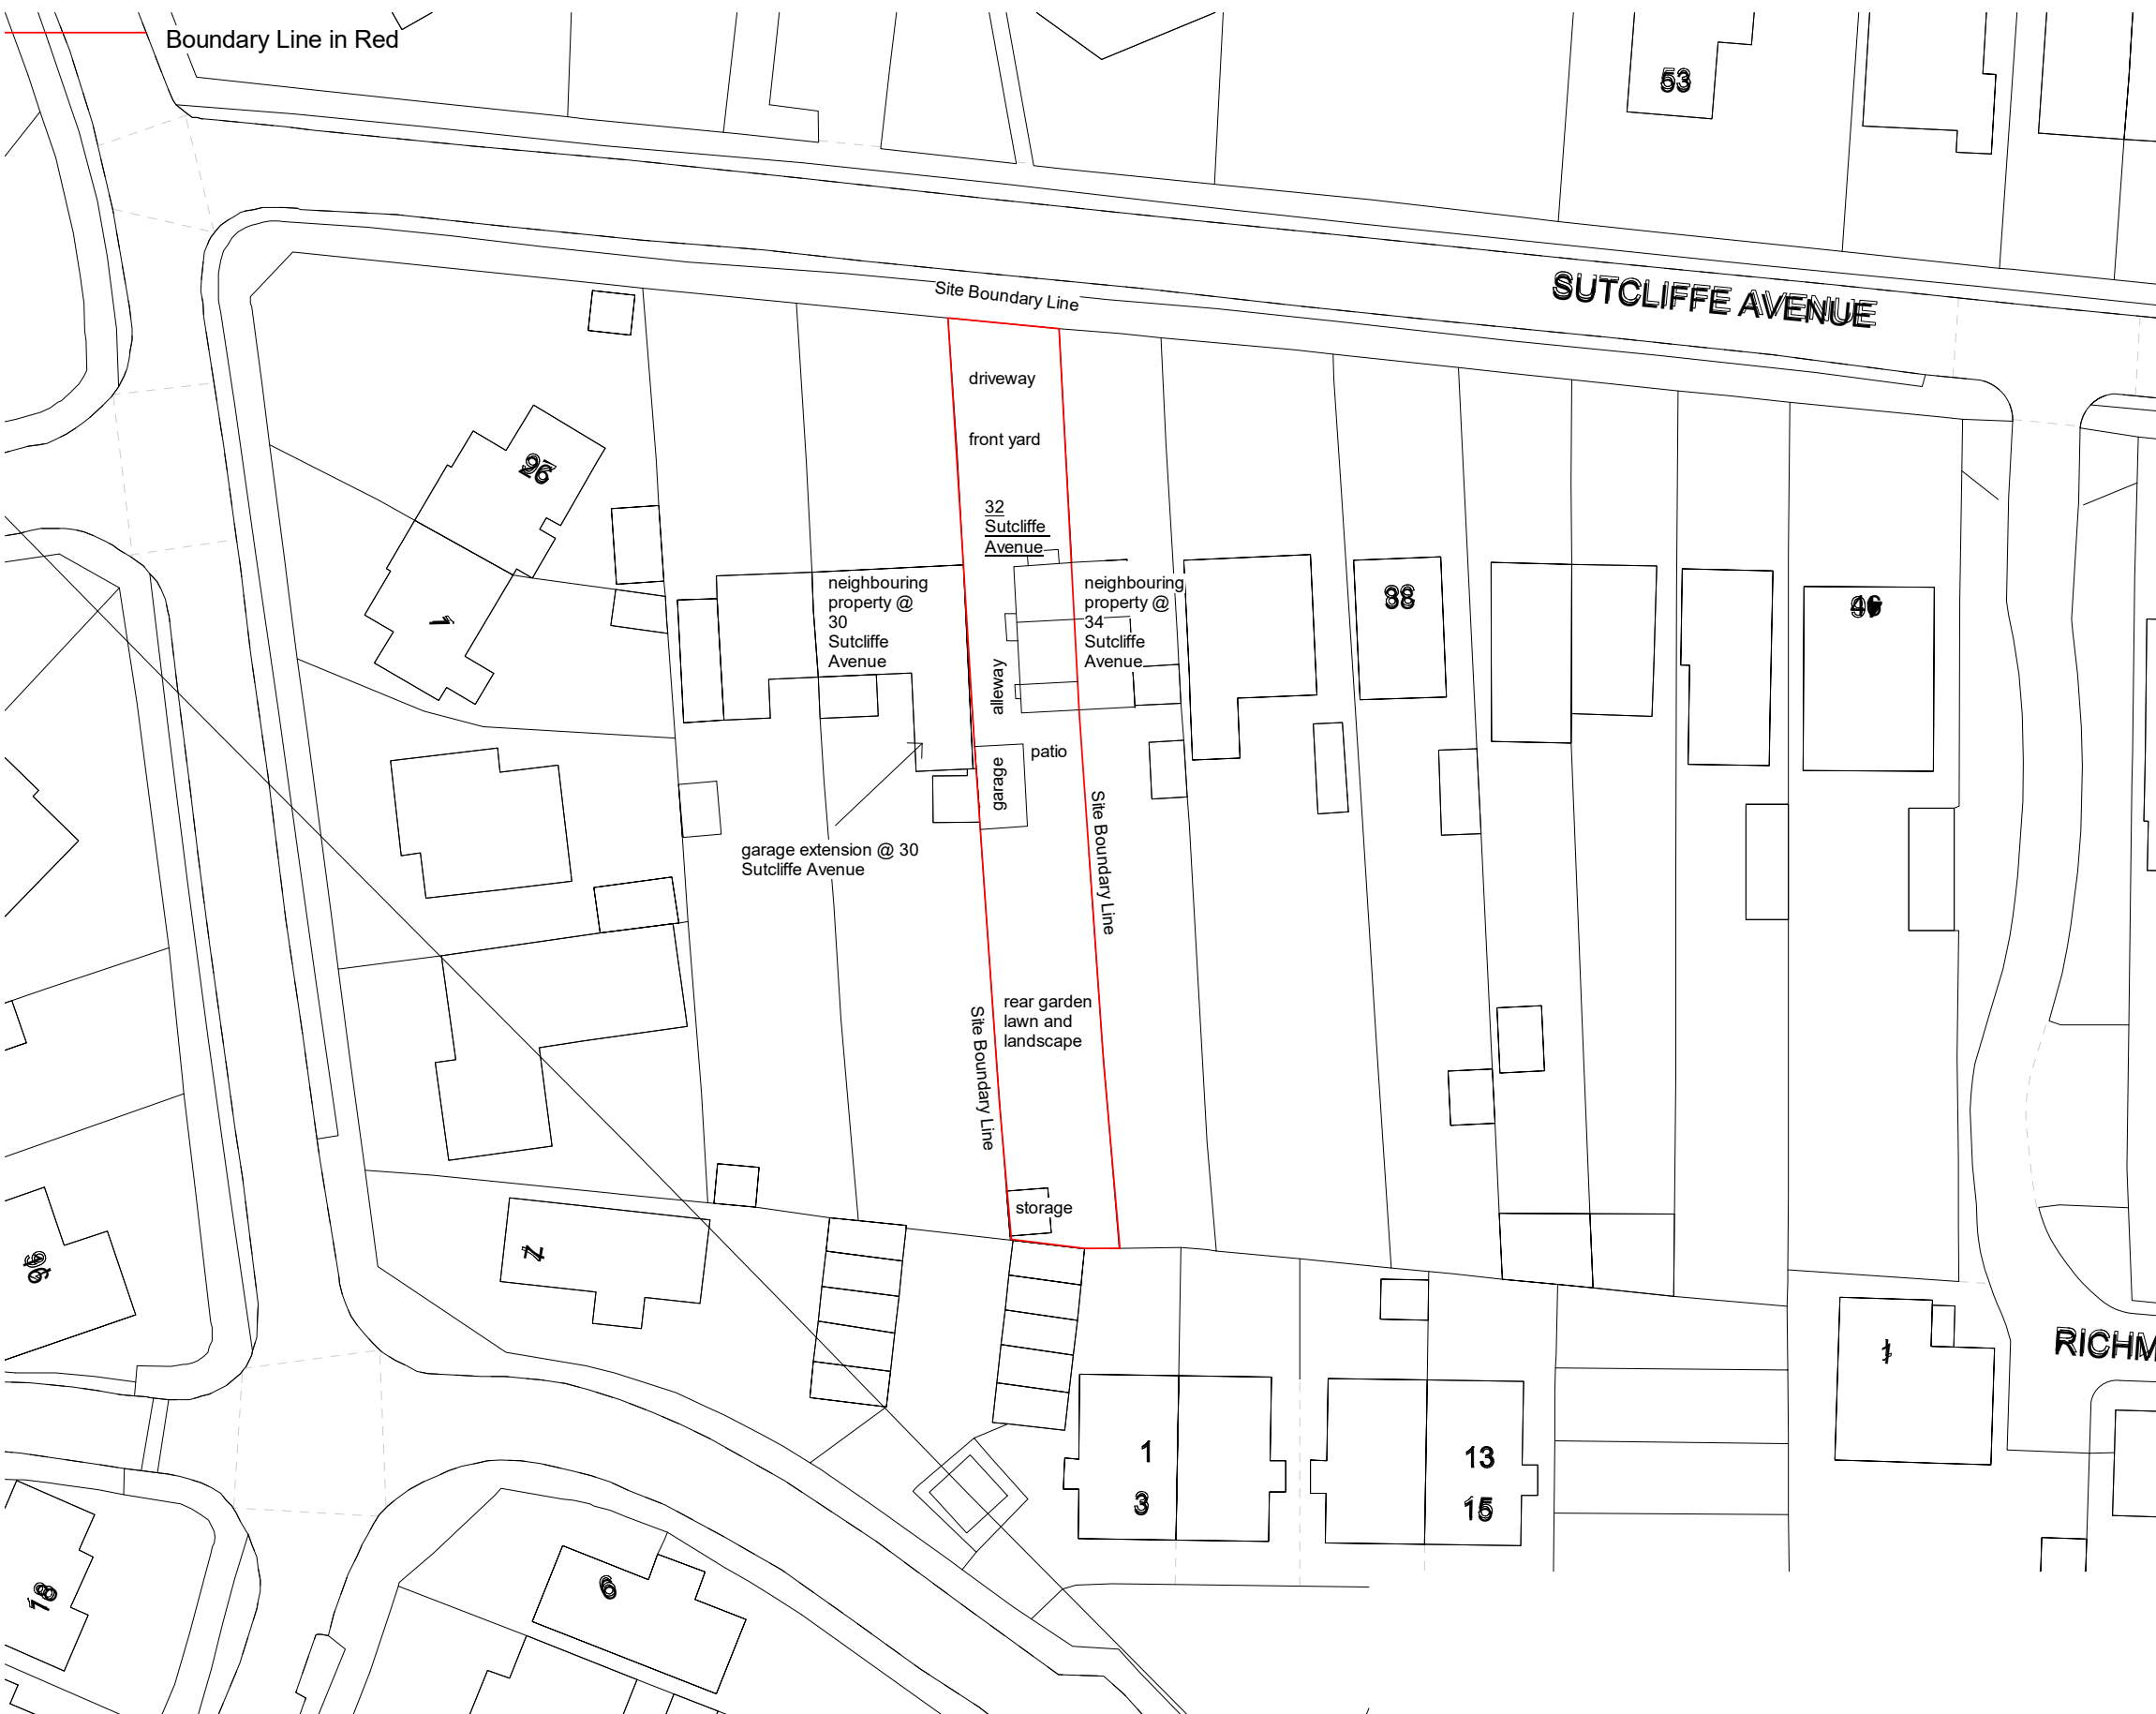

Block Plan

1 : 500



PROJECT INFORMATION

32 Sutcliffe Avenue, Reading
RG6 7JN

STATUS

Stage Planning Design
(only for Planning purposes)

SHEET

Block Plan

CLIENT

Mr L V

DATE

03.09.25

DRAWING NUMBER

LV_002

SCALE (@ A3)

1 : 500

REV

Rev A - 03.12.205
Scale Bars and Parking Plan amendments

VA DRAWN BY

NOTES
ALL DRAWINGS TO BE PRINTED AT 100%
SCALE.
DO NOT FIT TO PRINTER MARGINS WHEN
PRINTING.

1. This drawing is copyright of HAUS Frame Architects & Designers. Reproduction is only to take place with written authority.
2. These plans are subject to Planning & Building Regulation Approval or any other statute in law before building work commences.
3. Any structural work where mentioned on this drawing is subject to a qualified structural and civil engineer calculations before building work commences.
4. These drawings are intended for Building Control purposes only, drawings marked preliminary have not been approved by Building Control. Construction drawings can be supplied separately.
5. Only Local Authority Planning Departments may scale dimensions from the drawings.
6. All dimensions to be checked on site by contractor prior to commencement of work, or the placement of any orders. Any discrepancies are to be brought to the attention of HAUS Frame Architects & Designers for rectification.
7. All boundaries are assumed. To be confirmed on site before building work commences.

HAUS FRAME
ARCHITECTS & DESIGNERS

a. 6 Simmonds Close
Bracknell
RG42 1FL

m. 07400022422

e. valentina.antoniuc@hausframe.com
w. www.hausframe.com

PROJECT INFORMATION

32 Sutcliffe Avenue, Reading
RG6 7JN

STATUS

Stage Planning Design
(only for Planning purposes)

SHEET

Existing Ground Floor Plan

CLIENT

Mr L V

DATE

03.09.25

DRAWING NUMBER

LV_003

SCALE (@ A3)

1 : 50

REV

Rev A - 03.12.205
Scale Bars and Parking Plan amendments

VA

DRAWN BY


NOTES
ALL DRAWINGS TO BE PRINTED AT 100%
SCALE.
DO NOT FIT TO PRINTER MARGINS WHEN
PRINTING.
1. This drawing is copyright of HAUS Frame
Architects & Designers. Reproduction is only to take
place with written authority.
2. These plans are subject to Planning & Building
Regulation Approval or any other statute in law
before building work commences.
3. Any structural work where mentioned on
this drawing is subject to a qualified structural
and civil engineer calculations before building
work commences.
4. These drawings are intended for Building
Control purposes only, drawings marked
preliminary have not been approved by Building
Control. Construction drawings can be supplied
separately.
5. Only Local Authority Planning Departments may
scale dimensions from the drawings.
6. All dimensions to be checked on site by
contractor prior to commencement of work, or the
placement of any orders. Any discrepancies are
to be brought to the attention of HAUS Frame
Architects & Designers for rectification.
7. All boundaries are assumed. To be confirmed
on site before building work commences.

HAUS FRAME
ARCHITECTS & DESIGNERS

a. 6 Simmonds Close
Bracknell
RG42 1FL

m. 07400022422

e. valentina.antoniuc@hausframe.com
w. www.hausframe.com

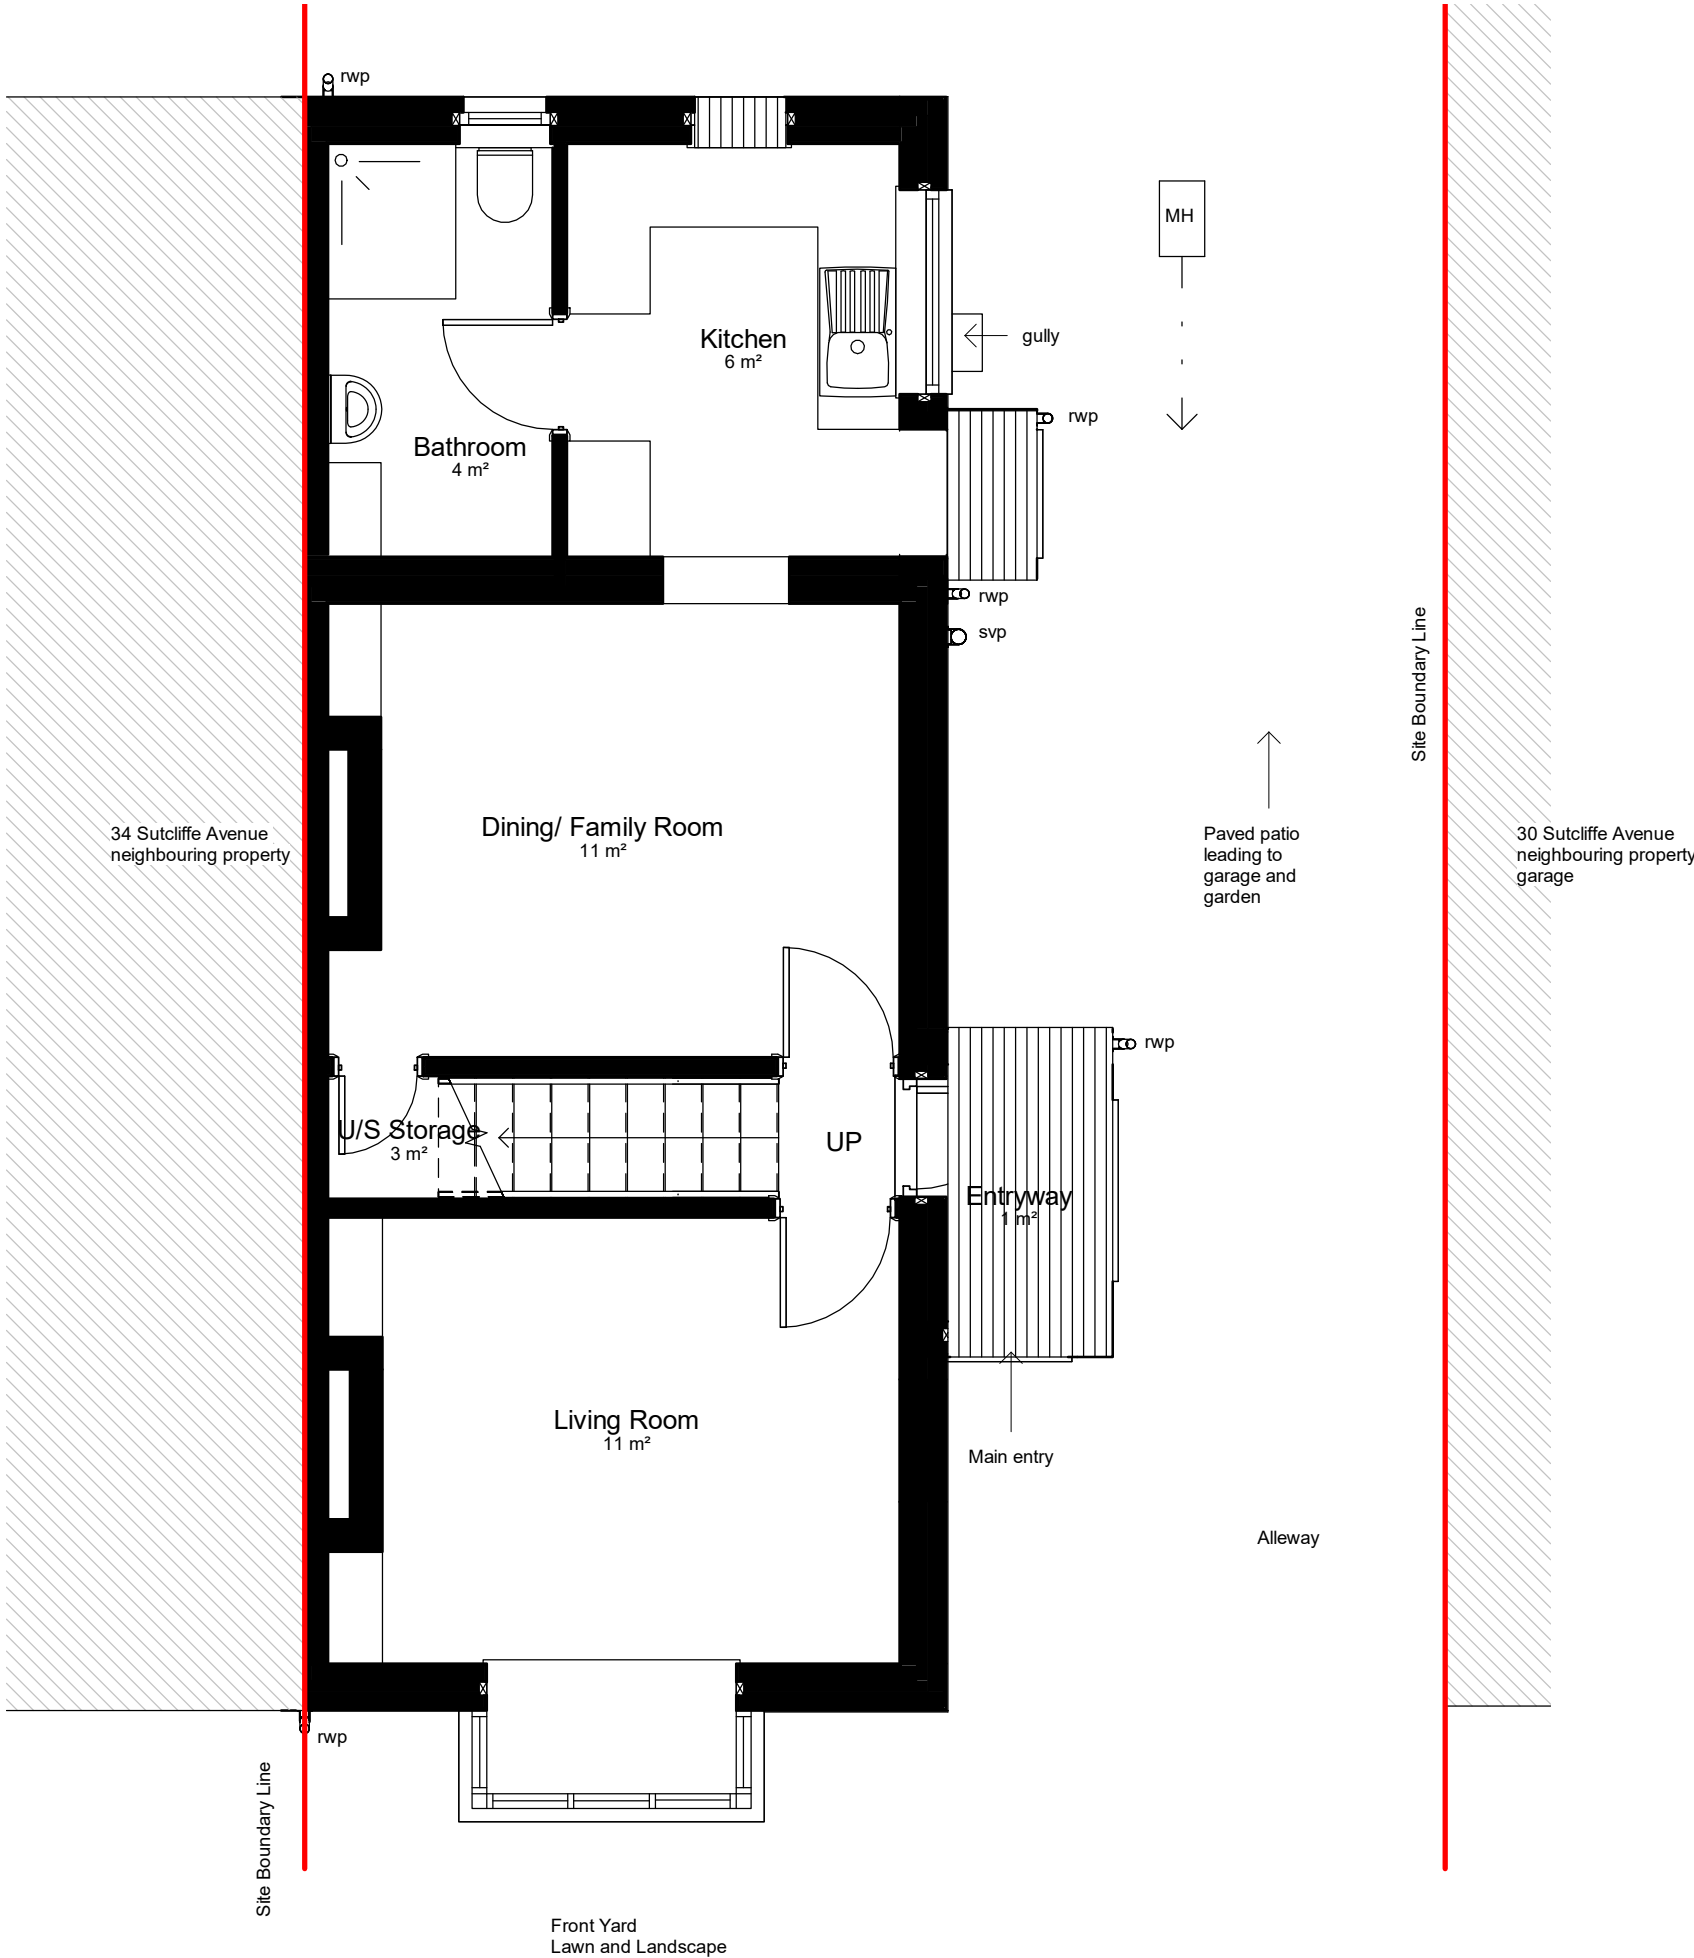

Existing Ground Floor Plan

1 : 50





PROJECT INFORMATION

32 Sutcliffe Avenue, Reading
RG6 7JN

STATUS

Stage Planning Design
(only for Planning purposes)

SHEET

Existing First Floor Plan

CLIENT

Mr L V

DATE

03.09.25

DRAWING NUMBER

LV_004

SCALE (@ A3)

1 : 50

REV

Rev A - 03.12.205
Scale Bars and Parking Plan amendments

VA

DRAWN BY


- NOTES
ALL DRAWINGS TO BE PRINTED AT 100%
SCALE.
DO NOT FIT TO PRINTER MARGINS WHEN
PRINTING.
1. This drawing is copyright of HAUS Frame Architects & Designers. Reproduction is only to take place with written authority.
 2. These plans are subject to Planning & Building Regulation Approval or any other statute in law before building work commences.
 3. Any structural work where mentioned on this drawing is subject to a qualified structural and civil engineer calculations before building work commences.
 4. These drawings are intended for Building Control purposes only, drawings marked preliminary have not been approved by Building Control. Construction drawings can be supplied separately.
 5. Only Local Authority Planning Departments may scale dimensions from the drawings.
 6. All dimensions to be checked on site by contractor prior to commencement of work, or the placement of any orders. Any discrepancies are to be brought to the attention of HAUS Frame Architects & Designers for rectification.
 7. All boundaries are assumed. To be confirmed on site before building work commences.

HAUS FRAME
ARCHITECTS & DESIGNERS

a. 6 Simmonds Close
Bracknell
RG42 1FL


m. 07400022422

e. valentina.antoniuc@hausframe.com
w. www.hausframe.com

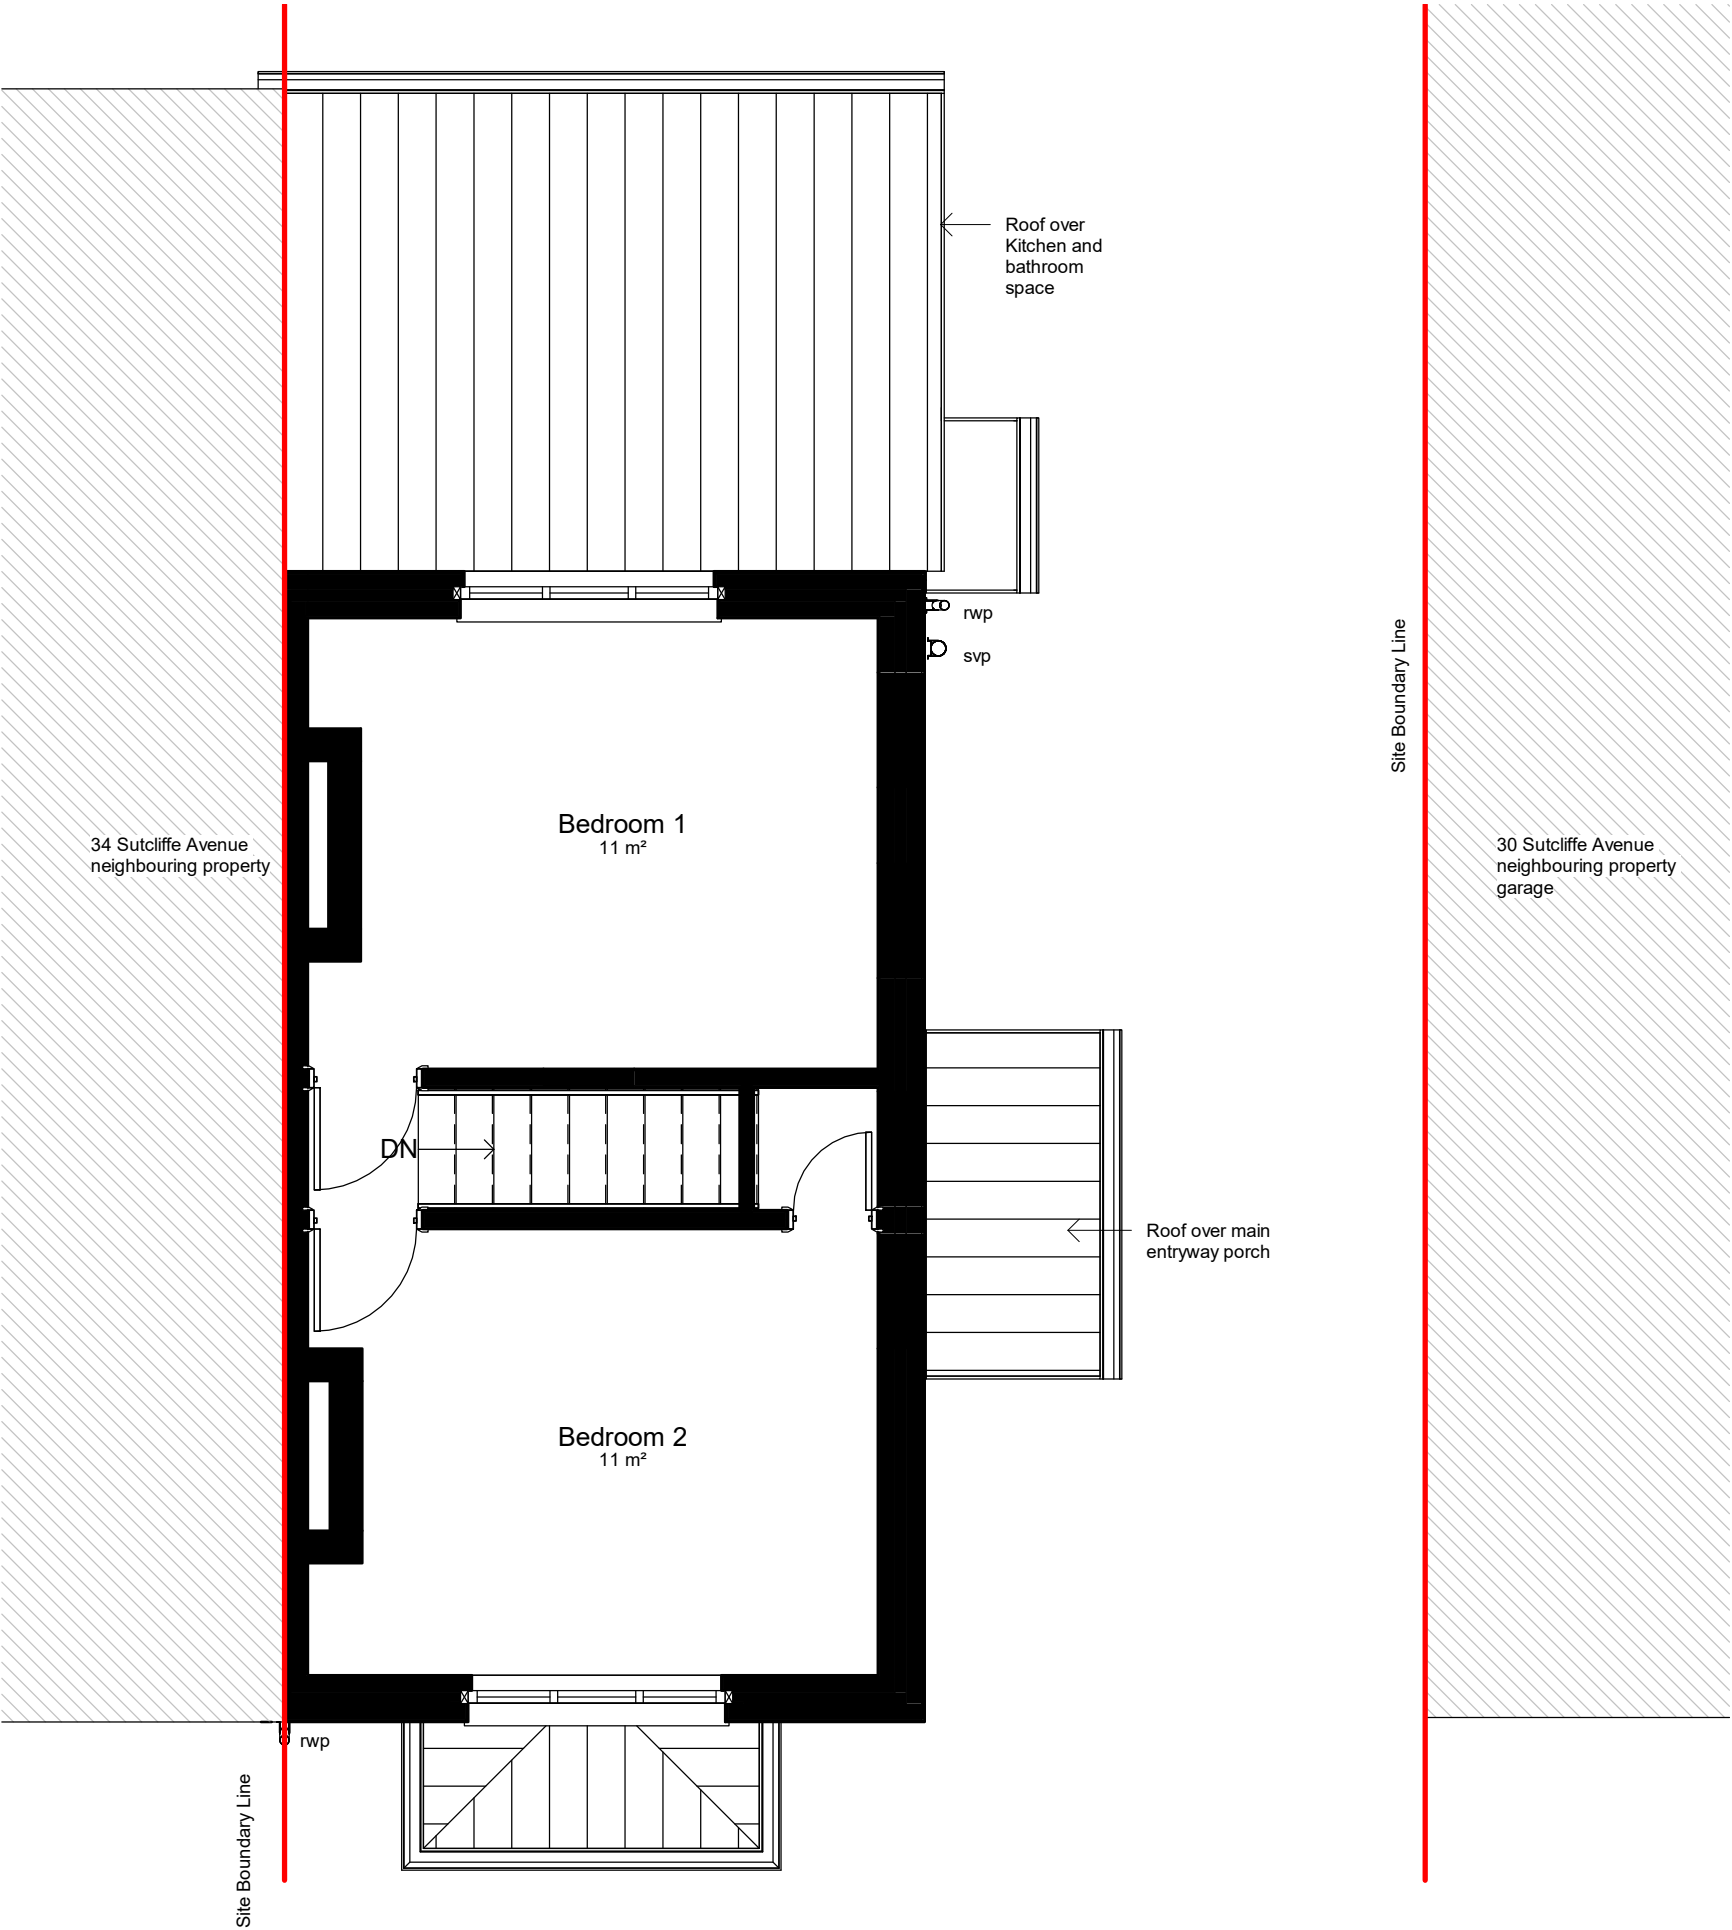

Existing First Floor Plan

1 : 50

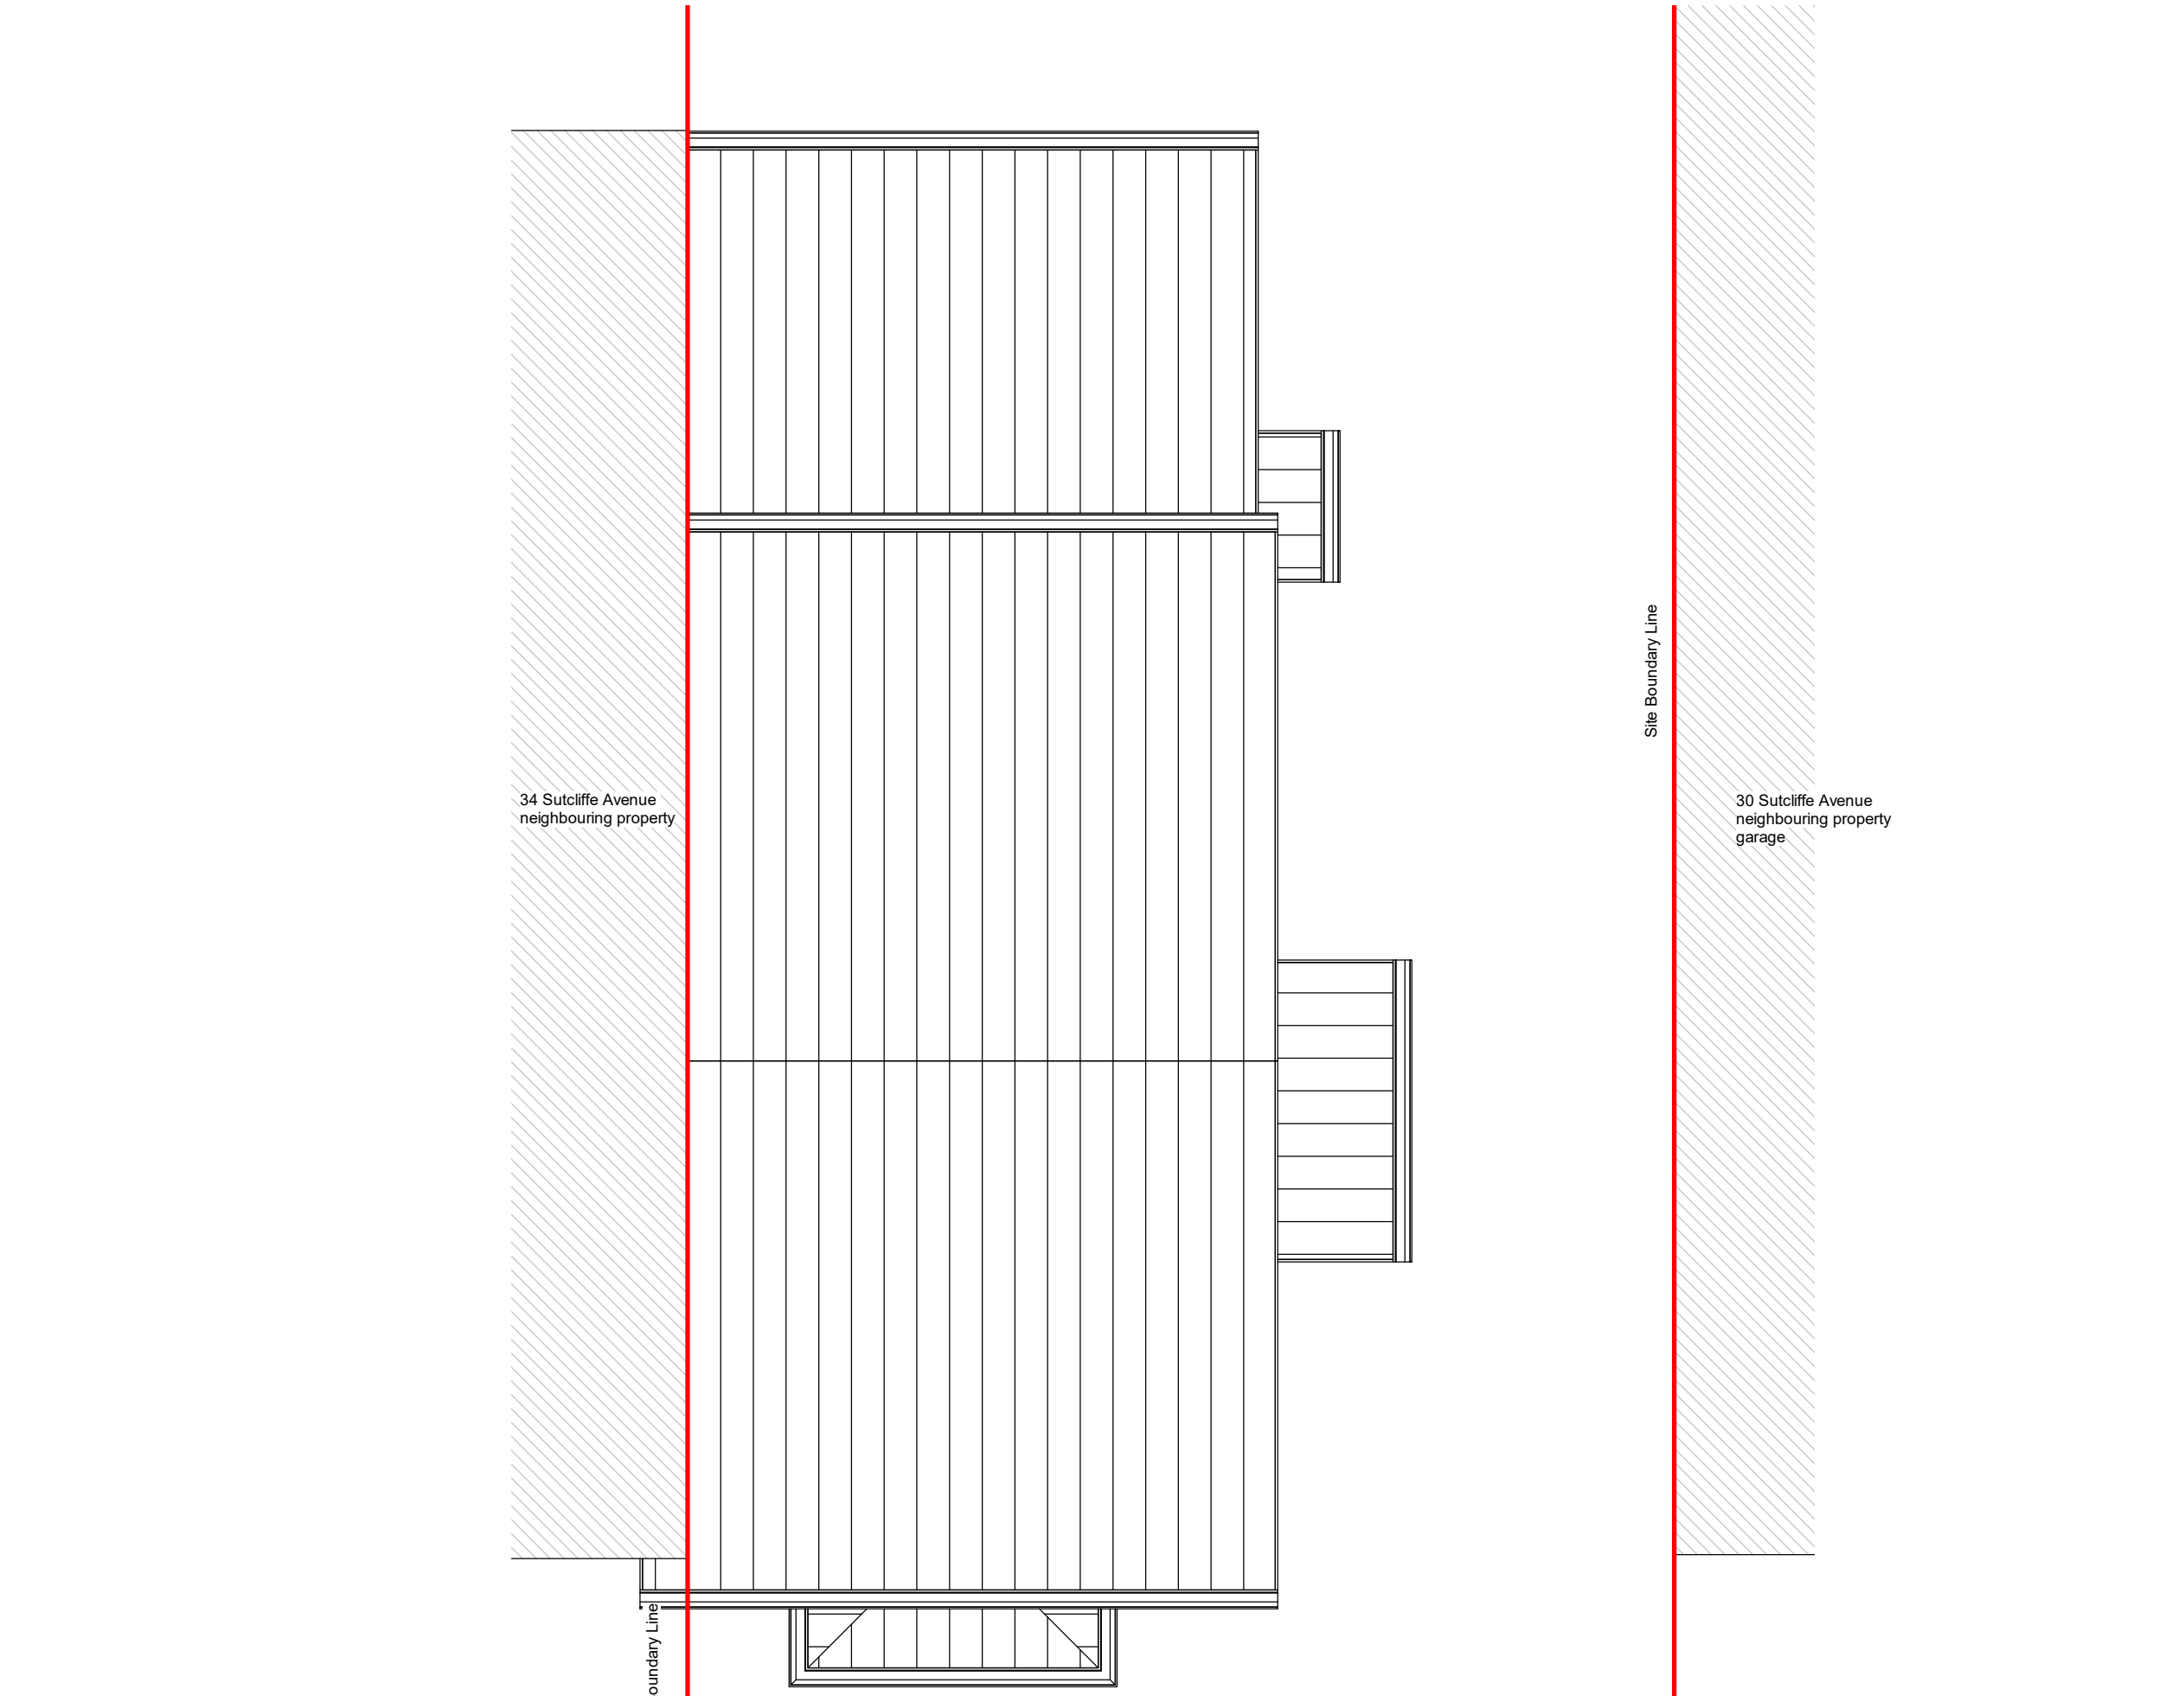

Existing Roof Level
1 : 50



PROJECT INFORMATION

32 Sutcliffe Avenue, Reading
RG6 7JN

STATUS

Stage Planning Design
(only for Planning purposes)

SHEET

Existing Roof Plan

CLIENT

Mr L V

DATE

03.09.25

DRAWING NUMBER

LV_005

SCALE (@ A3)

1 : 50

REV

Rev A - 03.12.205
Scale Bars and Parking Plan amendments

VA

DRAWN BY

NOTES
ALL DRAWINGS TO BE PRINTED AT 100%
SCALE.
DO NOT FIT TO PRINTER MARGINS WHEN
PRINTING.
1. This drawing is copyright of HAUS Frame
Architects & Designers. Reproduction is only to take
place with written authority.
2. These plans are subject to Planning & Building
Regulation Approval or any other statute in law
before building work commences.
3. Any structural work where mentioned on
this drawing is subject to a qualified structural
and civil engineer calculations before building
work commences.
4. These drawings are intended for Building
Control purposes only, drawings marked
preliminary have not been approved by Building
Control. Construction drawings can be supplied
separately.
5. Only Local Authority Planning Departments may
scale dimensions from the drawings.
6. All dimensions to be checked on site by
contractor prior to commencement of work, or the
placement of any orders. Any discrepancies are
to be brought to the attention of HAUS Frame
Architects & Designers for rectification.
7. All boundaries are assumed. To be confirmed
on site before building work commences.

HAUS FRAME
ARCHITECTS & DESIGNERS

a. 6 Simmonds Close
Bracknell
RG42 1FL

m. 07400022422

e. valentina.antoniuc@hausframe.com
w. www.hausframe.com

PROJECT INFORMATION

32 Sutcliffe Avenue, Reading
RG6 7JN

STATUS

Stage Planning Design
(only for Planning purposes)

SHEET

Existing Elevations

CLIENT

Mr L V

DATE

03.09.25

DRAWING NUMBER

LV_006

SCALE (@ A3)

1 : 100

REV

Rev A - 03.12.205
Scale Bars and Parking Plan amendments

VA

DRAWN BY

- NOTES
ALL DRAWINGS TO BE PRINTED AT 100%
SCALE.
DO NOT FIT TO PRINTER MARGINS WHEN
PRINTING.
1. This drawing is copyright of HAUS Frame Architects & Designers. Reproduction is only to take place with written authority.
 2. These plans are subject to Planning & Building Regulation Approval or any other statute in law before building work commences.
 3. Any structural work where mentioned on this drawing is subject to a qualified structural and civil engineer calculations before building work commences.
 4. These drawings are intended for Building Control purposes only, drawings marked preliminary have not been approved by Building Control. Construction drawings can be supplied separately.
 5. Only Local Authority Planning Departments may scale dimensions from the drawings.
 6. All dimensions to be checked on site by contractor prior to commencement of work, or the placement of any orders. Any discrepancies are to be brought to the attention of HAUS Frame Architects & Designers for rectification.
 7. All boundaries are assumed. To be confirmed on site before building work commences.

HAUS FRAME
ARCHITECTS & DESIGNERS

a. 6 Simmonds Close
Bracknell
RG42 1FL


m. 07400022422

e. valentina.antoniuc@hausframe.com
w. www.hausframe.com



Existing Front Elevation

1 : 100

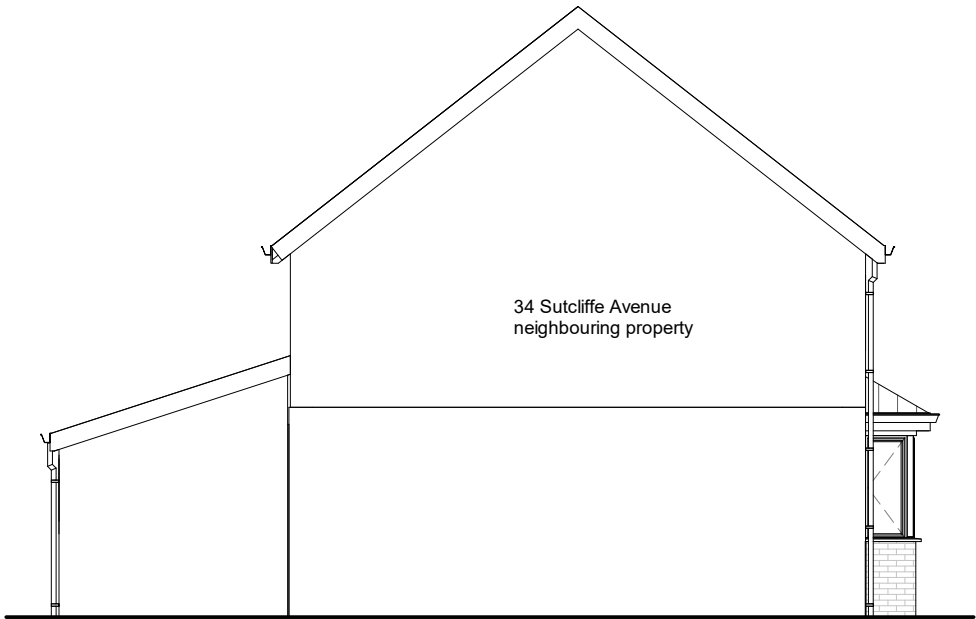

Existing East Side Elevation

1 : 100



Existing West Side Elevation


1 : 100



Existing Rear Elevation


1 : 100



 

North

Boundary Line in Red

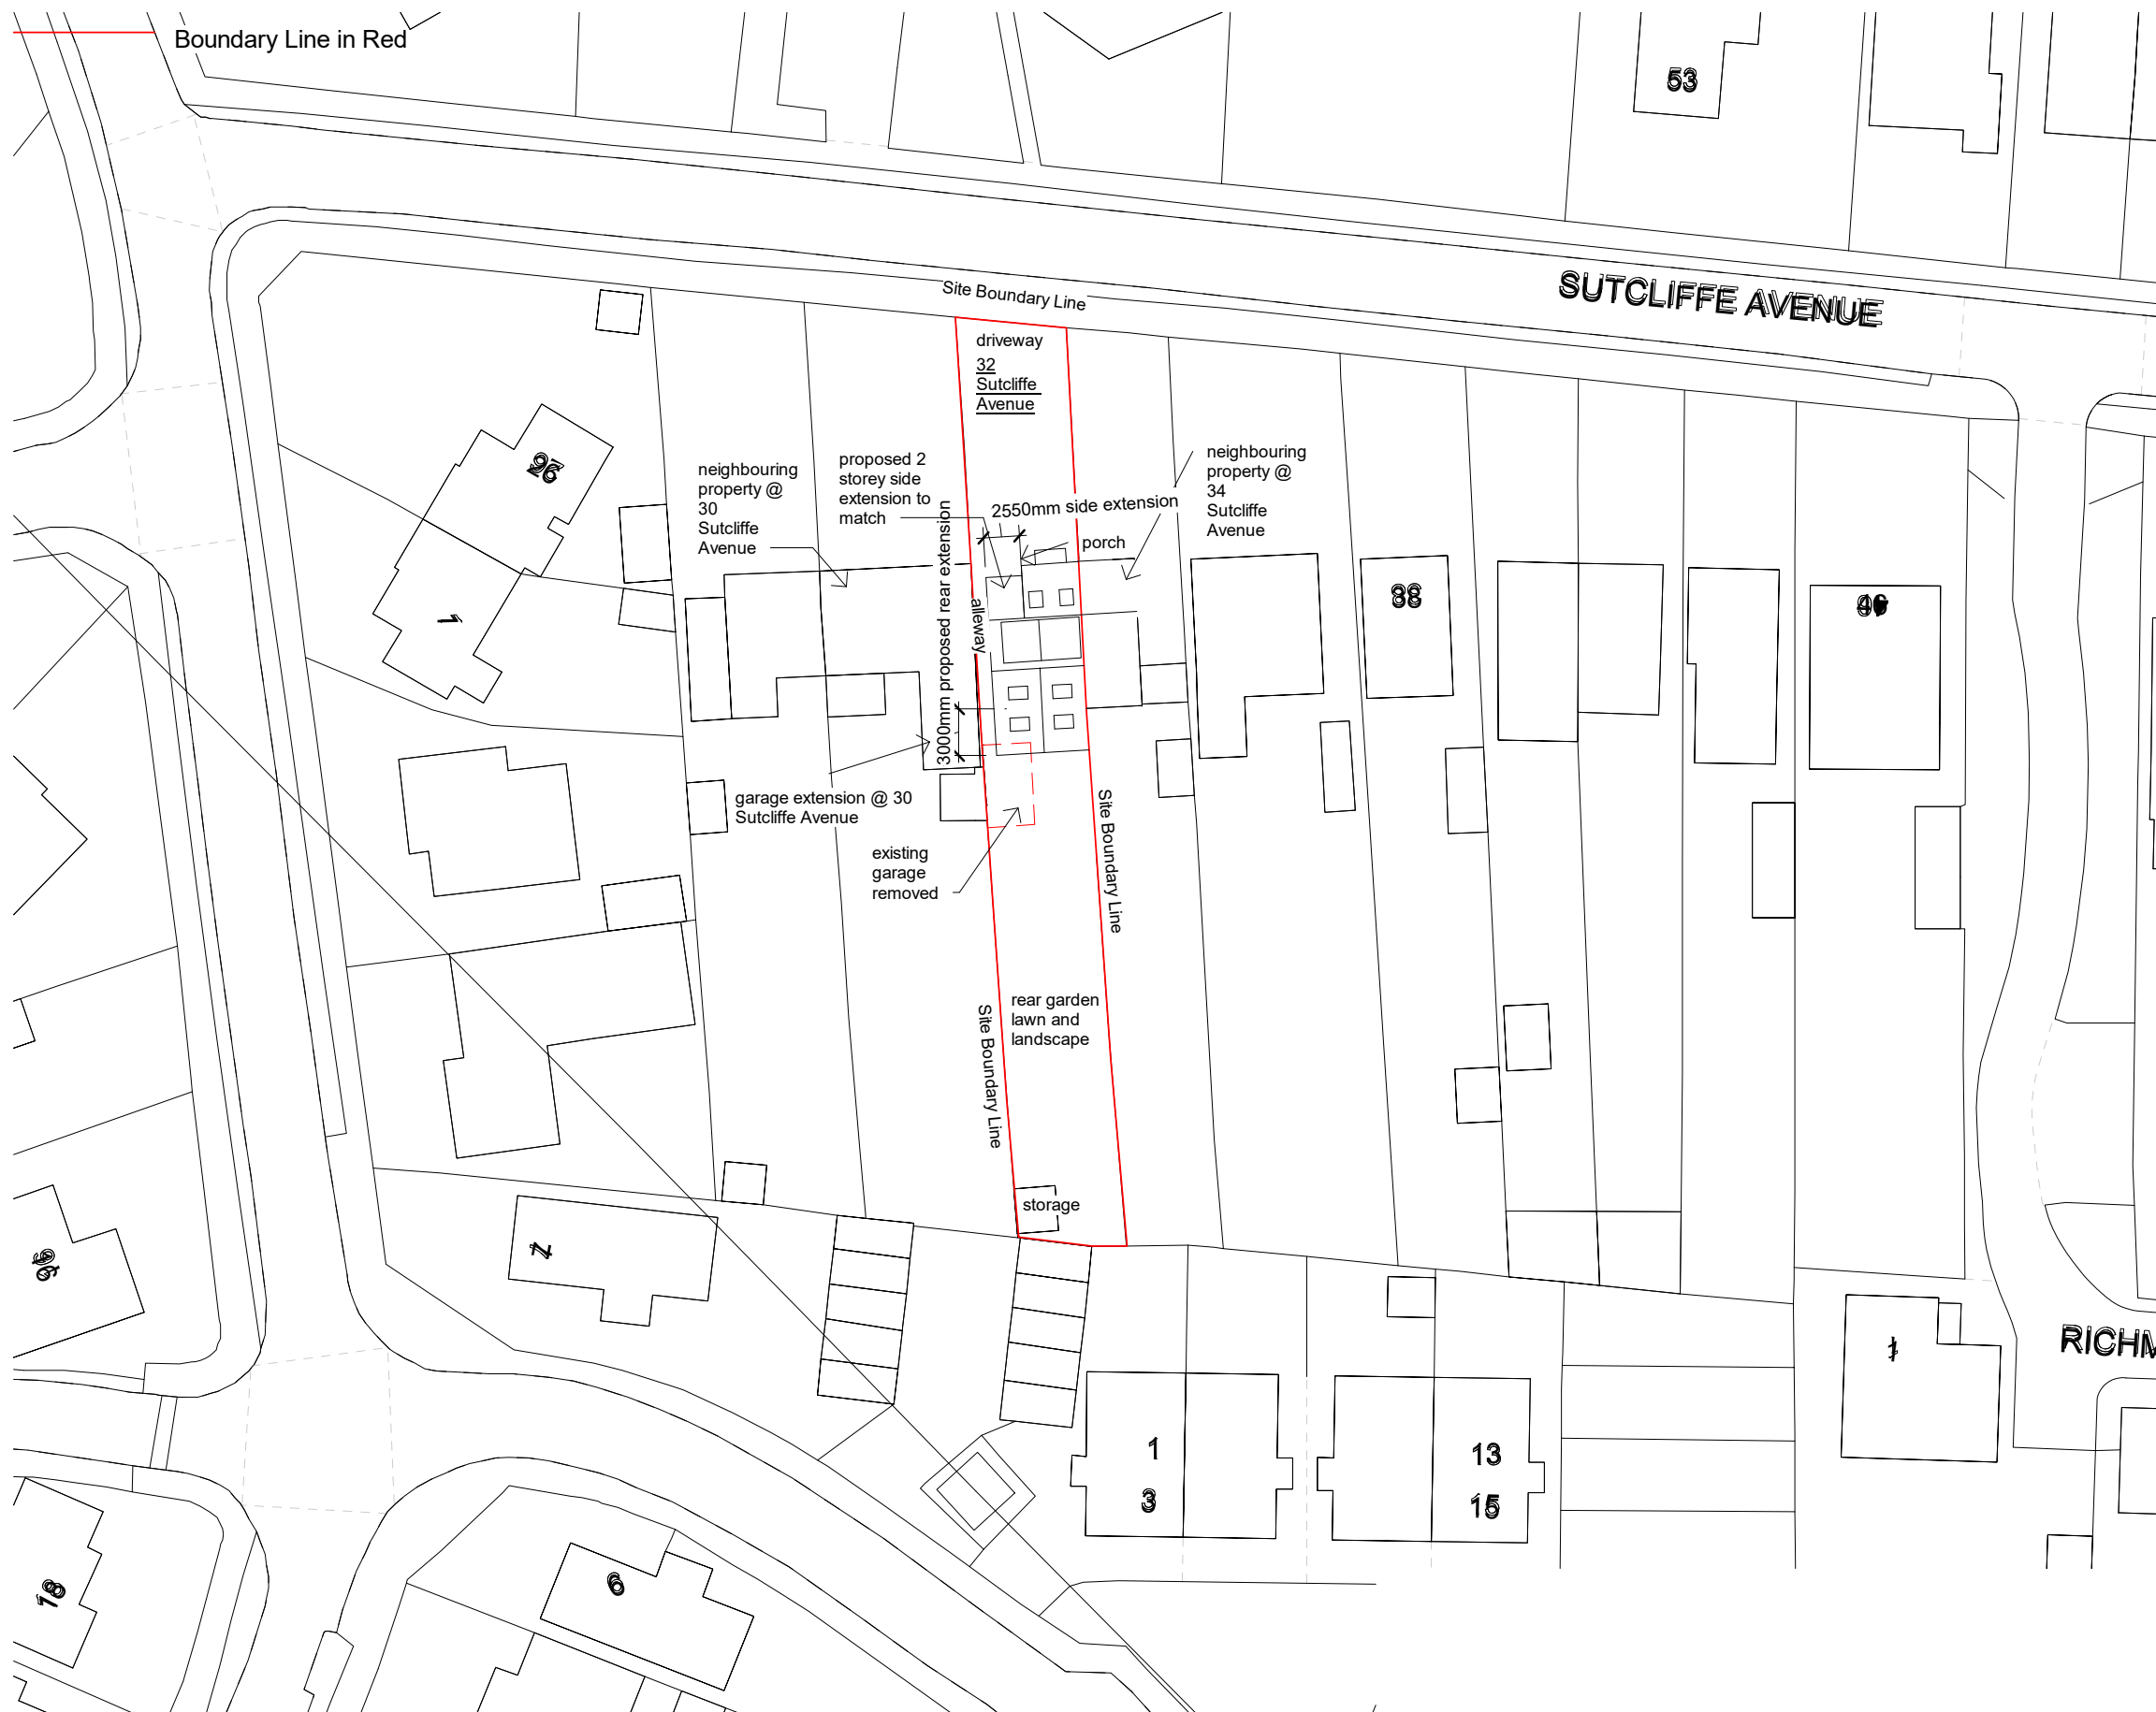

Proposed Site Plan

1 : 500



PROJECT INFORMATION

32 Sutcliffe Avenue, Reading
RG6 7JN

STATUS

Stage Planning Design
(only for Planning purposes)

SHEET

Proposed Site Plan

CLIENT

Mr L V

DATE

03.09.25

DRAWING NUMBER

LV_007

SCALE (@ A3)

1 : 500

REV

Rev A - 03.12.205
Scale Bars and Parking Plan amendments

VA DRAWN BY

NOTES
ALL DRAWINGS TO BE PRINTED AT 100%
SCALE.
DO NOT FIT TO PRINTER MARGINS WHEN
PRINTING.

1. This drawing is copyright of HAUS Frame Architects & Designers. Reproduction is only to take place with written authority.
2. These plans are subject to Planning & Building Regulation Approval or any other statute in law before building work commences.
3. Any structural work where mentioned on this drawing is subject to a qualified structural and civil engineer calculations before building work commences.
4. These drawings are intended for Building Control purposes only, drawings marked preliminary have not been approved by Building Control. Construction drawings can be supplied separately.
5. Only Local Authority Planning Departments may scale dimensions from the drawings.
6. All dimensions to be checked on site by contractor prior to commencement of work, or the placement of any orders. Any discrepancies are to be brought to the attention of HAUS Frame Architects & Designers for rectification.
7. All boundaries are assumed. To be confirmed on site before building work commences.

HAUS FRAME
ARCHITECTS & DESIGNERS

a. 6 Simmonds Close
Bracknell
RG42 1FL

m. 07400022422

e. valentina.antoniuc@hausframe.com
w. www.hausframe.com

PROJECT INFORMATION

32 Sutcliffe Avenue, Reading
RG6 7JN

STATUS

Stage Planning Design
(only for Planning purposes)

SHEET

Demo Plan GF

CLIENT

Mr L V

DATE

03.09.25

DRAWING NUMBER

LV_008

SCALE (@ A3)

1 : 50

REV

Rev A - 03.12.205
Scale Bars and Parking Plan amendments

VA

DRAWN BY


NOTES
ALL DRAWINGS TO BE PRINTED AT 100%
SCALE.
DO NOT FIT TO PRINTER MARGINS WHEN
PRINTING.
1. This drawing is copyright of HAUS Frame
Architects & Designers. Reproduction is only to take
place with written authority.
2. These plans are subject to Planning & Building
Regulation Approval or any other statute in law
before building work commences.
3. Any structural work where mentioned on
this drawing is subject to a qualified structural
and civil engineer calculations before building
work commences.
4. These drawings are intended for Building
Control purposes only, drawings marked
preliminary have not been approved by Building
Control. Construction drawings can be supplied
separately.
5. Only Local Authority Planning Departments may
scale dimensions from the drawings.
6. All dimensions to be checked on site by
contractor prior to commencement of work, or the
placement of any orders. Any discrepancies are
to be brought to the attention of HAUS Frame
Architects & Designers for rectification.
7. All boundaries are assumed. To be confirmed
on site before building work commences.

HAUS FRAME
ARCHITECTS & DESIGNERS

a. 6 Simmonds Close
Bracknell
RG42 1FL

m. 07400022422

e. valentina.antoniuc@hausframe.com
w. www.hausframe.com

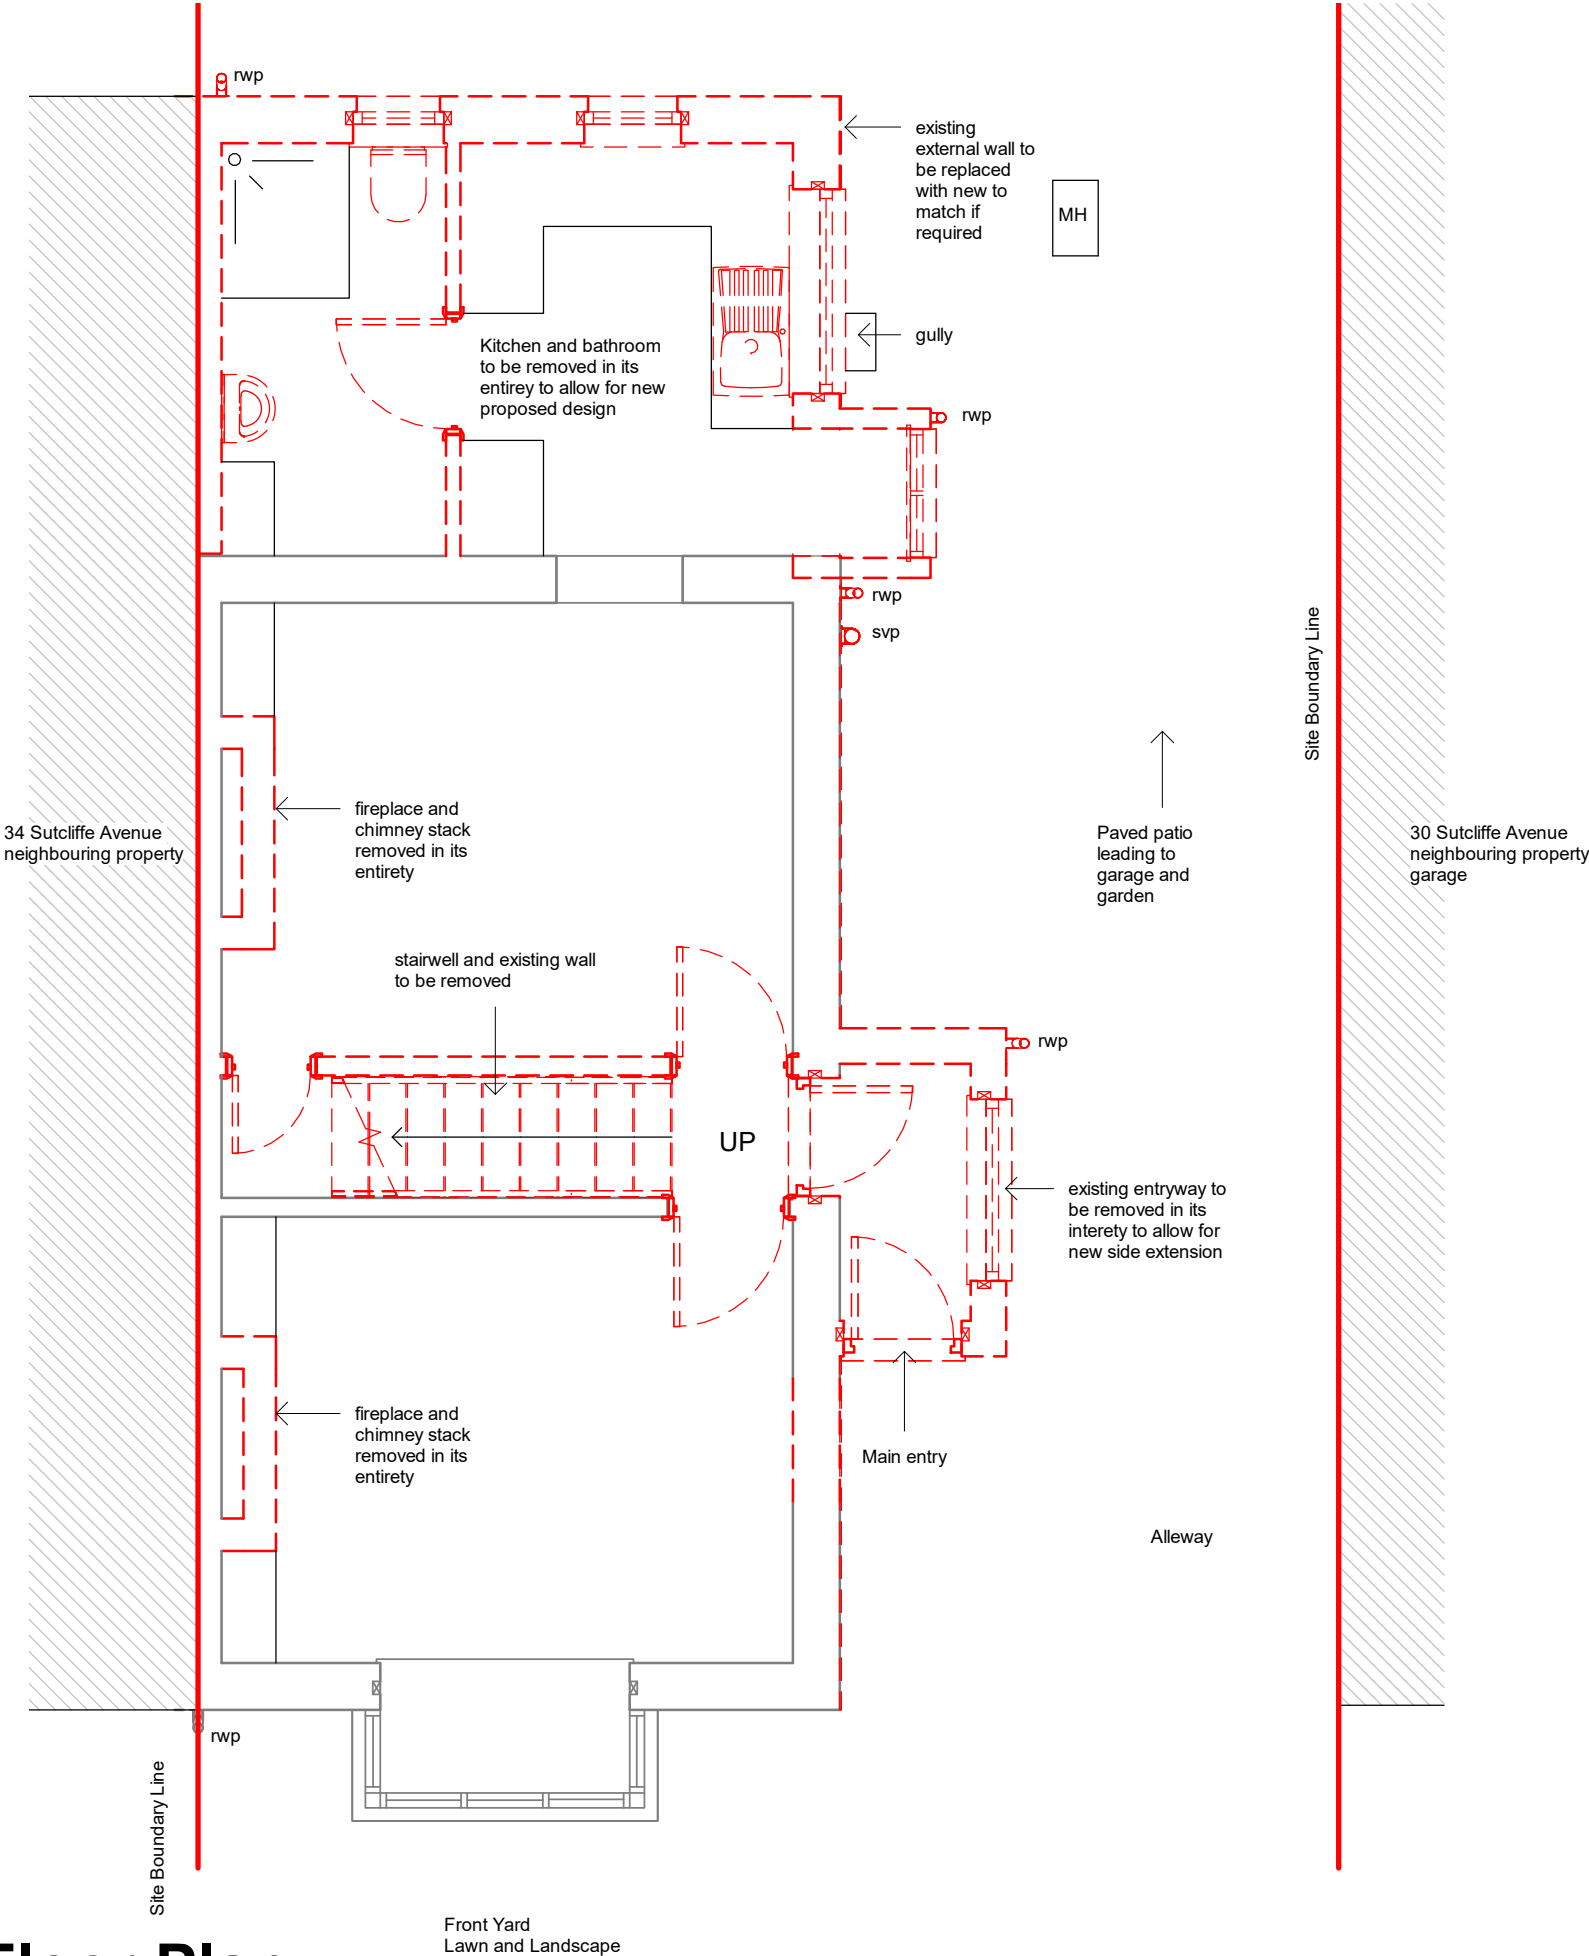

Demo Ground Floor Plan

1 : 50



PROJECT INFORMATION

32 Sutcliffe Avenue, Reading
RG6 7JN

STATUS

Stage Planning Design
(only for Planning purposes)

SHEET

Demo Plan FF

CLIENT

Mr L V

DATE

03.09.25

DRAWING NUMBER

LV_009

SCALE (@ A3)

1 : 50

REV

Rev A - 03.12.205
Scale Bars and Parking Plan amendments

VA

DRAWN BY


- NOTES
ALL DRAWINGS TO BE PRINTED AT 100%
SCALE.
DO NOT FIT TO PRINTER MARGINS WHEN
PRINTING.
1. This drawing is copyright of HAUS Frame Architects & Designers. Reproduction is only to take place with written authority.
 2. These plans are subject to Planning & Building Regulation Approval or any other statute in law before building work commences.
 3. Any structural work where mentioned on this drawing is subject to a qualified structural and civil engineer calculations before building work commences.
 4. These drawings are intended for Building Control purposes only, drawings marked preliminary have not been approved by Building Control. Construction drawings can be supplied separately.
 5. Only Local Authority Planning Departments may scale dimensions from the drawings.
 6. All dimensions to be checked on site by contractor prior to commencement of work, or the placement of any orders. Any discrepancies are to be brought to the attention of HAUS Frame Architects & Designers for rectification.
 7. All boundaries are assumed. To be confirmed on site before building work commences.

HAUS FRAME
ARCHITECTS & DESIGNERS

a. 6 Simmonds Close
Bracknell
RG42 1FL

m. 07400022422

e. valentina.antoniuc@hausframe.com
w. www.hausframe.com

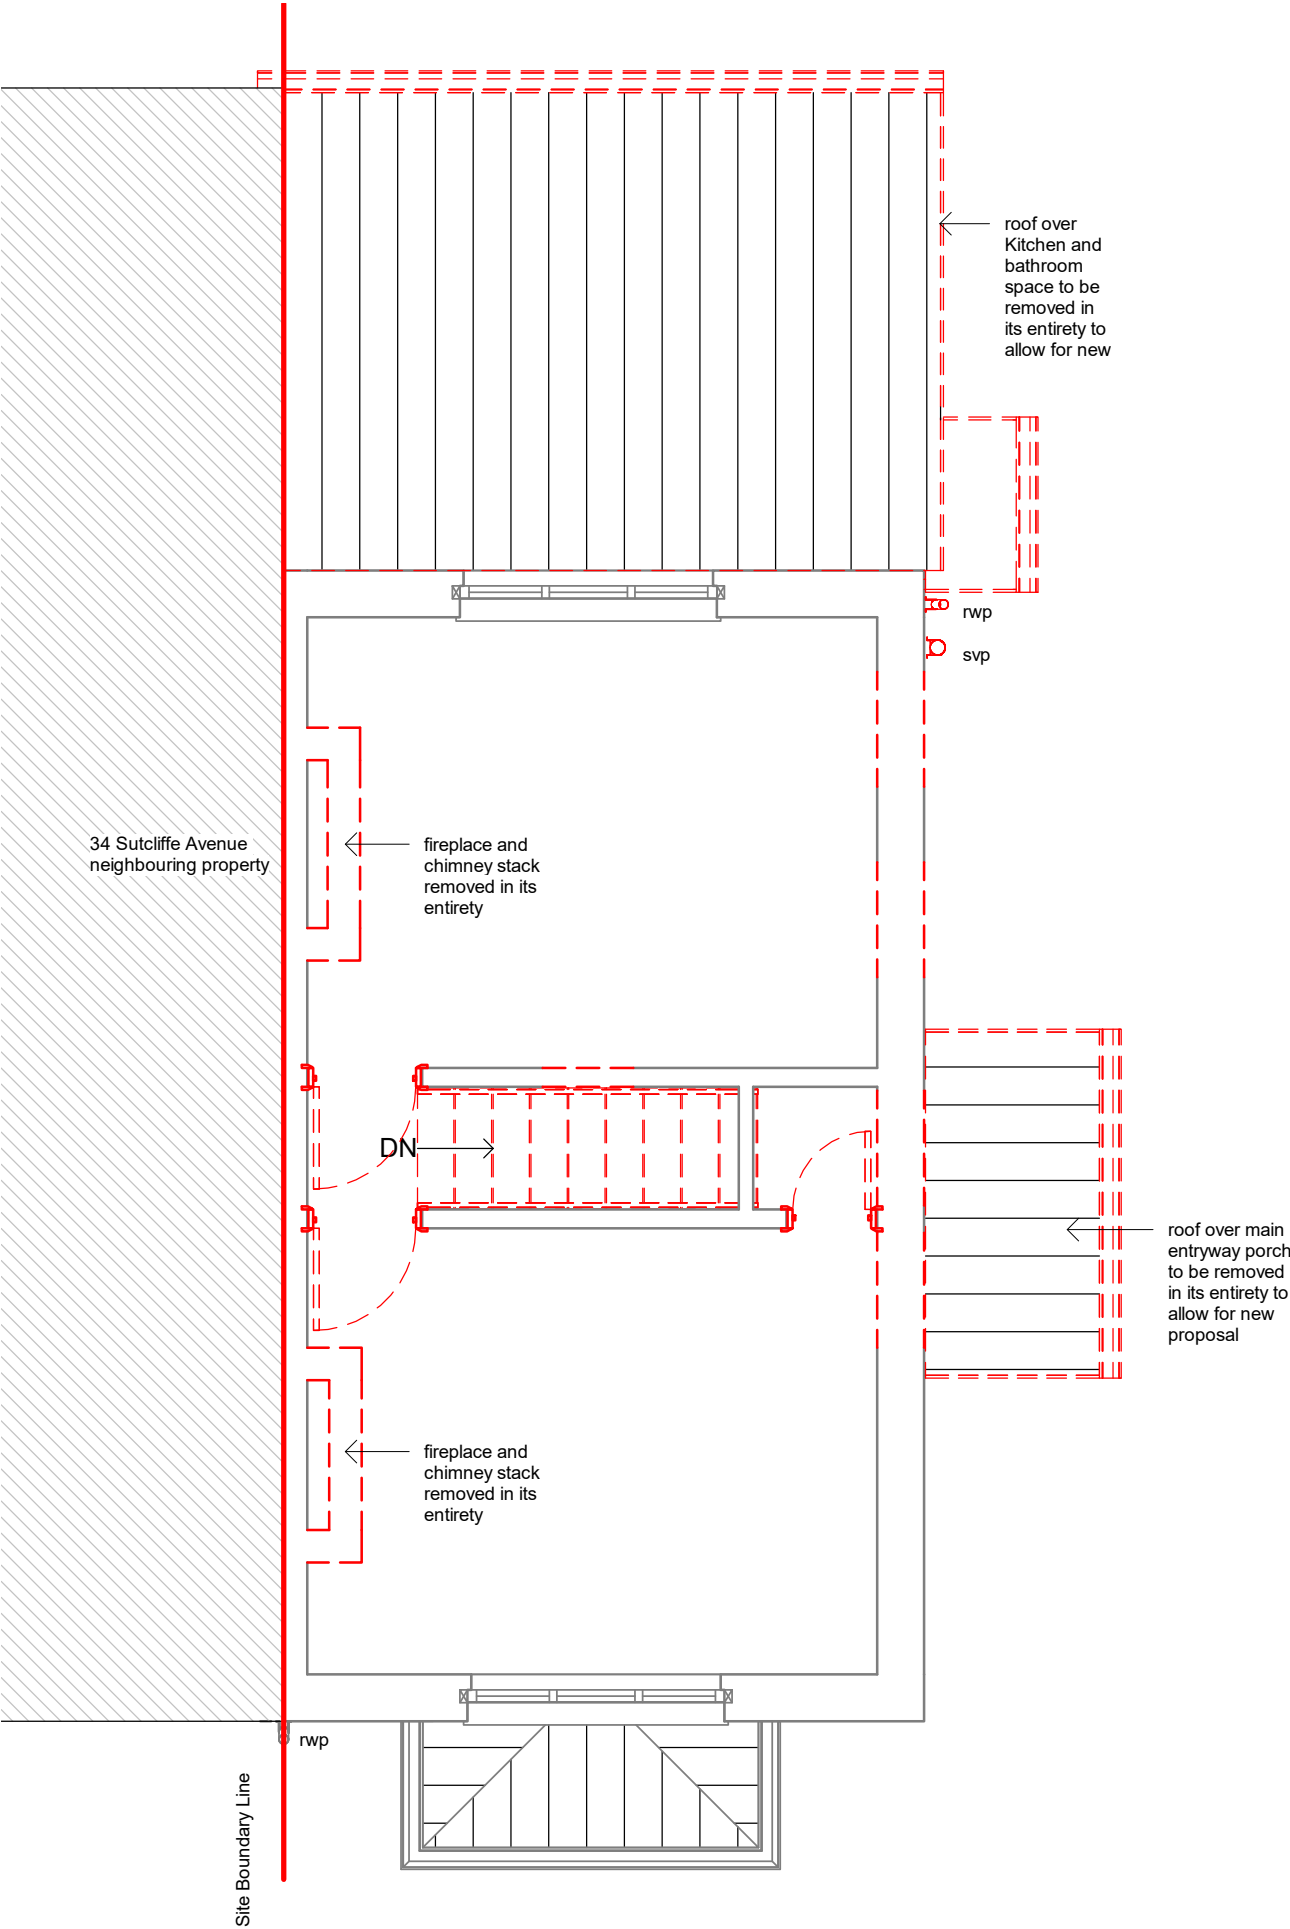

Demo First Floor Plan

1 : 50



PROJECT INFORMATION

32 Sutcliffe Avenue,
Reading RG6 7JN

STATUS

SHEET

Proposed Loft &
Roof Plan

CLIENT

Mr L V

DATE

03.09.25

DRAWING NUMBER

LV_011

SCALE (@ A1)

1 : 50

REV

Rev A - 03.12.205
Scale Bars and Parking Plan amendments

VA

DRAWN BY

NOTES

ALL DRAWINGS TO BE PRINTED AT 100%

SCALE.

DO NOT FIT TO PRINTER MARGINS WHEN
PRINTING.

1. This drawing is copyright of HAUS Frame
Architects & Designers. Reproduction is only to take
place with written authority.

2. These plans are subject to Planning & Building
Regulation Approval or any other statute in law
before building work commences.

3. Any structural work where mentioned on
this drawing is subject to a qualified structural
and civil engineer calculations before building
work commences.

4. These drawings are intended for Building
Control purposes only, drawings marked
preliminary have not been approved by Building
Control. Construction drawings can be supplied
separately.

5. Only Local Authority Planning Departments may
scale dimensions from the drawings.

6. All dimensions to be checked on site by
contractor prior to commencement of work, or the
placement of any orders. Any discrepancies are
to be brought to the attention of HAUS Frame
Architects & Designers for rectification.

7. All boundaries are assumed. To be confirmed
on site before building work commences.

HAUS FRAME
ARCHITECTS & DESIGNERS

a. 6 Simmonds Close


Bracknell

RG42 1FL

m. 07400022422


e. valentina.antoniuc@hausframe.com

w. www.hausframe.com

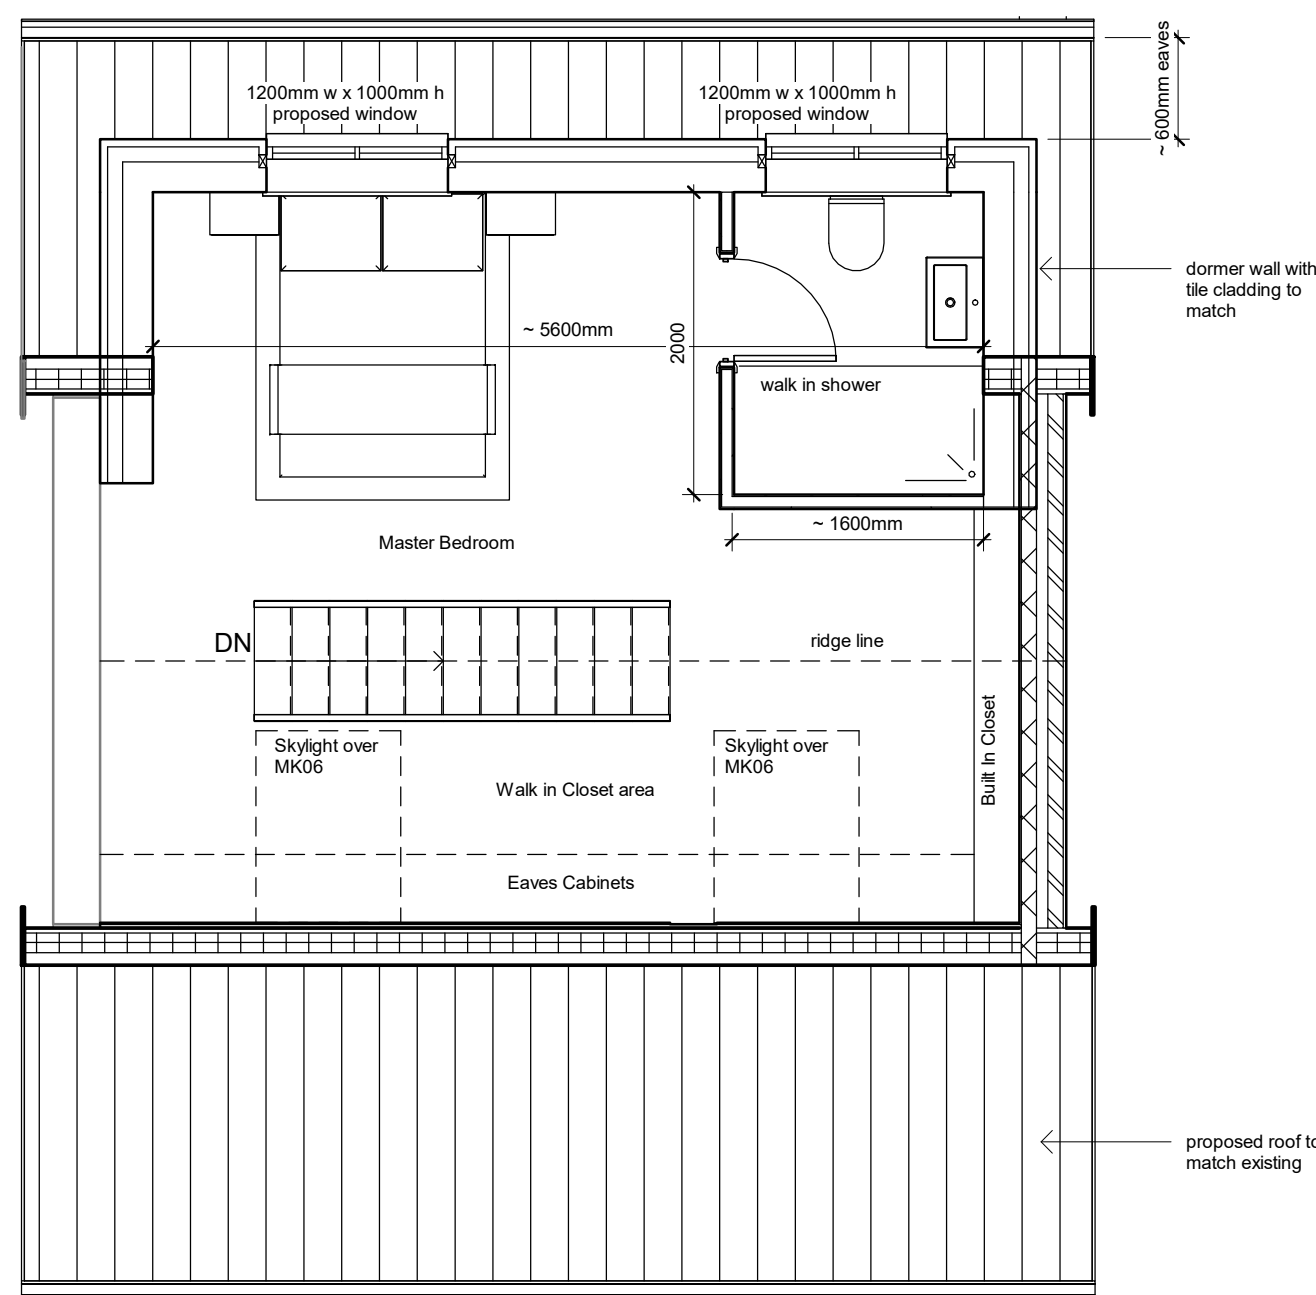

Proposed Loft Plan

1 : 50

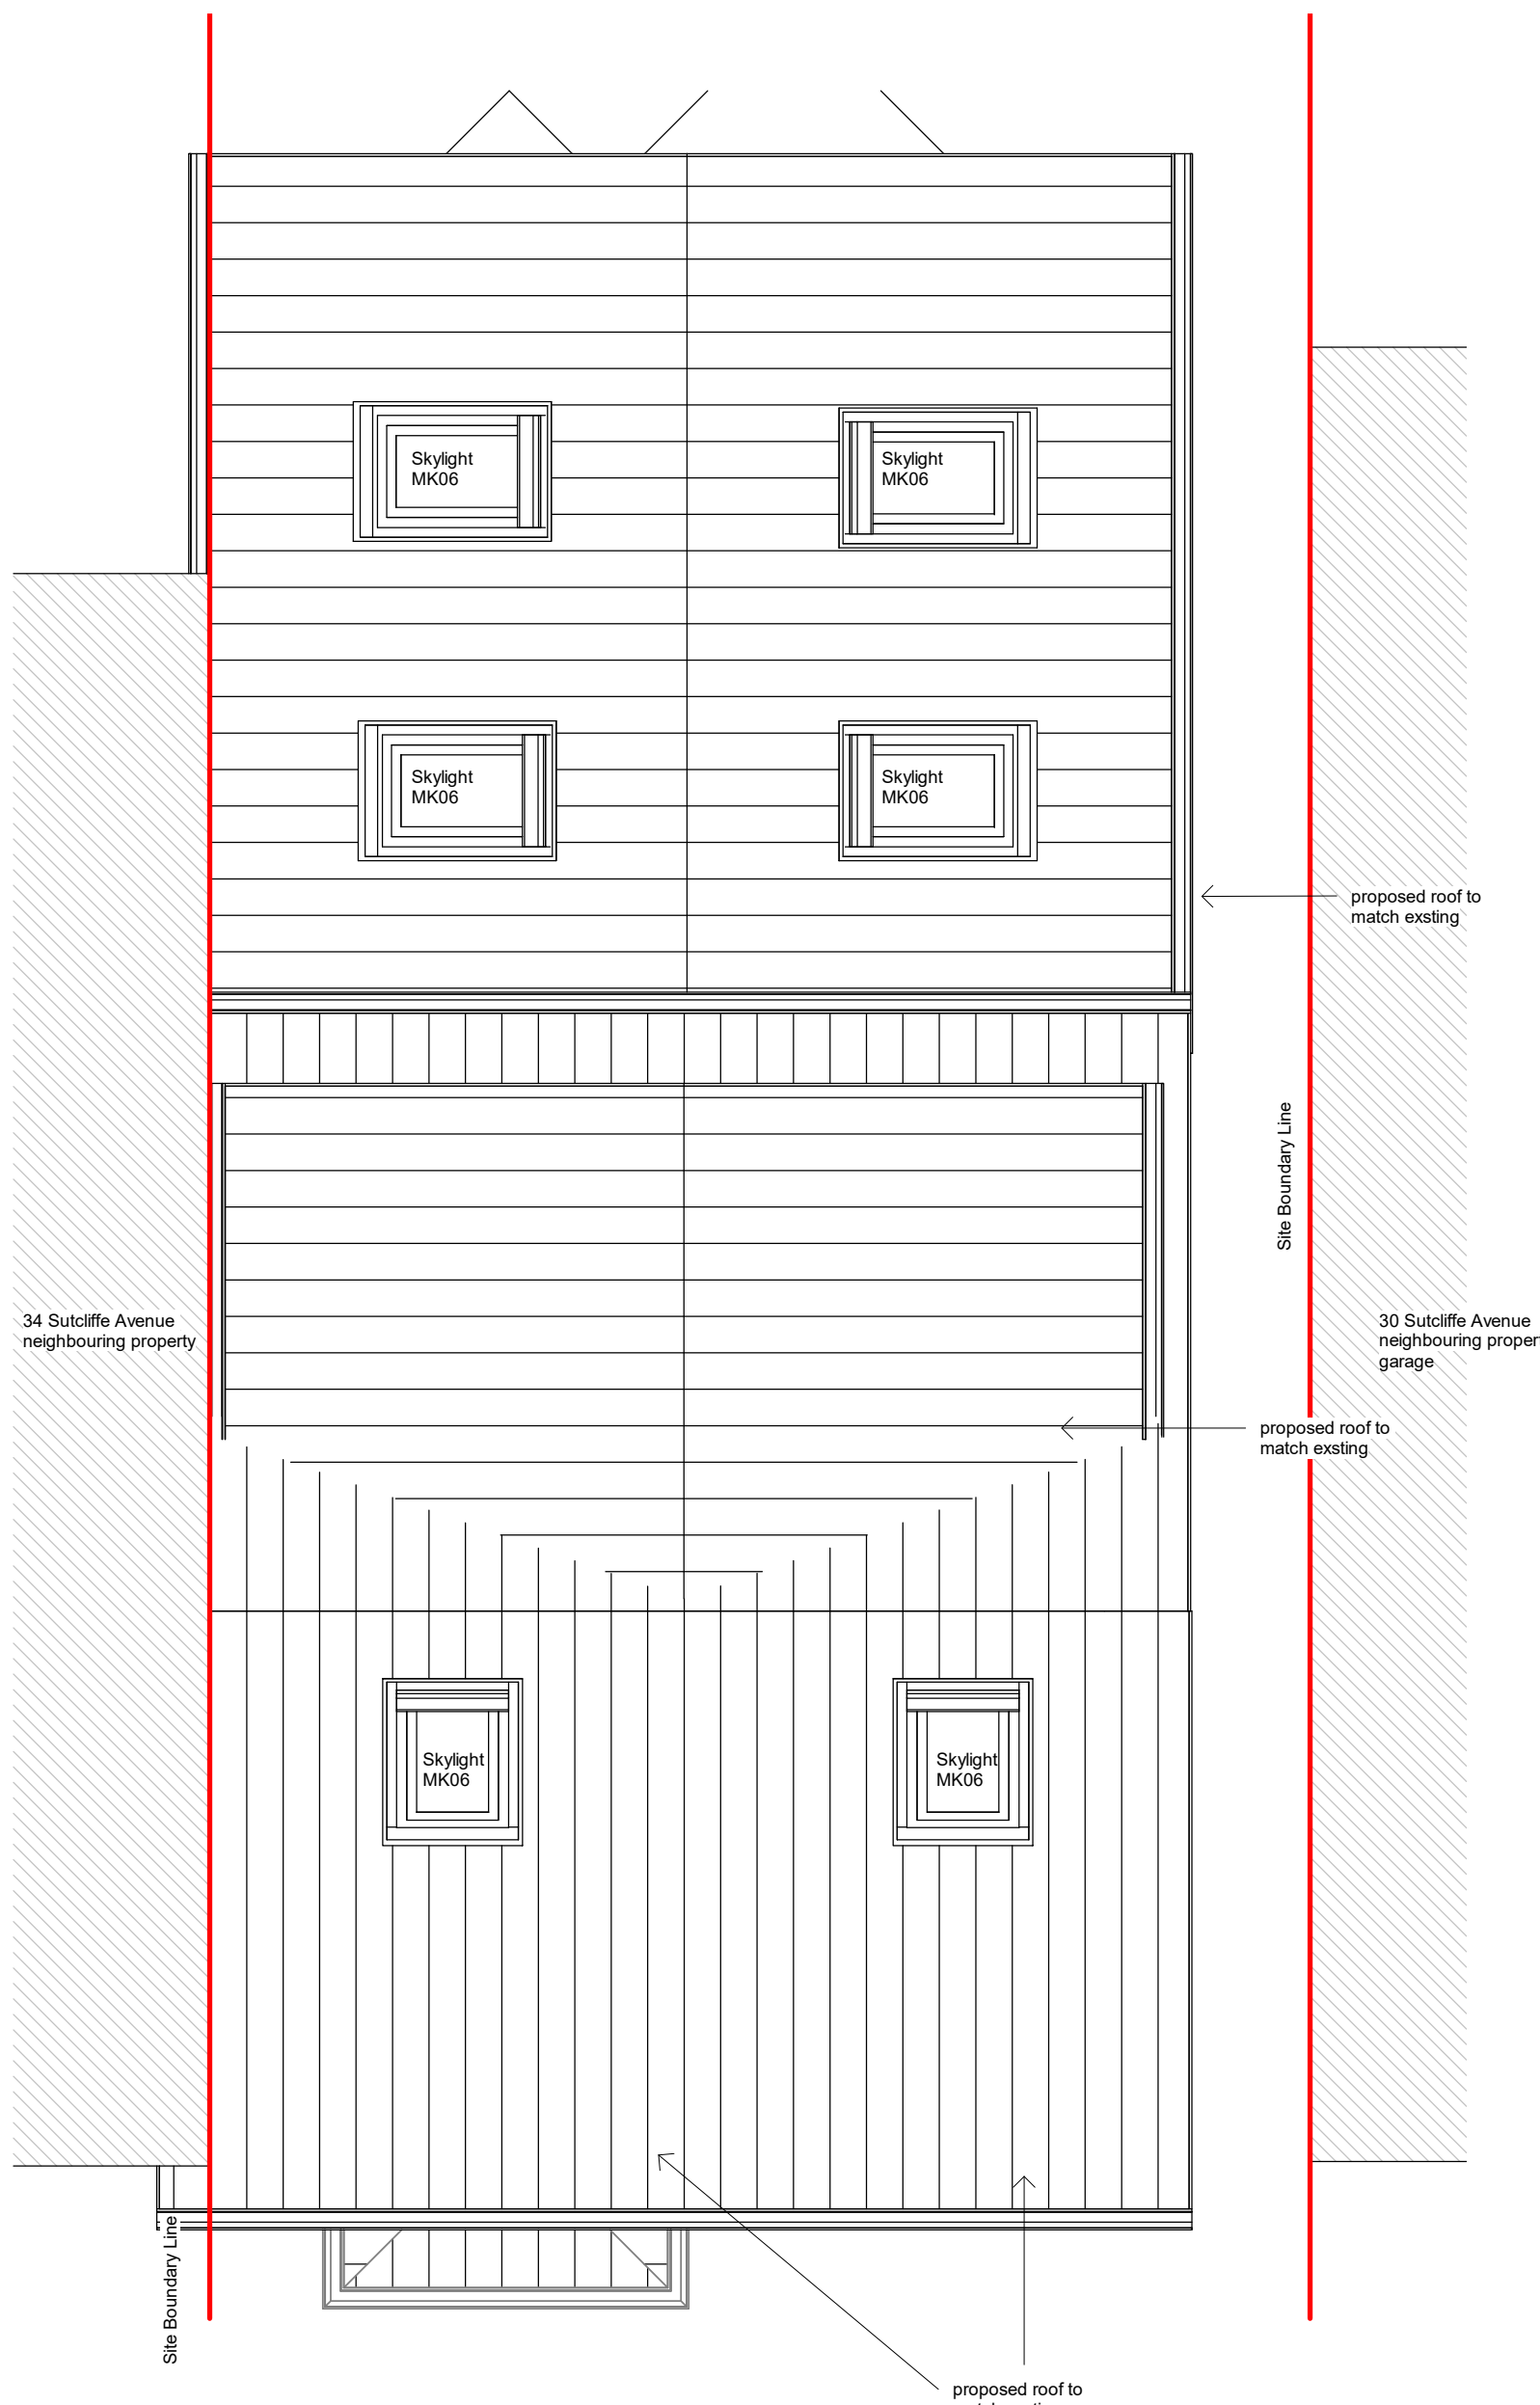


Proposed Roof Plan


1 : 50




Proposed Front Elevation
1 : 100

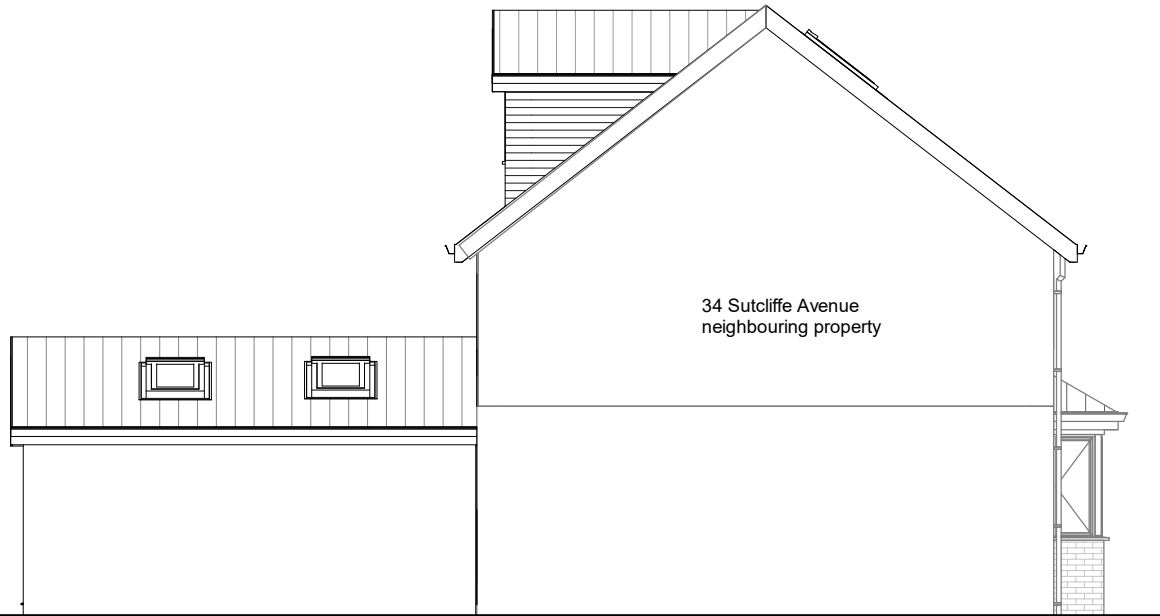

Proposed East Side Elevation
1 : 100

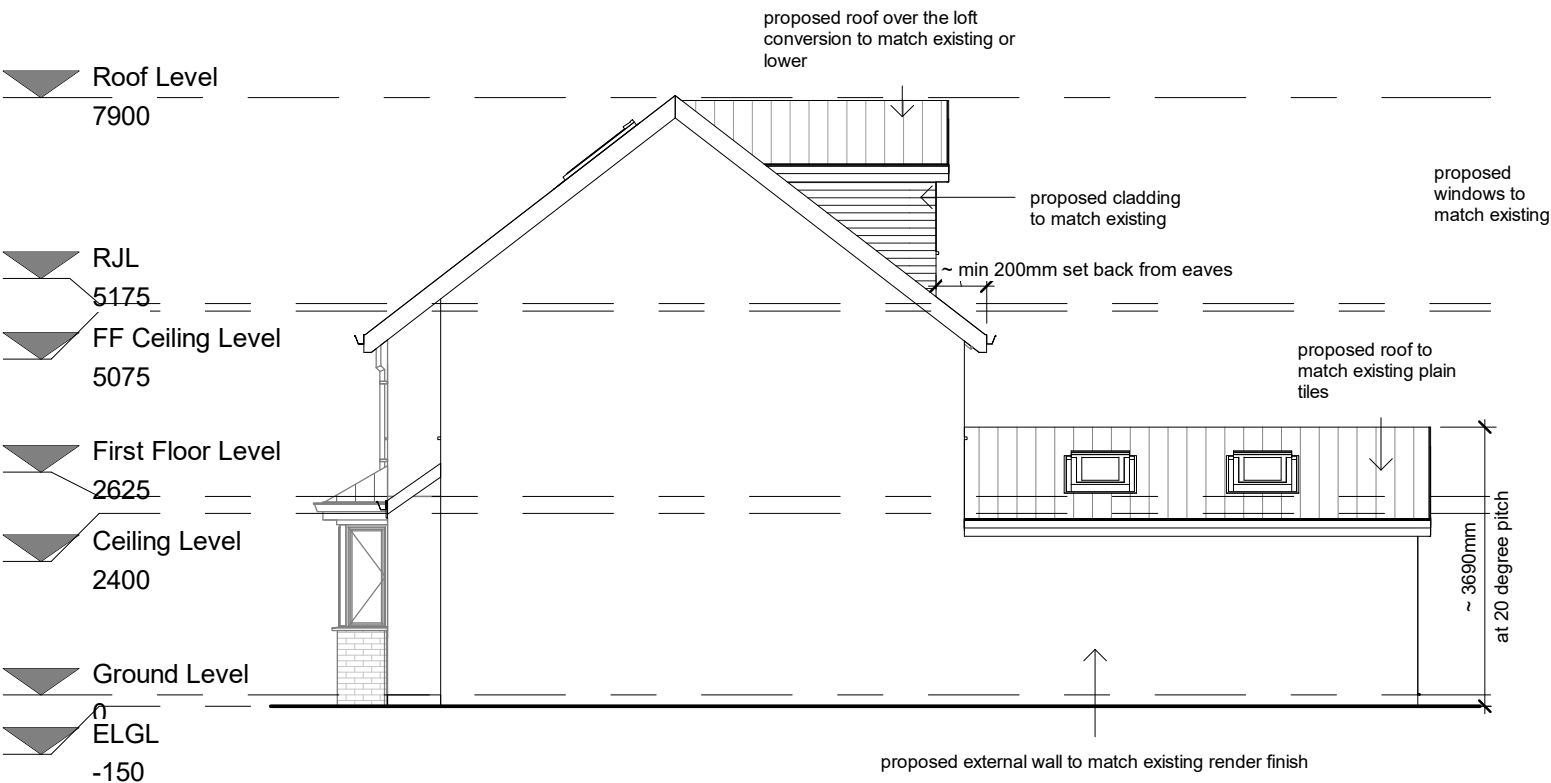

Proposed West Side Elevation
1 : 100

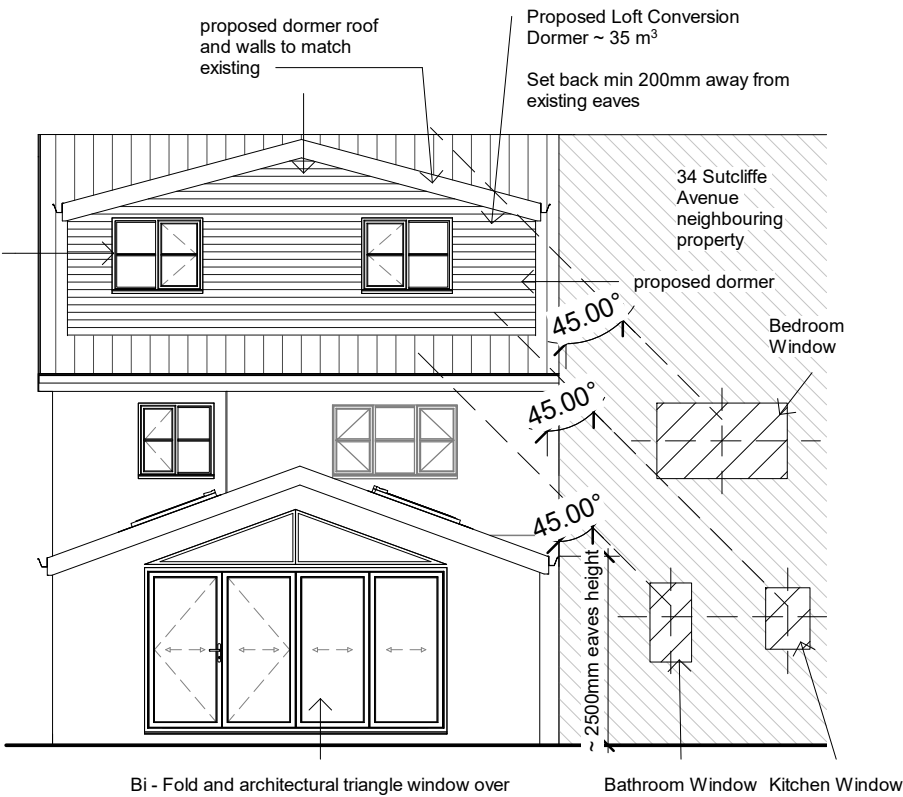

Proposed Rear Elevation
1 : 100



PROJECT INFORMATION

32 Sutcliffe Avenue, Reading
RG6 7JN

STATUS

Stage Planning Design
(only for Planning purposes)

SHEET

Proposed Iso Views Existing

CLIENT

Mr L V

DATE

03.09.25

DRAWING NUMBER

LV_013

SCALE (@ A3)

REV

Rev A - 03.12.205
Scale Bars and Parking Plan amendments

VA

DRAWN BY

- NOTES
ALL DRAWINGS TO BE PRINTED AT 100%
SCALE.
DO NOT FIT TO PRINTER MARGINS WHEN
PRINTING.
1. This drawing is copyright of HAUS Frame Architects & Designers. Reproduction is only to take place with written authority.
 2. These plans are subject to Planning & Building Regulation Approval or any other statute in law before building work commences.
 3. Any structural work where mentioned on this drawing is subject to a qualified structural and civil engineer calculations before building work commences.
 4. These drawings are intended for Building Control purposes only, drawings marked preliminary have not been approved by Building Control. Construction drawings can be supplied separately.
 5. Only Local Authority Planning Departments may scale dimensions from the drawings.
 6. All dimensions to be checked on site by contractor prior to commencement of work, or the placement of any orders. Any discrepancies are to be brought to the attention of HAUS Frame Architects & Designers for rectification.
 7. All boundaries are assumed. To be confirmed on site before building work commences.

HAUS FRAME
ARCHITECTS & DESIGNERS


a. 6 Simmonds Close
Bracknell
RG42 1FL

m. 07400022422

e. valentina.antoniu@hausframe.com
w. www.hausframe.com



Existing Front View

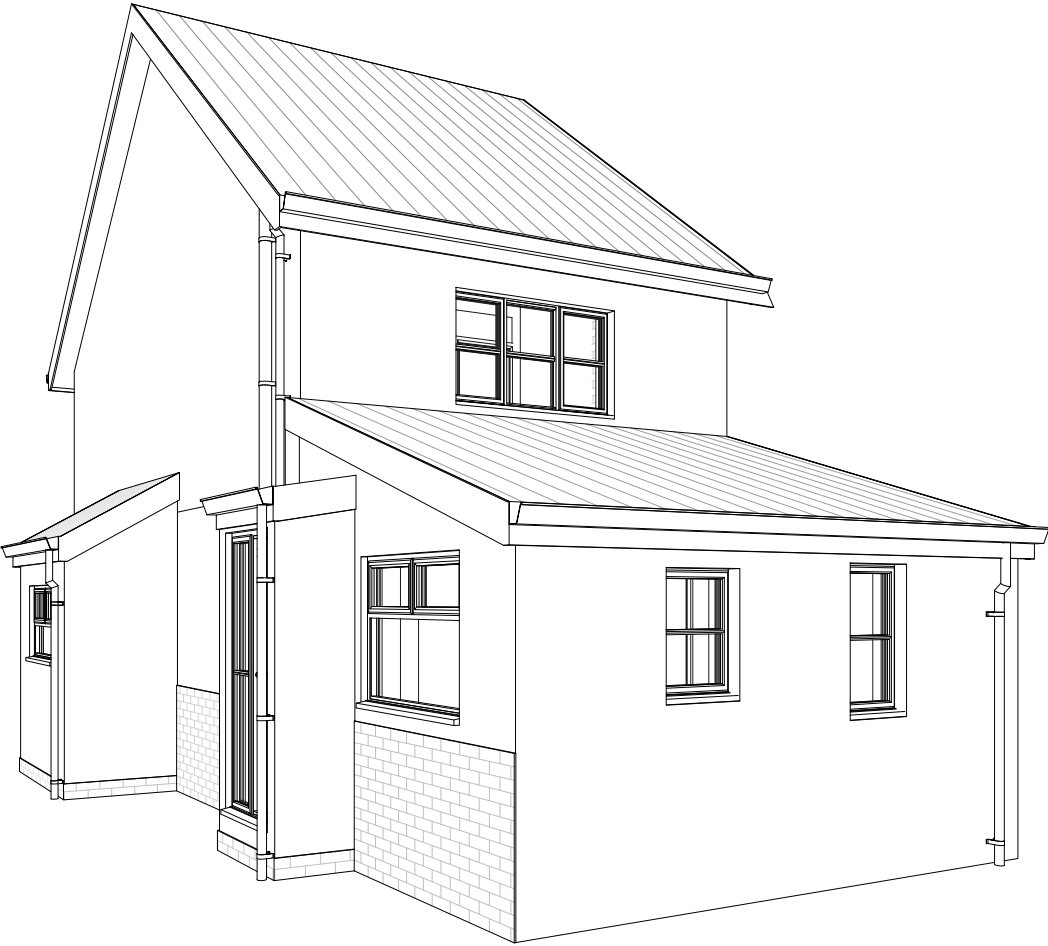

Existing Rear View

PROJECT INFORMATION

32 Sutcliffe Avenue, Reading
RG6 7JN

STATUS

Stage Planning Design
(only for Planning purposes)

SHEET

Proposed Iso Views Demo

CLIENT

Mr L V

DATE

03.09.25

DRAWING NUMBER

LV_014

SCALE (@ A3)

REV

Rev A - 03.12.205
Scale Bars and Parking Plan amendments

VA

DRAWN BY


- NOTES
ALL DRAWINGS TO BE PRINTED AT 100%
SCALE.
DO NOT FIT TO PRINTER MARGINS WHEN
PRINTING.
1. This drawing is copyright of HAUS Frame
Architects & Designers. Reproduction is only to take
place with written authority.
 2. These plans are subject to Planning & Building
Regulation Approval or any other statute in law
before building work commences.
 3. Any structural work where mentioned on
this drawing is subject to a qualified structural
and civil engineer calculations before building
work commences.
 4. These drawings are intended for Building
Control purposes only, drawings marked
preliminary have not been approved by Building
Control. Construction drawings can be supplied
separately.
 5. Only Local Authority Planning Departments may
scale dimensions from the drawings.
 6. All dimensions to be checked on site by
contractor prior to commencement of work, or the
placement of any orders. Any discrepancies are
to be brought to the attention of HAUS Frame
Architects & Designers for rectification.
 7. All boundaries are assumed. To be confirmed
on site before building work commences.

HAUS FRAME
ARCHITECTS & DESIGNERS

a. 6 Simmonds Close
Bracknell
RG42 1FL
m. 07400022422
e. valentina.antoniu@hausframe.com
w. www.hausframe.com



Demo View Front

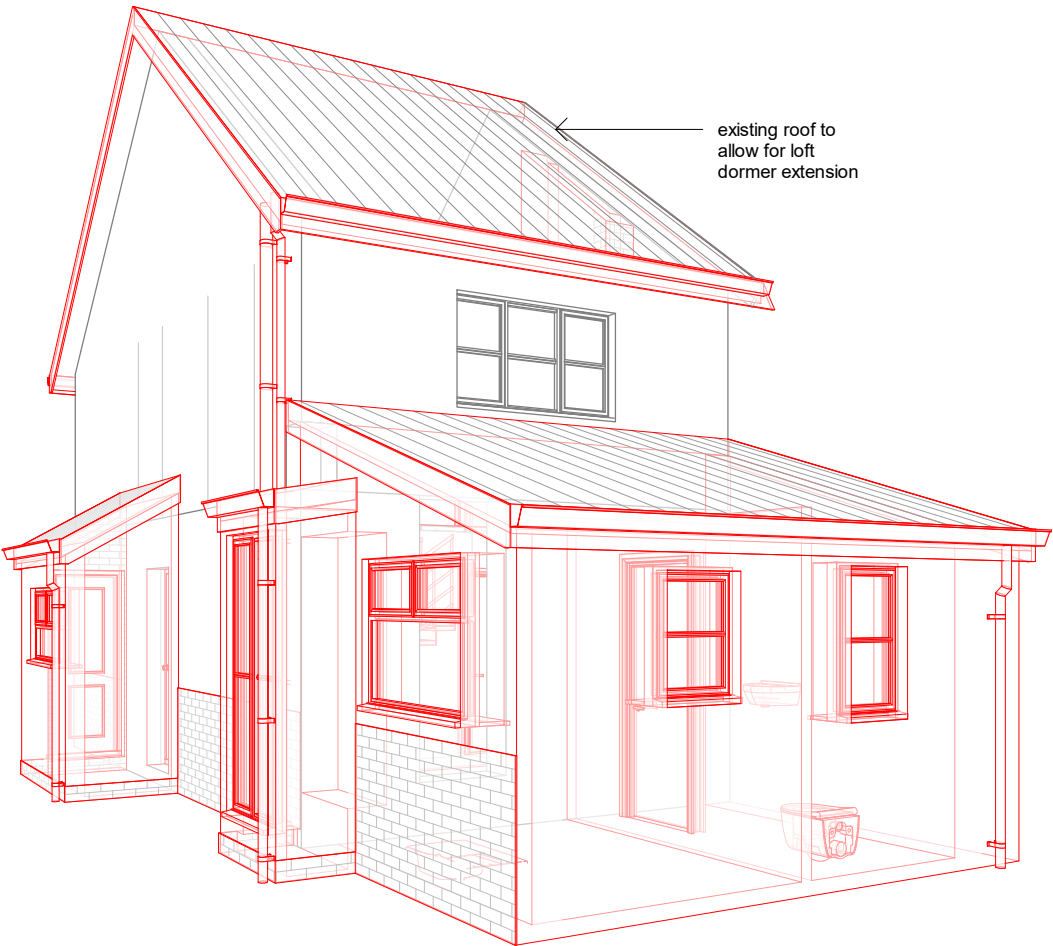

Demo View Rear

PROJECT INFORMATION

32 Sutcliffe Avenue, Reading
RG6 7JN

STATUS

Stage Planning Design
(only for Planning purposes)

SHEET

Proposed Iso Views Proposed

CLIENT

Mr L V

DATE

03.09.25

DRAWING NUMBER

LV_015

SCALE (@ A3)

REV

Rev A - 03.12.205
Scale Bars and Parking Plan amendments

VA

DRAWN BY

- NOTES
ALL DRAWINGS TO BE PRINTED AT 100%
SCALE.
DO NOT FIT TO PRINTER MARGINS WHEN
PRINTING.
1. This drawing is copyright of HAUS Frame Architects & Designers. Reproduction is only to take place with written authority.
 2. These plans are subject to Planning & Building Regulation Approval or any other statute in law before building work commences.
 3. Any structural work where mentioned on this drawing is subject to a qualified structural and civil engineer calculations before building work commences.
 4. These drawings are intended for Building Control purposes only, drawings marked preliminary have not been approved by Building Control. Construction drawings can be supplied separately.
 5. Only Local Authority Planning Departments may scale dimensions from the drawings.
 6. All dimensions to be checked on site by contractor prior to commencement of work, or the placement of any orders. Any discrepancies are to be brought to the attention of HAUS Frame Architects & Designers for rectification.
 7. All boundaries are assumed. To be confirmed on site before building work commences.

HAUS FRAME
ARCHITECTS & DESIGNERS

a. 6 Simmonds Close
Bracknell
RG42 1FL

m. 07400022422


e. valentina.antonuc@hausframe.com
w. www.hausframe.com



Proposed Front View



Proposed Rear View

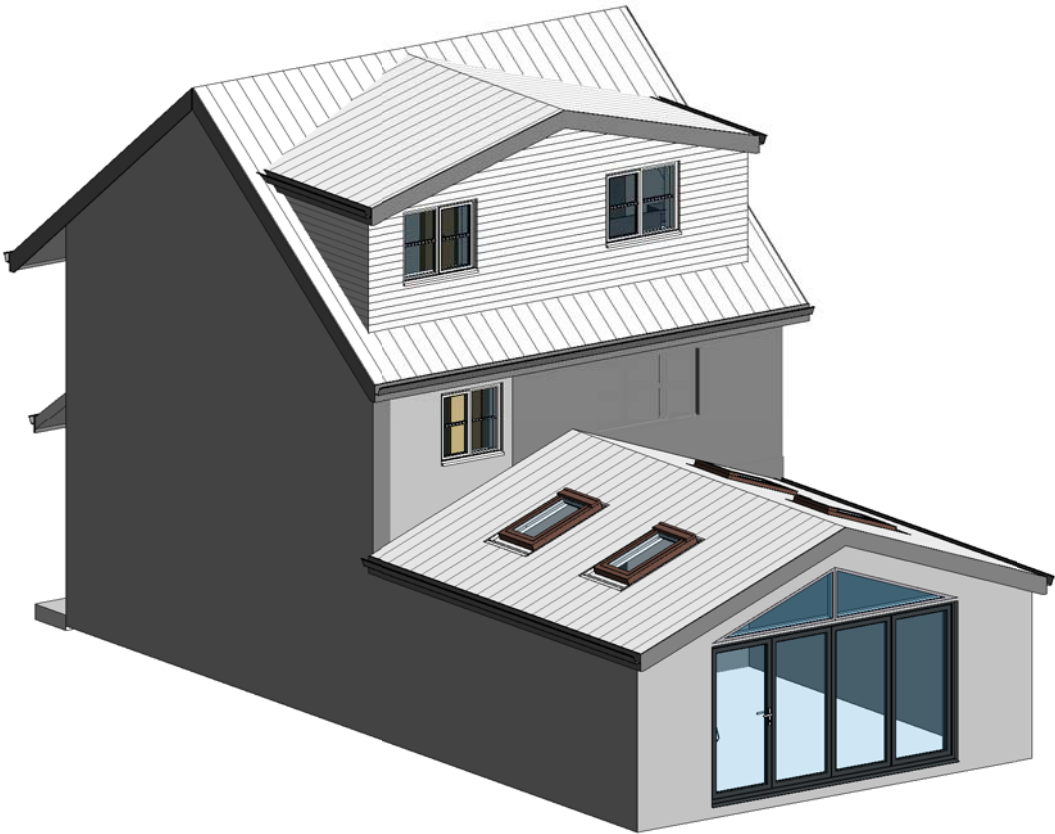

Iso View



PROJECT INFORMATION

32 Sutcliffe Avenue, Reading
RG6 7JN

STATUS

SHEET

Proposed Parking Plan

CLIENT

Mr L V

DATE

03.09.25

DRAWING NUMBER

LV_016

SCALE (@ A3)

1 : 100

REV

Rev A - 03.12.205
Scale Bars and Parking Plan amendments

VA

DRAWN BY


- NOTES
ALL DRAWINGS TO BE PRINTED AT 100%
SCALE.
DO NOT FIT TO PRINTER MARGINS WHEN
PRINTING.
1. This drawing is copyright of HAUS Frame Architects & Designers. Reproduction is only to take place with written authority.
 2. These plans are subject to Planning & Building Regulation Approval or any other statute in law before building work commences.
 3. Any structural work where mentioned on this drawing is subject to a qualified structural and civil engineer calculations before building work commences.
 4. These drawings are intended for Building Control purposes only, drawings marked preliminary have not been approved by Building Control. Construction drawings can be supplied separately.
 5. Only Local Authority Planning Departments may scale dimensions from the drawings.
 6. All dimensions to be checked on site by contractor prior to commencement of work, or the placement of any orders. Any discrepancies are to be brought to the attention of HAUS Frame Architects & Designers for rectification.
 7. All boundaries are assumed. To be confirmed on site before building work commences.

HAUS FRAME
ARCHITECTS & DESIGNERS

a. 6 Simmonds Close
Bracknell
RG42 1FL

m. 07400022422

e. valentina.antonuc@hausframe.com
w. www.hausframe.com

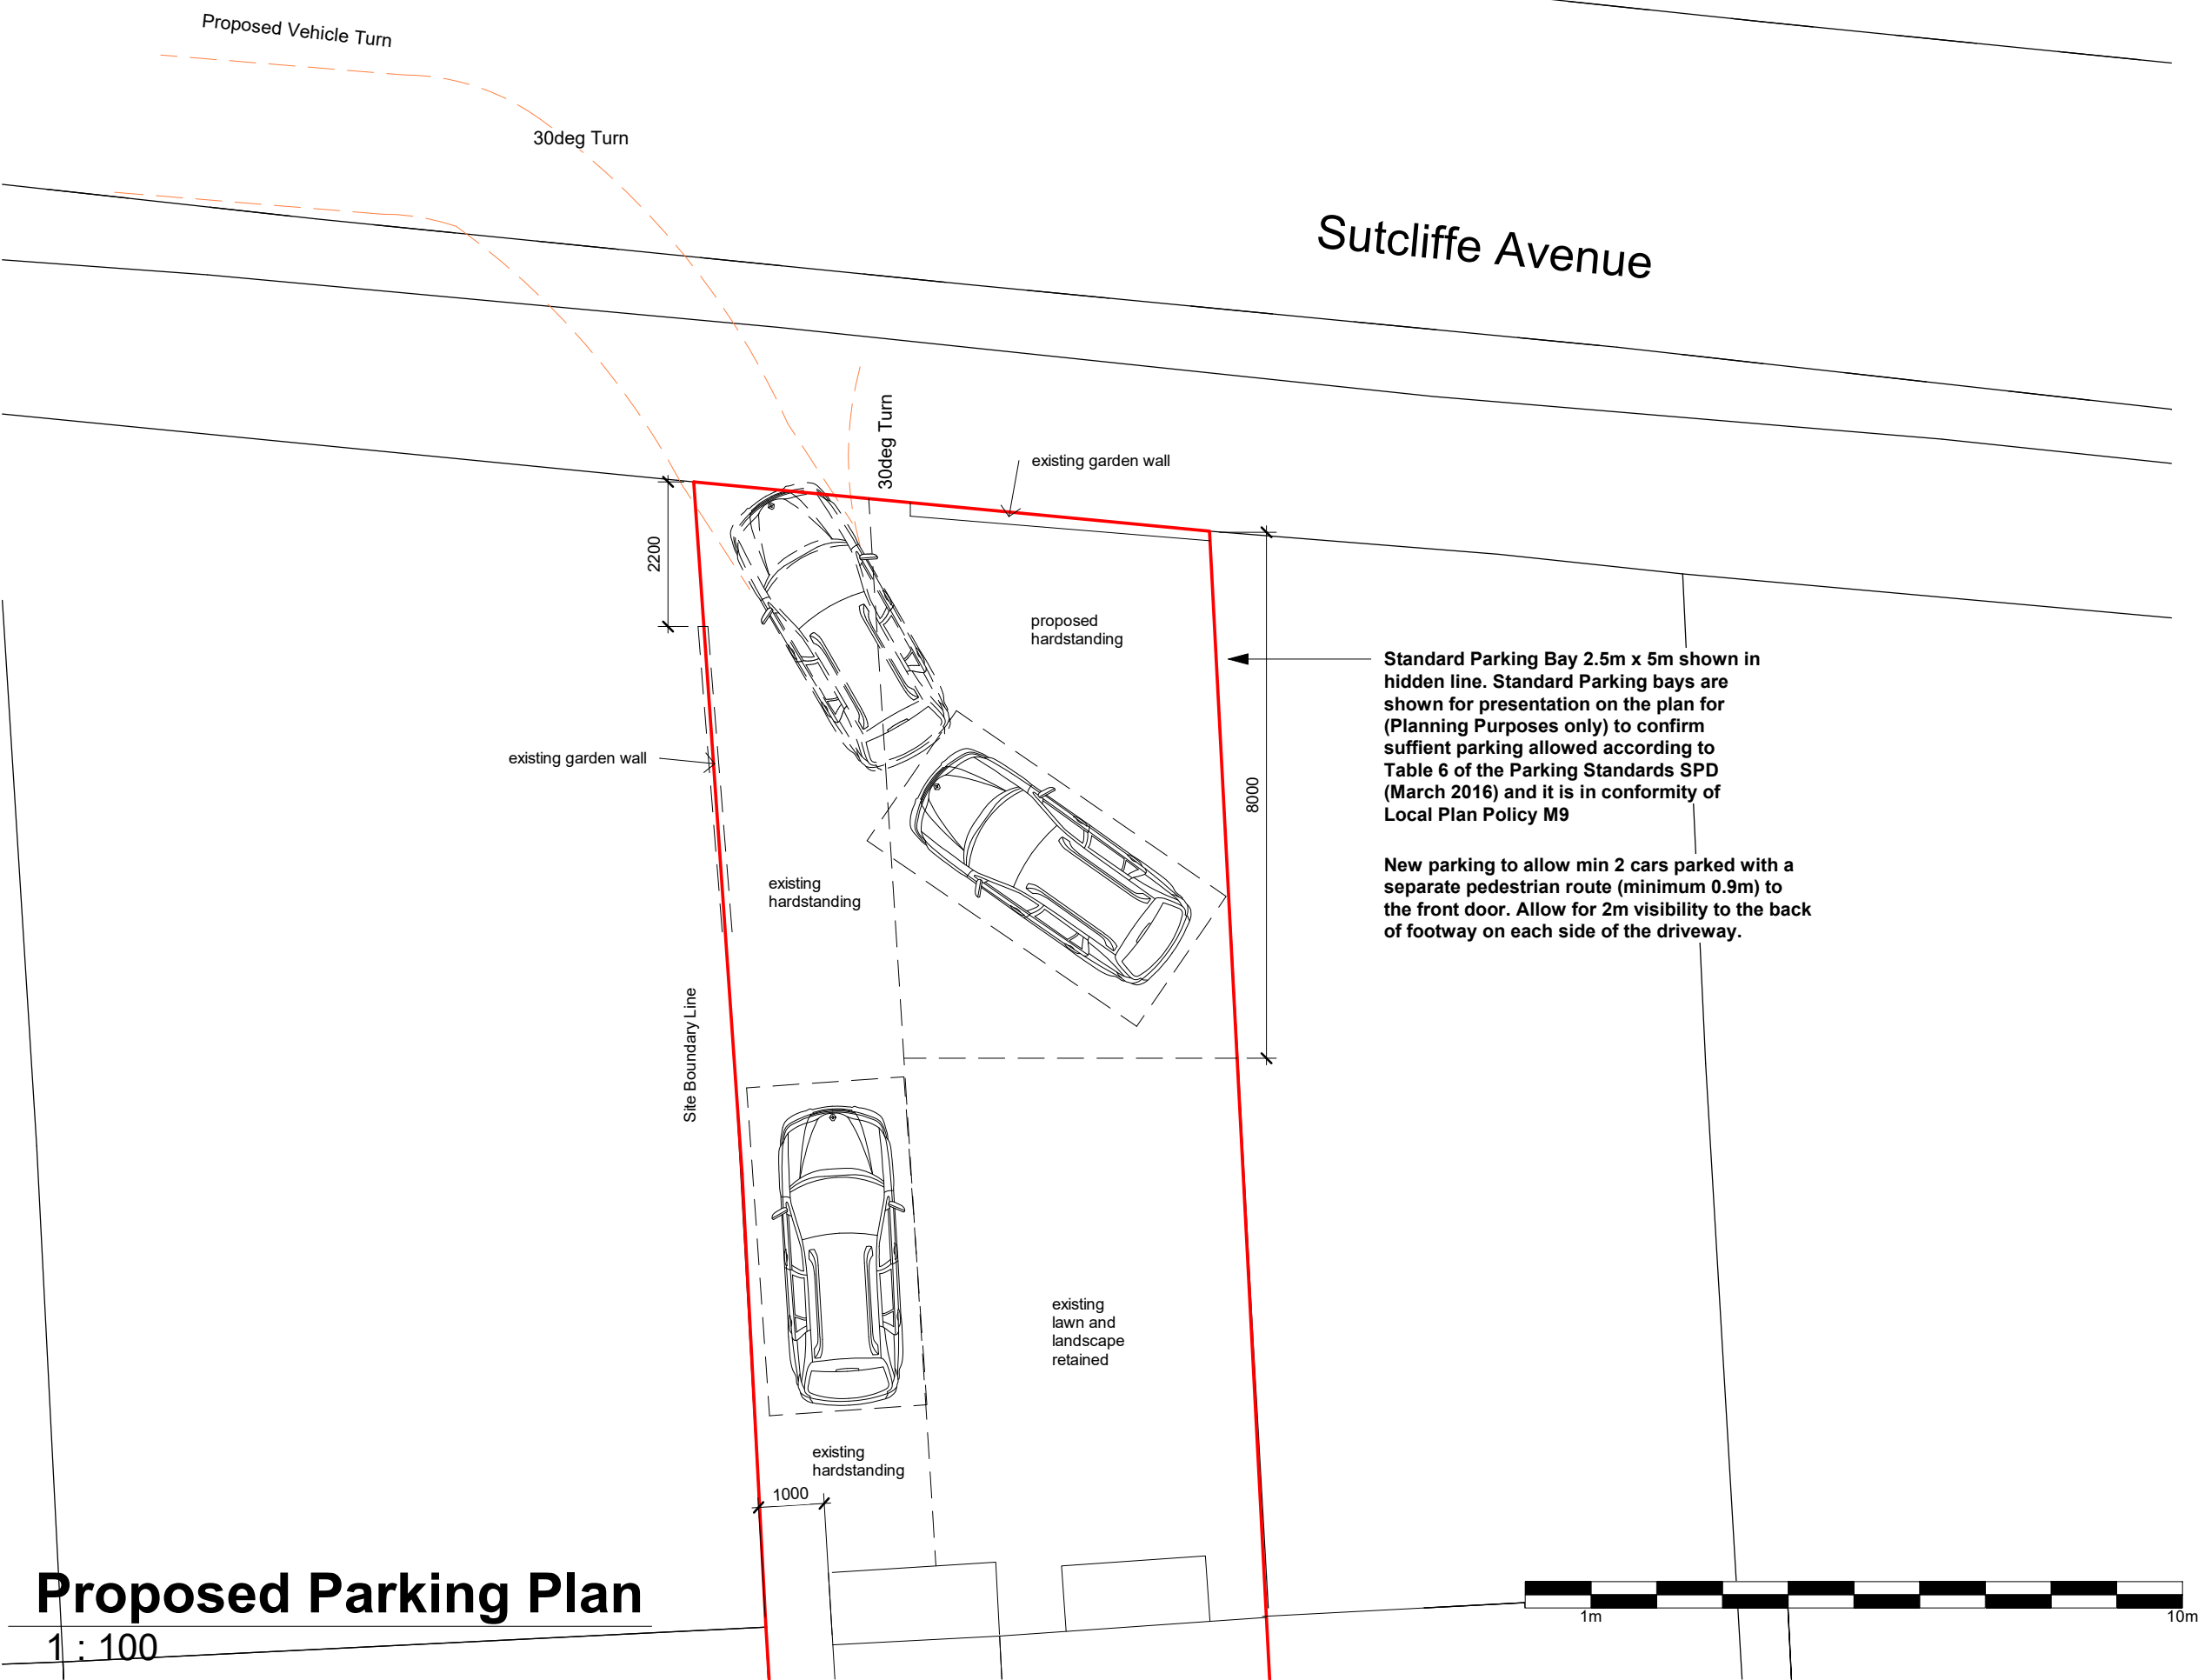

Proposed Parking Plan

1 : 100