




Replacement timber front door

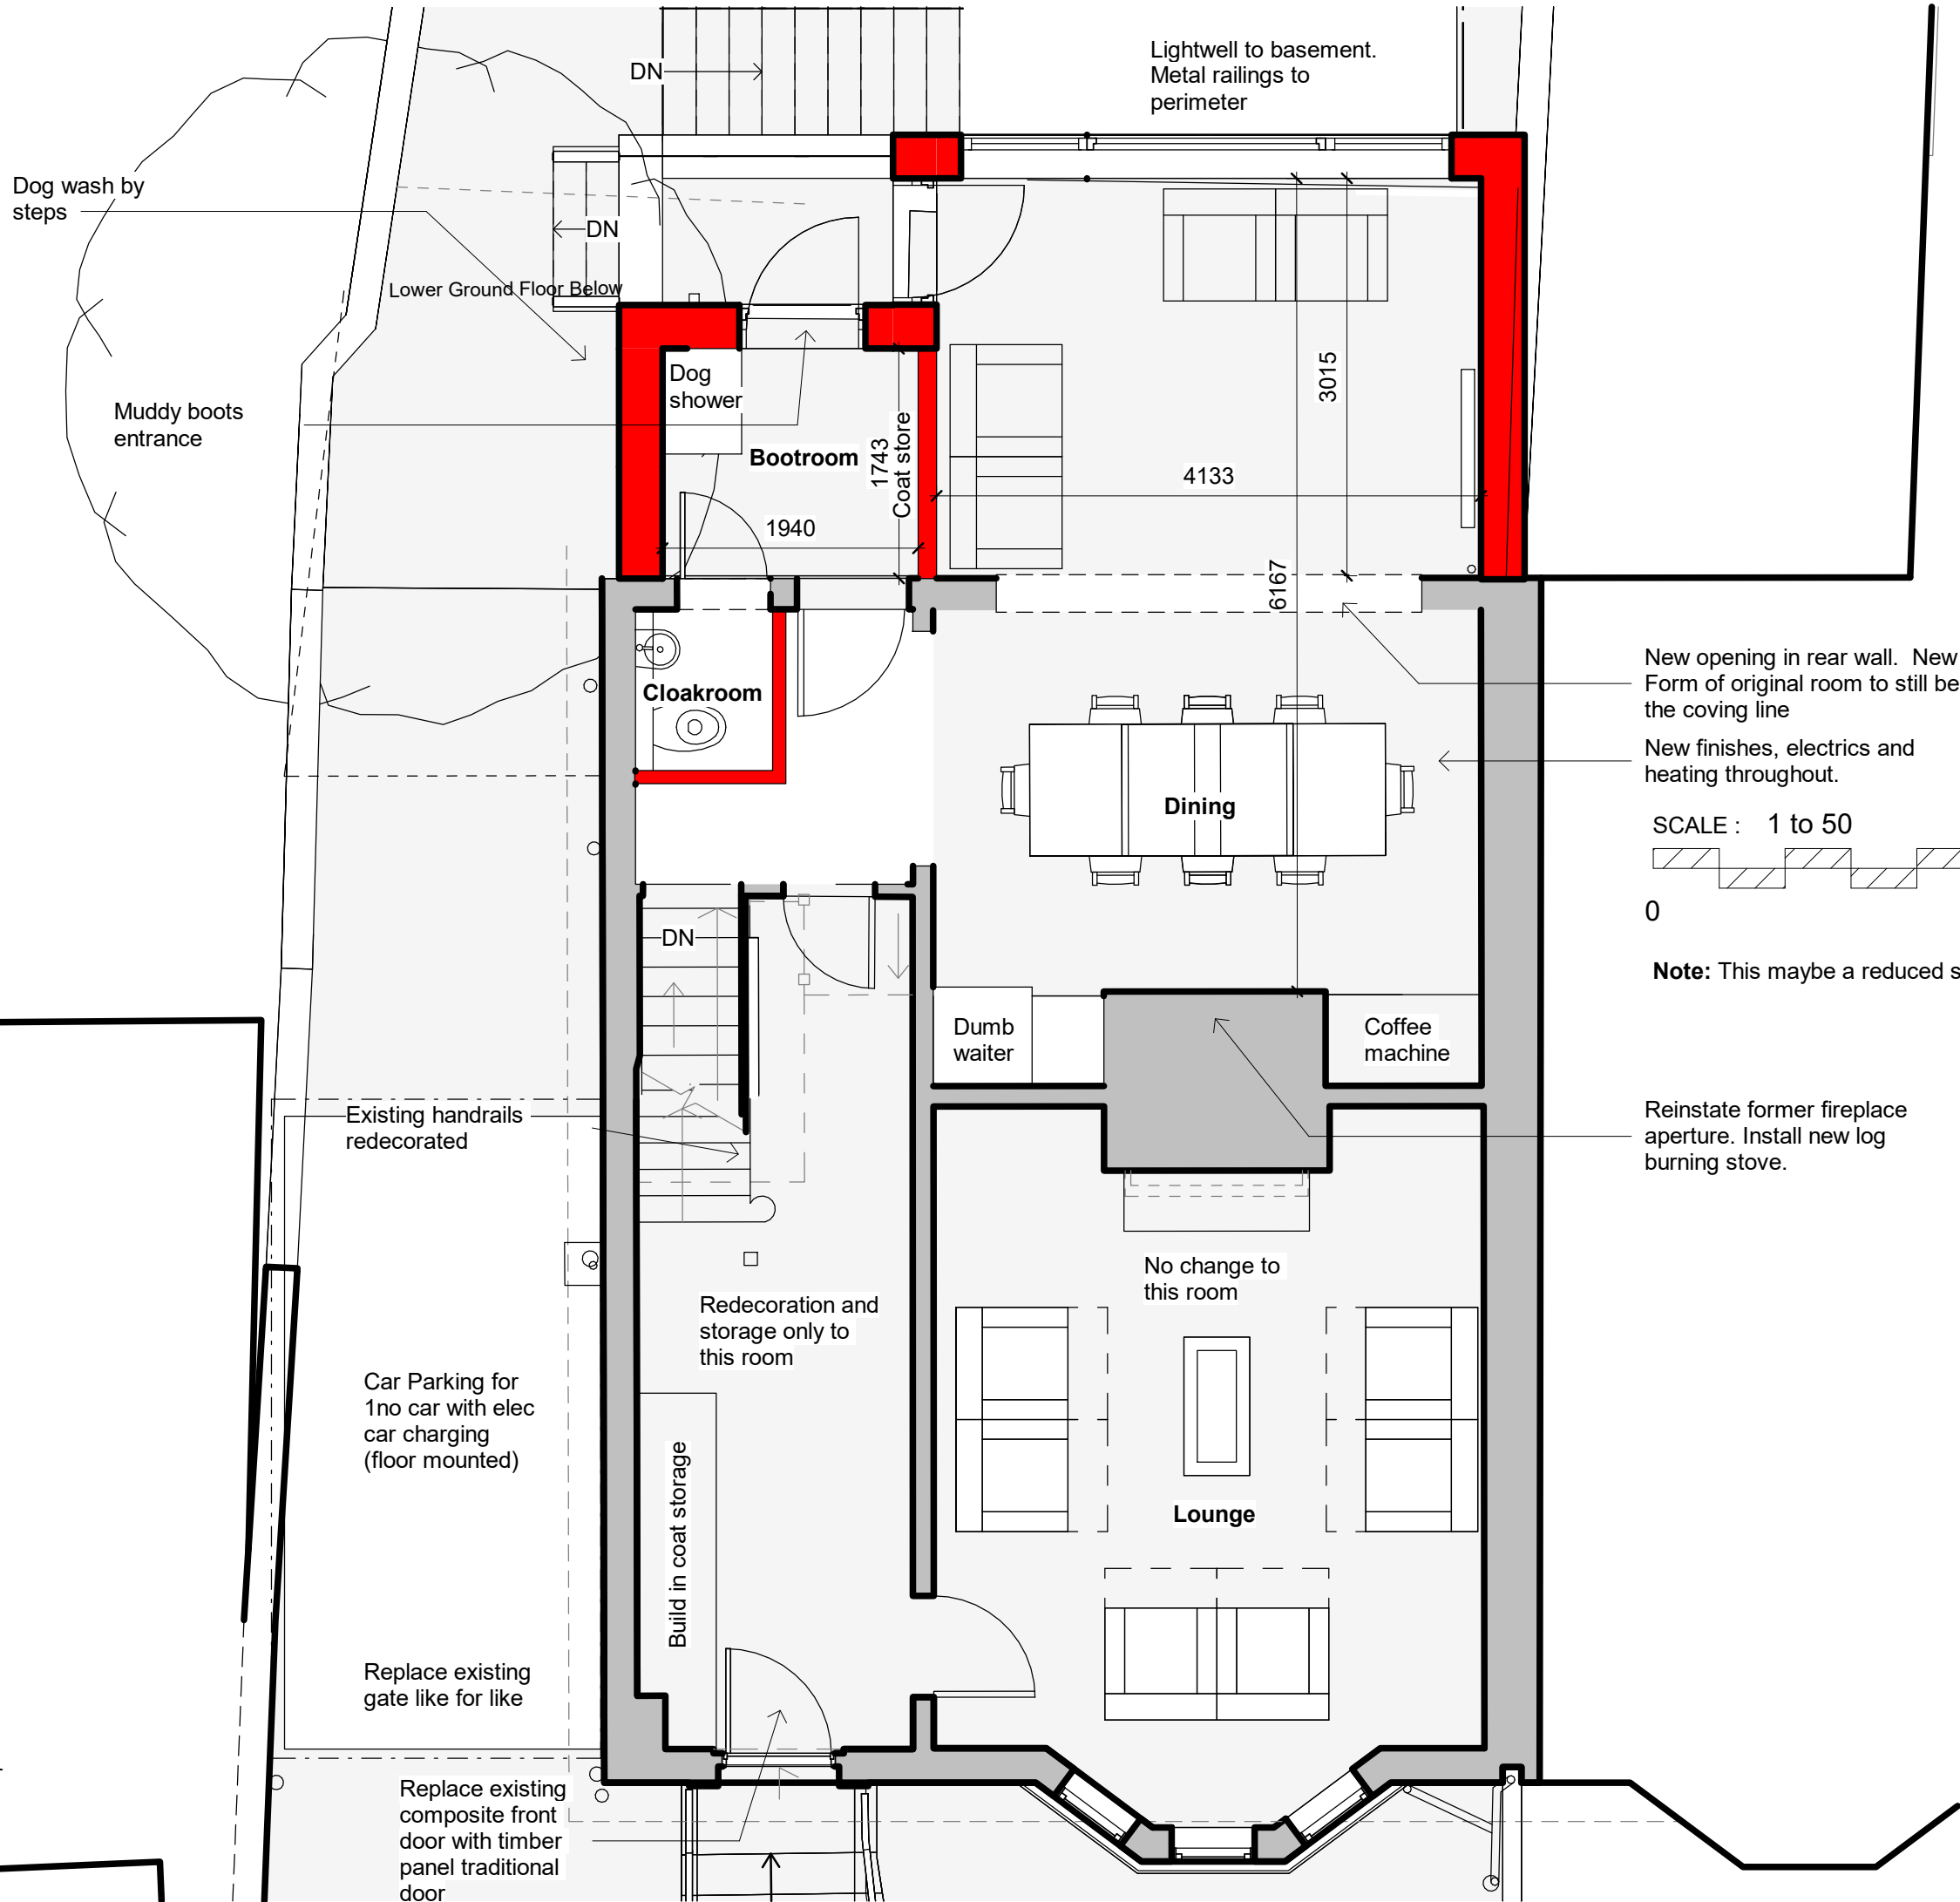

Figured dimensions only are to be taken from this drawing. All dimensions are to be checked on site before any work is put in hand.

P5	Rooflight omitted and handrails redecorated	LPA	01/12/25	MP
P4	Remove rear dormer	MW	13/11/2025	
P3	Rear opening extended	CL	10/09/25	MP
P2	Revised following client meeting	CL	05/09/25	MP
P1	Planning draft		02/09/25	
B	Updated from meeting	CL	09/07/25	MP
A	Updated from meeting	CL	01/07/25	MP
Revision	Description	Drawn	Date	Checked

Client's Name

Mr and Mrs Thapar

Job Title

37 Broad Street, Wokingham, RG40 1AU

Drawing Title

Proposed Ground Floor Planning

Scale

1 : 50 @A3

Job No

2174

Drawing No

P21

Status

P5

HERITAGE FUSION

CONSERVING THE PAST, INSPIRING THE FUTURE