

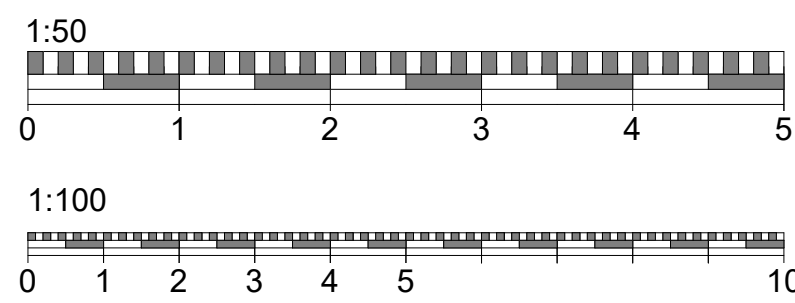
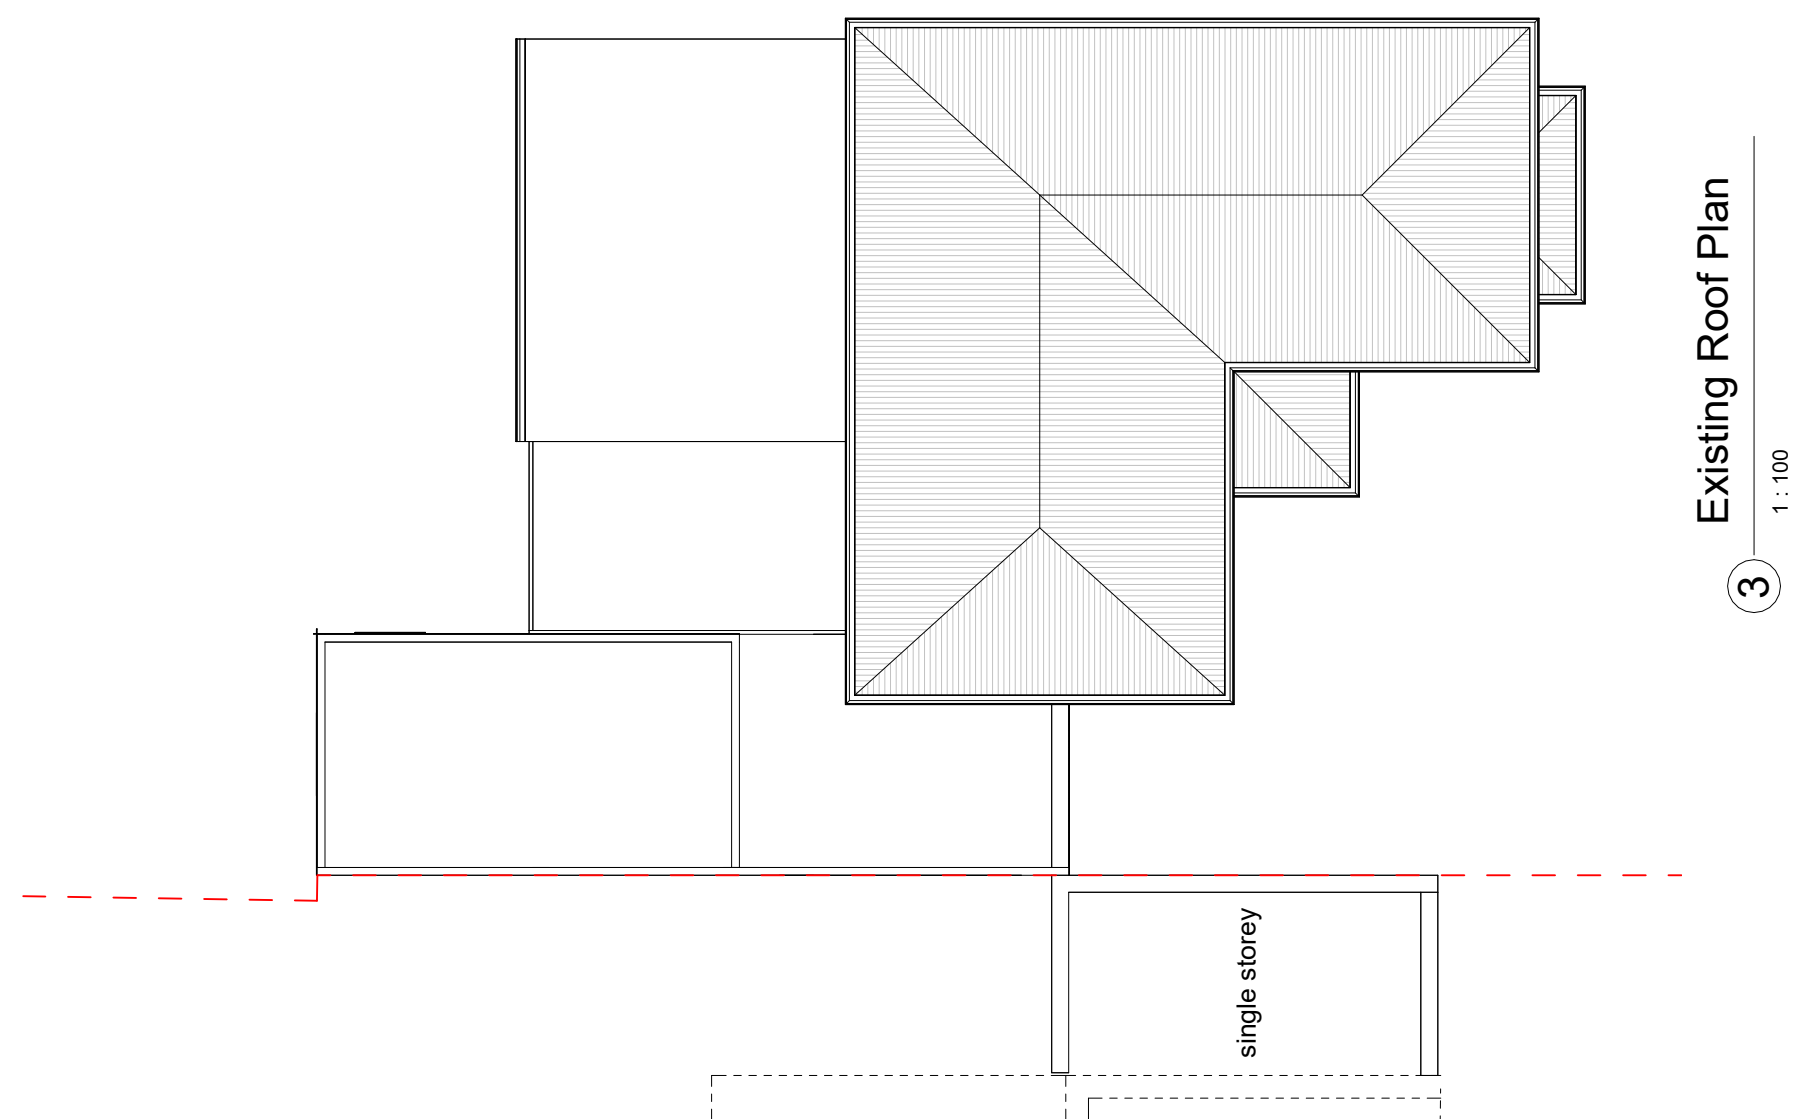


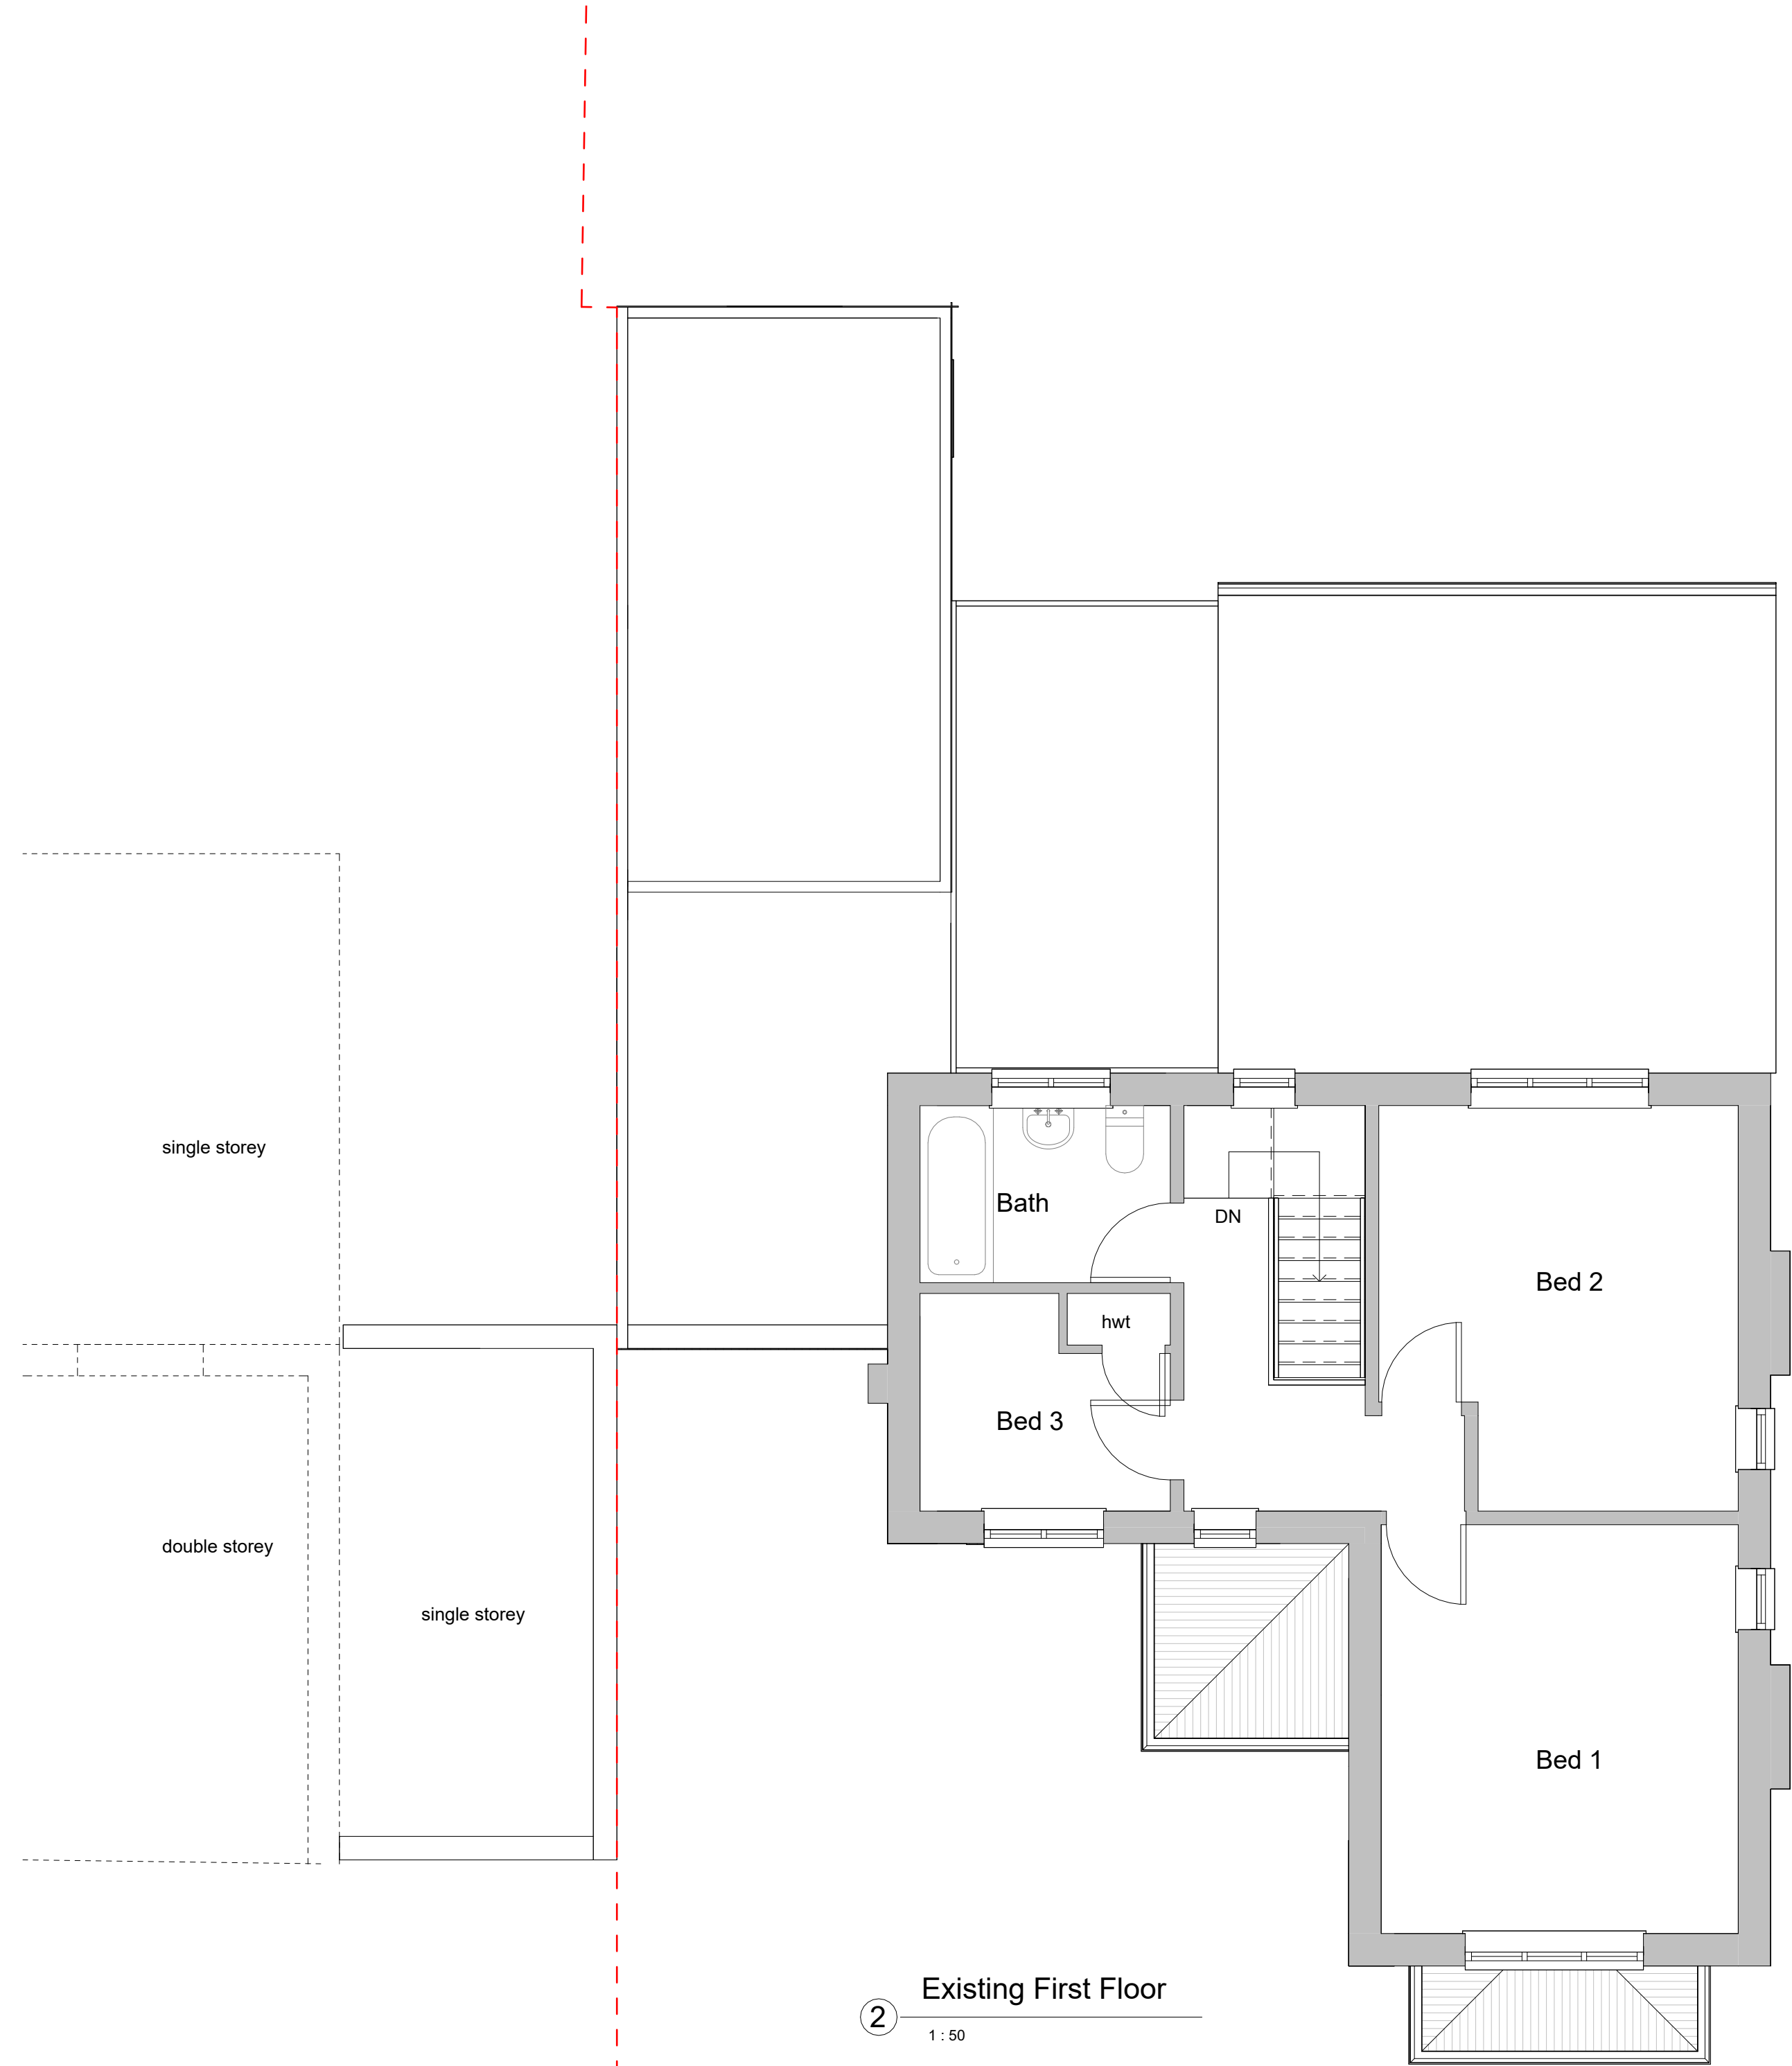

Rev 01(19.01.2026) heights adjusted		
Do not scale from this drawing except for planning purpose. Contractor to verify all dimensions before setting out, commencing work or placing order		
		
9 Arthur Rd, Wokingham RG41 2SX		
Client	Mr & Mrs Daly	
Drawing Title Existing Floor Plans and Roof		
Project Ref	Layout Id	Rev.
-	GA.01	01
Date: 19/01/2026	Scale @A1:	As indicated
The Barn, Waterloo Road Wokingham - Berkshire RG40 3BY 07714 950664 planning@berkshireddevelopments.co.uk © 2026 Berkshire Developments		

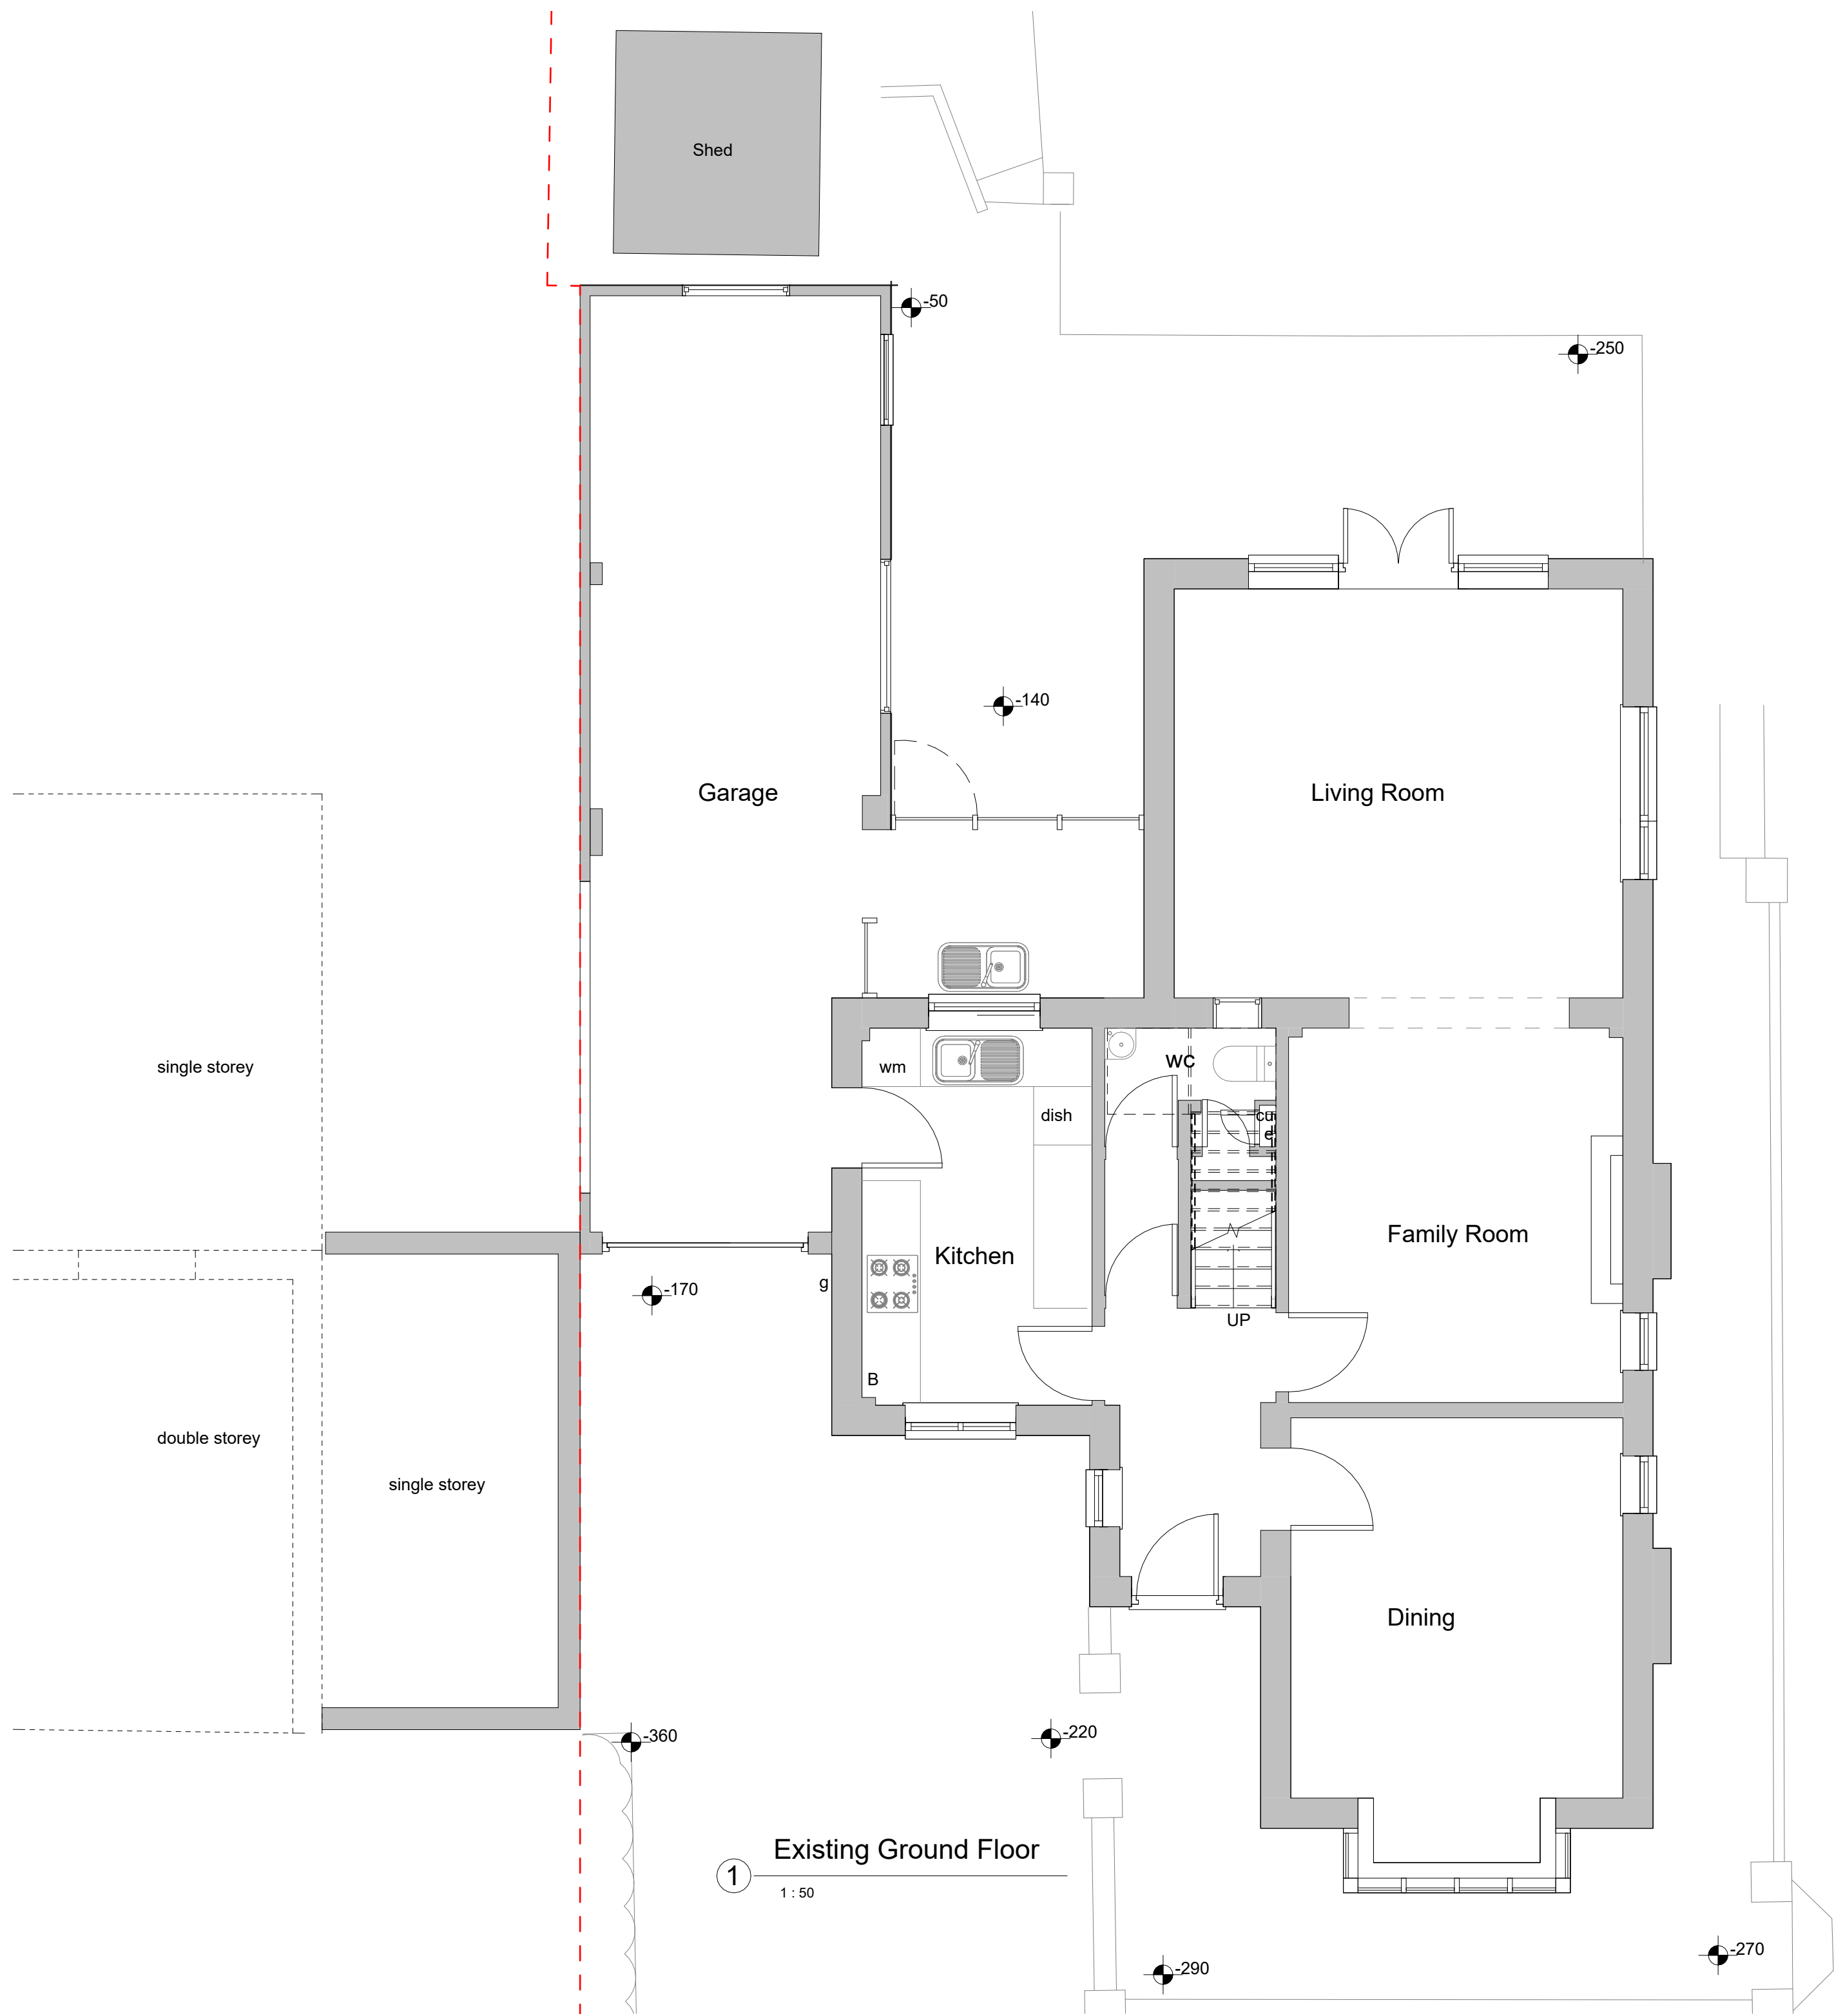