


Please Note:
These plans must not be acted upon until the appropriate Planning and Building Regulation approvals have been granted. Should the works be undertaken prior to the above approvals being in place, it is done so entirely at the clients own risk.

GENERAL NOTES:
Check and verify all dimensions prior to commencement of work.
This drawing should be read in conjunction with all other contract documents including those by other consultants.

The survey information shown this drawing is based on a survey prepared by a third party and CDS Ltd accepts no responsibility for the accuracy or completeness of the survey. Any discrepancies to be reported to CDS Ltd immediately.

This drawing is copyright of and shall remain the property of Creative Design and Structure Ltd

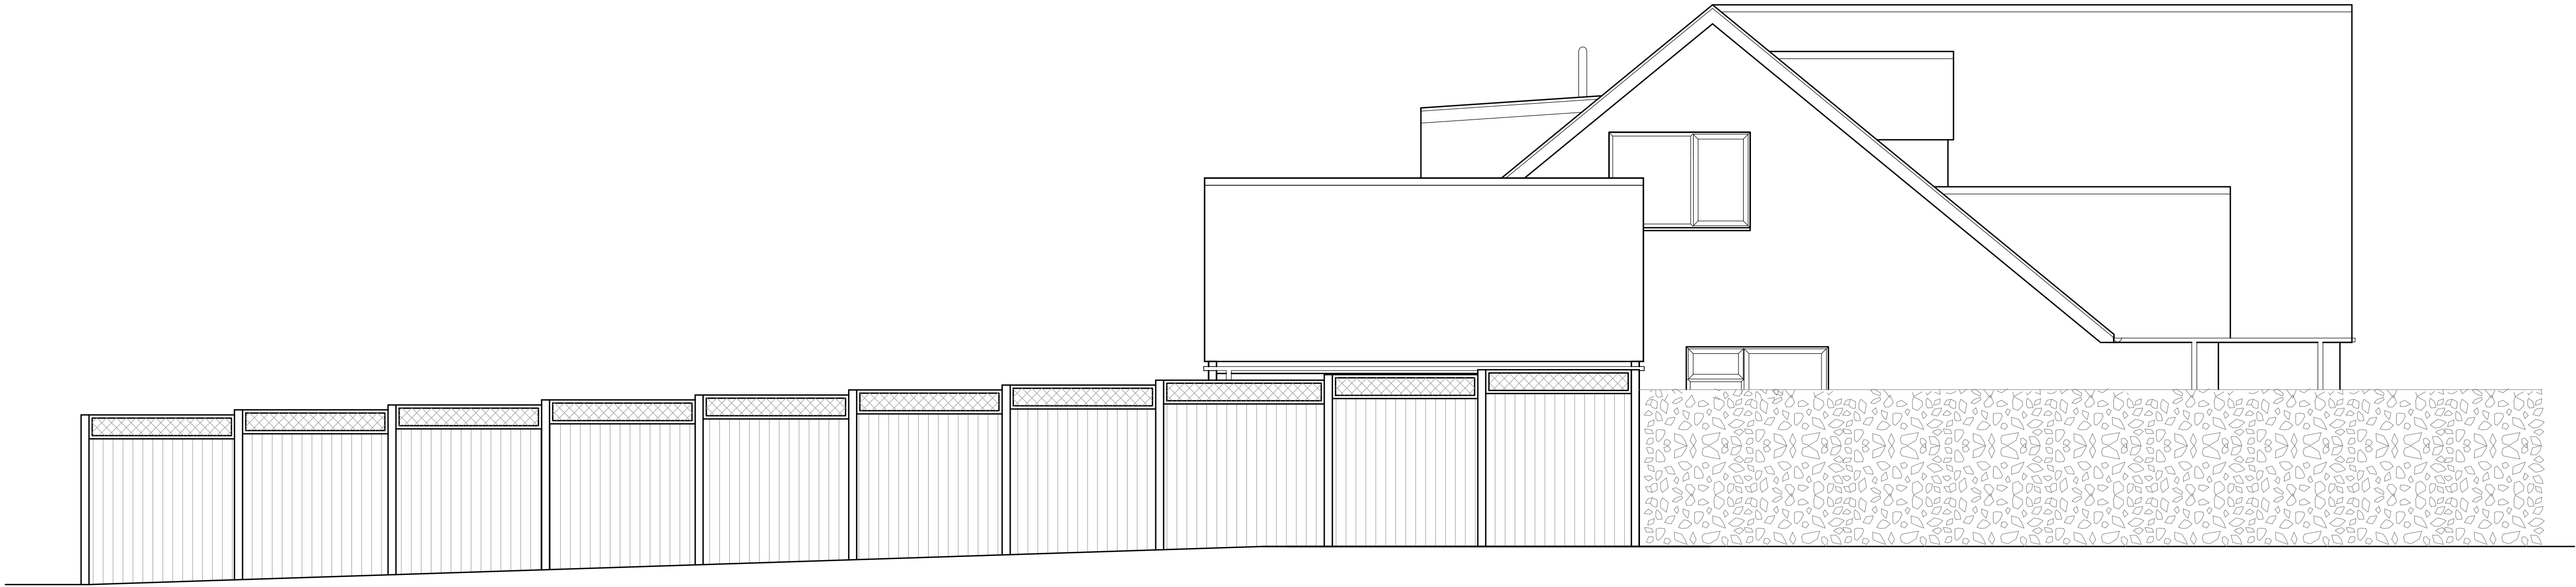

Proposed street scene from Hughes Road (Side elevation)

SCALE: 1:50@A1



Proposed street scene from Keephatch Road (Front elevation)

SCALE: 1:50@A1

Status Planning

Project 22 KEEPHATCH ROAD WOKINGHAM RG40 1QJ		
Drawing Title PROPOSED STREET SCENE SIDE & FRONT ELEVATIONS		
 CREATIVE DESIGN & STRUCTURE LTD		
Henson House, Newtown Rd, Henley-on-Thames, RG9 1HG T:01491 411922 W: www.creativedesignandstructure.co.uk		
Drawn NJ	Scale 1:50@A1; 1:100@A3	
Date August 2024	Rev.	
Drawing No. 15924-02		