




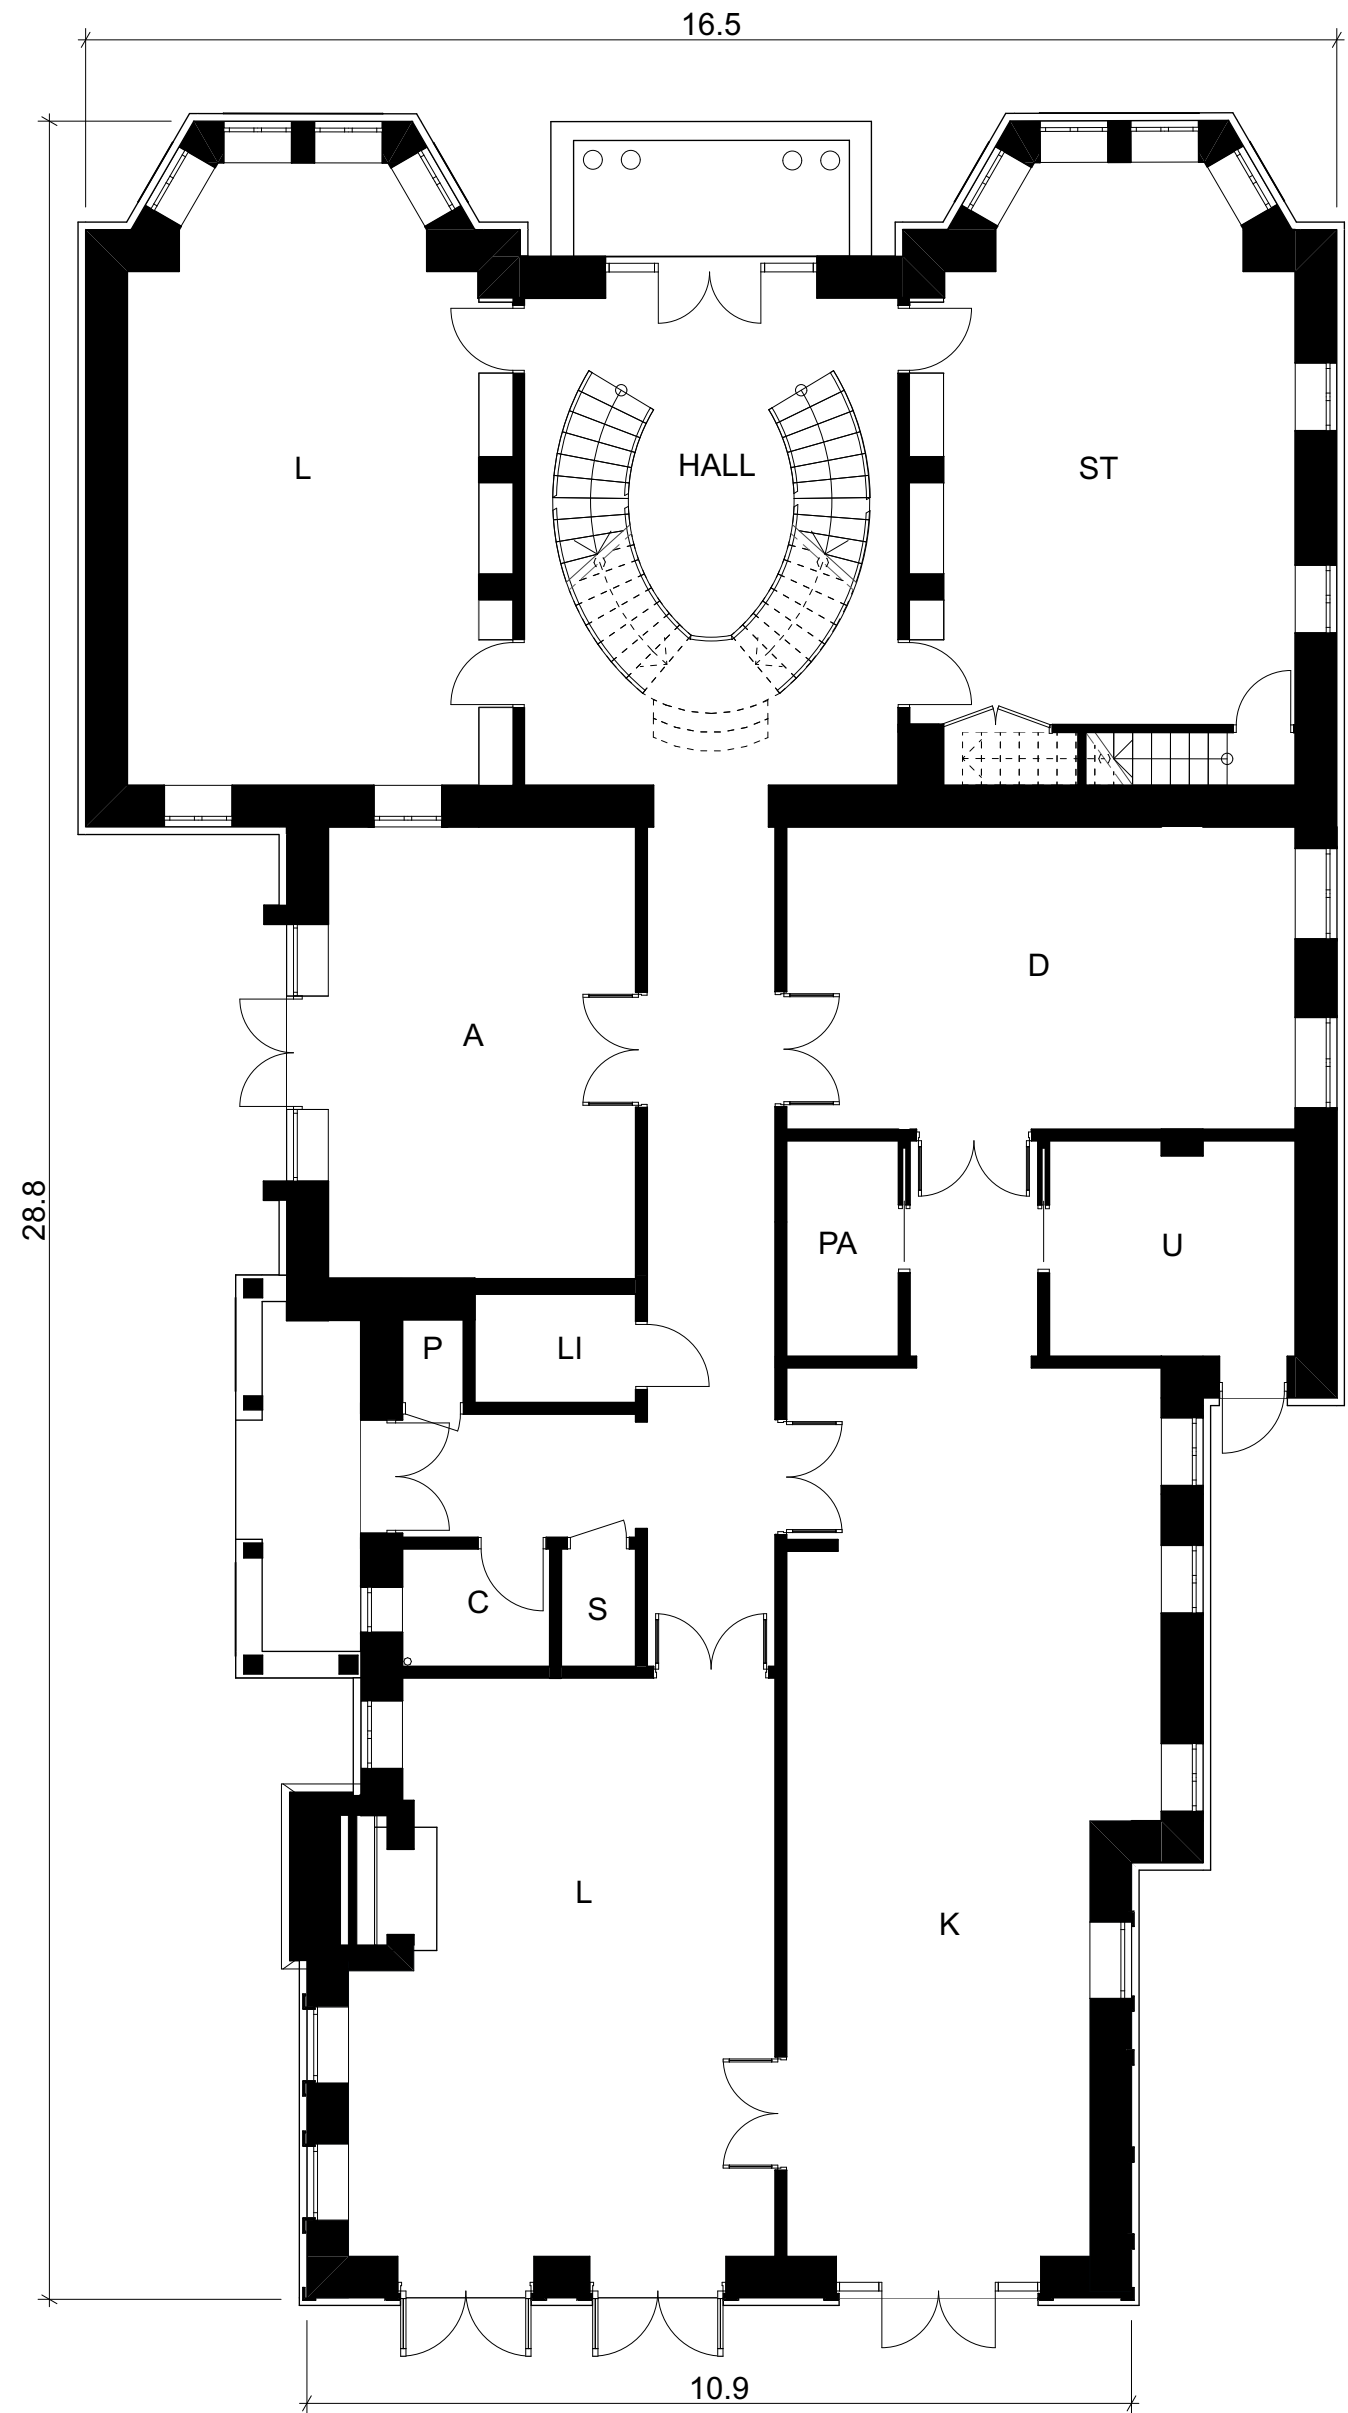

PROPOSED GROUND FLOOR 1:100

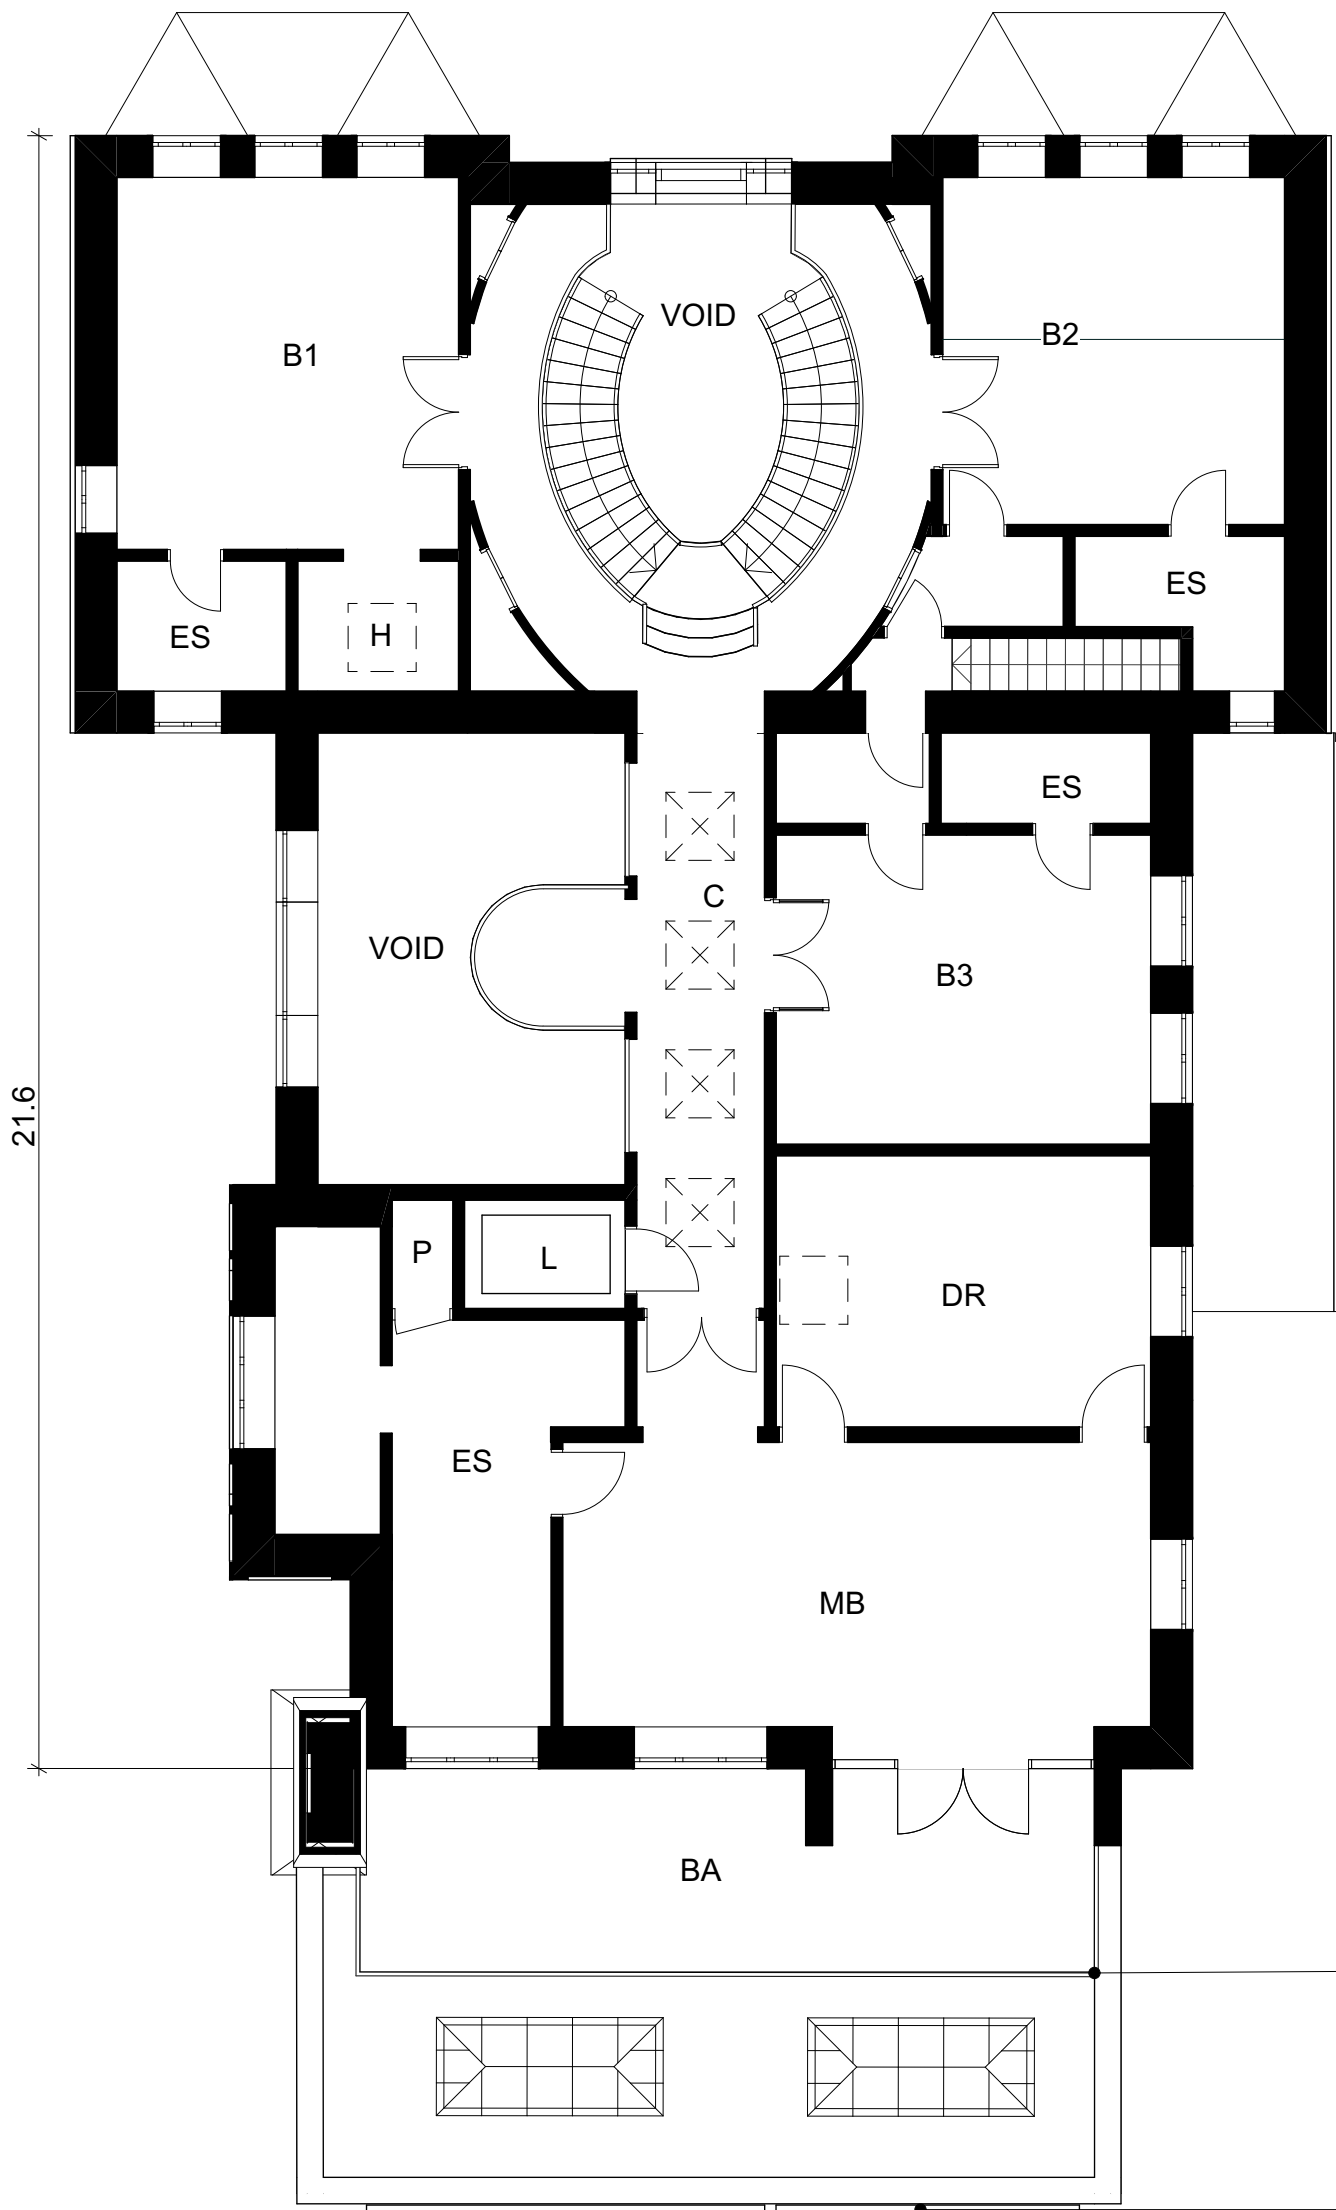

PROPOSED FIRST FLOOR 1:100

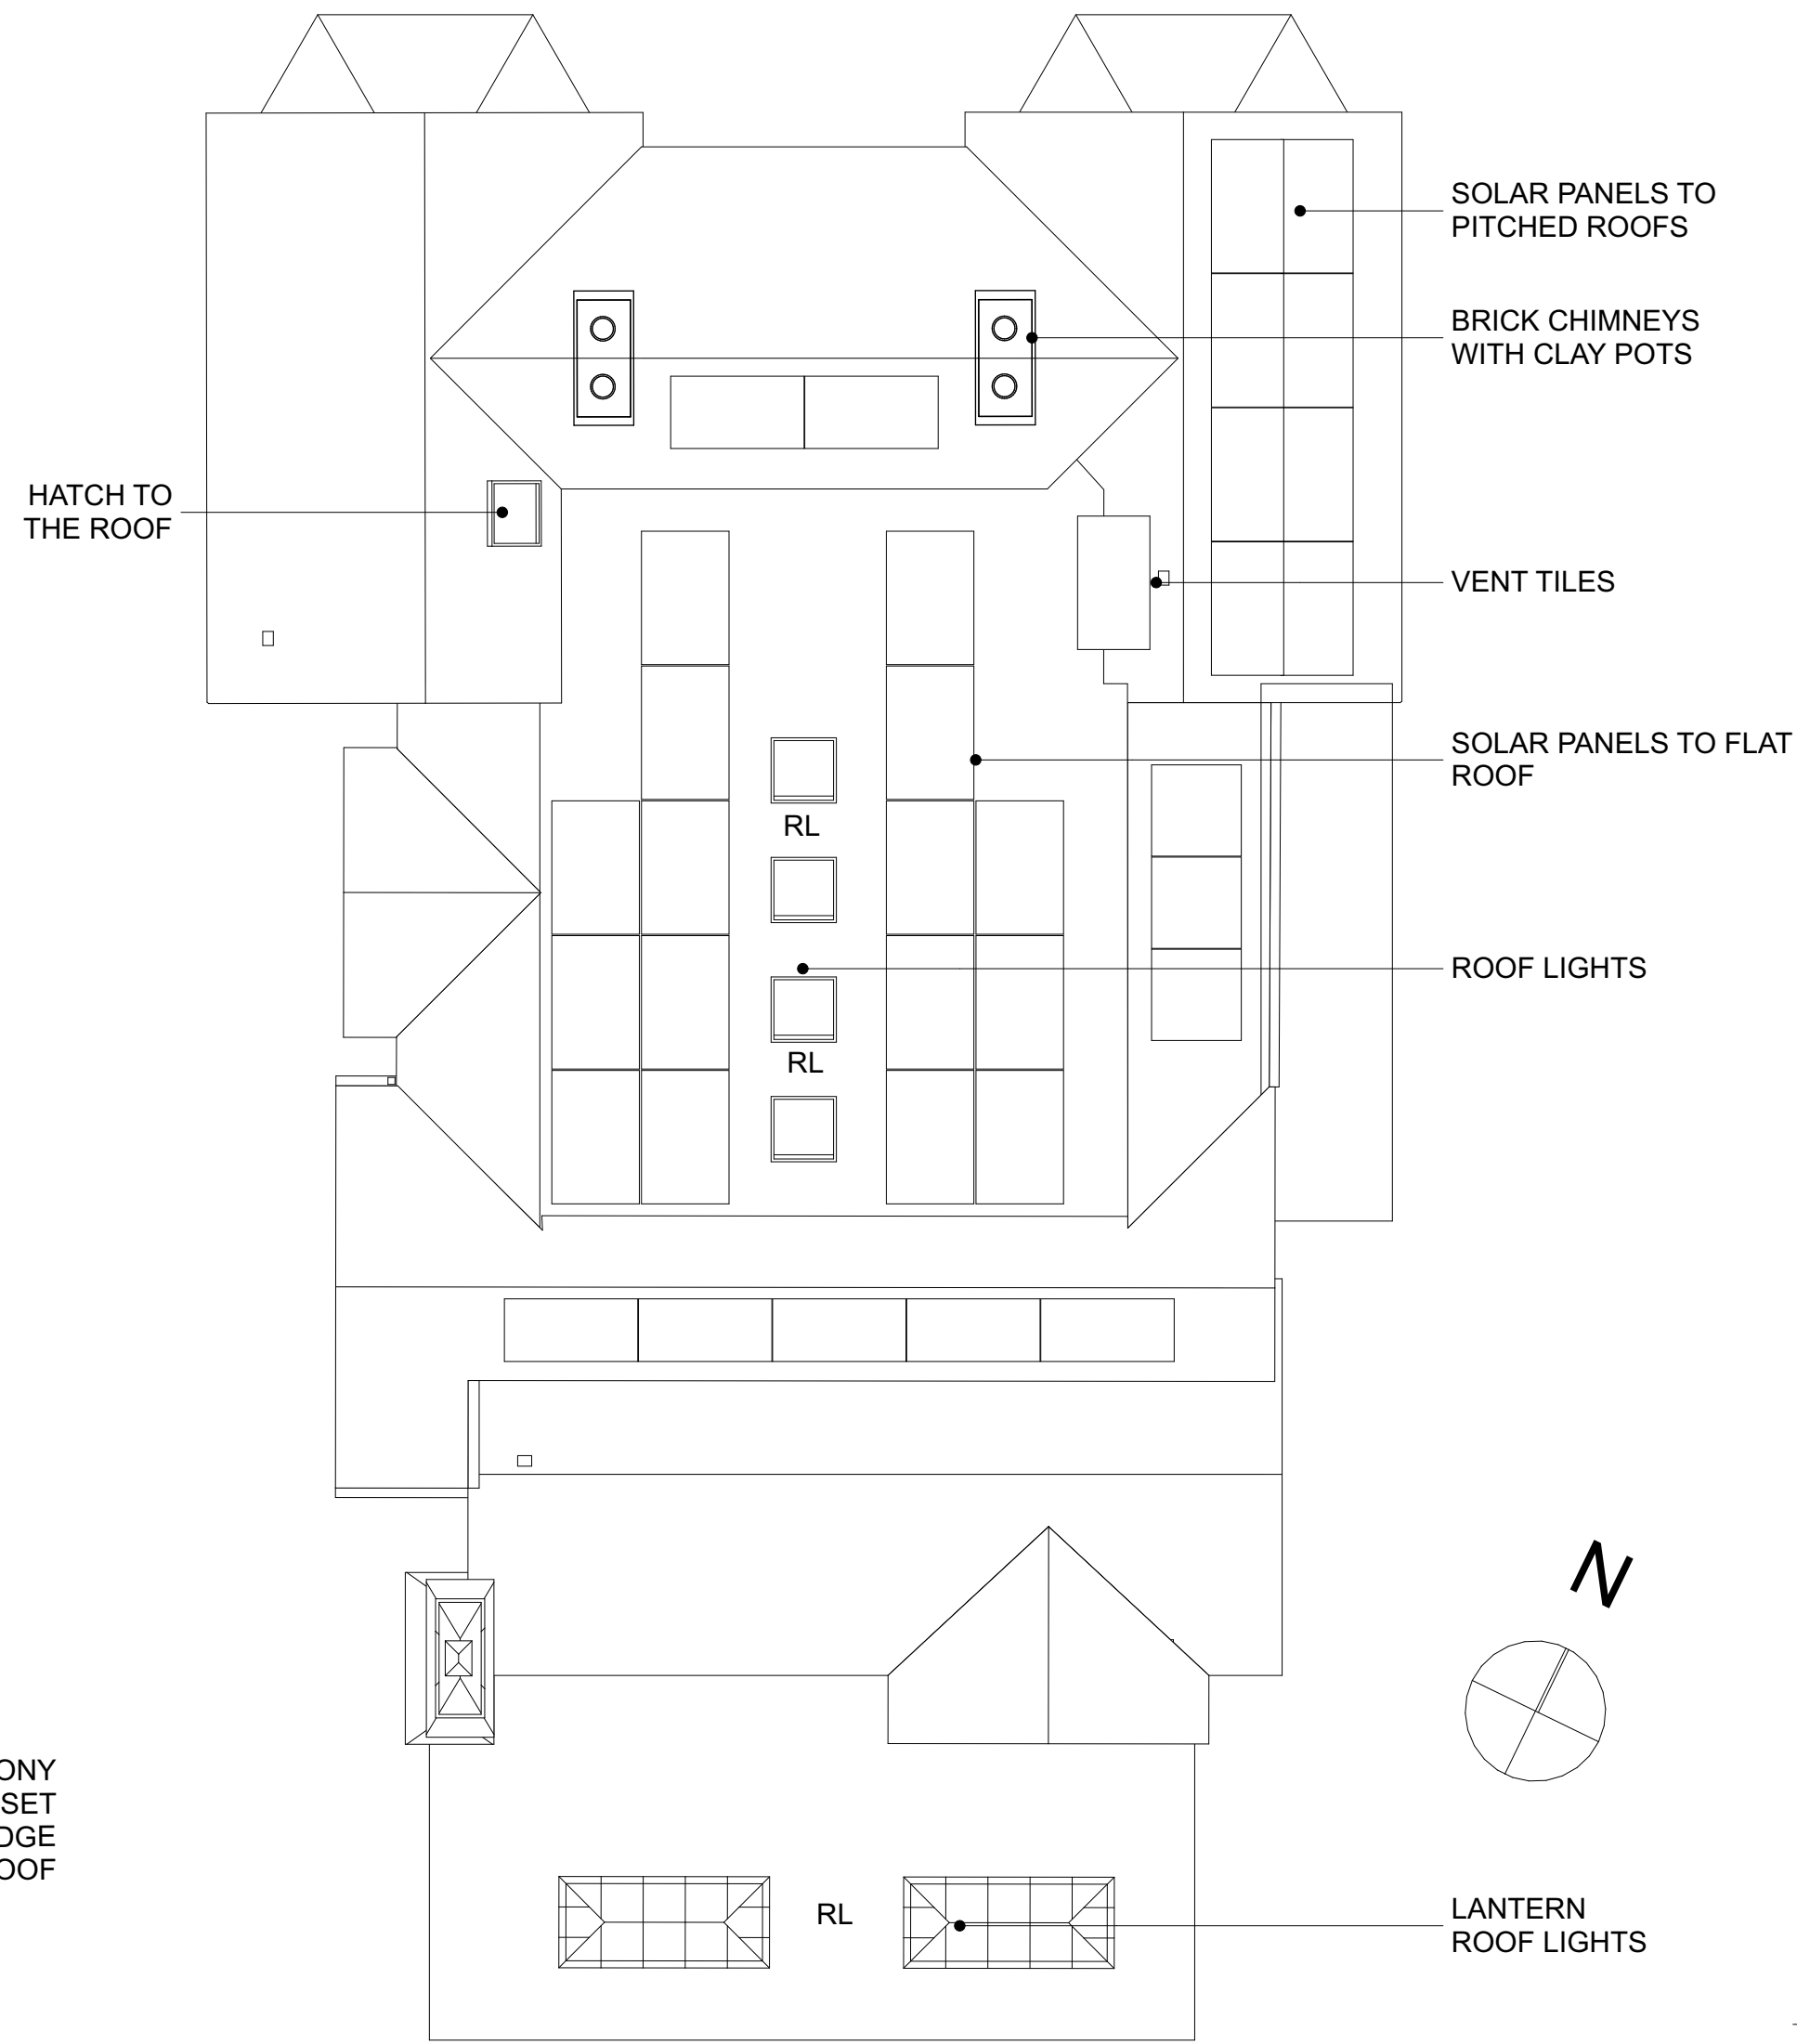

PROPOSED ROOF PLAN 1:100

KEY	
ST	STUDY / LIBRARY
L	LOUNGE
MB	MASTER BEDROOM
U	UTILITY
DR	DRESSING ROOM
C	CIRCULATION
P	PLANTING
BA	BALCONY
[H]	ACCESS HATCH
K	KITCHEN
D	DINING ROOM
A	ATRIUM
B	BEDROOM
ES	EN-SUITE
S	STORAGE
L	LIFT
CP	CARPORT
[RL]	ROOFLIGHT

0 1 2 3 4 5m
SCALE 1:100

15/12/2025 PLANNING ISSUE

Rev

Client

Mr & Mrs HORSCROFT

Site
**CLEAR VIEW
COTTAGE, WHISTLEY
GREEN, RG10 0DU**

Drawing title
**PROPOSED FLOOR
AND ROOF PLANS**

Scale @ Drawing Size	Drawn	Checked
1:100 @A1	VL	HW


Status
PLANNING

HIVES ARCHITECTS
SINCE 1934

Hives Architects LLP
Quadrant House, Broad Street, Reading, RG1 7QE
0118 958 7331, info@hivesarchitects.co.uk

Project	Drawing	Revision
---------	---------	----------

2907 003 P20

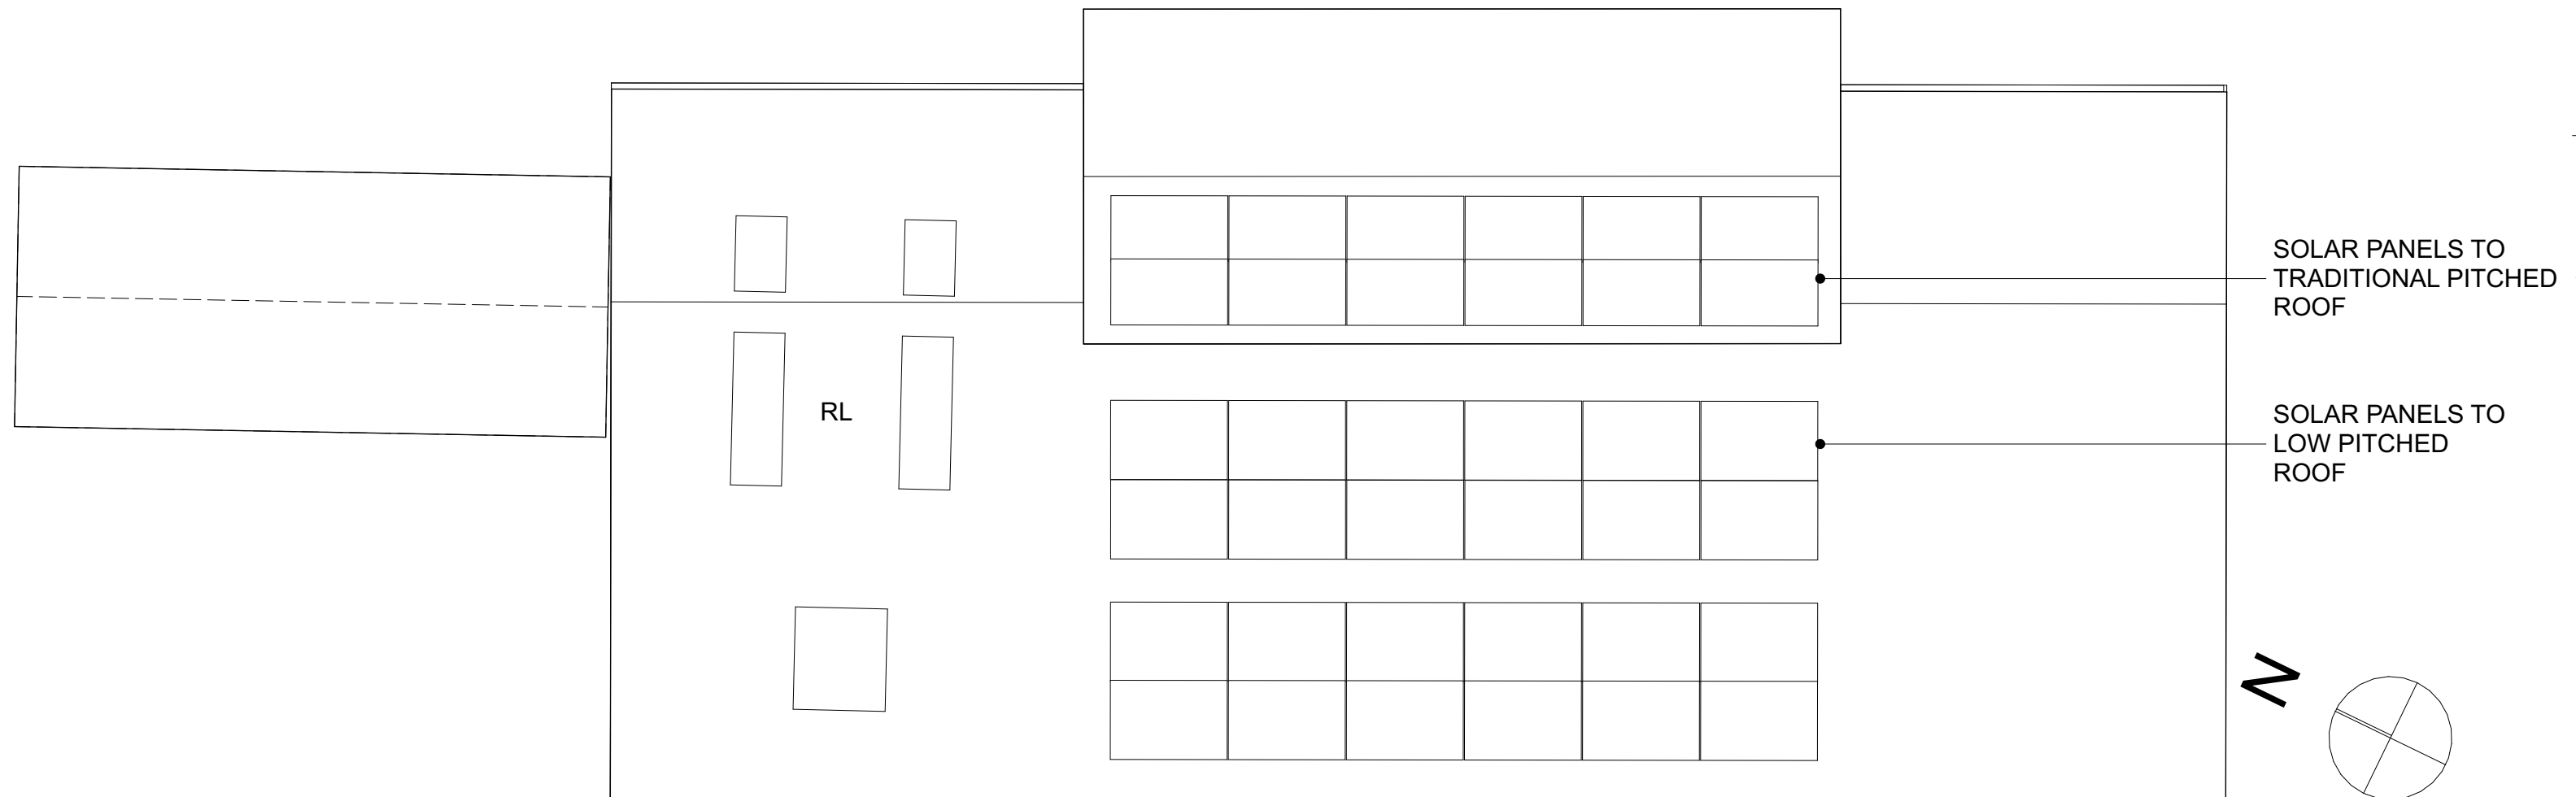

ROOF PLAN OF PROPOSED SOLAR PANELS ON EXISTING OUTBUILDING 1:100