





1 Proposed Front Elevation
1 : 50

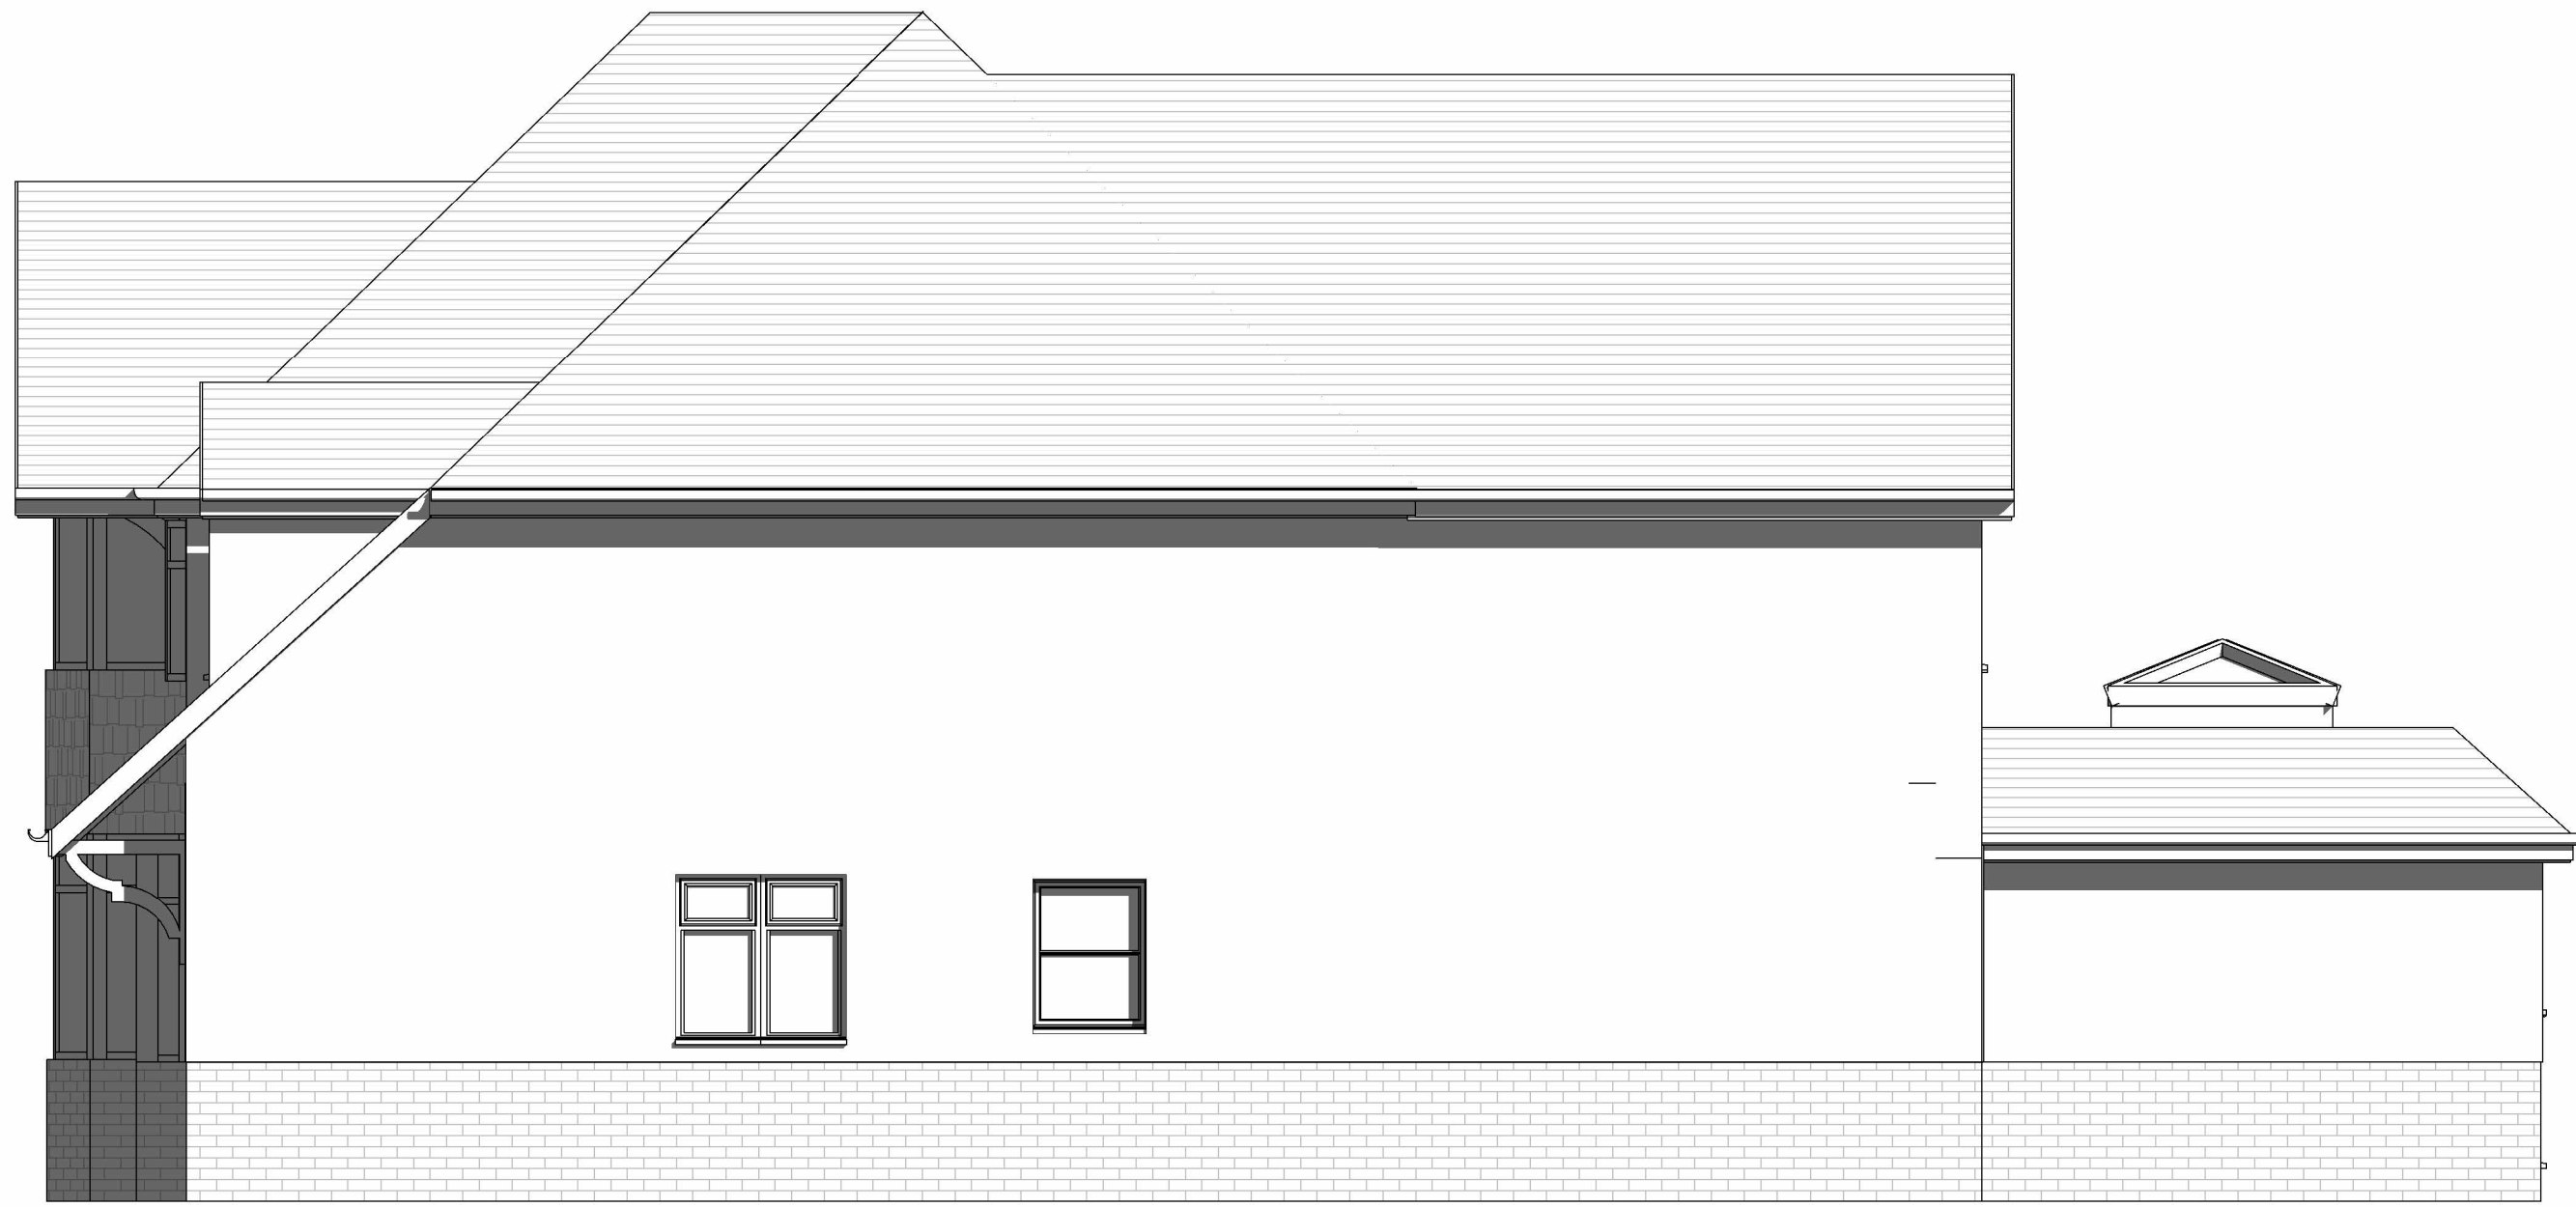

2 Proposed Side Elevation_1
1 : 50



3 Proposed Rear Elevation
1 : 50

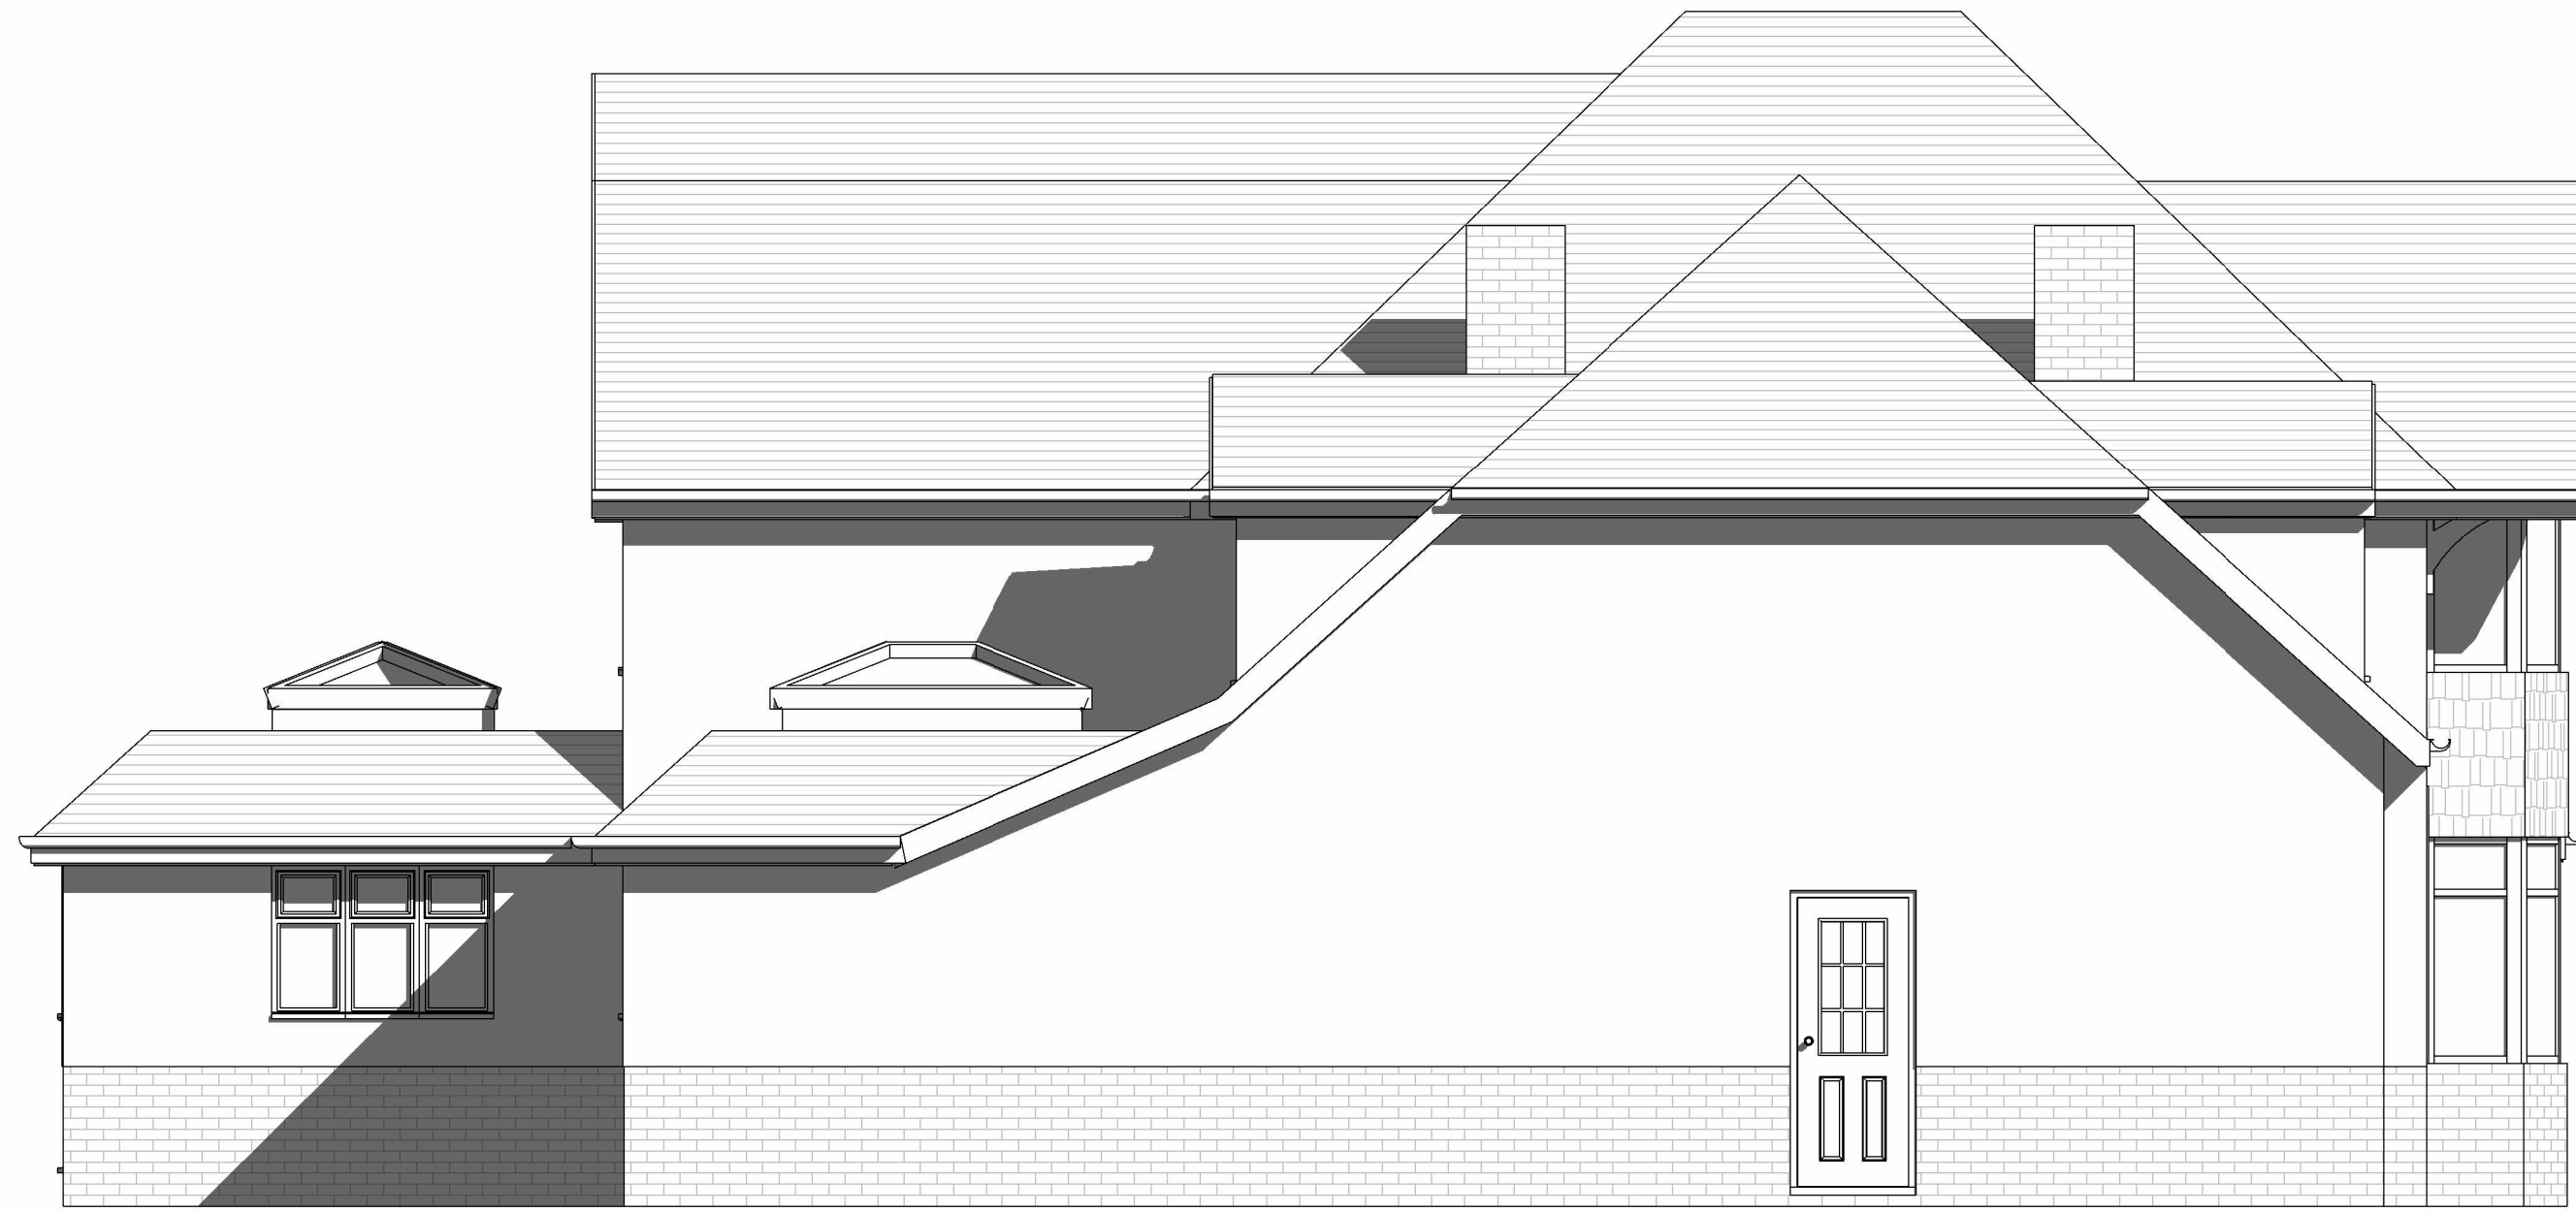


4 Proposed Side Elevation_2
1 : 50



5 3D View 1



6 3D View 2

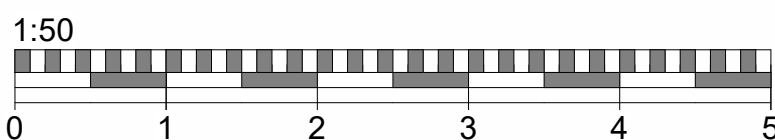

Do not scale from this drawing
except for planning purpose.
Contractor to verify all dimensions
before setting out,
commencing work or placing order



Project

33 Duffield Road Woodley
Reading RG5 4RL

Client Helen Reeves

Drawing Title
Proposed Elevations and 3D Views

Project Ref	Layout Id	Rev.
3180	GA.04	14

Date: 29/04/2025 Scale @A1: 1 : 50

M3 Architectural Design Ltd
Basepoint Centres Limited
377-399 London Road
Camberley GU15 3HL

t: 01276 300024
e: info@m3architecturaldesign.co.uk
w: www.m3architecturaldesign.co.uk
© 2025 M3 Architectural Design Ltd