





PROPOSED REAR ELEVATION
SCALE 1:100

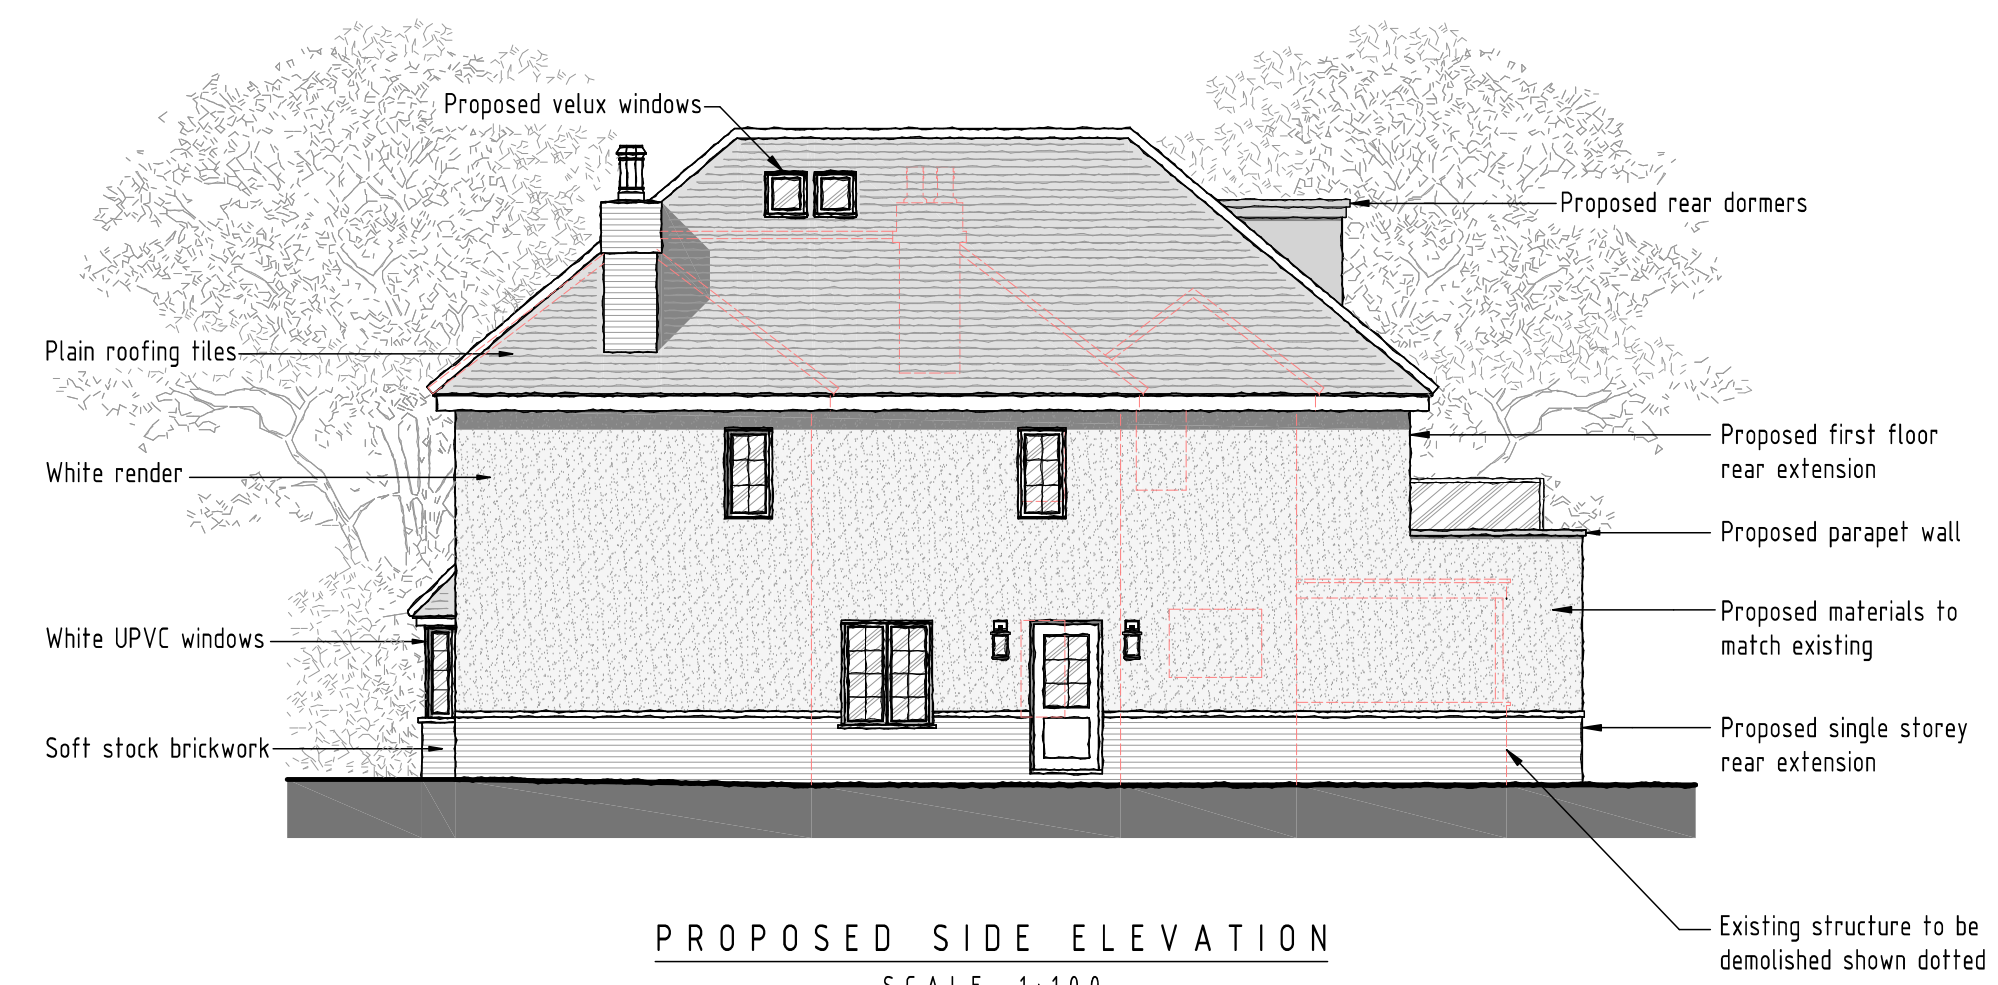


PROPOSED SIDE ELEVATION
SCALE 1:100




PROPOSED FRONT ELEVATION
SCALE 1:100

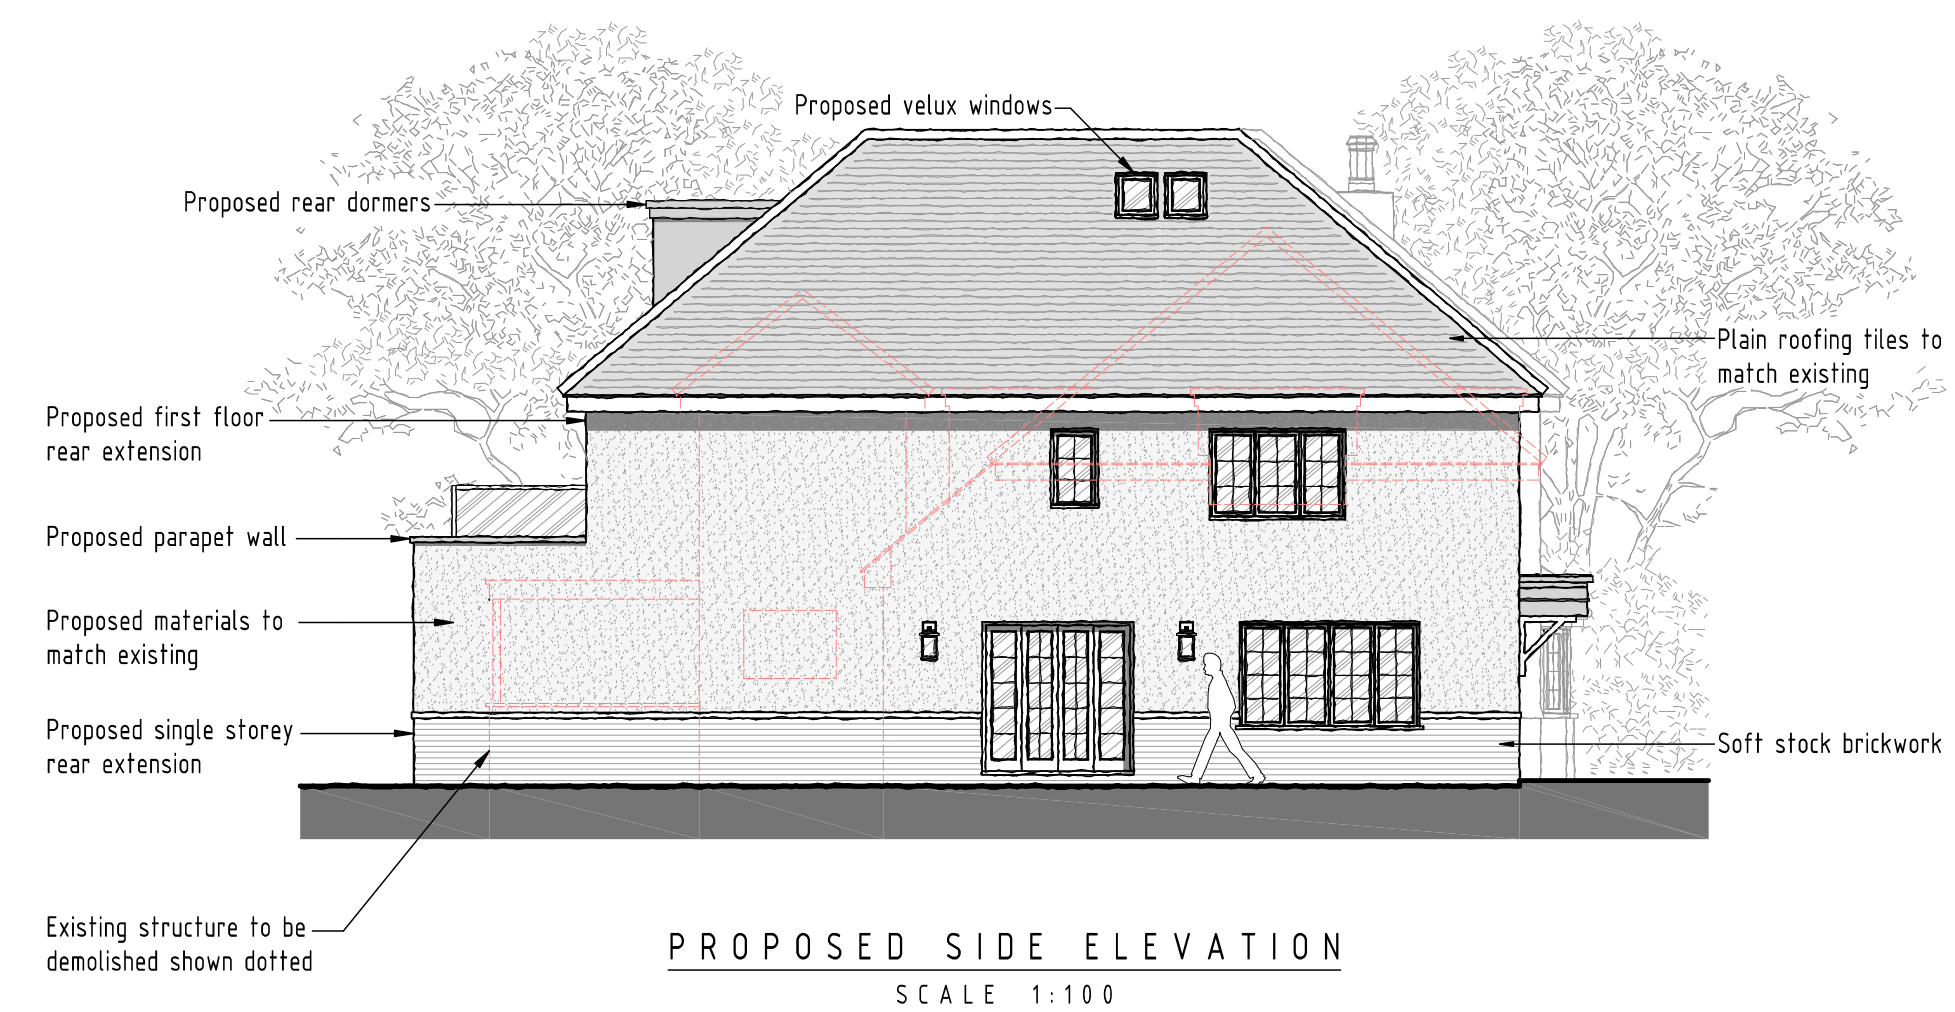


PROPOSED SIDE ELEVATION
SCALE 1:100

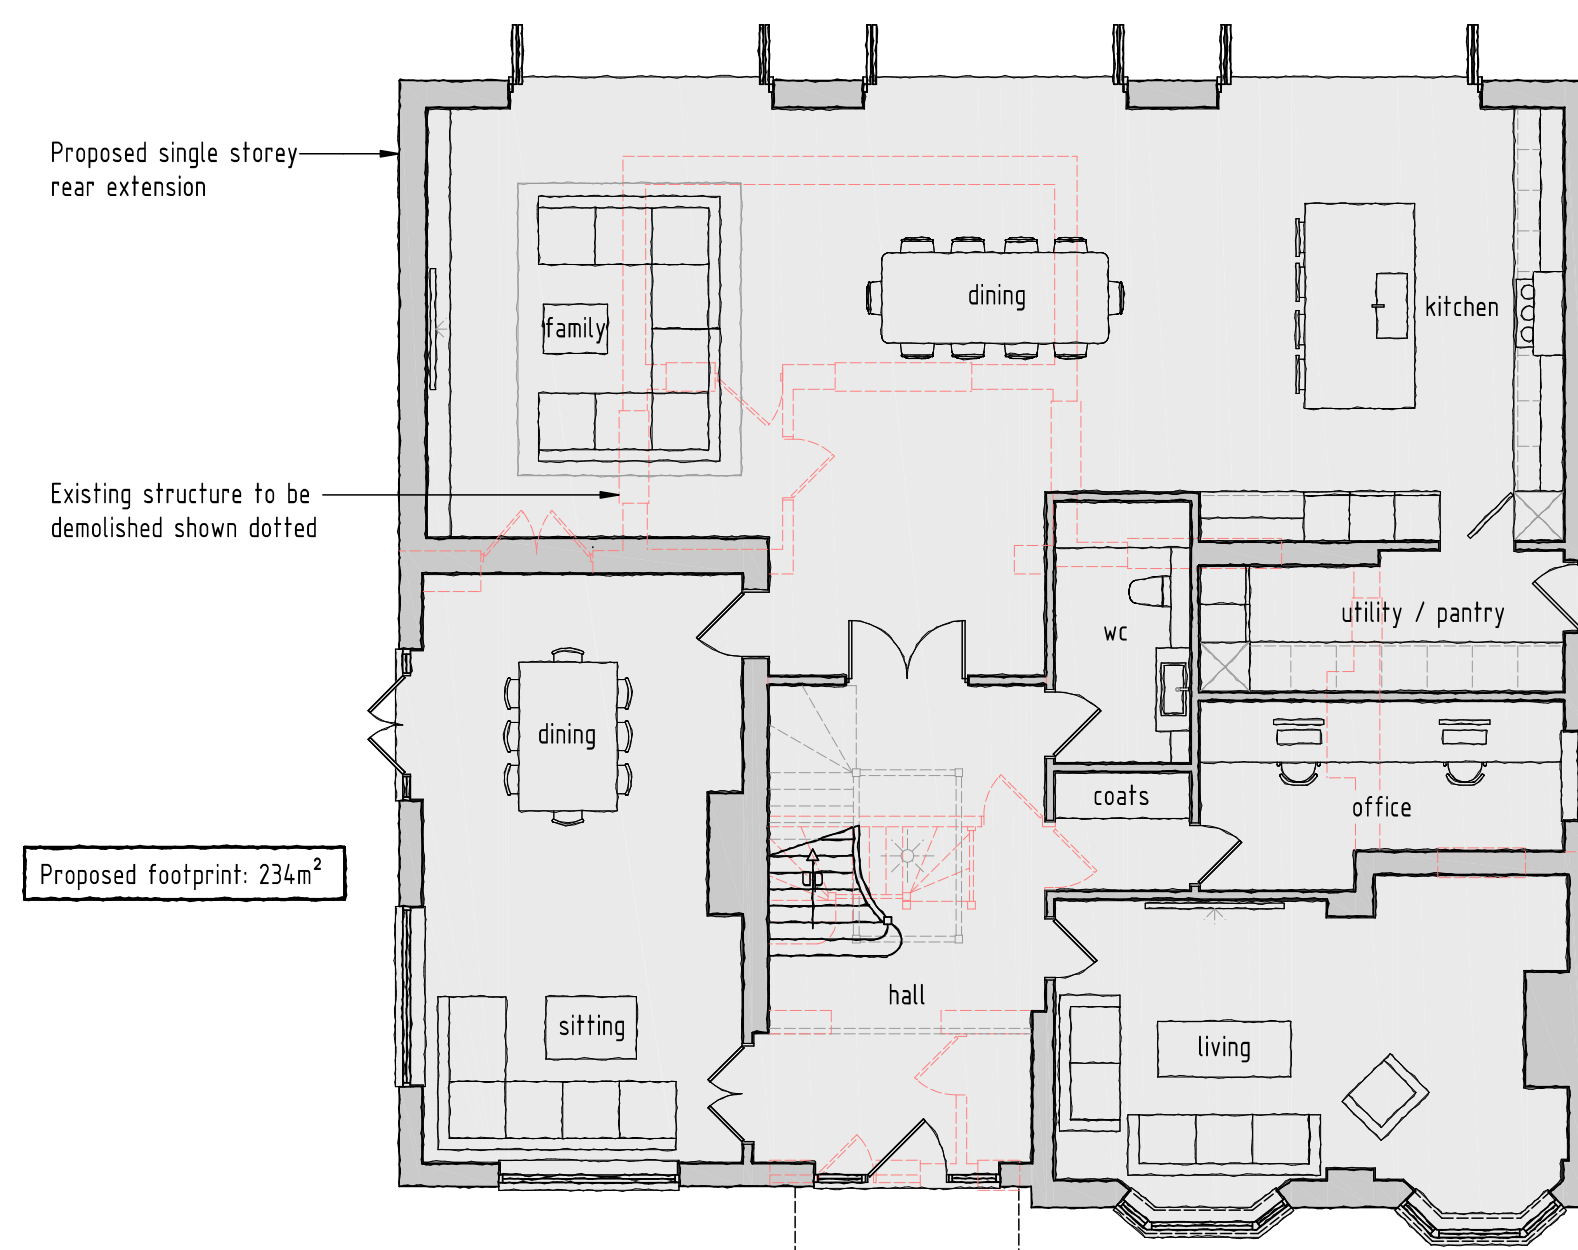

PROPOSED GROUND FLOOR PLAN
SCALE 1:100

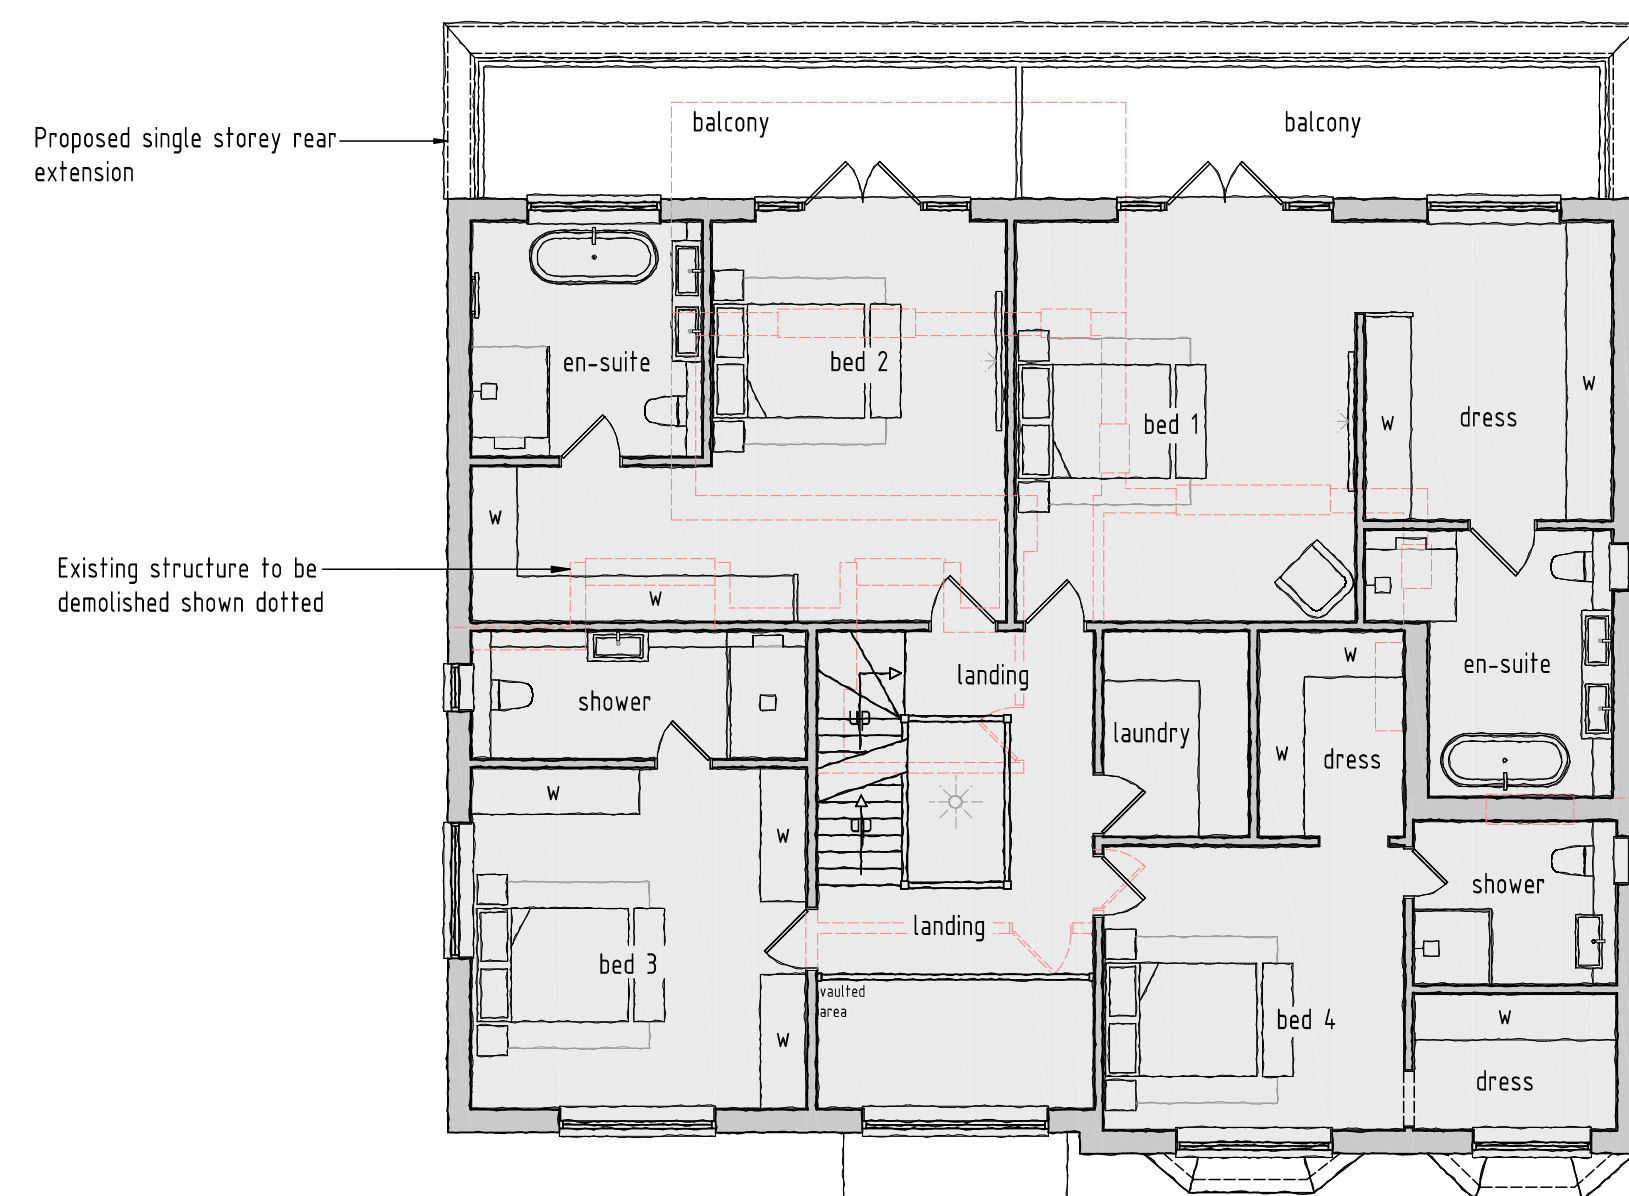

PROPOSED FIRST FLOOR PLAN
SCALE 1:100

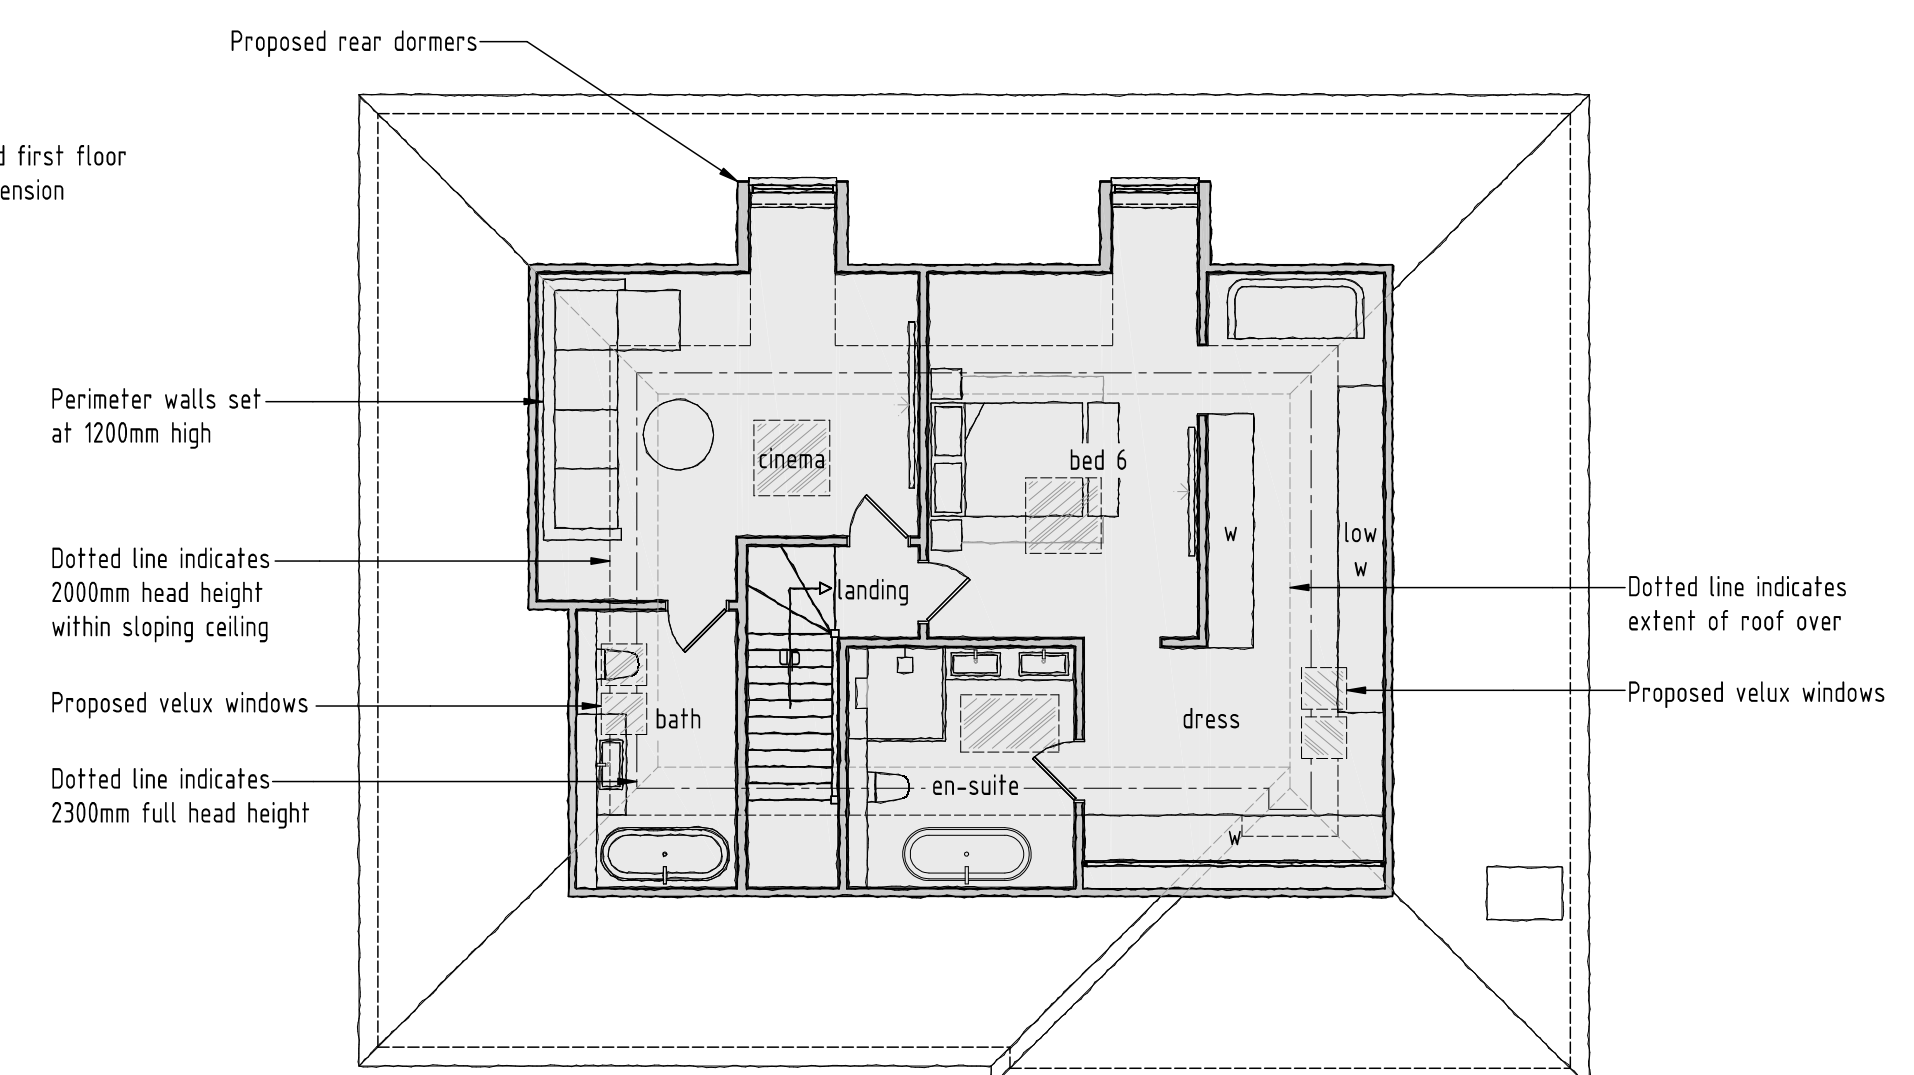

PROPOSED ROOF AREA PLAN
SCALE 1:100

rev:	date:	description:	
scale:	1 : 100	A1	date: 10 / 07 / 2025
drawing no:	1520 / P / 4		drawn: RS
drawing:	PROPOSED FLOOR PLANS AND ELEVATIONS		
project:	CHERRYLANDS, NEW MILL ROAD, FINCHAMPSTEAD, RG40 4QU		
client:	MR R. CHANA		



DUSEK DESIGN ASSOCIATES LTD
ARCHITECTURE + PLANNING

01895 831 103
info@dusek.co.uk
www.dusek.co.uk

print history: Thursday, 10 July, 2025 09:24:02