


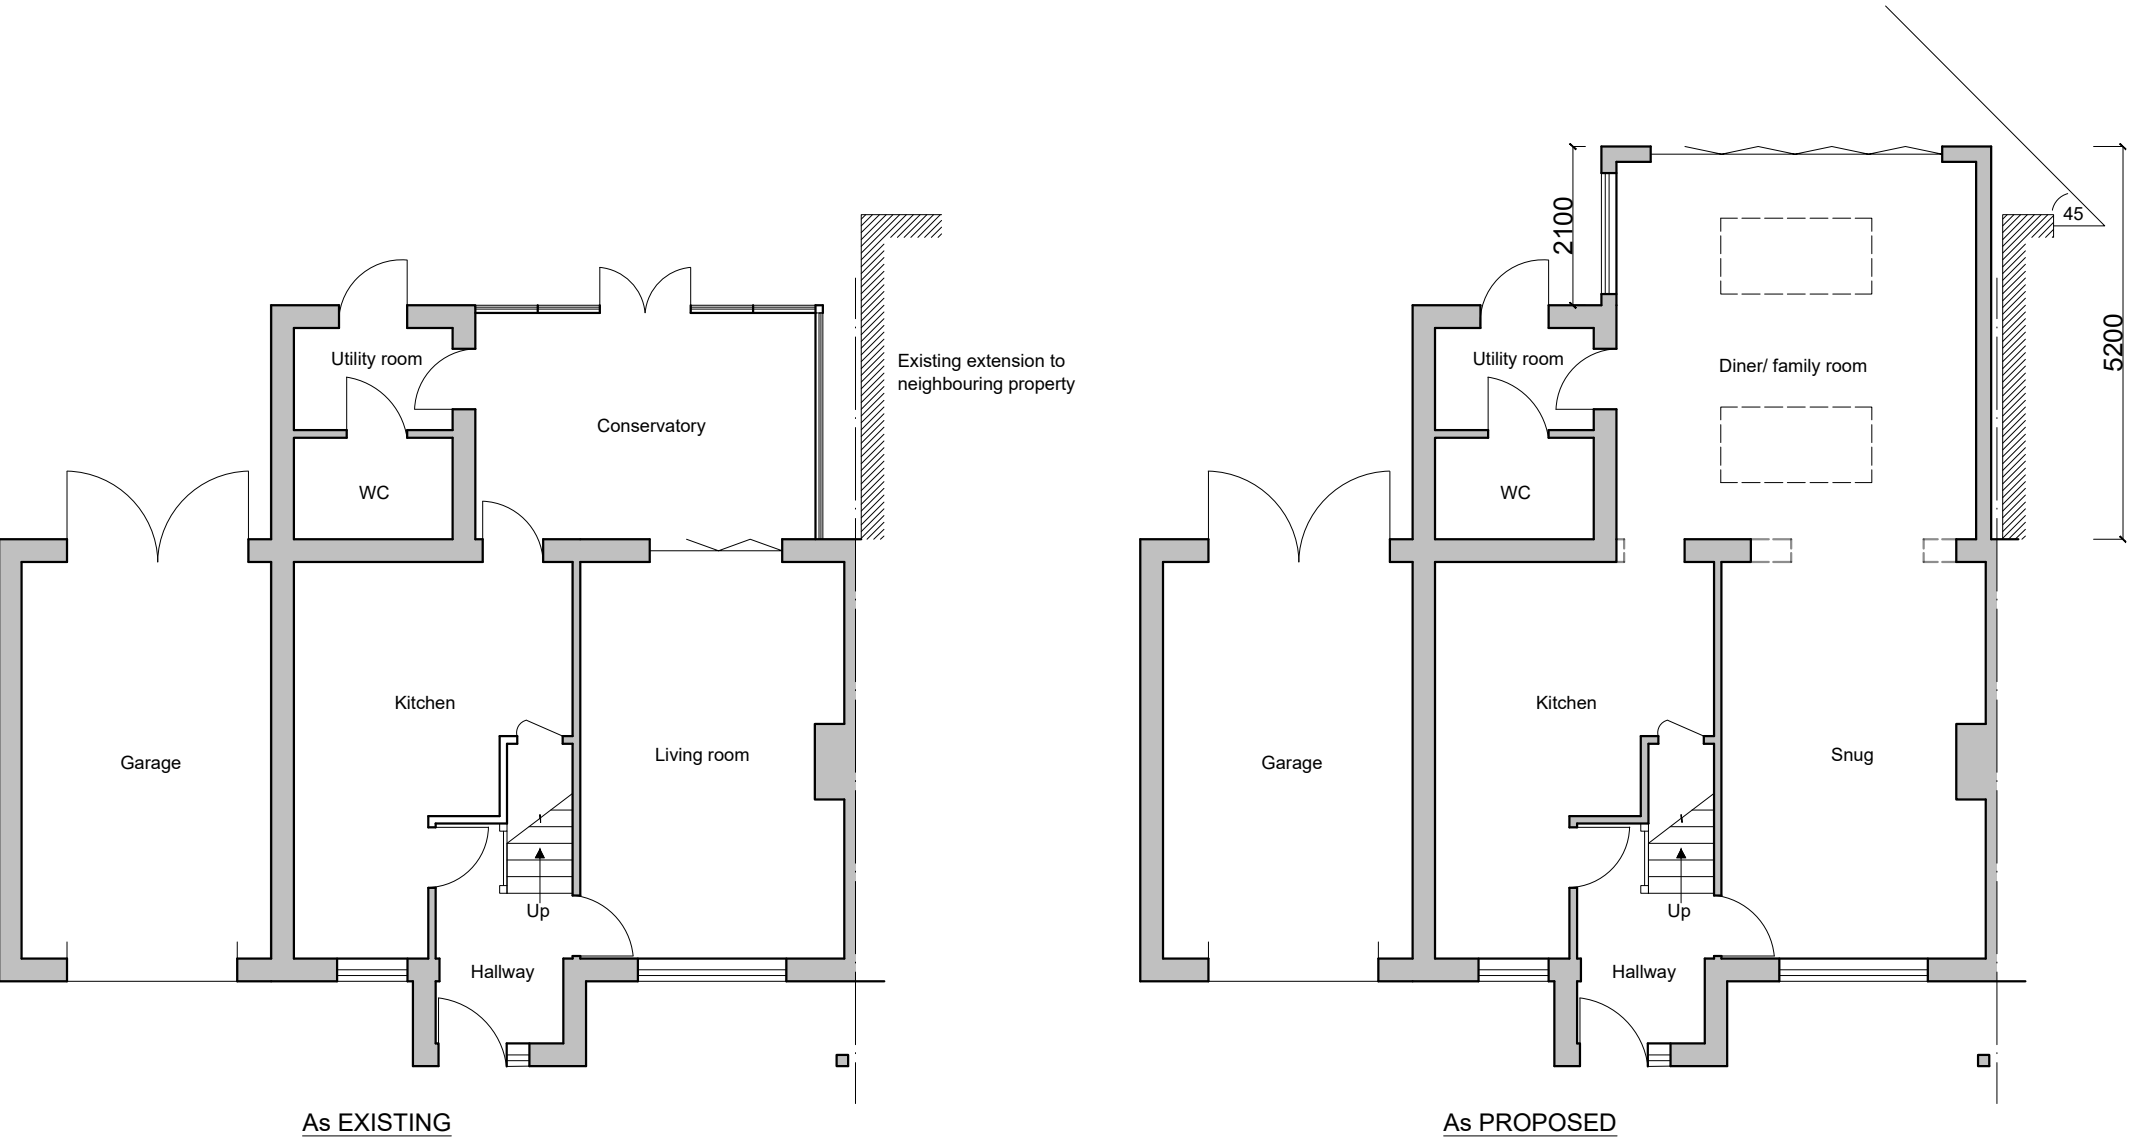

- NOTES**
- 1) This drawing to be read in conjunction with the following documents:-
 - a) As existing and as proposed elevations and floor plans DRG. No. 2547/01, 02, 03 and 04.
 - b) Site plan 2547/SK.1
Site location plan 2547/SK.2
 - c) Design statement
 - 2) External finishes as shown.
 - 3) Changes to rear and side elevations only. No change to front elevation.
 - 4) 45 degree line confirms no negative effect on neighbouring property.

REVISIONS

MR J. AND MRS L. MCGRATH

SINGLE-STOREY REAR EXTENSION

WALLACE BACON CONSULTANTS
BUILDING DESIGN AND STRUCTURAL ENGINEERING CONSULTANTS

1, ELIZABETH ROAD, WOKINGHAM,
RG40 1UA

GROUND-FLOOR PLANS

53 EASTHEATH AVENUE
WOKINGHAM
BERKSHIRE
RG41 2PP

TELEPHONE:
0118 979 4959

SCALE BAR



DRAWN

DATE

SCALE

CHECKED

HP

JUN 2025

A3 - 1:100

CRP

DRAWING NUMBER

REVISION

2547/04