


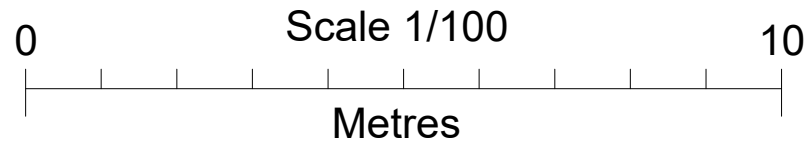

Existing South Elevation
Scale: 1/100




Existing West Elevation
Scale: 1/100




Existing North Elevation
Scale: 1/100



Existing East Elevation
Scale: 1/100

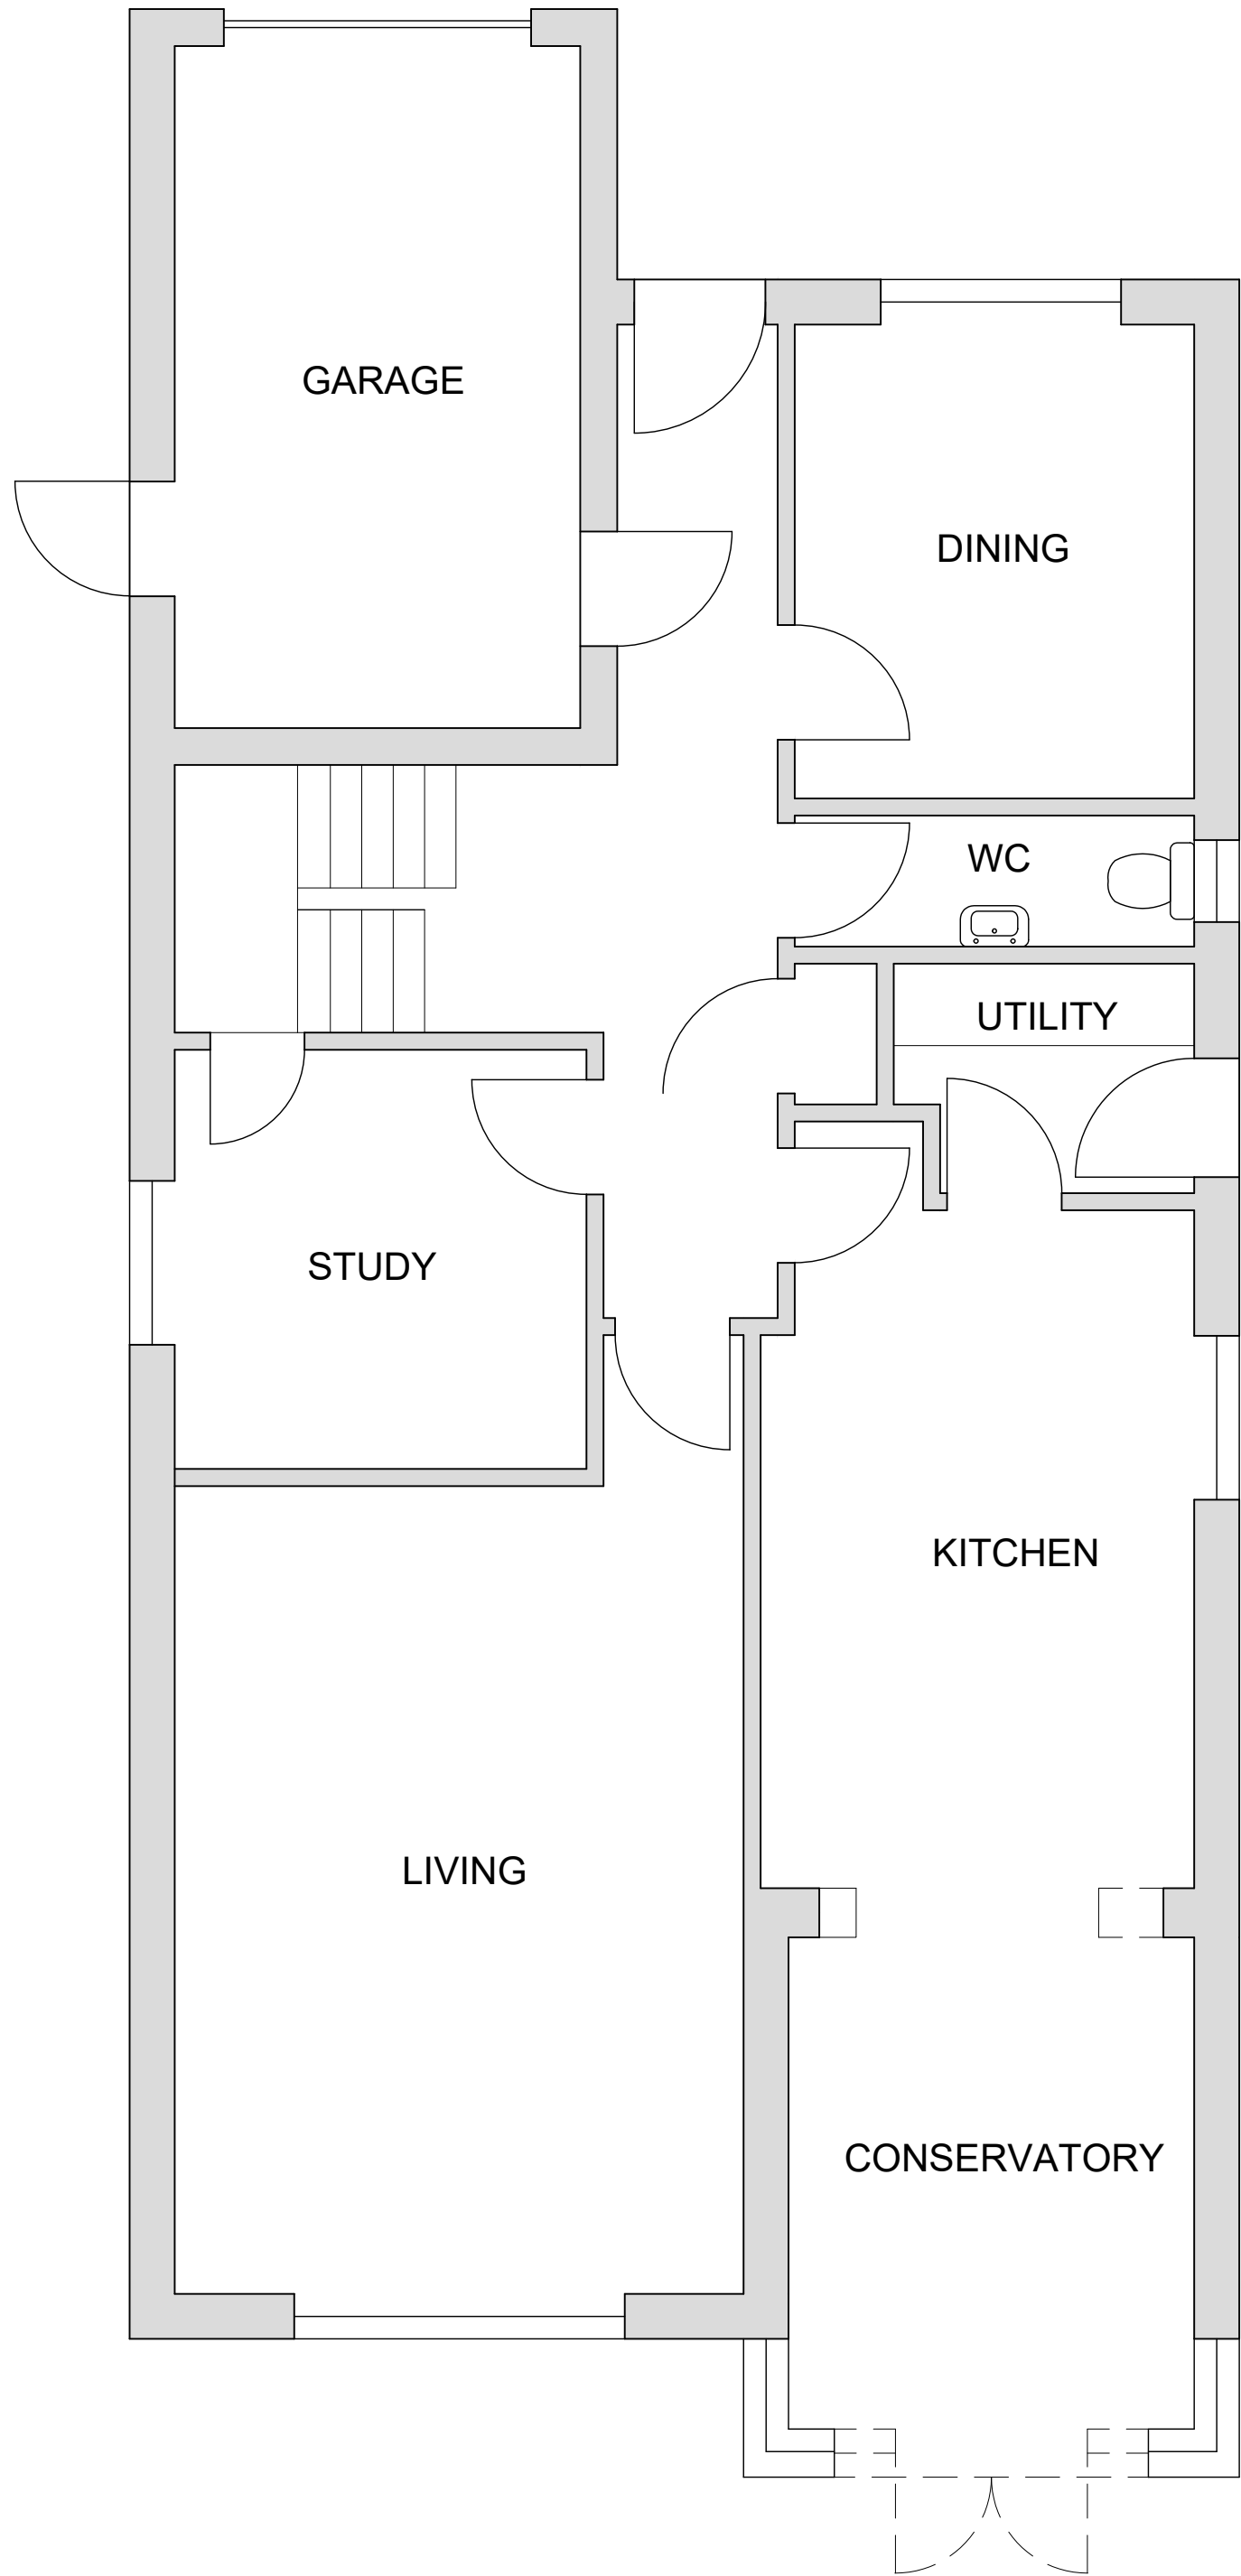


Existing Ground Floor Plan
Scale: 1/50

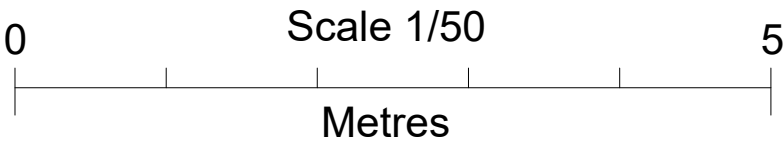


AREAS TO BE DEMOLISHED
SHOWN DASHED

AREAS TO REMAIN
SHOWN SHADED

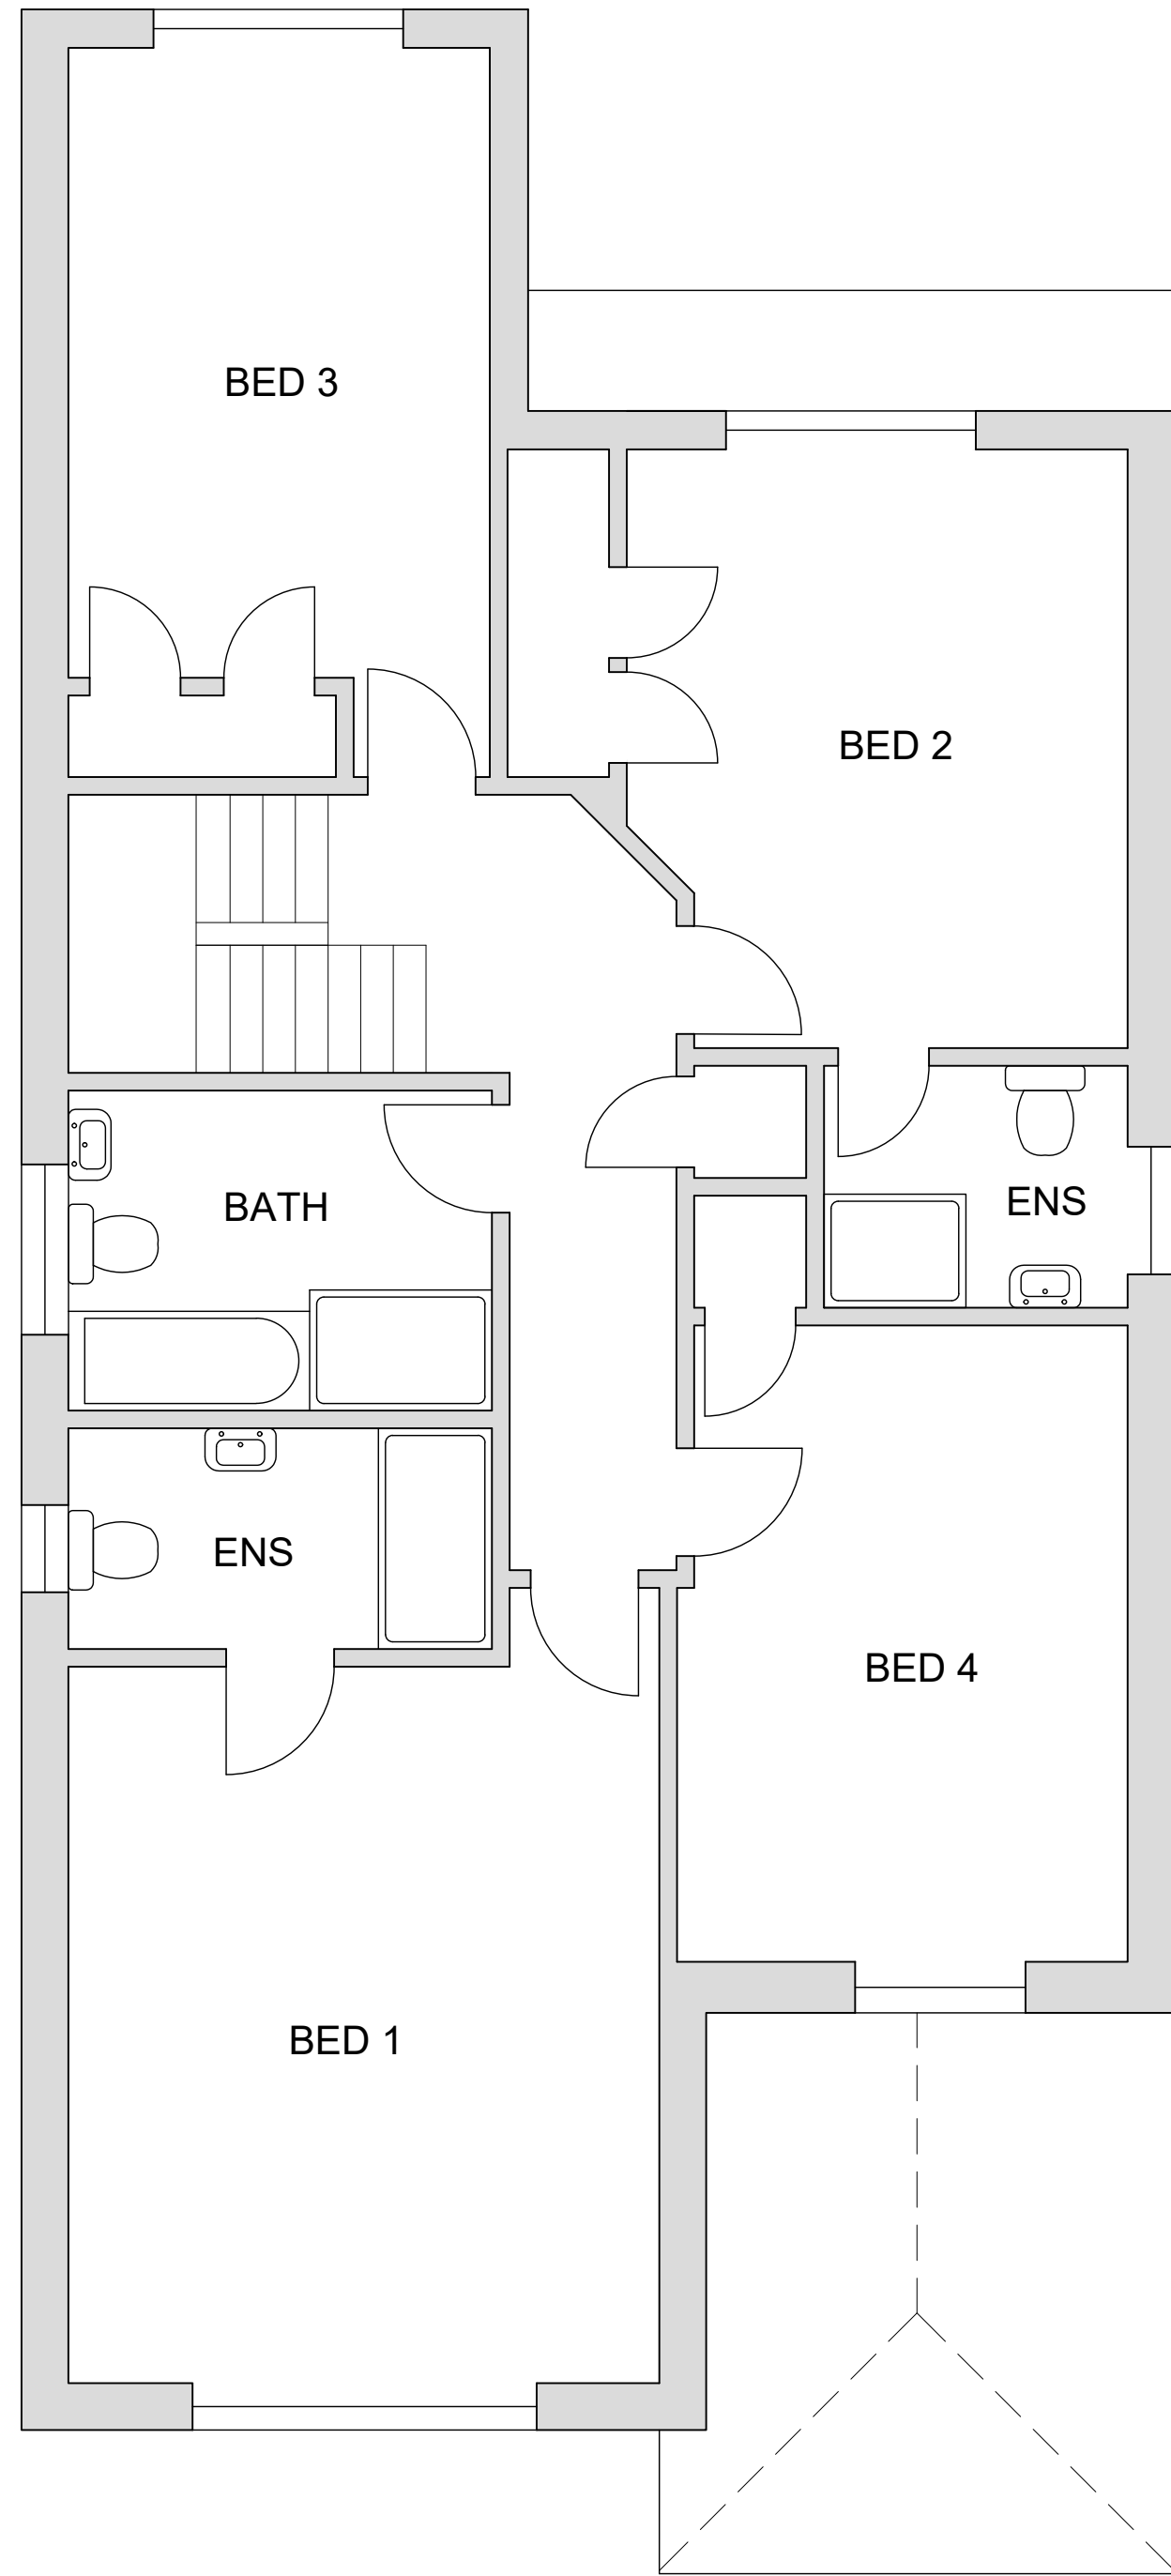

Existing First Floor Plan
Scale: 1/50

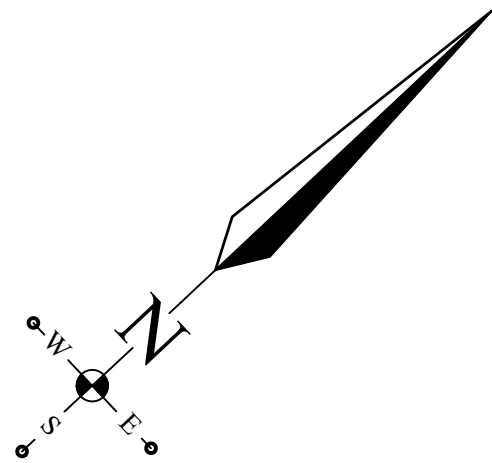

-	-	-
rev:	date:	description:
LASCELLES DESIGN architectural design, planning and building regs Blackmoor Wood, Ascot, Berkshire, SL5 8EN 01344 566 397 bill@lascelles-design.co.uk www.lascelles-design.co.uk		
title Existing Floor Plans and Elevations Lawful Development Certificate		
for: Mr. & Mrs. Hearn		
at: 20 Sadlers Lane, Winnersh, Wokingham, RG42 5AJ		
proposed: Tiled gabled roof with two skylights to replace existing glazed hipped conservatory roof plus alteration to fenestration on existing two storey detached dwelling		
drawn: WRL	date: June 25	
scale: As Shown	job no. 2025-1484-PD	sheet: 3 of 4
		rev: -