
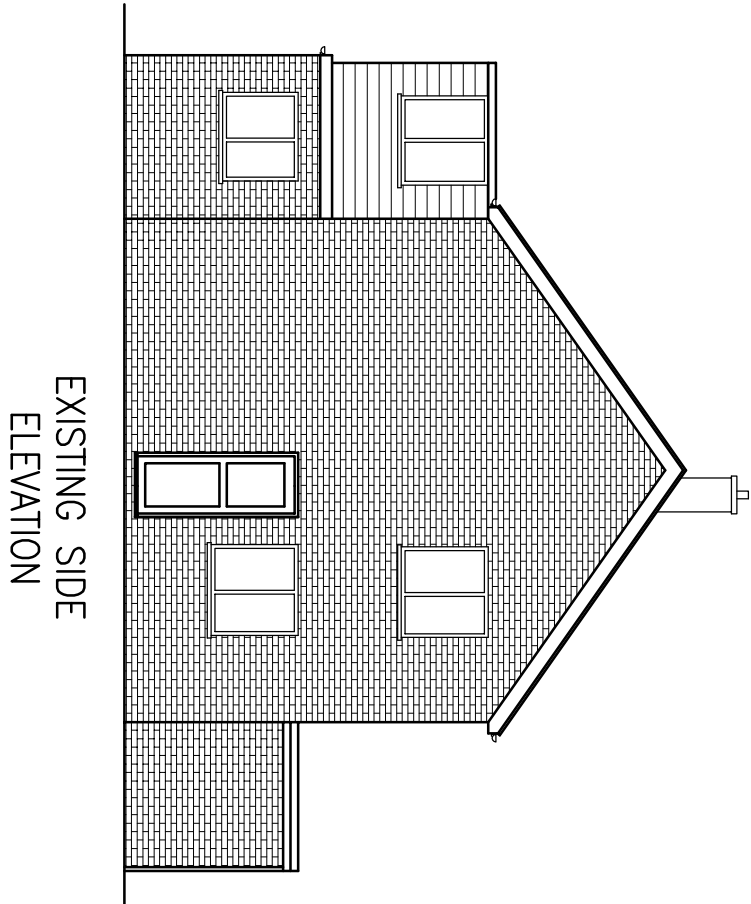
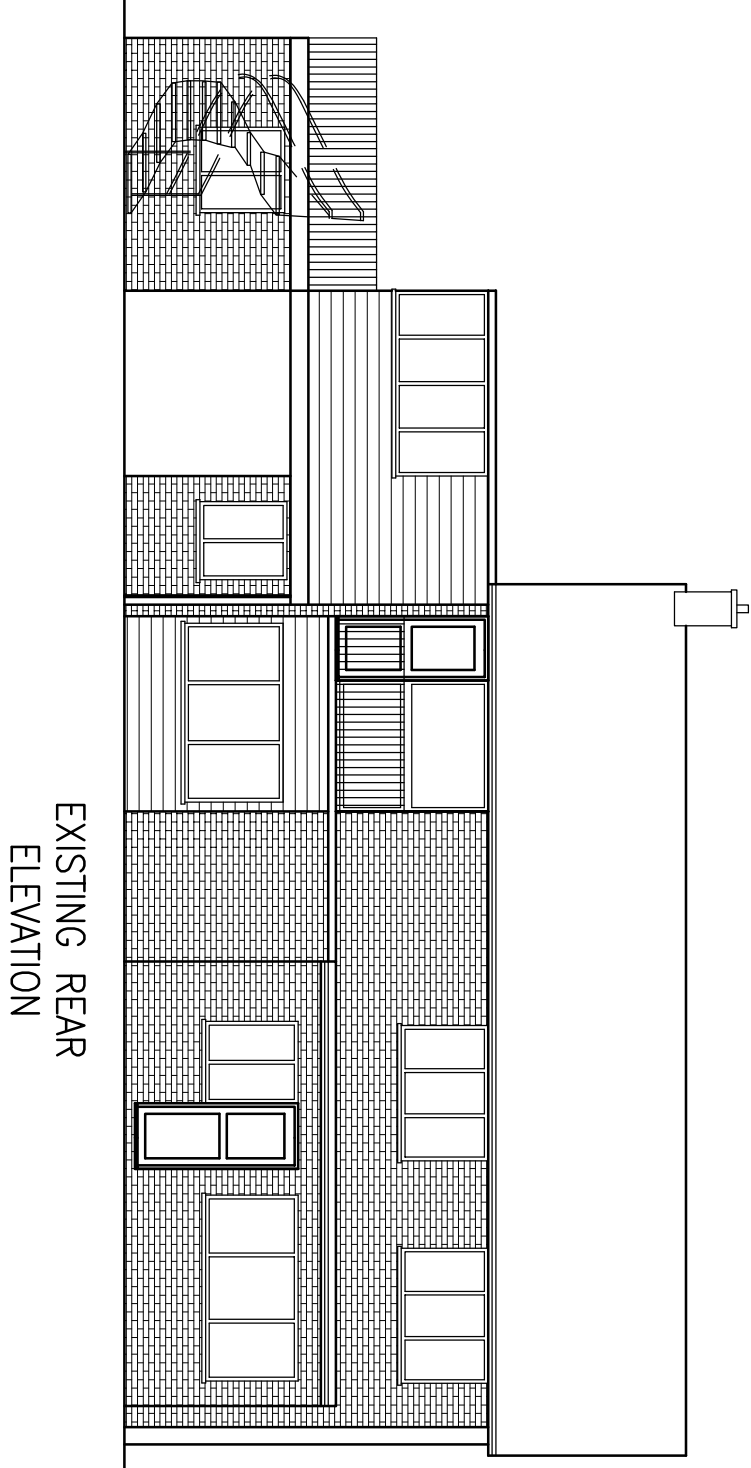
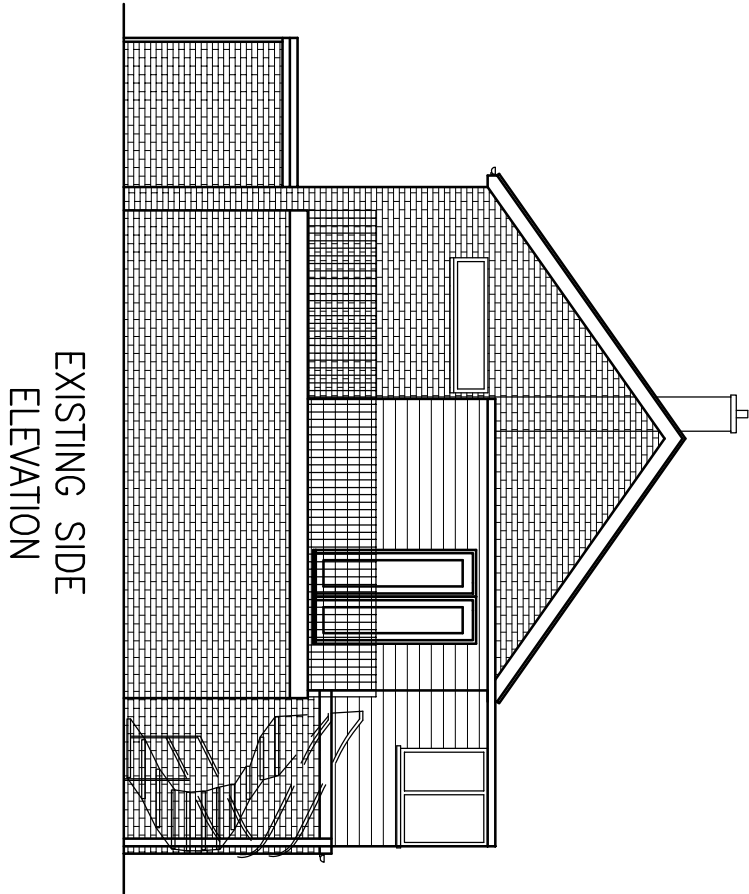
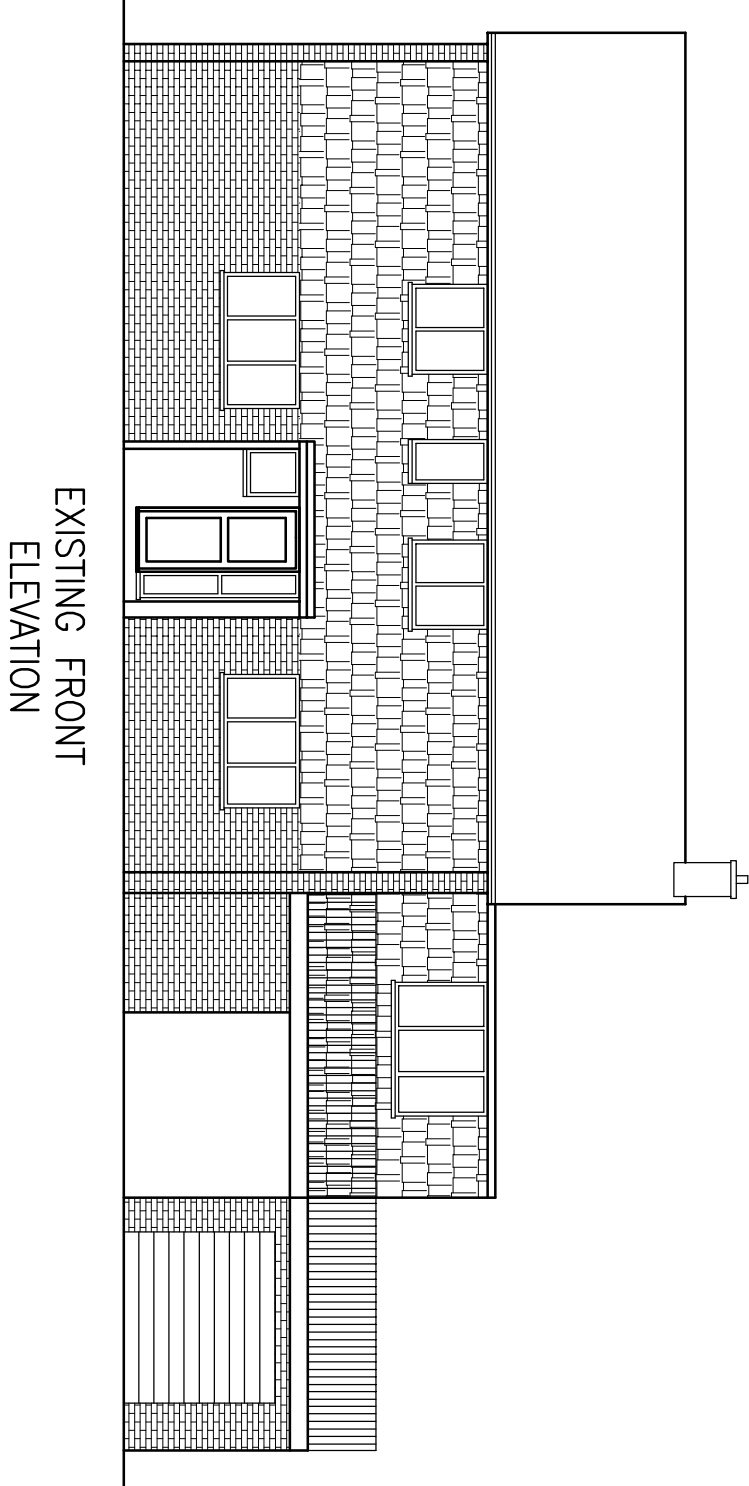
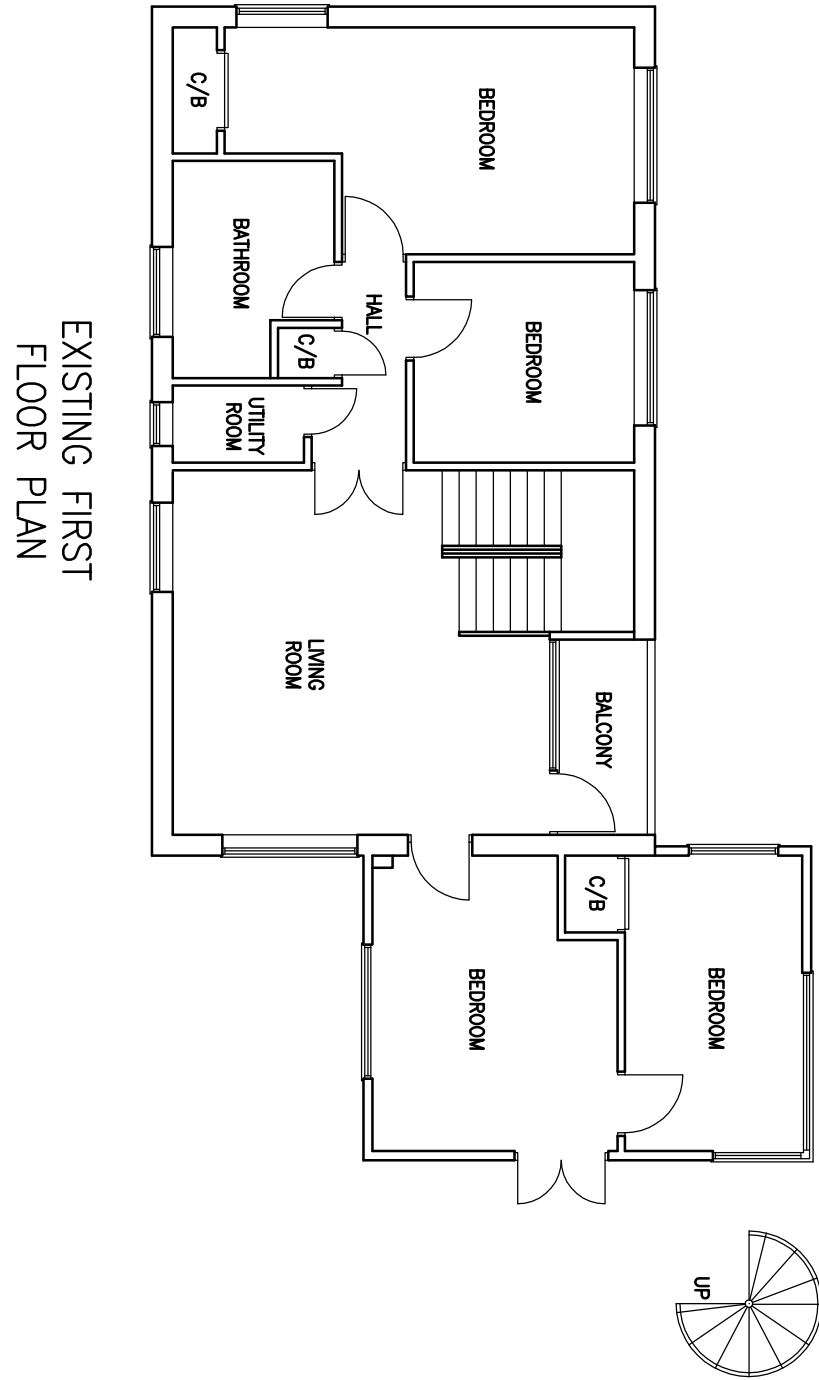


THIS DRAWING IS THE PROPERTY OF RRS DESIGNS
- COPYING / REDISTRIBUTION BY CONSENT ONLY

NOTES

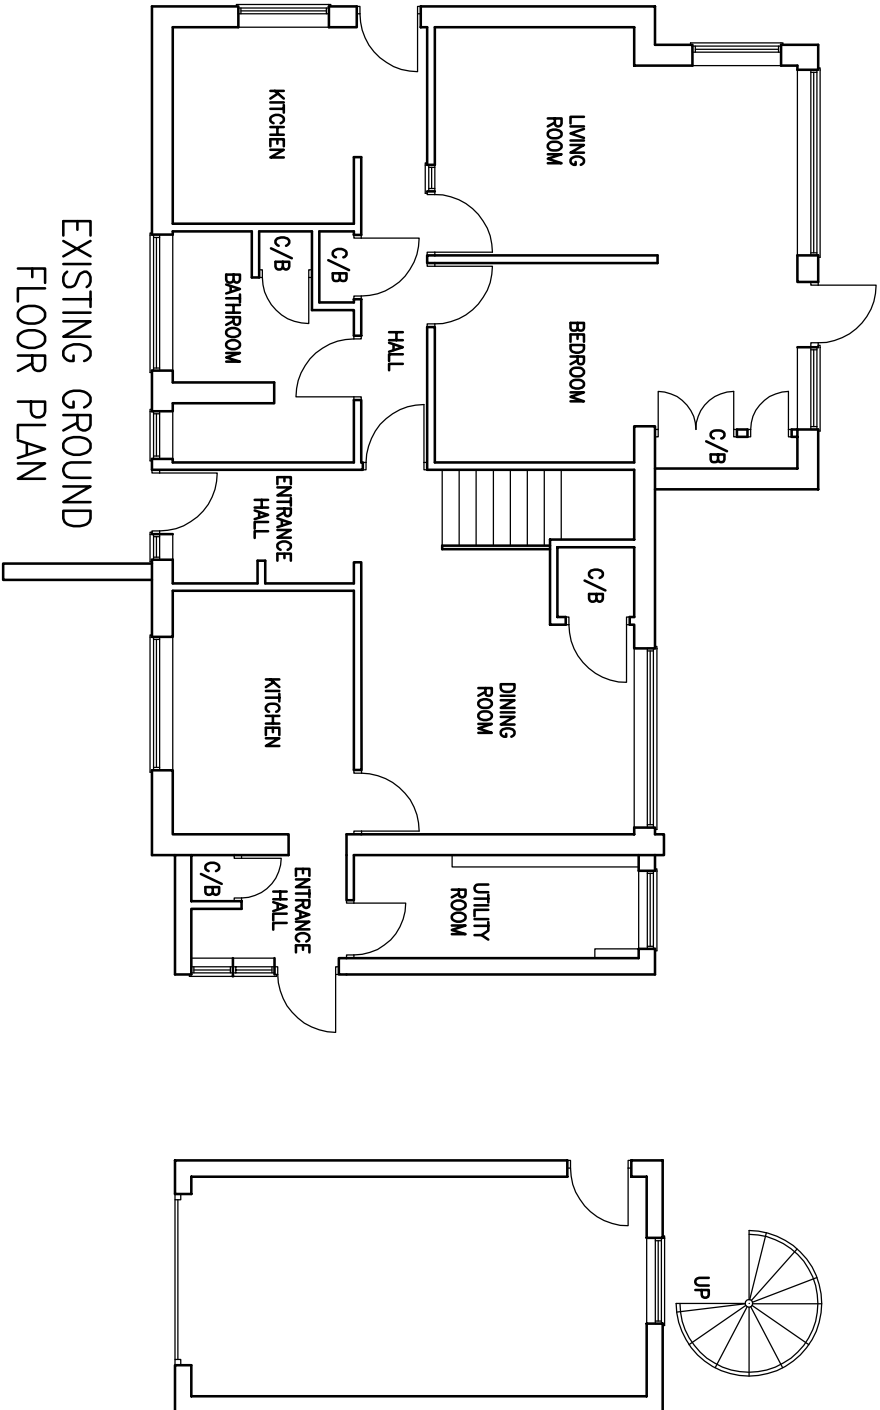

EXISTING FLOOR PLANS
AND ELEVATIONS

REV	DATE	AMENDMENT	
1			
PROJECT			
2 CEDAR CLOSE			
WOKINGHAM			
RG40 1EA			

TITLE			
EXISTING FLOOR PLANS AND ELEVATIONS			
RRS Designs			
Architectural & Planning Services			
Mobile- 07964326643			
Email- amaa@rrsdesigns.co.uk			
Website- www.rrsdesigns.co.uk			
DRAWN	AS	SCALE @ A2	
DATE	JUNE 25	1:100	
DRAWING NO.		REV.	
AS01525-01		E	F
		I	G
			H