



THIS DRAWING IS THE PROPERTY OF RRS DESIGNS
- COPYING / REDISTRIBUTION BY CONSENT ONLY


NOTES

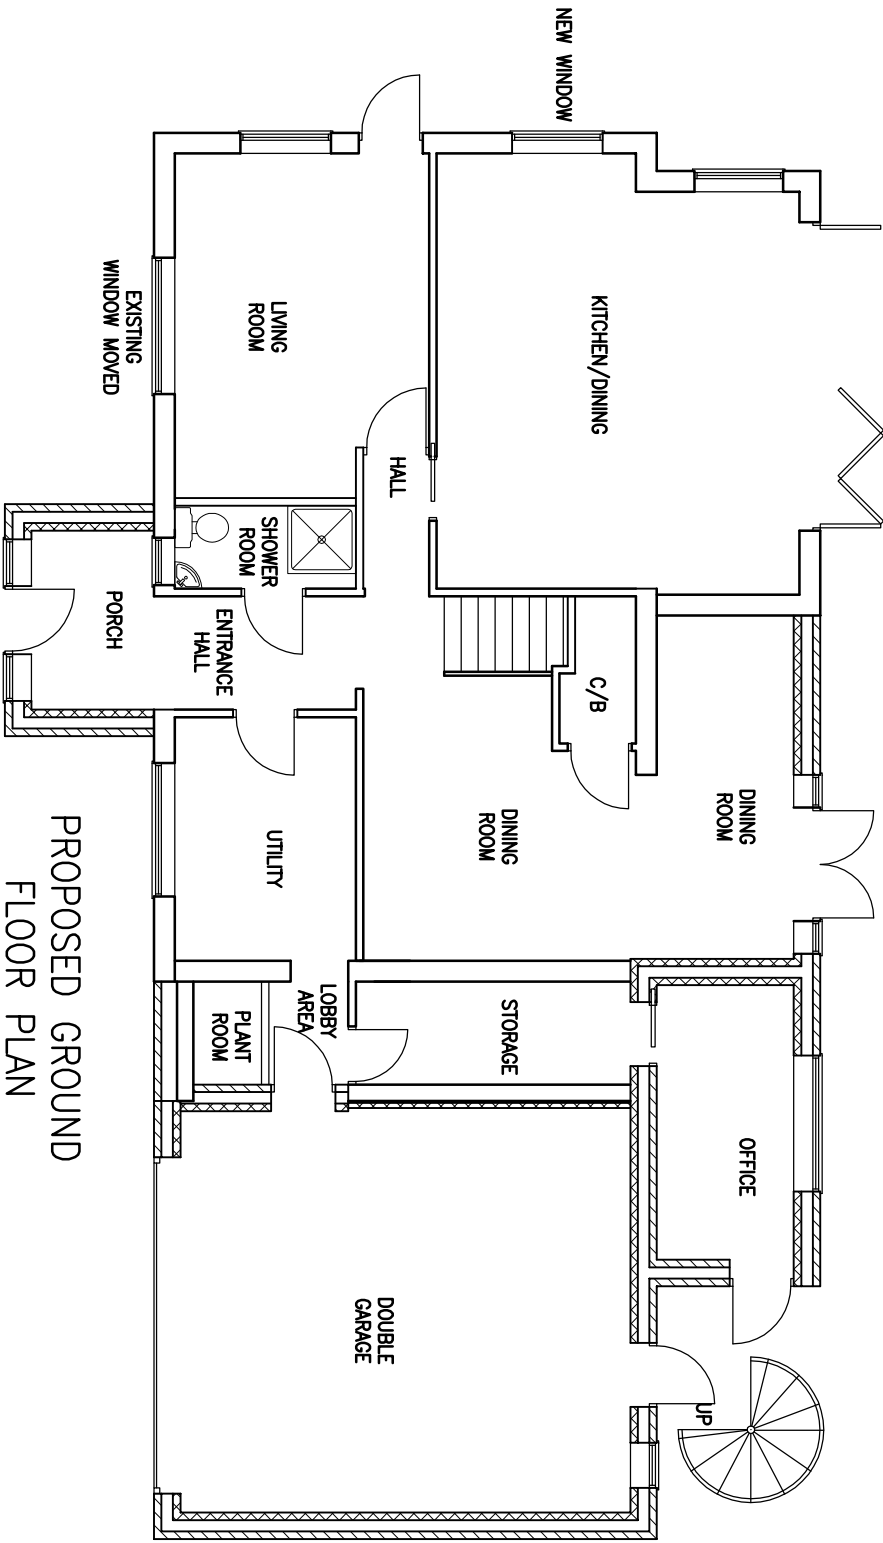

PROPOSED GROUND
FLOOR PLAN

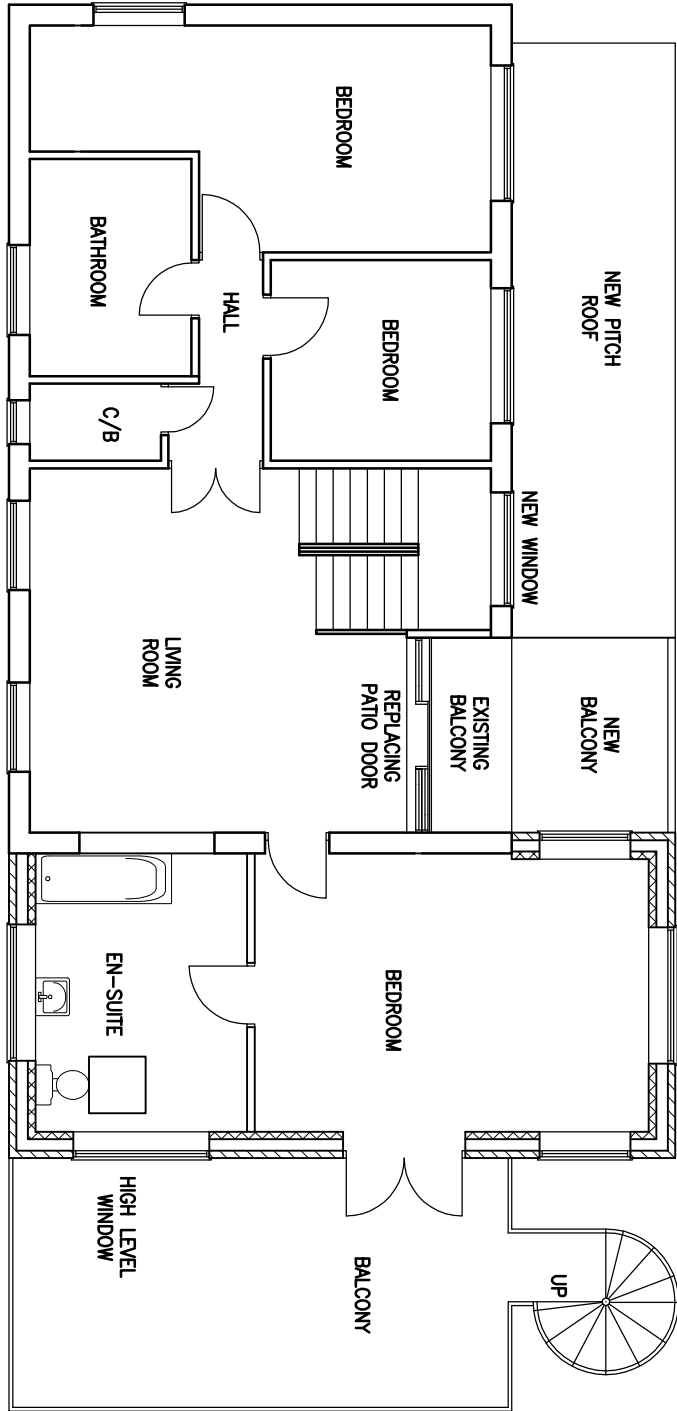

PROPOSED FIRST
FLOOR PLAN

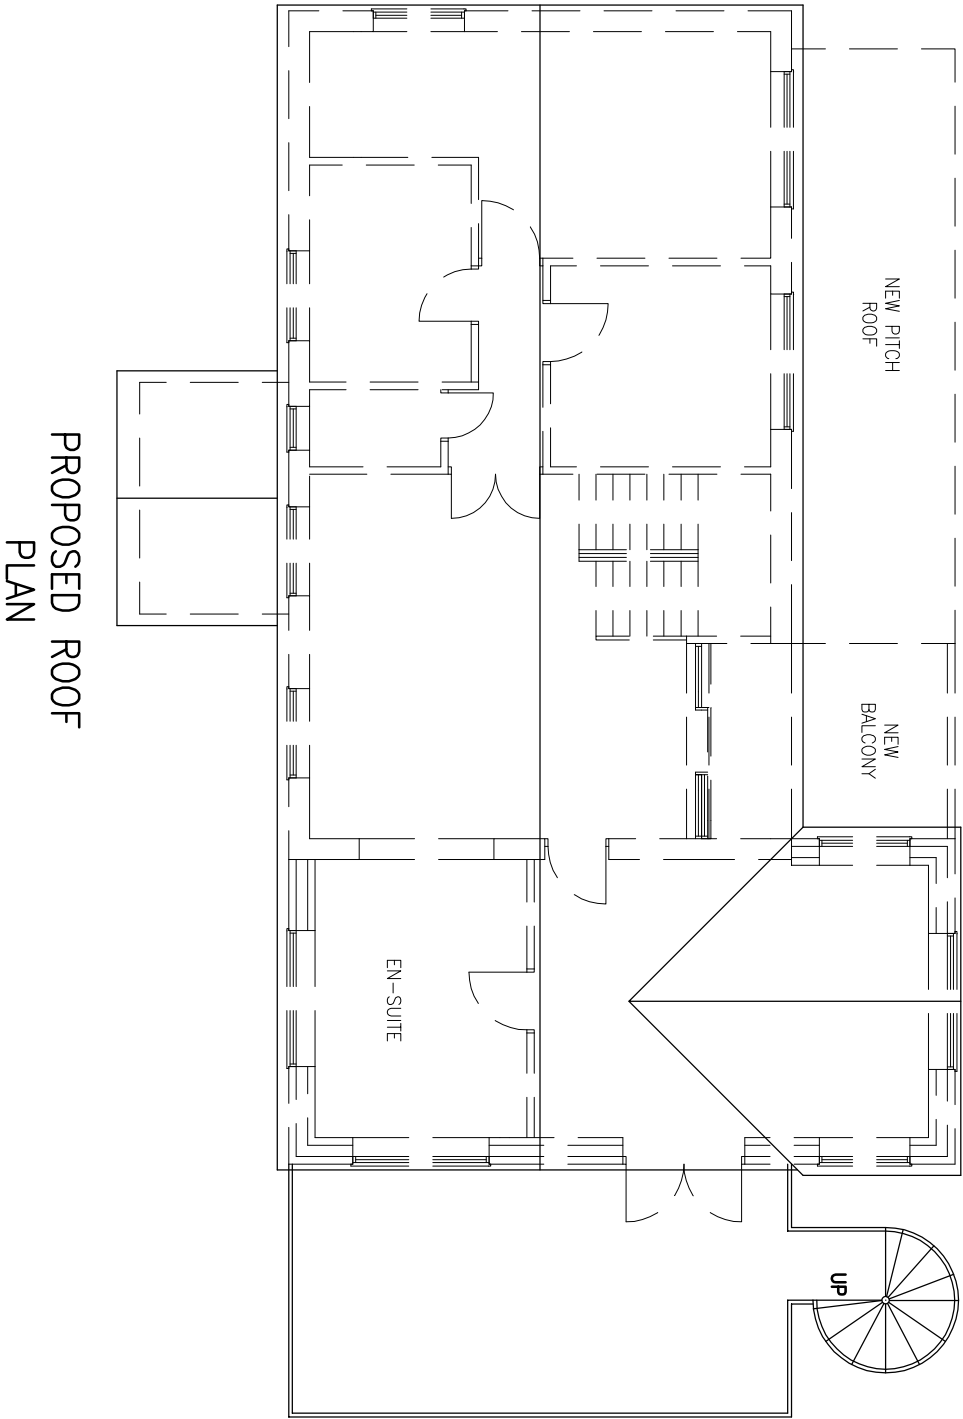

PROPOSED ROOF
PLAN

Rev/Date		Amendment			
PROJECT					
2 CEDAR CLOSE					
WOKINGHAM					
RG40 1EA					
TITLE					
PROPOSED FLOOR PLANS					
RRS Designs					
Architectural & Planning Services					
Mobile- 07964326643					
Email- amaa@rrsdesigns.co.uk					
Website- www.rrsdesigns.co.uk					
DRAWN		SCALE @ A2			
AS		1:100			
DATE					
JUNE 25					
DRAWING NO.		REV.			
AS01525-02		D	F	G	H
		I			