




Location Plan (1:1250)

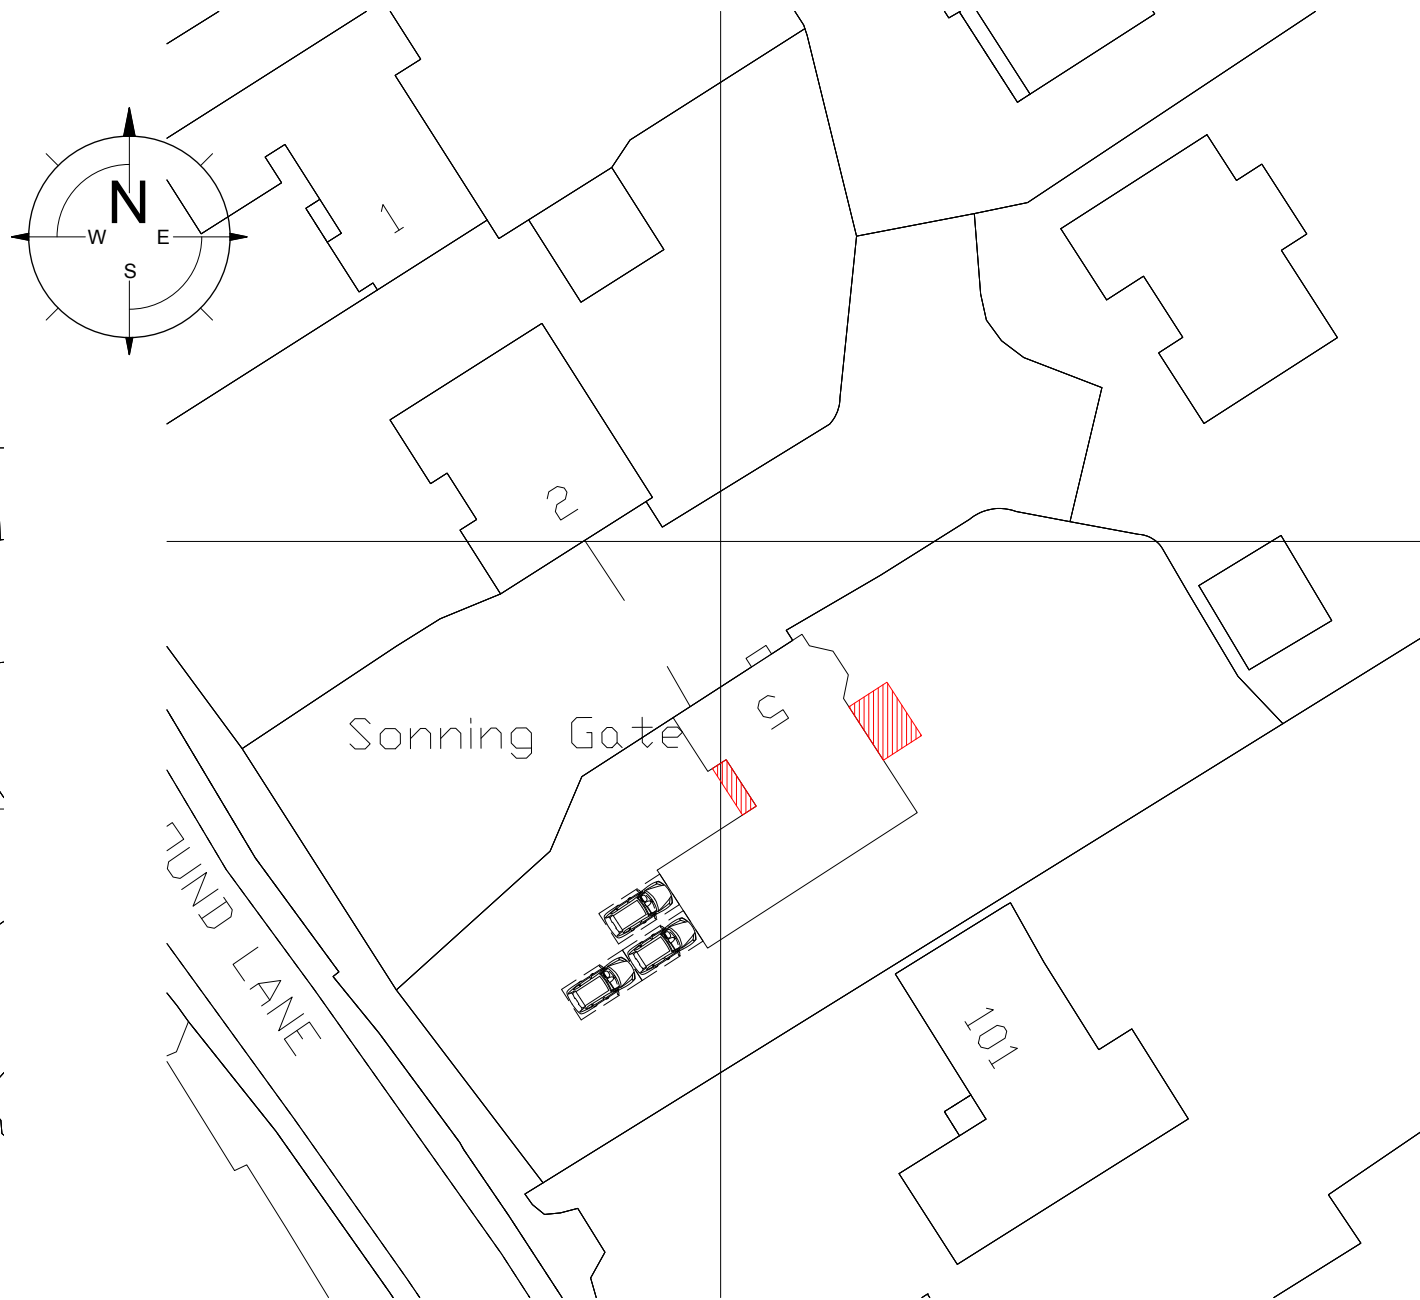

Site Plan (1:500)



5 Sonning Gate
Sonning
RG4 6GQ

Site & Location Plans

Mr. C. Okumu

Lee Norris Design Limited
27 Eden Way, Winnersh
Wokingham, Berkshire RG41 5PQ
Tel: 01189 787226
Mob: 07795 058193
E-mail: lee@leenorrisdesign.co.uk
Web: www.leenorrisdesign.co.uk

ref : LN
date : Oct'25
scale : As shown@A3
project : 25-665
dwg no. / rev : 006