


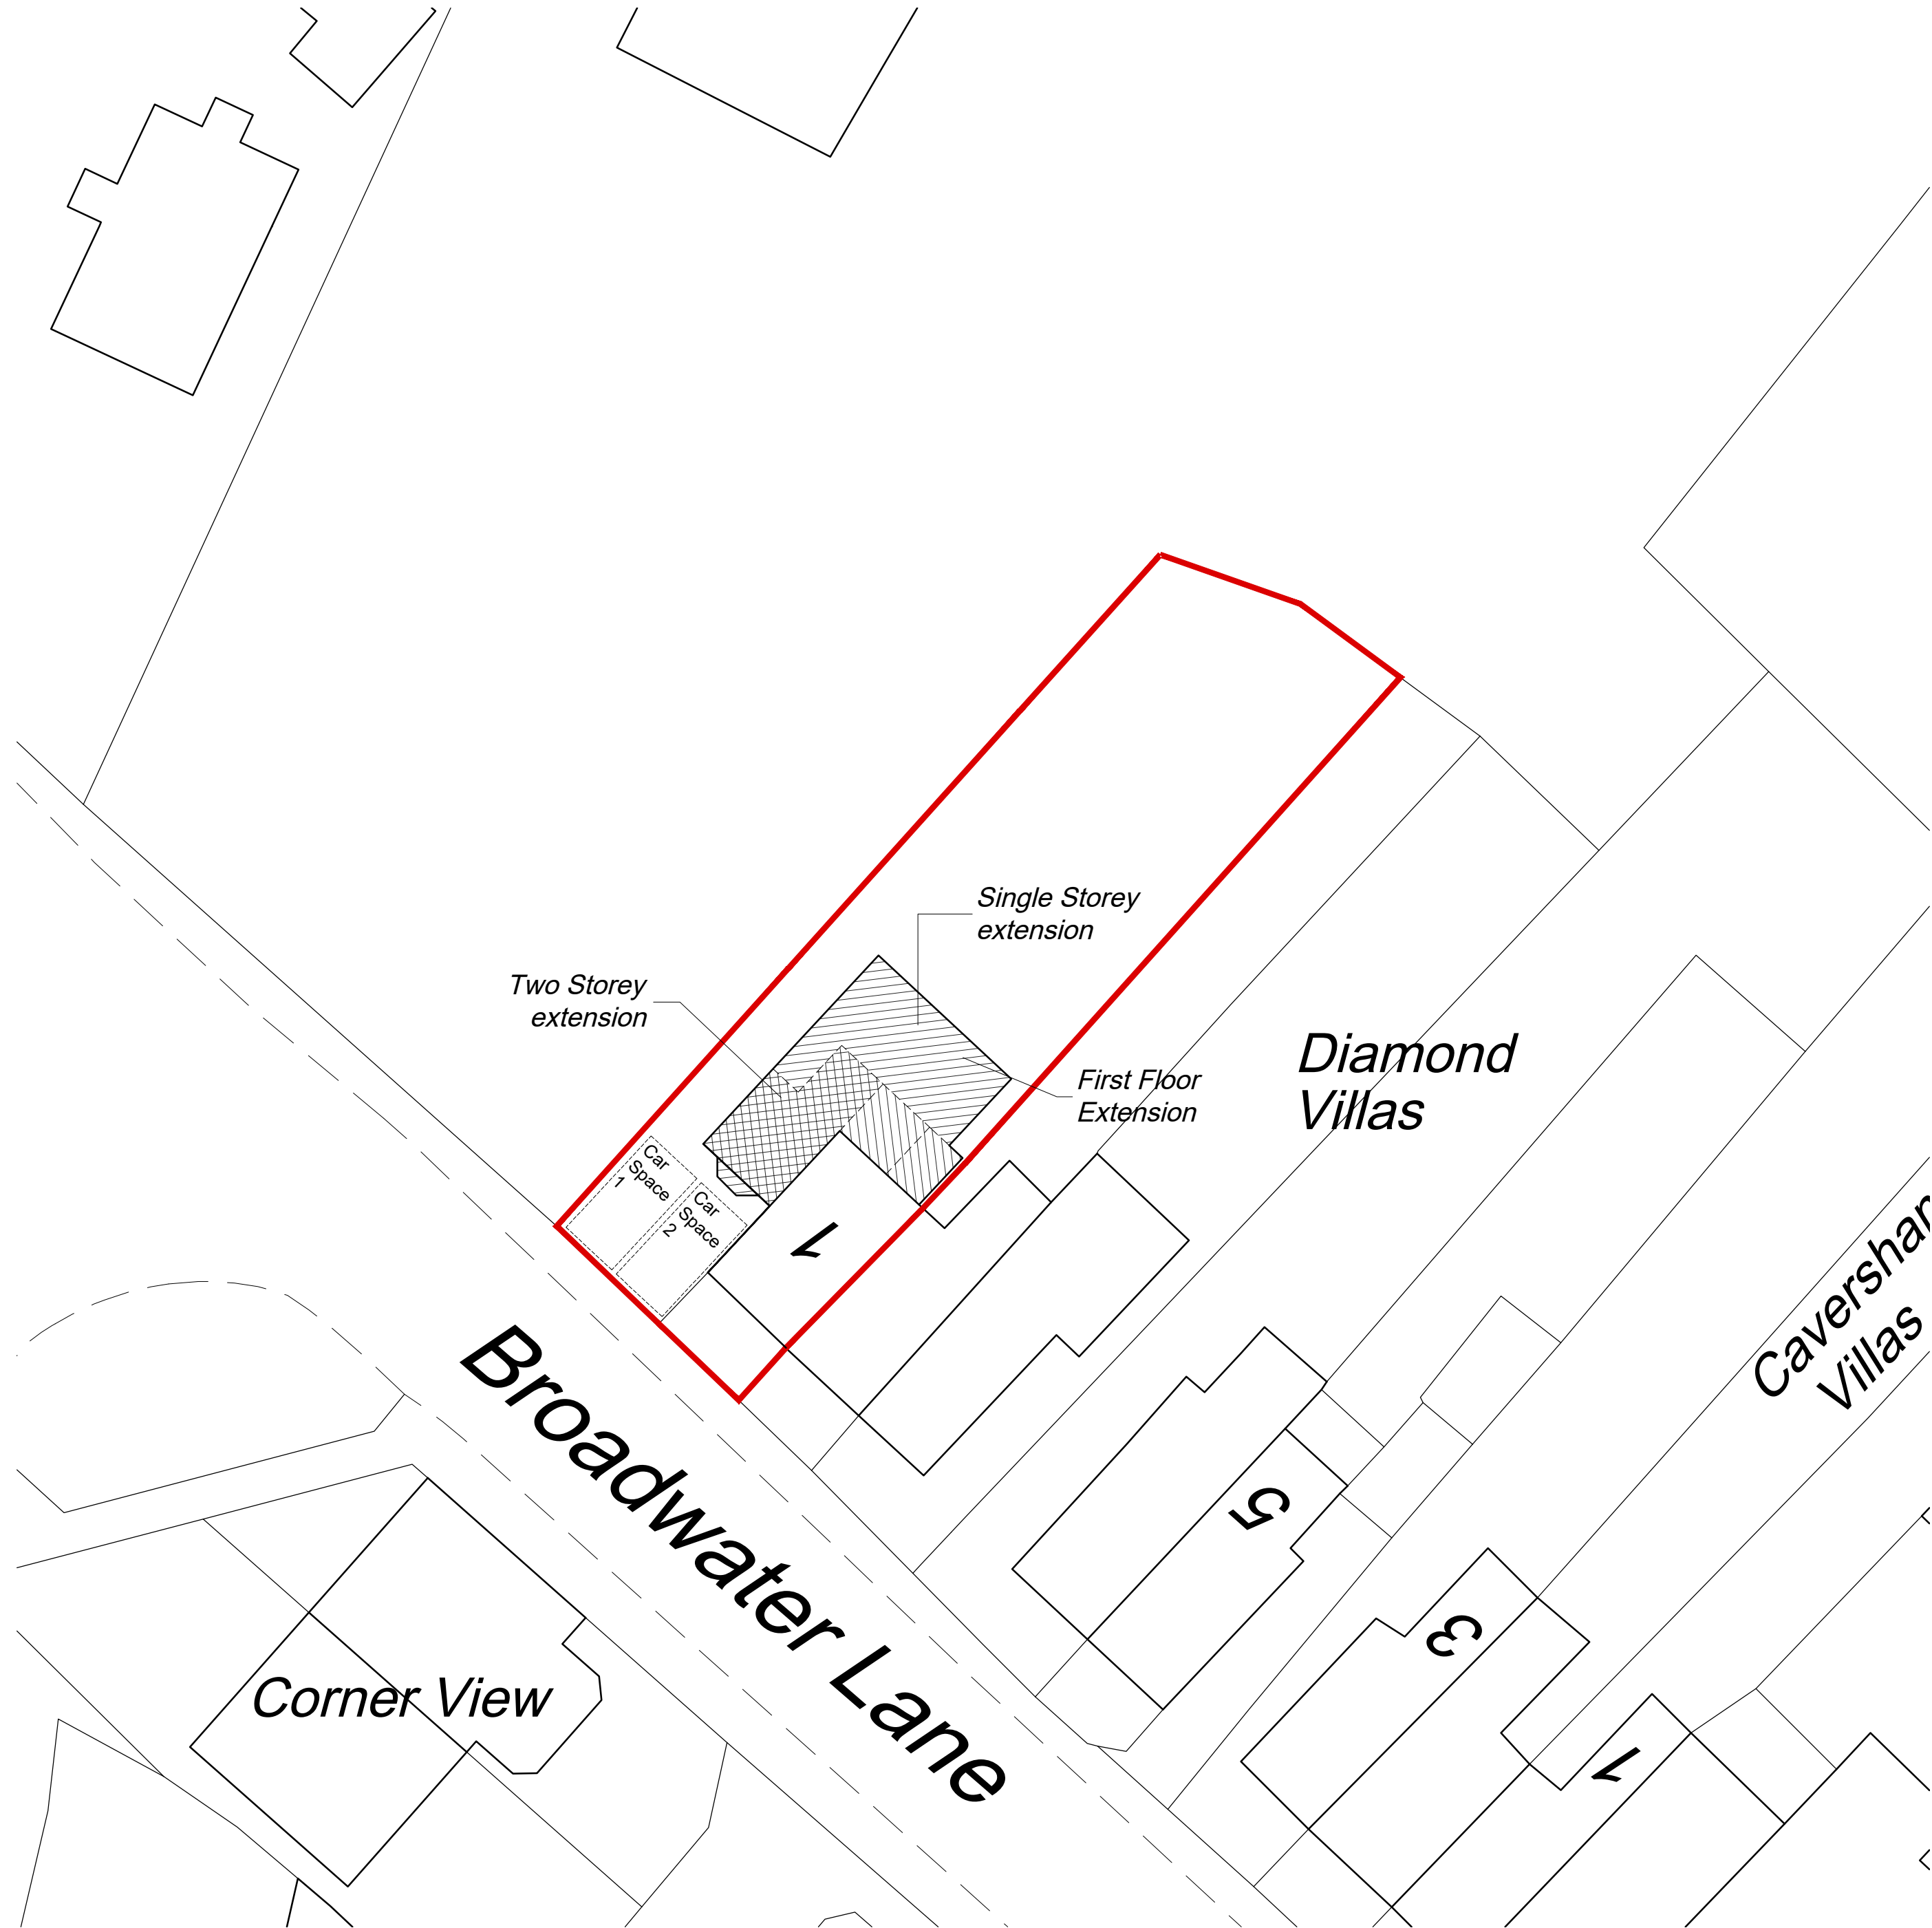


Site Plan 1:200 Scale

~~DO NOT SCALE FROM THIS DRAWING~~ VERIFY ALL DIMENSIONS BEFORE SETTING OUT, COMMENCING WORK OR MAKING ANY SHOP DRAWINGS. REPORT ANY DISCREPANCIES TO SUPERVISING OFFICER IMMEDIATELY. COPYRIGHT ©


1:1250 scale Bar
This Drawing has been produced for printing onto A1 size paper, If printing on A3 please use the scale below for reference.
0m 6.2m 12.5m 25m 50m 100m

1:200 scale Bar
This Drawing has been produced for printing onto A1 size paper, If printing on A3 please use the scale below for reference.
0m 2.0m 4.0m 8.0m 16m

© Crown copyright 2024 Ordnance Survey 100053143
Cadastral data is subject to Crown copyright and is reproduced with permission of HM Land Registry.

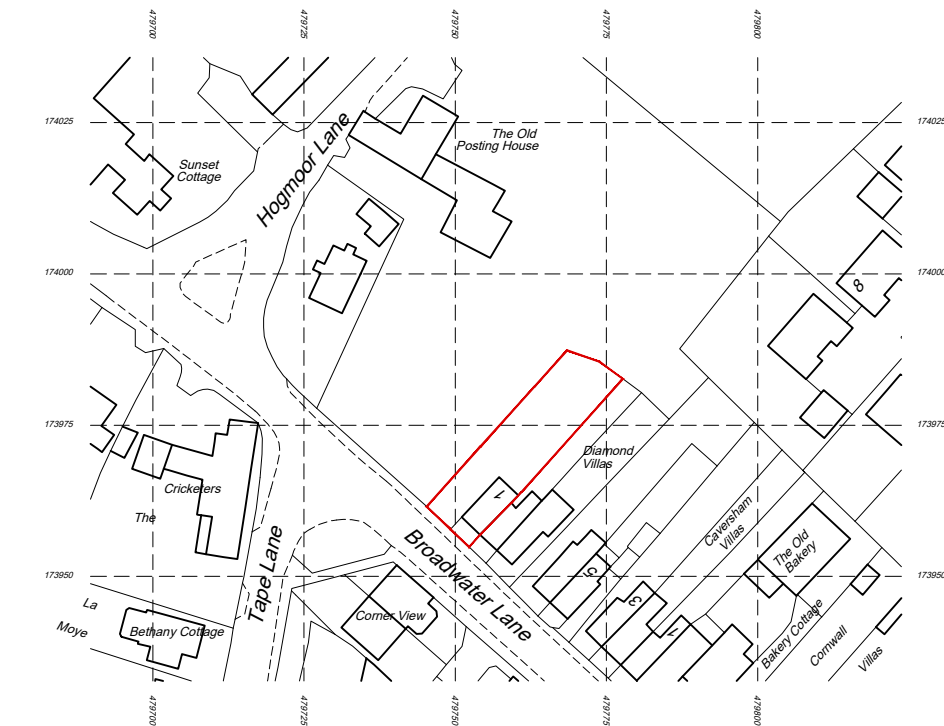

Location Plan 1:1250 Scale

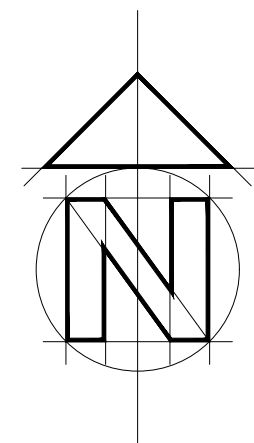

Rev A - General Revisions to side extension - October 2024

Bonney Architecture
PLANNING & TECHNICAL SERVICES

CLIENT Jim Townsend & Co

JOB 1 Diamond Villas, The Street, Hurst, Berkshire, RG10 0DG
DRG SITE & LOCATION PLANS

SCALE As Shown DRAWN P Bonney DATE July 2024

BA0173 | 53 | A