


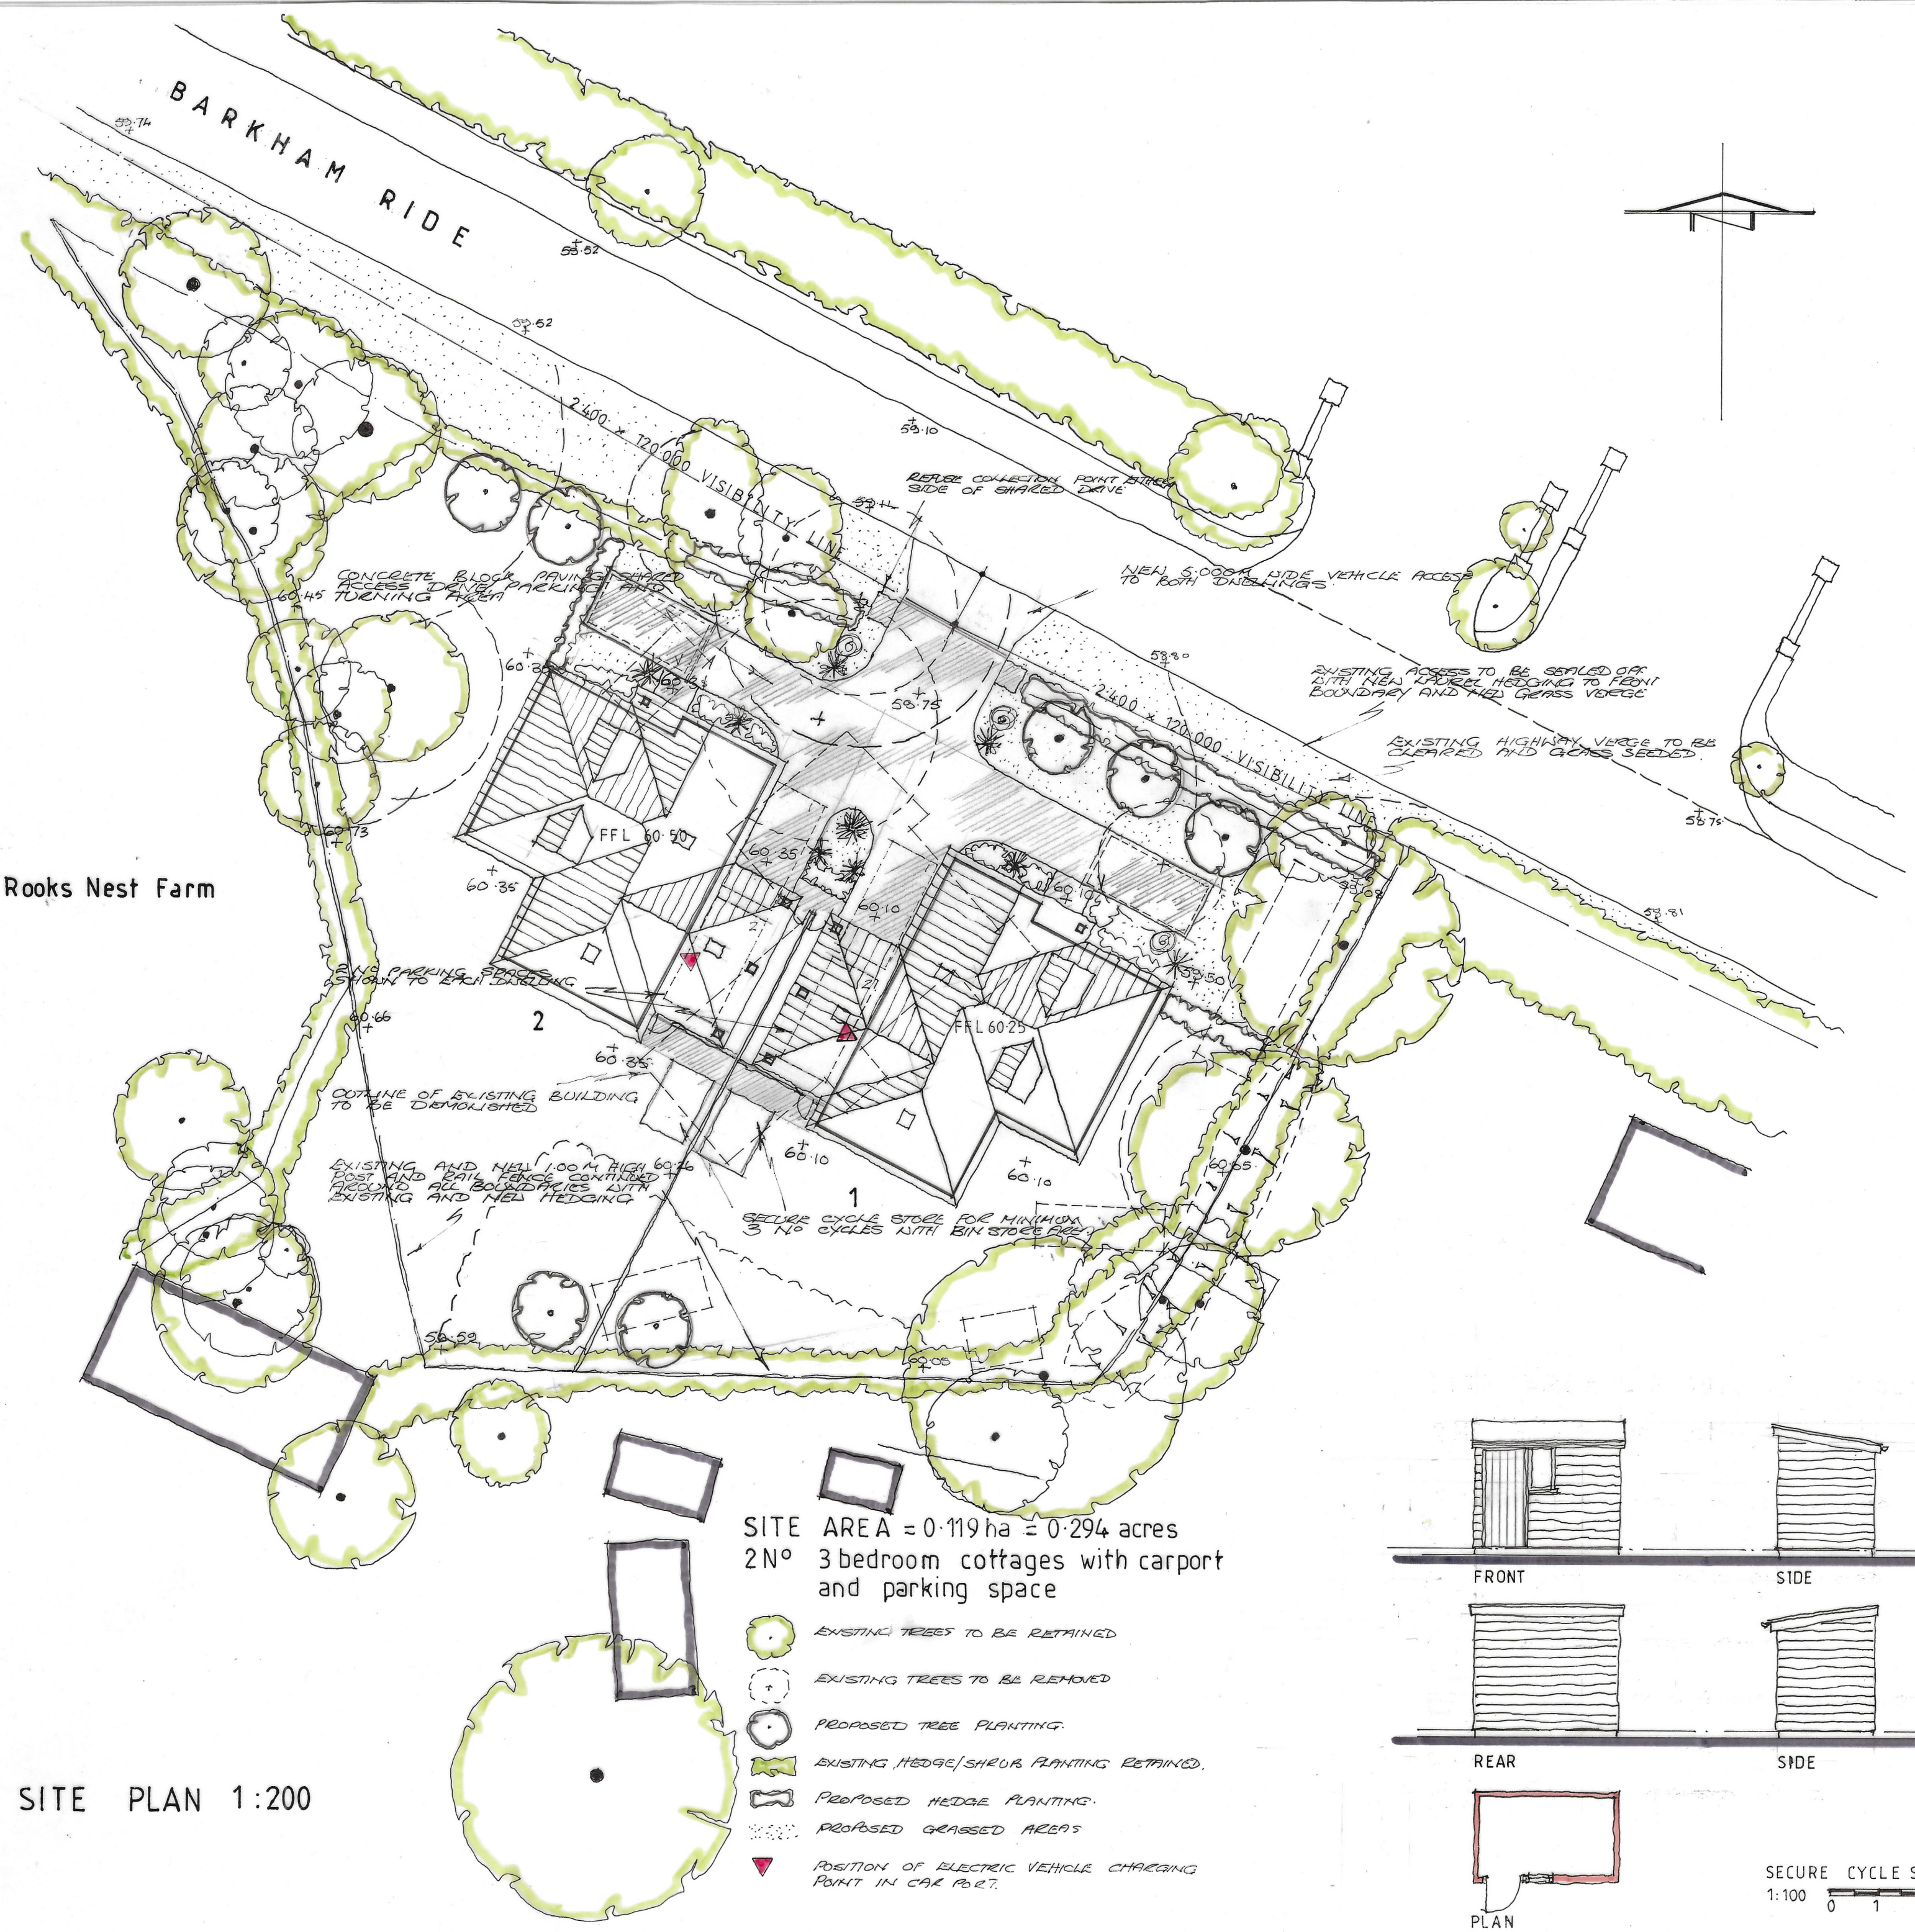

SITE PLAN 1:200

LOCATION PLAN 1:2500

Notes

All dimensions and levels on site are to be checked prior to commencement of work.

This drawing is the copyright of Paul Edwards Architecture

SCALE

0 2 4 6 8 10 15 20



C : VISITOR PARKING SPACES ADDED 16.01.25
 B : RED LINE TO LOCATION PLAN AMENDED 2.12.24 AND PARKING SPACES SHOWN TO SITE PLAN
 A : CYCLE STORE DETAILS AND POSITION ADDED, ELECTRIC VEHICLE CHARGING POINTS SHOWN 27.03.24

Project
 Replacement cottages
 22a-22b Barkham Ride
 Finchampstead
 WOKINGHAM
 Berks

Client
 Mr T Roberts

Drawing

SITE PLANS

Scale 1:200 at A2 **Date** June 2024



Paul Edwards Architecture
 12 Sandy Lane, Barkham, Wokingham, Berks RG41 4DB
 Tel: 01189772925 Mob: 07831837415 E-mail: paul@paulwardarchitecture.co.uk

Job 2596 Dwg. 14C