



641 The Lodge

Planning


CLIENT  
Philippa Kay and Luke Sanders  
ADDRESS  
178 Bearwood Road  
Wokingham  
RG41 4SH

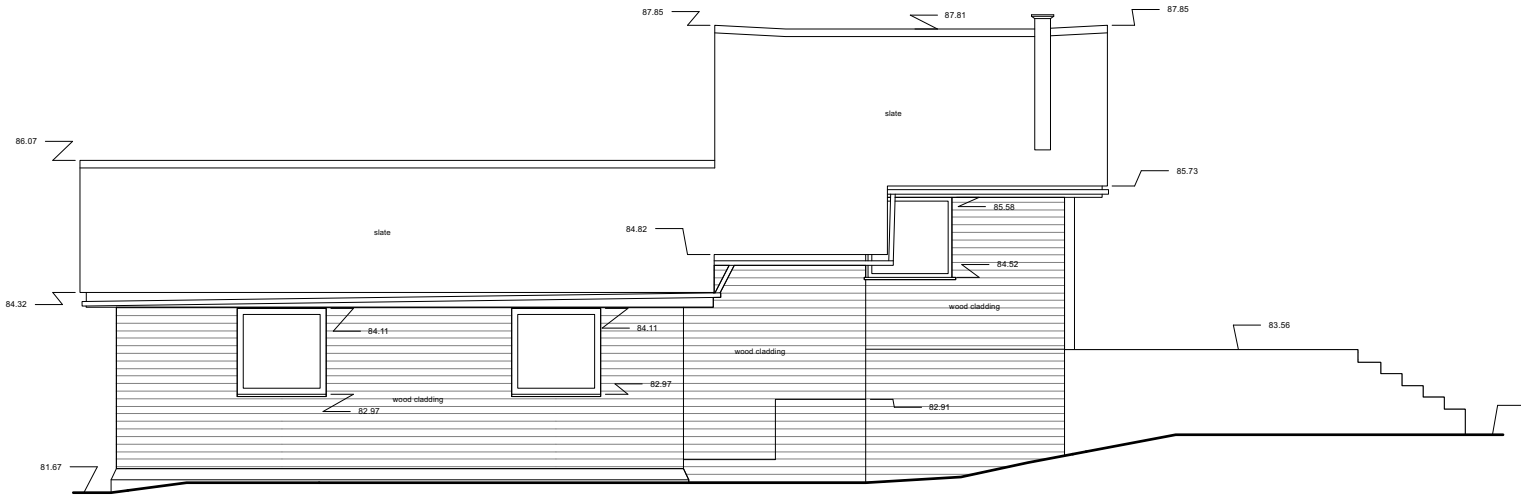


NORTH ELEVATION

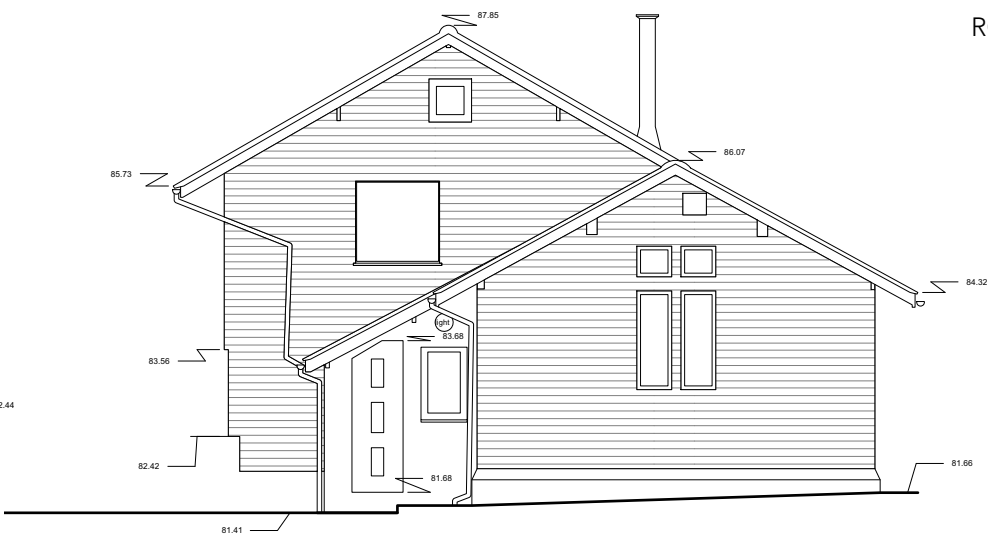

EAST ELEVATION

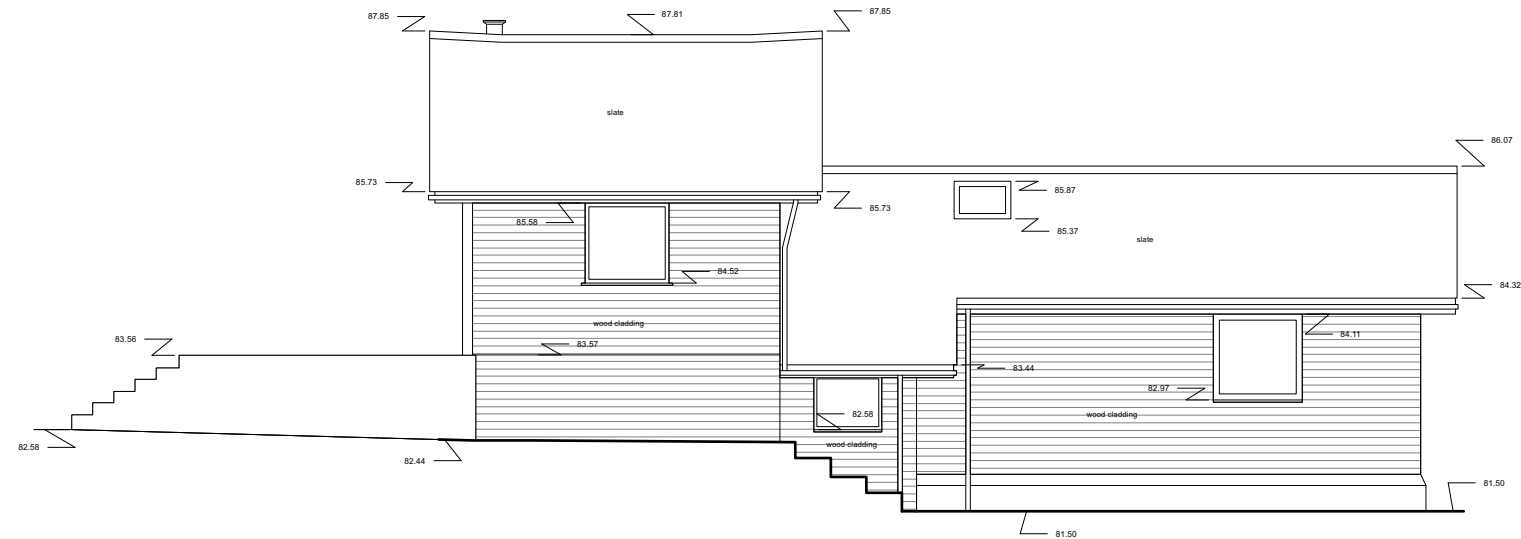

SOUTH ELEVATION

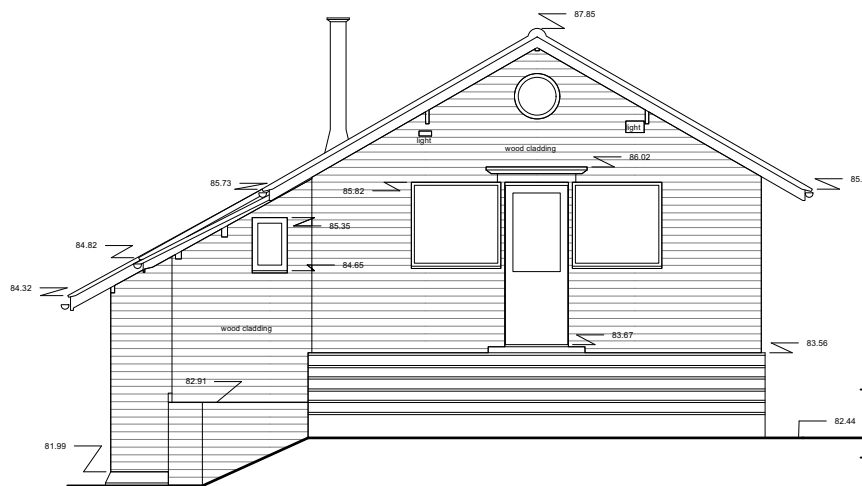

WEST ELEVATION

| REV. | DATE | NOTES |
|------|------|-------|
| 0    | 1    | 2     |
| 3    | 4    | 5 M   |

EX Elevations

| PROJECT | STAGE  | DRAWING  | REV | DRAWN |
|---------|--------|----------|-----|-------|
| 641     | PL     | 07       |     | IH    |
| SCALE   | SIZE   | CREATION |     |       |
| 1:100   | @ A3 L | Apr 2025 |     |       |