


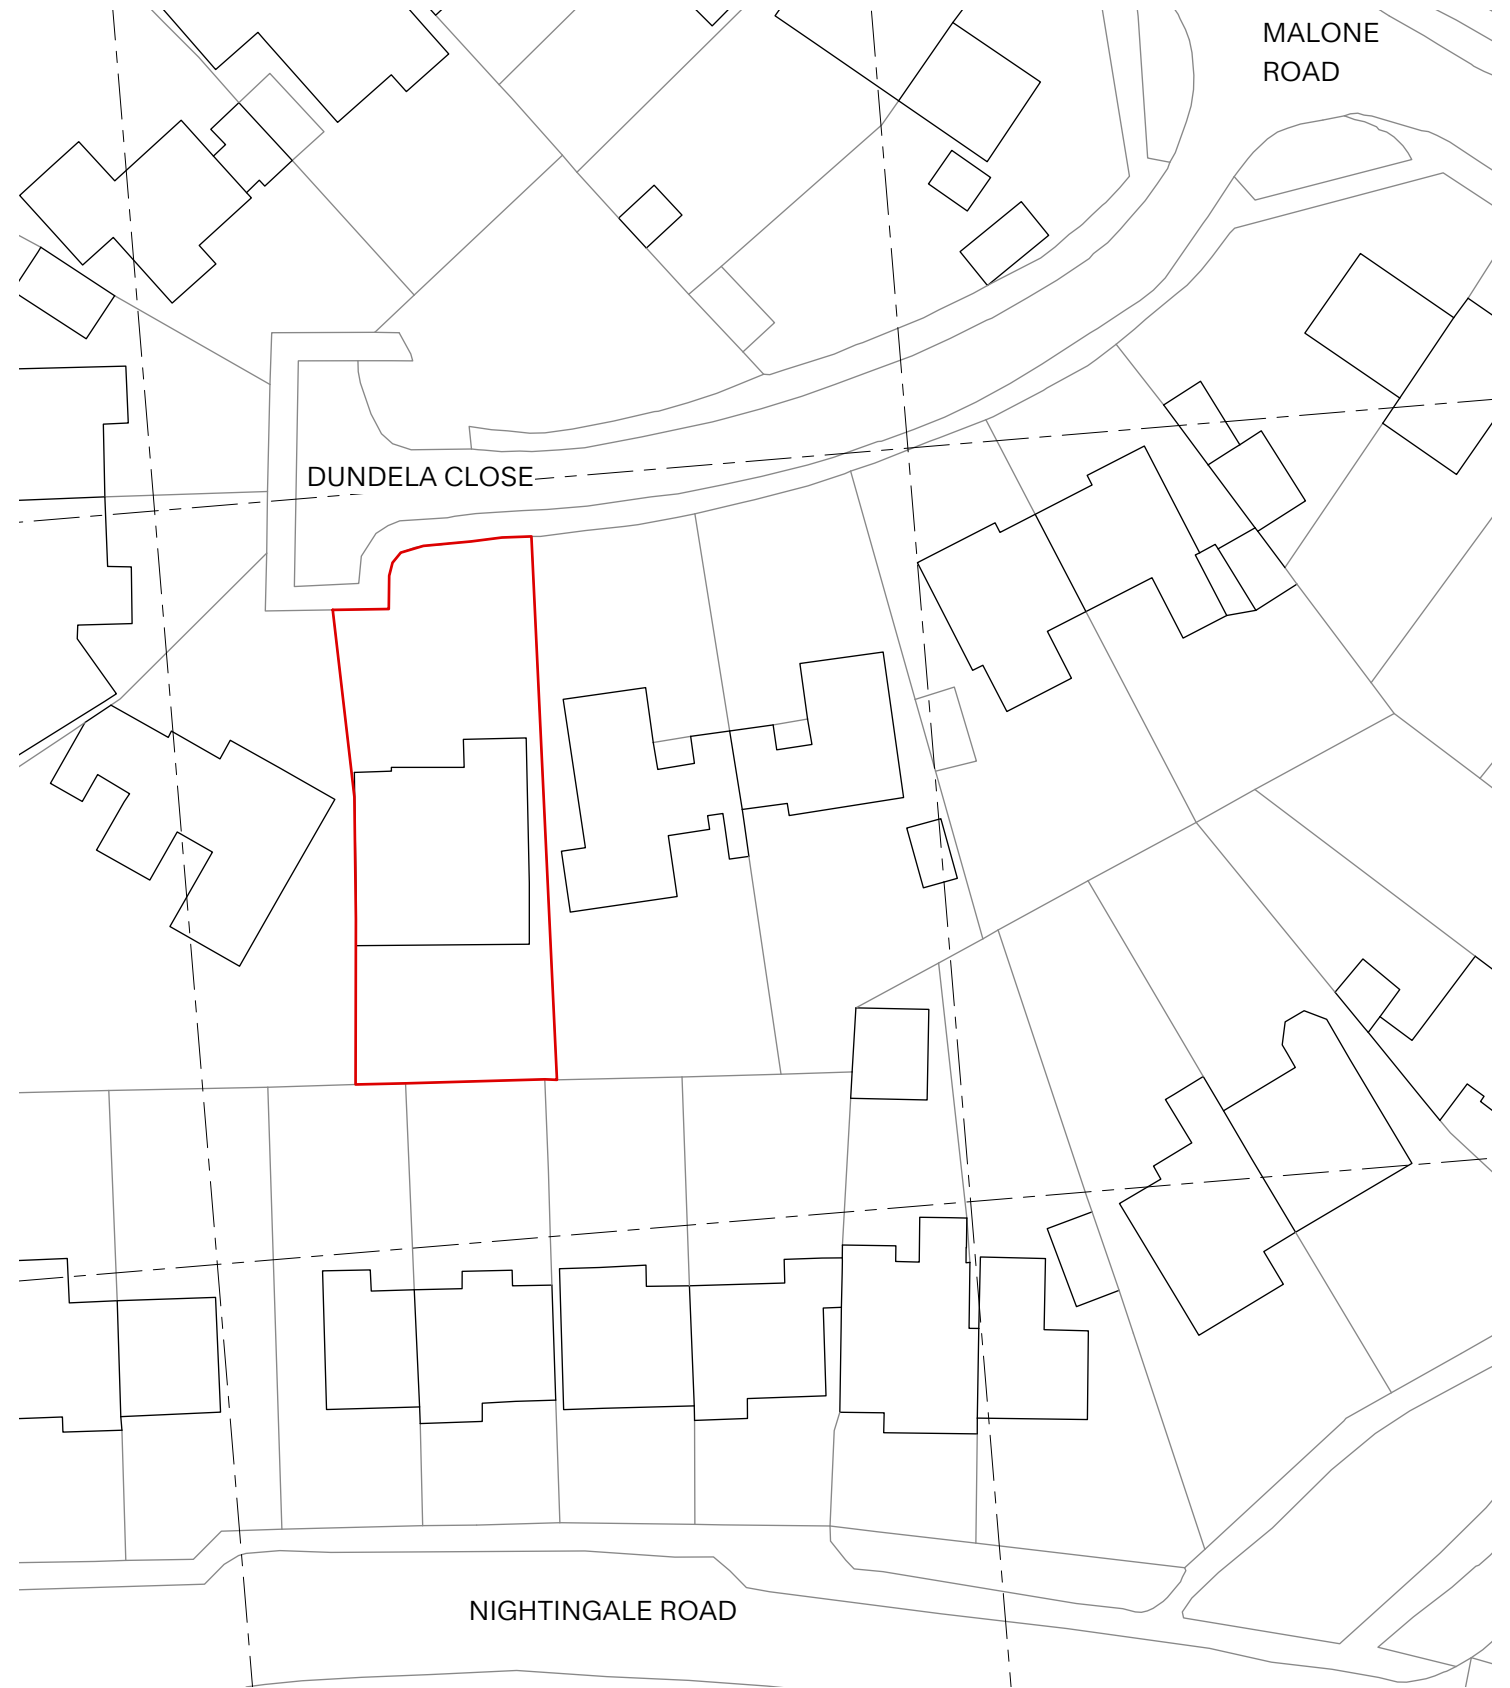

1

Location Plan 1:1250



2

Site Plan 1:500

do not scale from this drawing
all dimensions are in millimetres
contractor to confirm all
dimensions on site
any discrepancies to be notified to
the architect in writing before
work commences
this drawing is the copyright of
octopi ltd

REV



Information

Project
Dundela Close

Drawn by
JL

Scales
1:1250 &
1:500 @ A3
Drawing no.
PL00

Date
251024

Revision
-

Title
Proposed Location &
Site Plan

Job no.
273

Studio Octopi
1c Burrows Mews
London SE1 8LD
+44 (0)20 7633 0003
www.octopi.co.uk

**Studio
Octopi**