





1 Comet Way, Woodley Berks,
RG5 4NZ

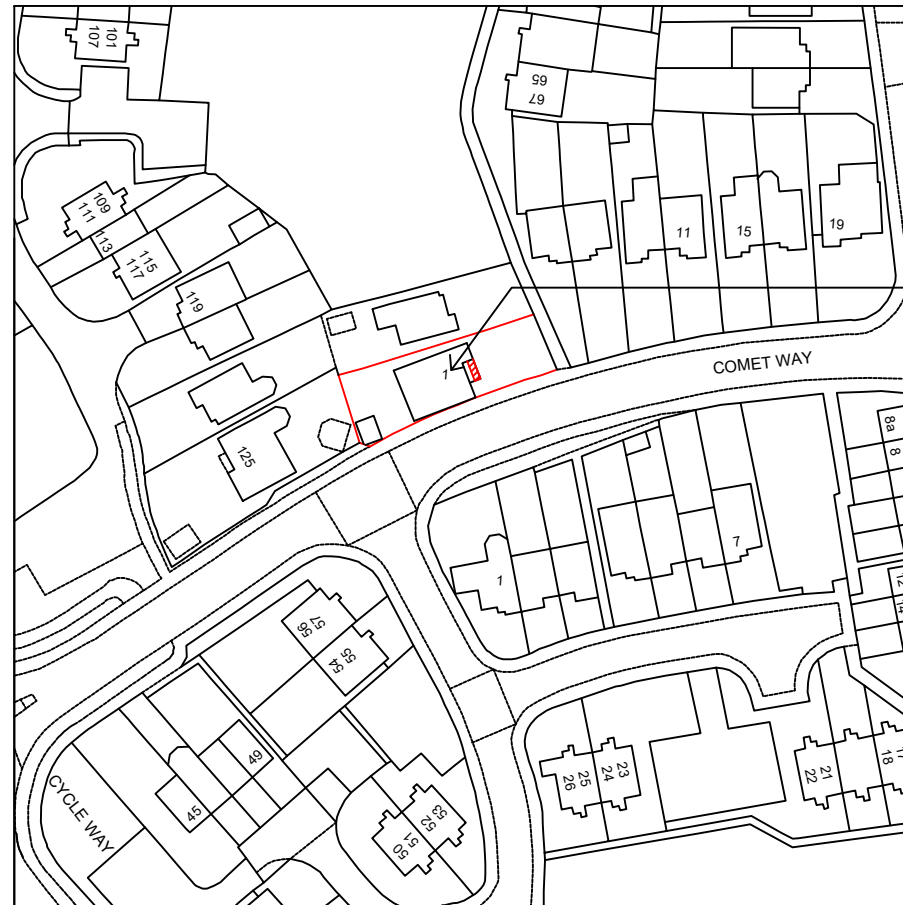

Site Plan
Scale 1:1250

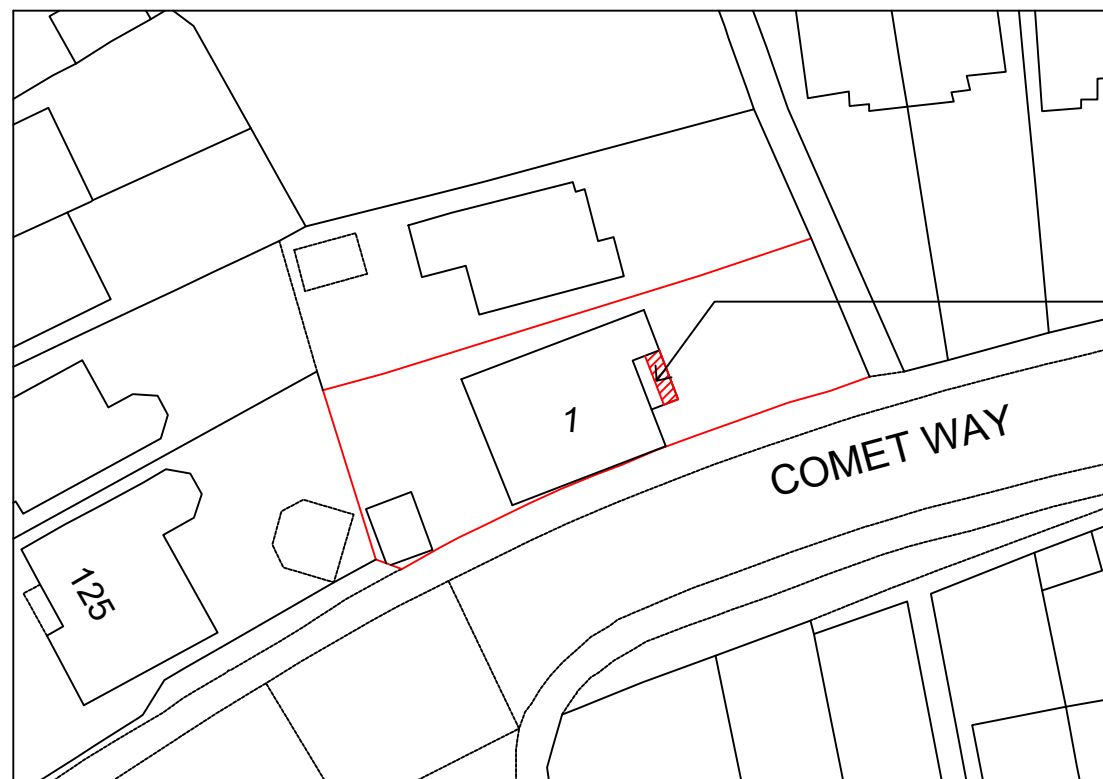

Proposed Porch

Block Plan
Scale 1:500

Title : Proposed Site Plan	
Project Name : Proposed Porch Area for No 1 Comet Way, Woodley Berks, RG5 4NZ	
Drawn By : DG	Checked By : GL
Date : 02.10.2024	Scale (@ A3) : As Shown
GDR ENGINEERING LTD STRUCTURAL ENGINEERS & ARCHITECTS gdengineeringltd@gmail.co.uk www.gdengineering.co.uk TEL : 07999423501 Whatsapp: 00447999423501	