

DRG. REMAINS COPYRIGHT OF THE ARCHITECT.
DIMENSIONAL DISCREPANCIES TO BE REFERRED
TO THE ARCHITECT
DO NOT SCALE

DRAWING STATUS ☒ PRELIMINARY ☐ FOR APPROVAL ☐ CONSTRUCTION

DATE

REVISION

A3 Drawing


Scale
1:100/200

10/20m



Ordnance Survey (c) Crown Copyright 2024. All rights reserved. Licence number 100022432


LOCATION PLAN
1:1250

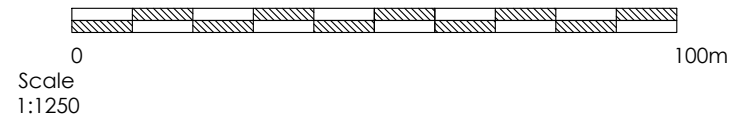

Scale
1:1250




FRONT ELEVATION
1:100

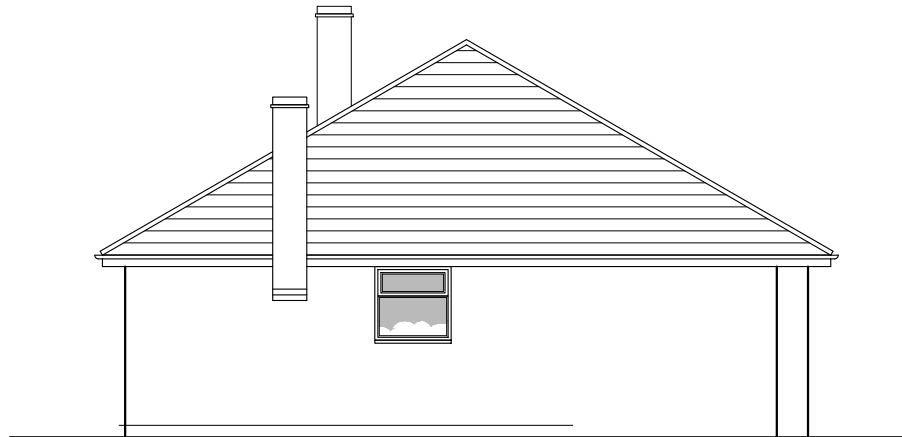


SIDE ELEVATION
1:100



REAR ELEVATION
1:100

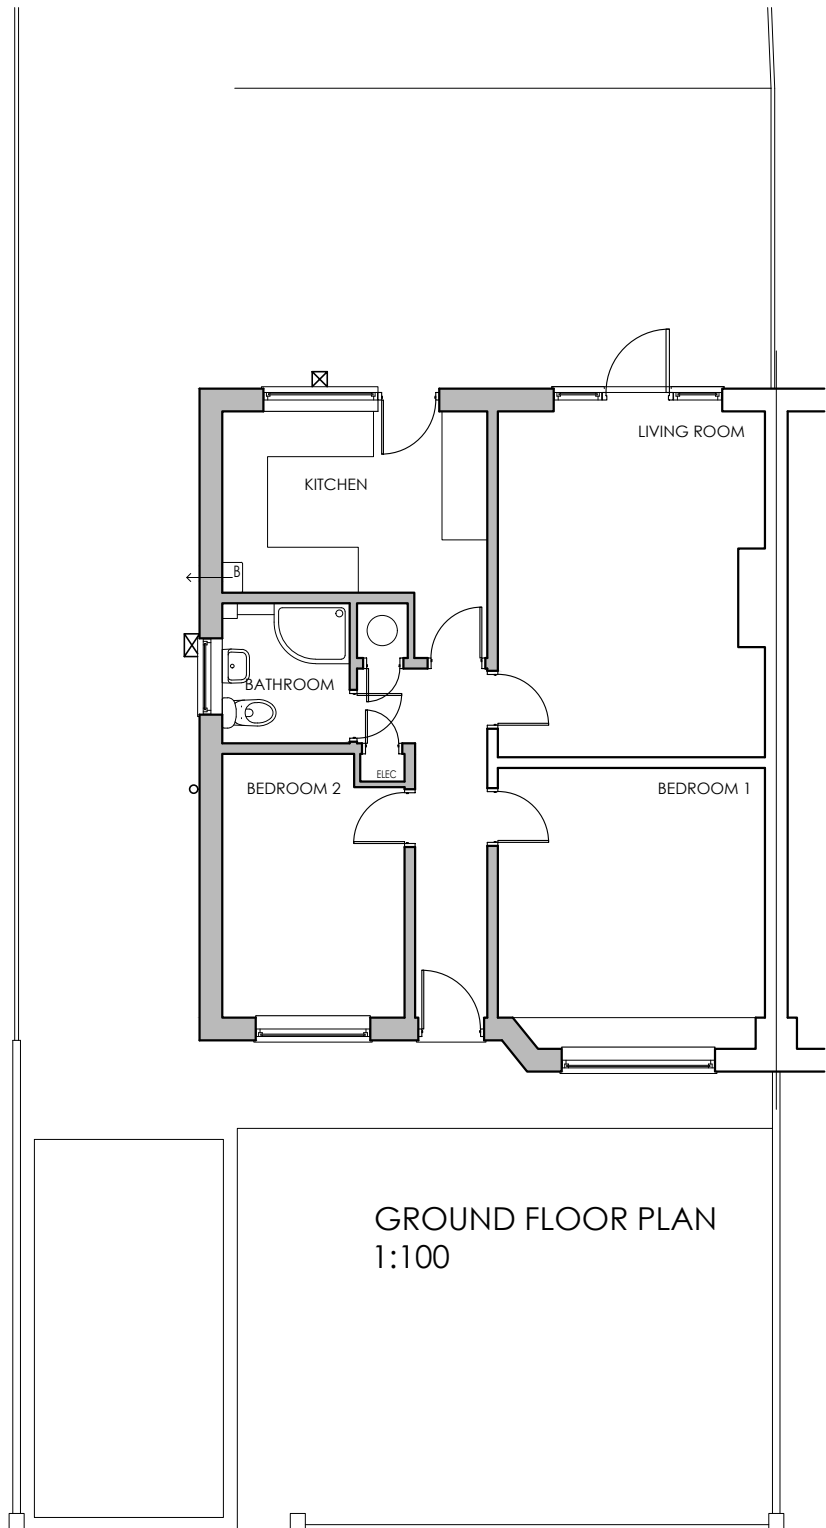

GROUND FLOOR PLAN
1:100

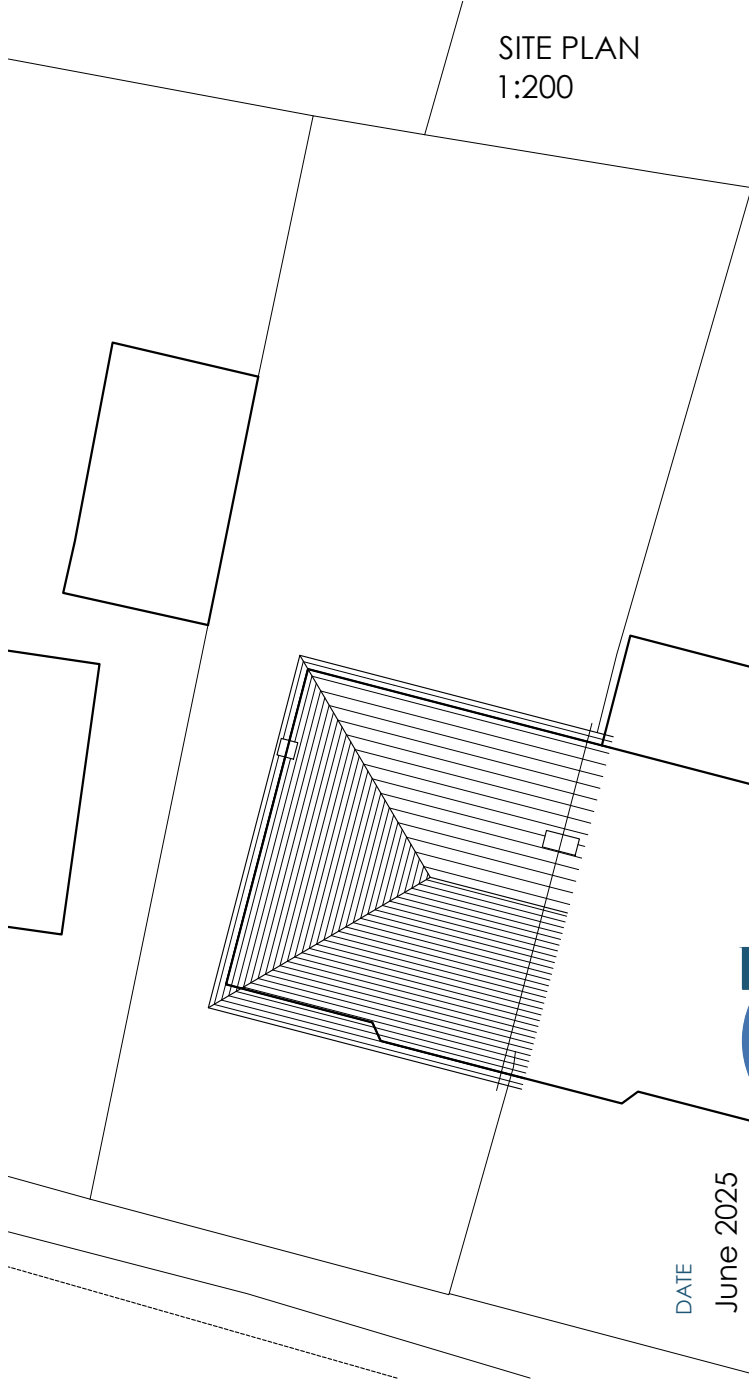

SITE PLAN
1:200

JOB TITLE

Proposed extension
12 Fawcett Crescent
Woodley

DATE

June 2025

SCALE

1:100/200/1250

JOB No.

2532

DWG No.

01

REV.

-

CLIENT

Majid Mosheni

DRG TITLE

Existing Plans

anne owen
architects

Anne Owen Architects Ltd
24 Springfield Park, Twyford, Reading RG10 9JH
+44(0)118 982 0846 / 07788 262602
anne@anneowenarchitect.co.uk
www.anneowenarchitect.co.uk
Director: Anne Owen BA(Hons) BA(Ch RIBA)
Company Registered in England & Wales No. 8861202