


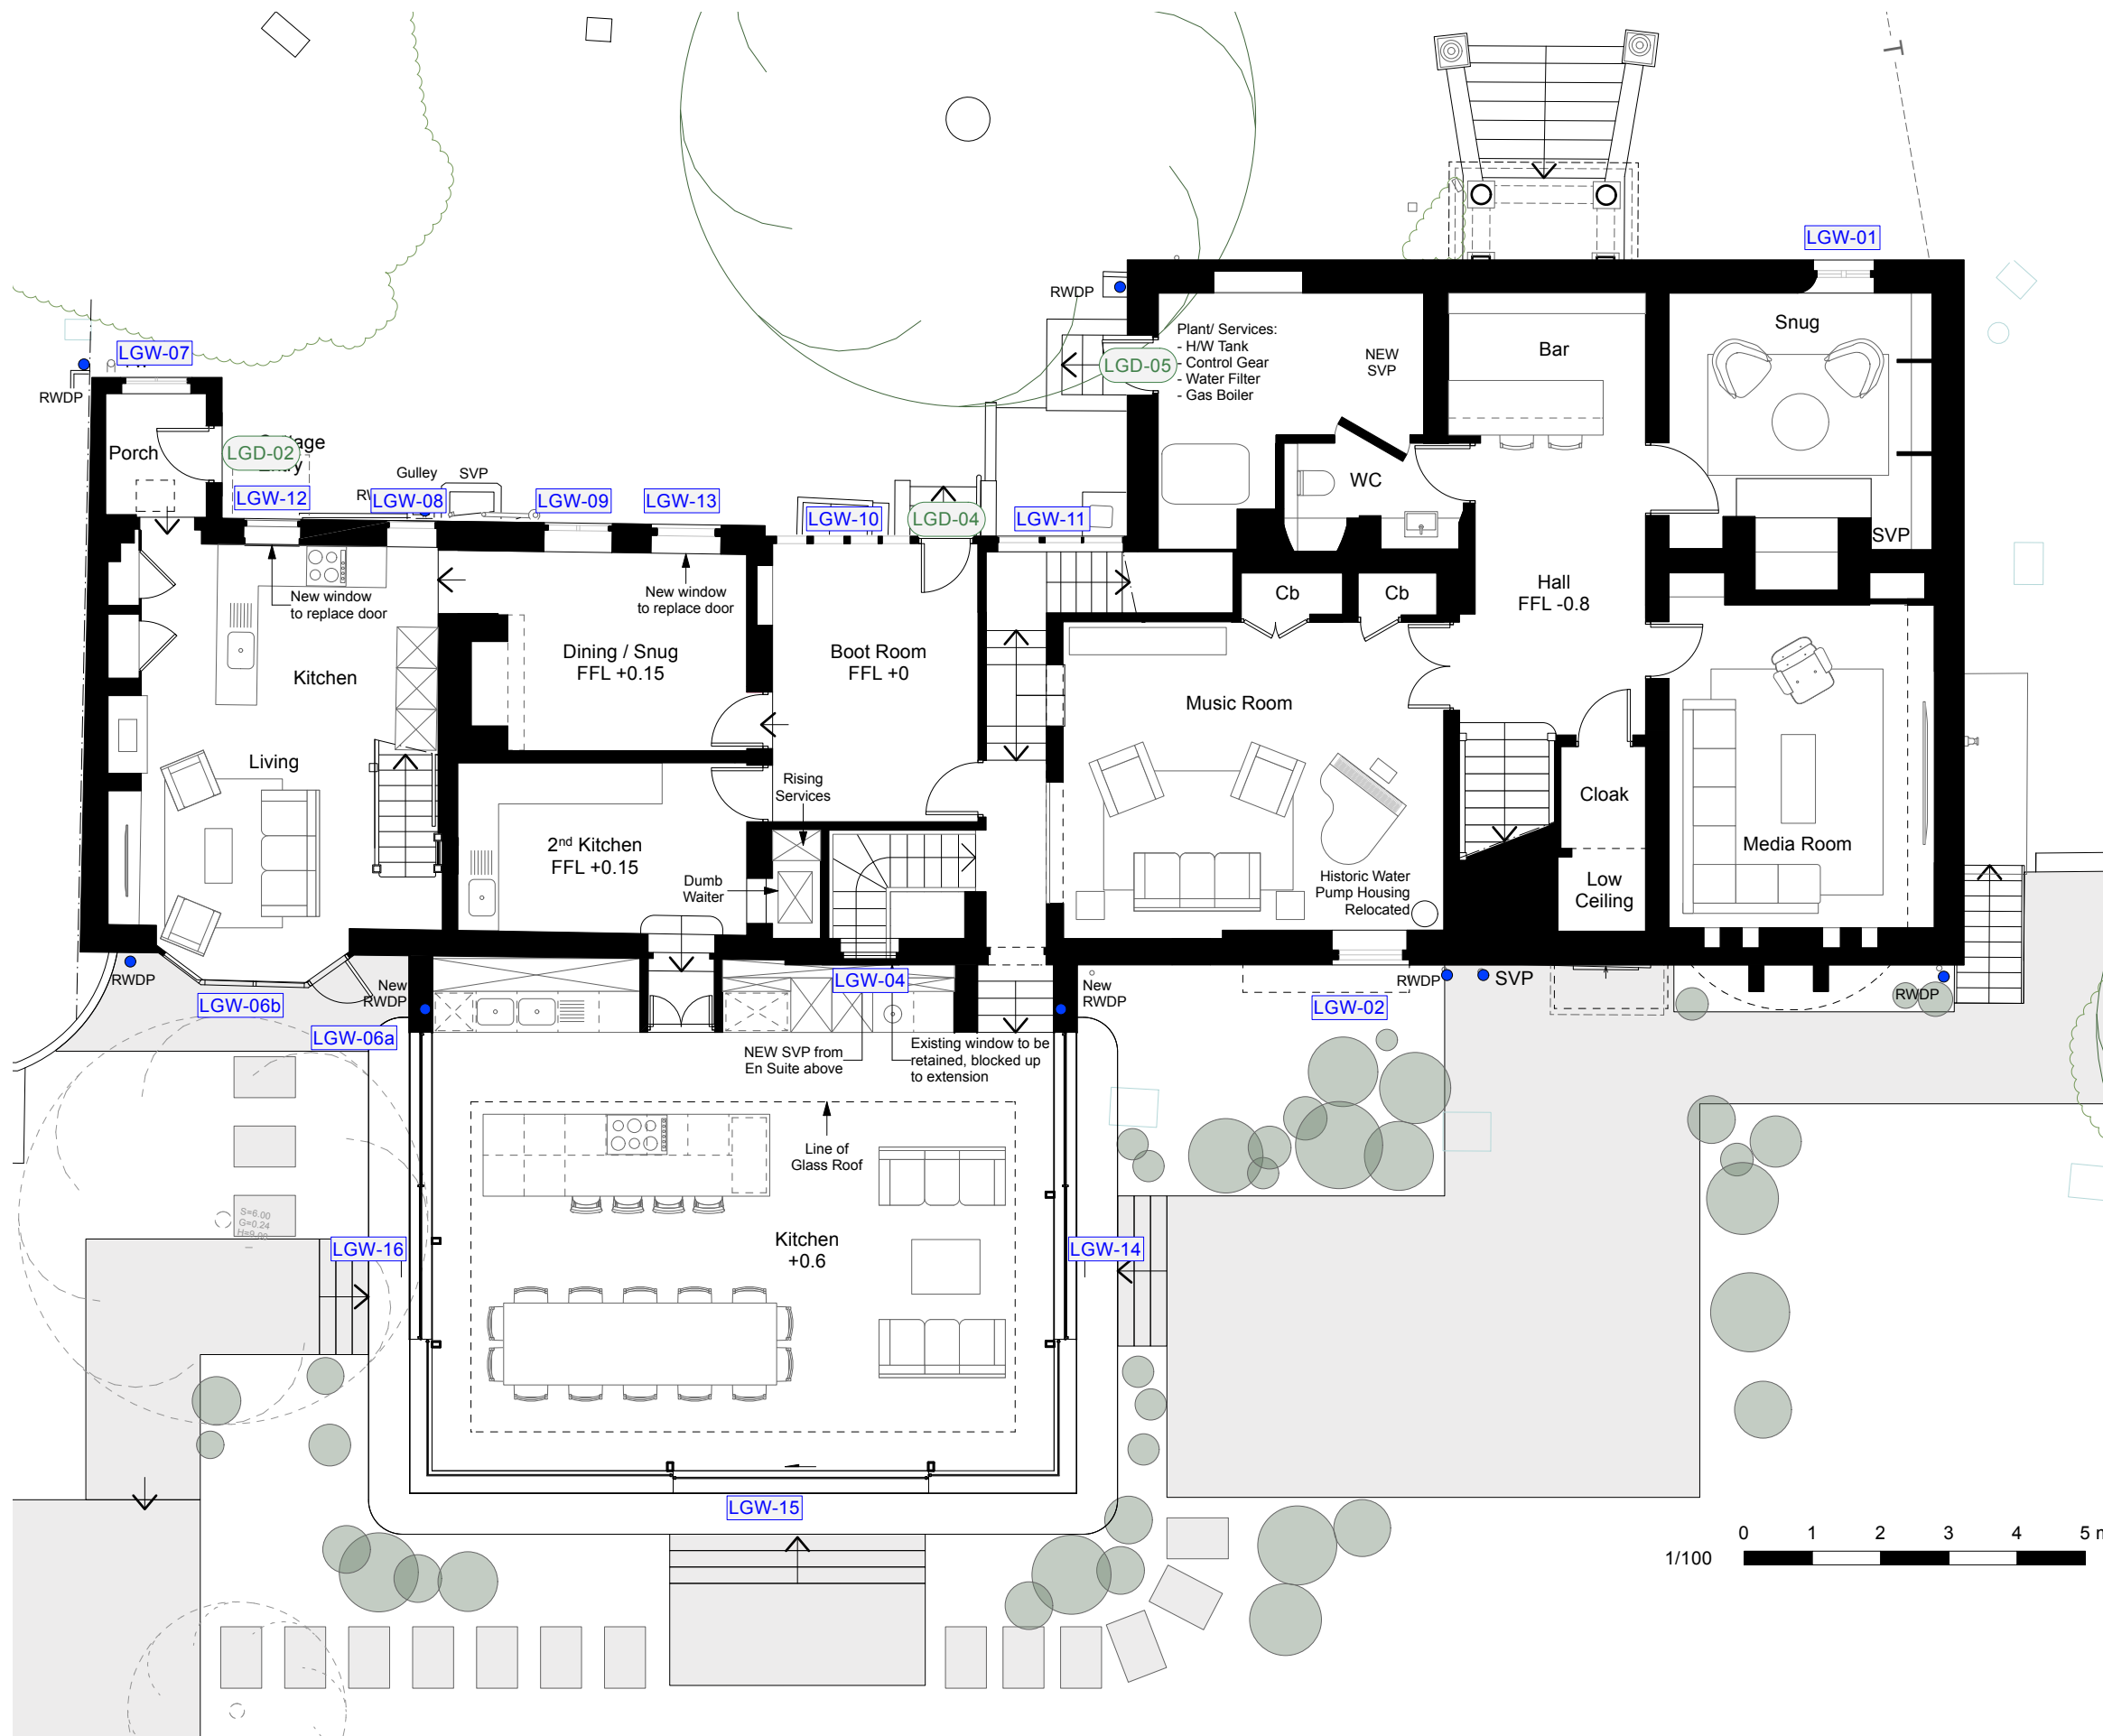

PL2 15/10/2025 Scale bar added
PL1 25/09/2025 Planning Application issue

Rev		Date	Note
Client			
Mr & Mrs Fawsitt			
Project Title			
House Refurbishment, Alteration & Extension of Bird Place			
Project Address			
Bird Place, Henley Bridge, Henley-on-Thames RG9 2LN			
Drawing No.		Rev. No.	
PA-100		PL2	
Drawing Title			
Proposed Lower Ground Floor Plan			
Scale			
1:100 @ A3			
Drawn by: GG		Checked by: PS	Project ID: SC013
Shack Group Ltd West Witheridge Fourth House, Penn Road, Knotty Green HP9 2TW +44 (0) 1494 258 181 hello@shackgroup.com www.shackgroup.com		