




PL2 15/10/2025 Scale bar added
PL1 25/09/2025 Planning Application issue

Rev	Date	Note
Client Mr & Mrs Fawsitt		
Project Title House Refurbishment, Alteration & Extension of Bird Place		
Project Address Bird Place, Henley Bridge, Henley-on-Thames RG9 2LN		
Drawing No.	Rev. No.	
PA-103	PL2	
Drawing Title Proposed Second Floor Plan		
Scale 1:100 @ A3		
Drawn by: GG		Checked by: PS
		Project ID: SC013
Shack Group Ltd West Witheridge Fourth House, Penn Road, Knotty Green HP9 2TW +44 (0) 1494 258 181 hello@shackgroup.com www.shackgroup.com		

 **Proposed Second Floor Plan**
Scale 1:100

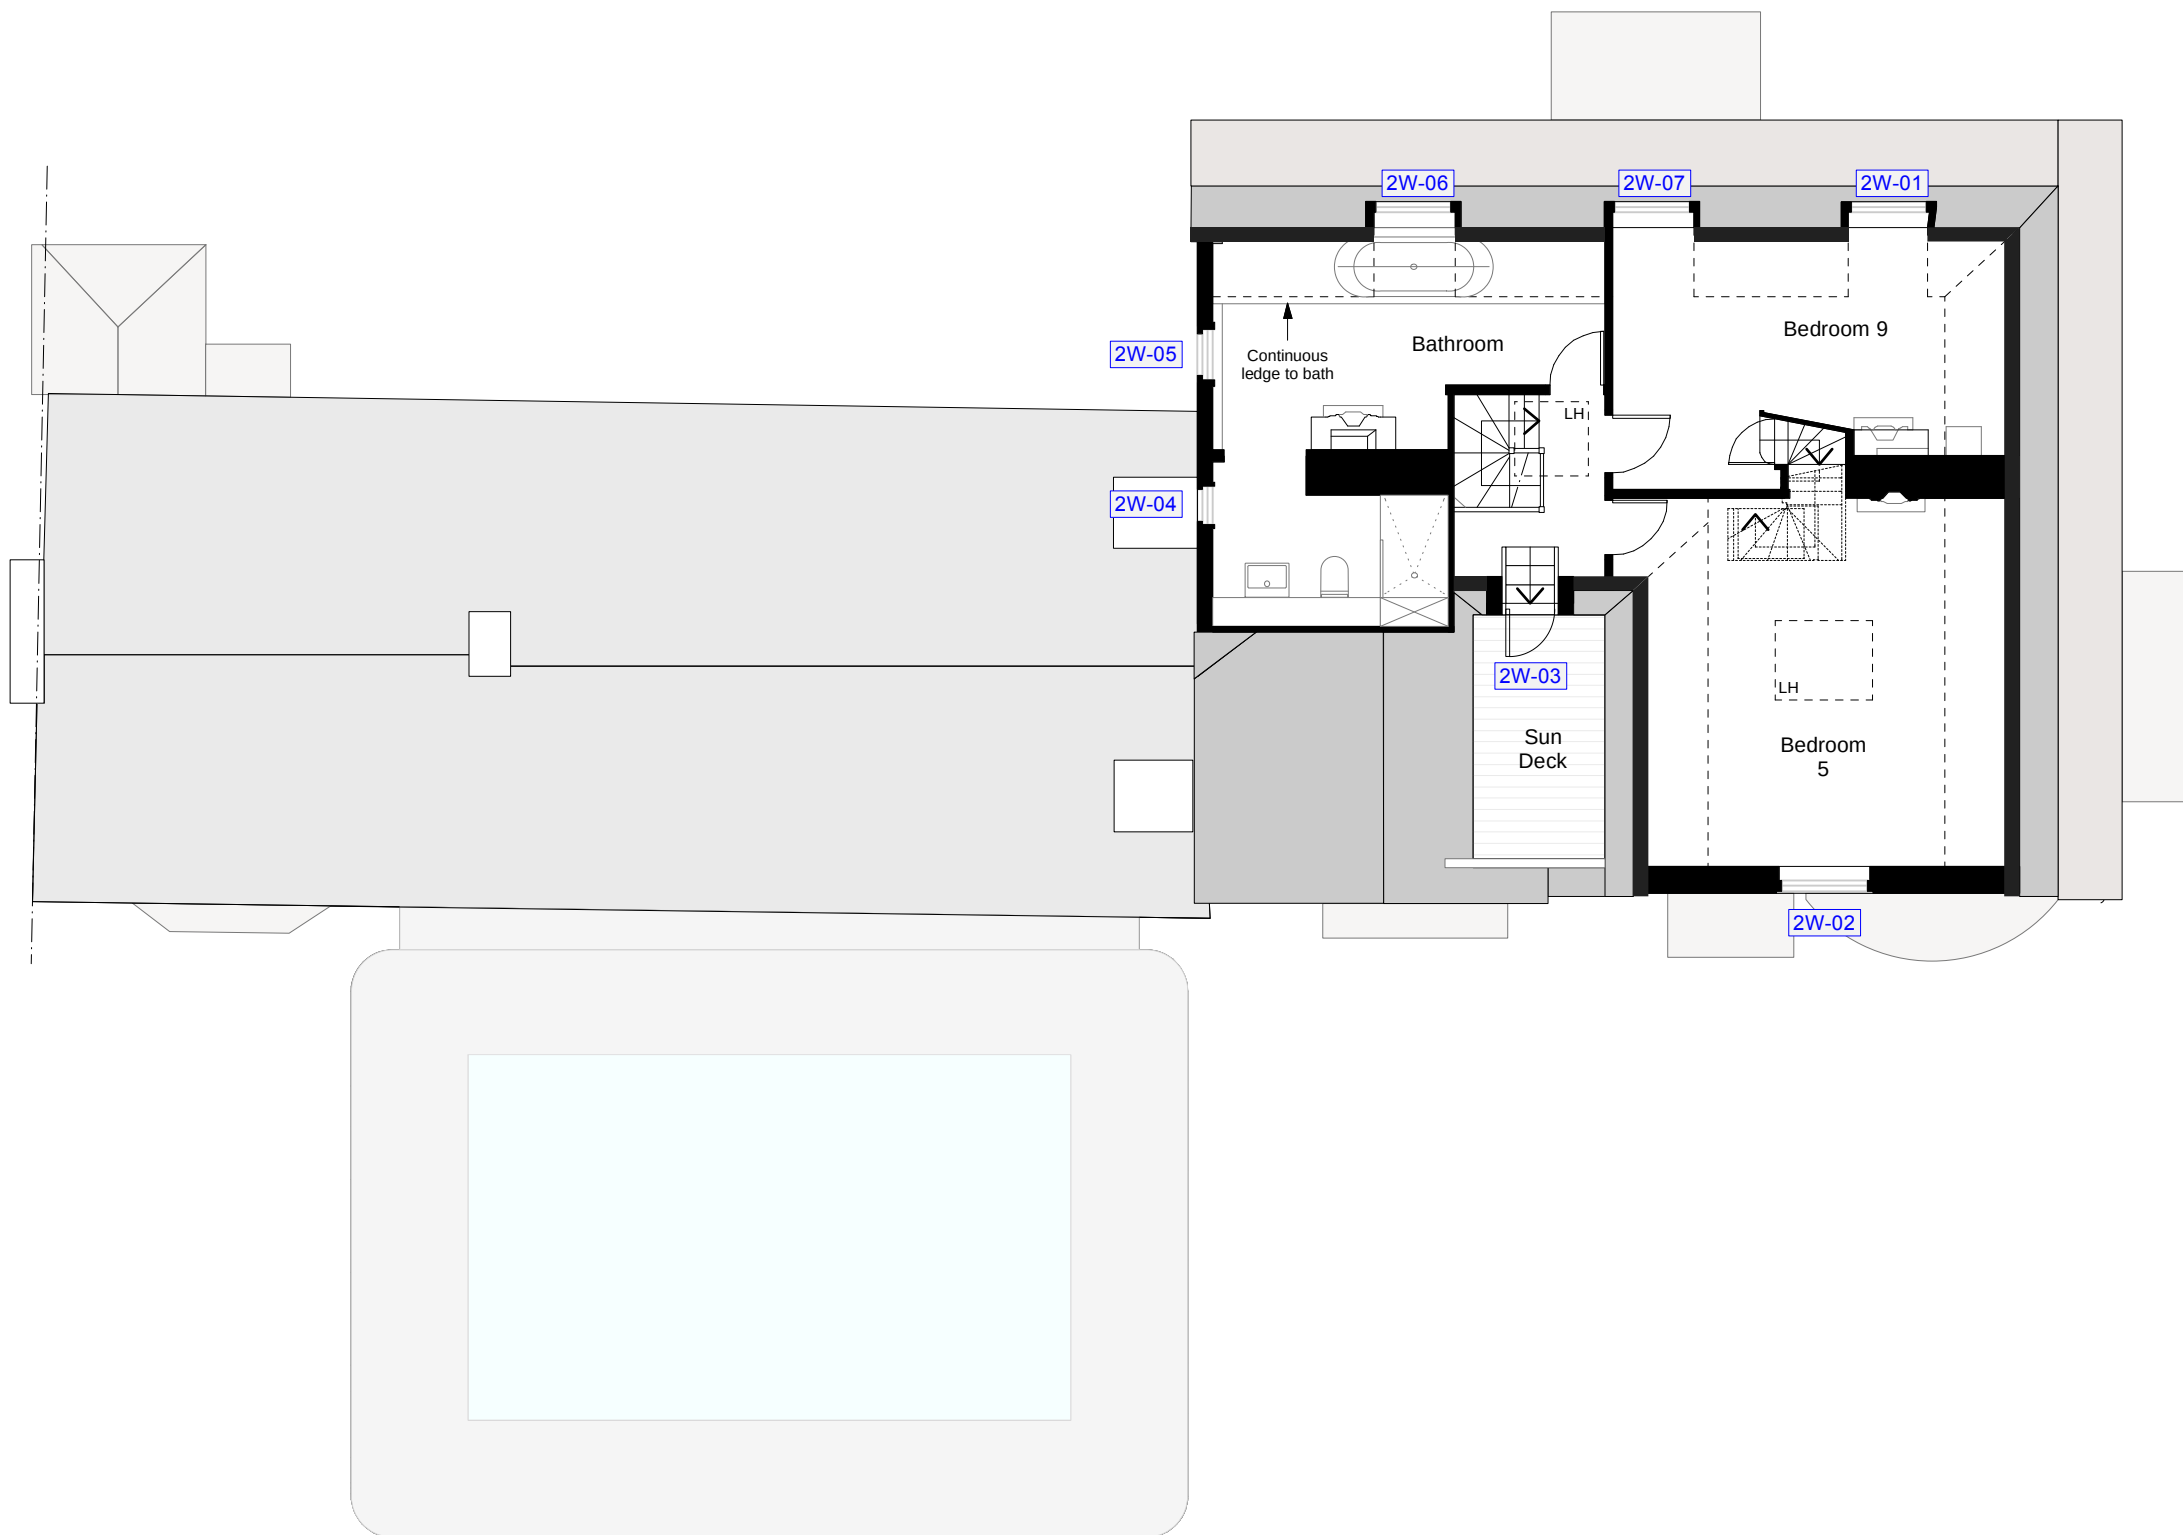