

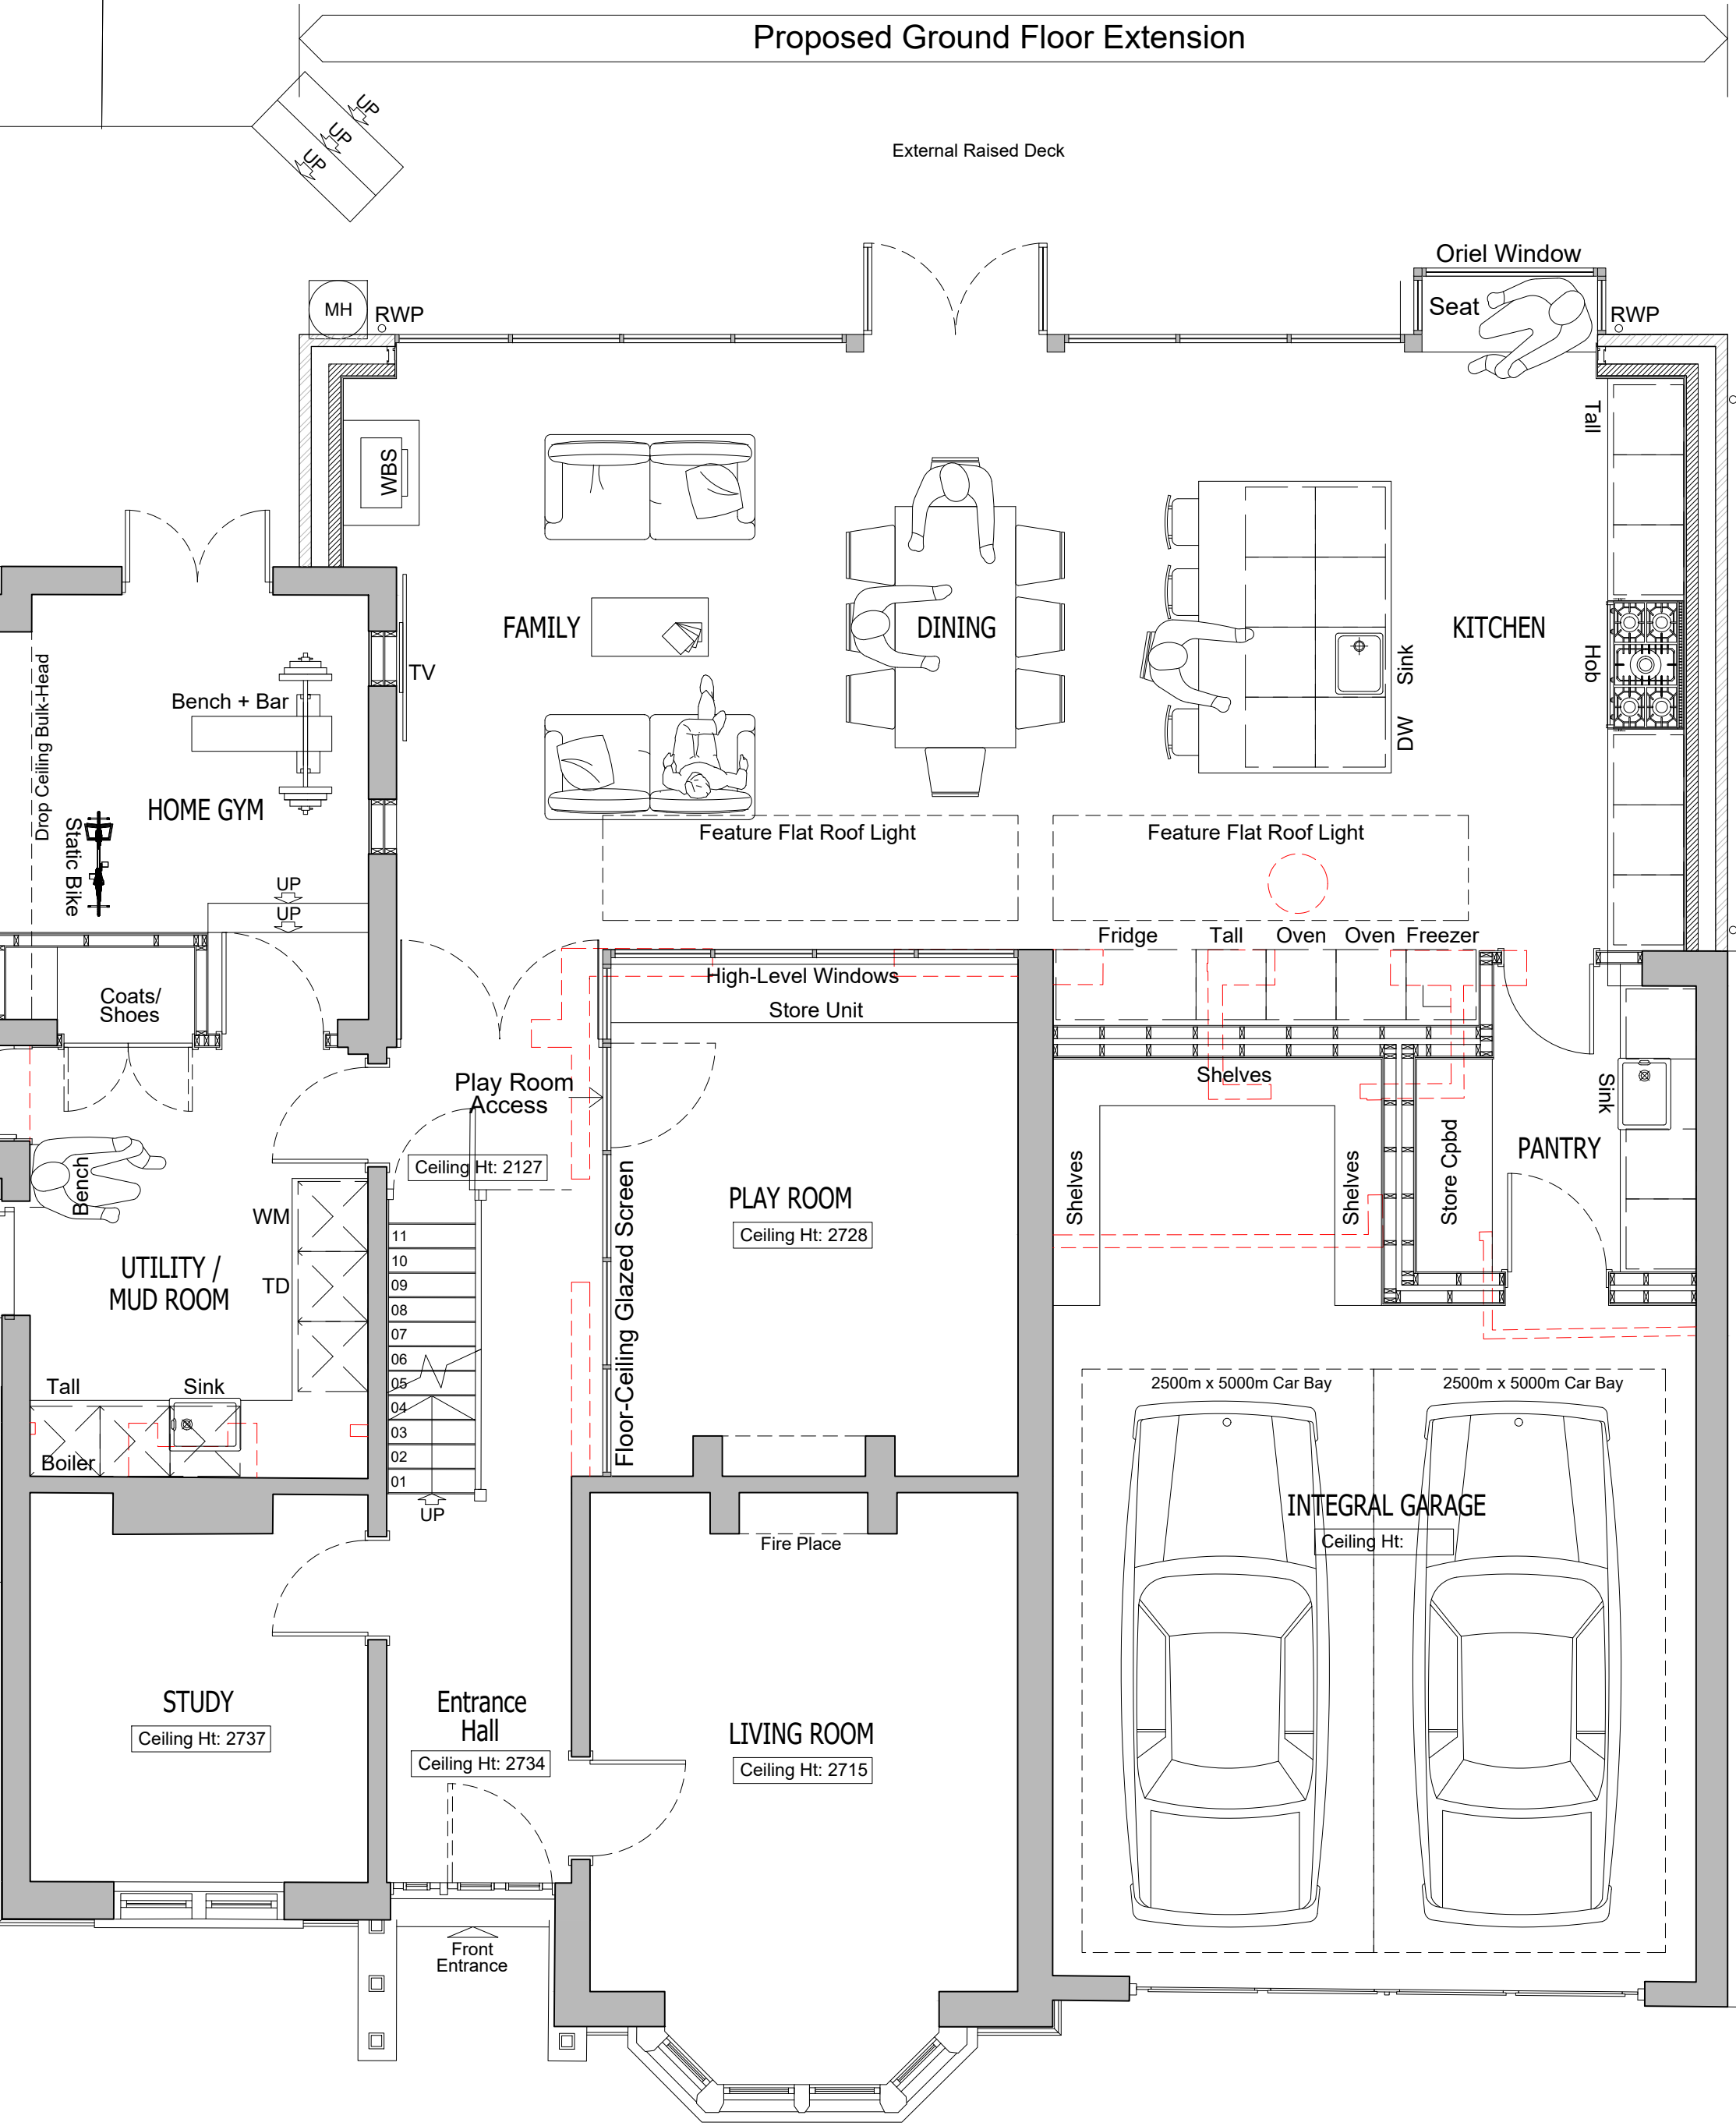
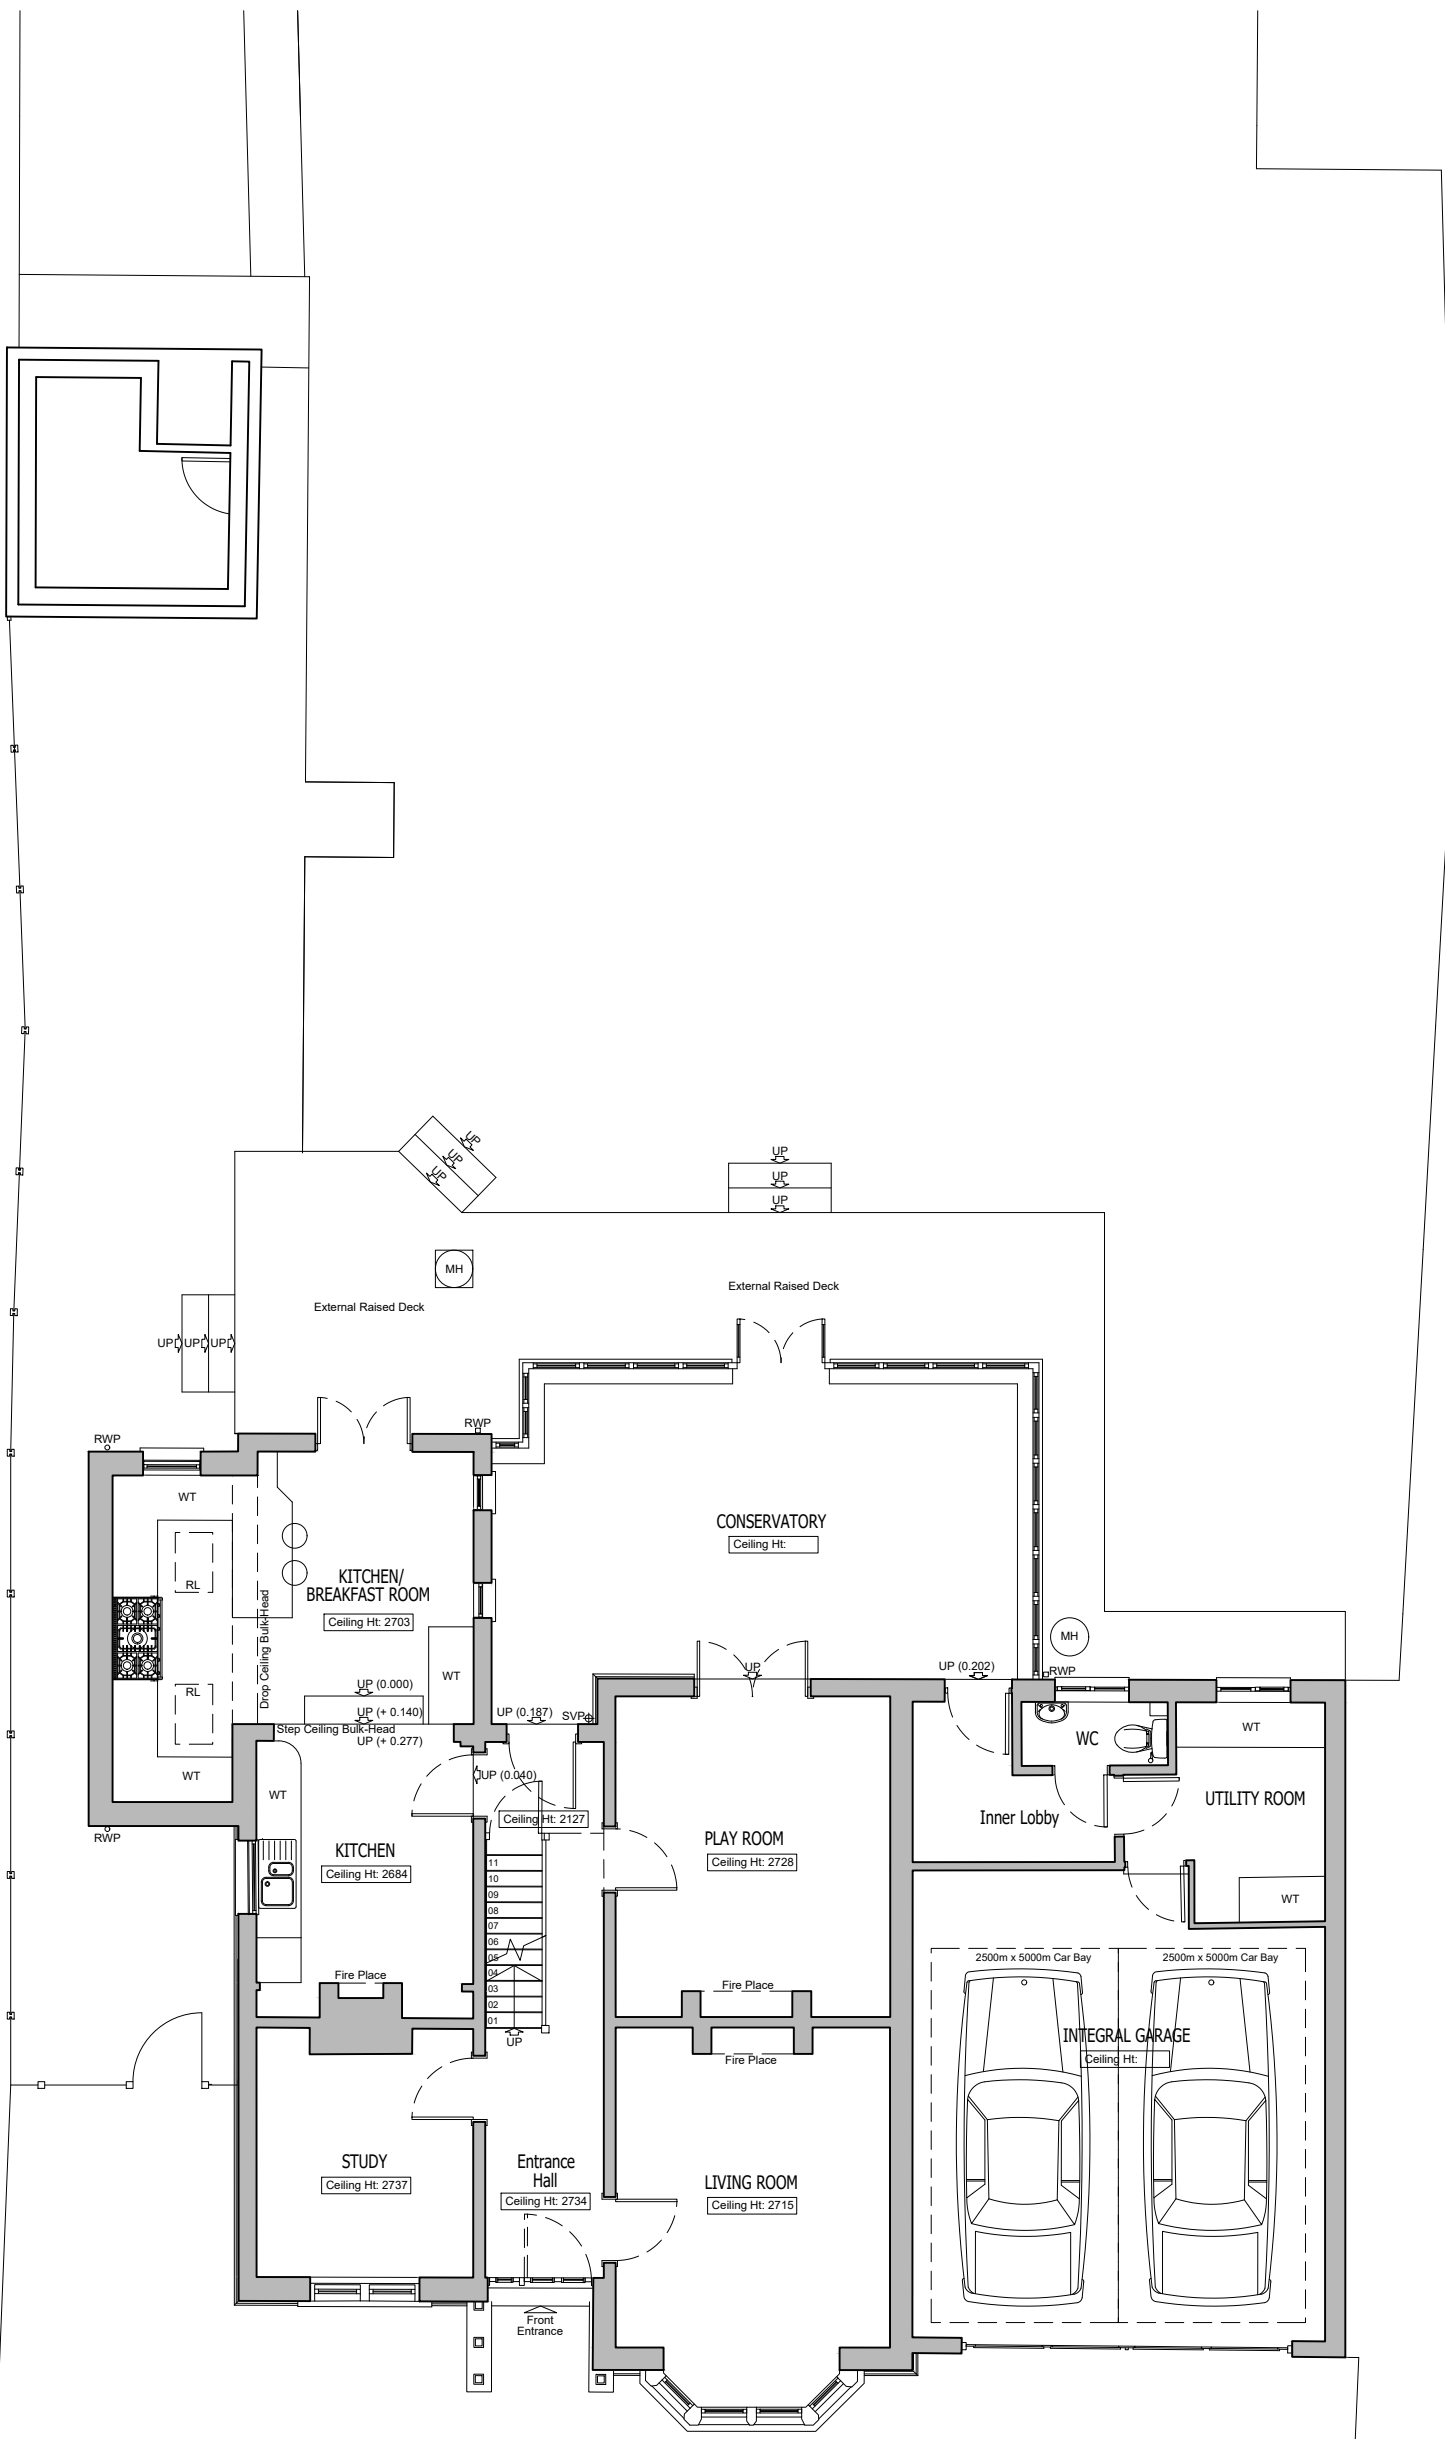


All dimensions are to be checked on site before work commences.
Figured dimensions to be taken in preference to scaled dimensions.
If in doubt please ask.
© Copyright reserved.

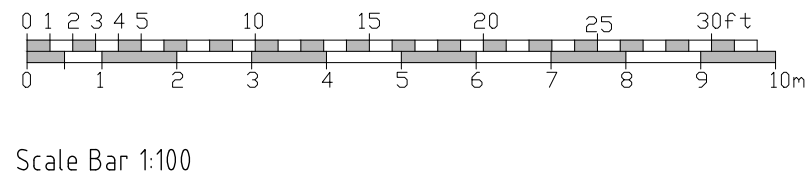

GROUND FLOOR PLAN As Proposed
Scale 1:50

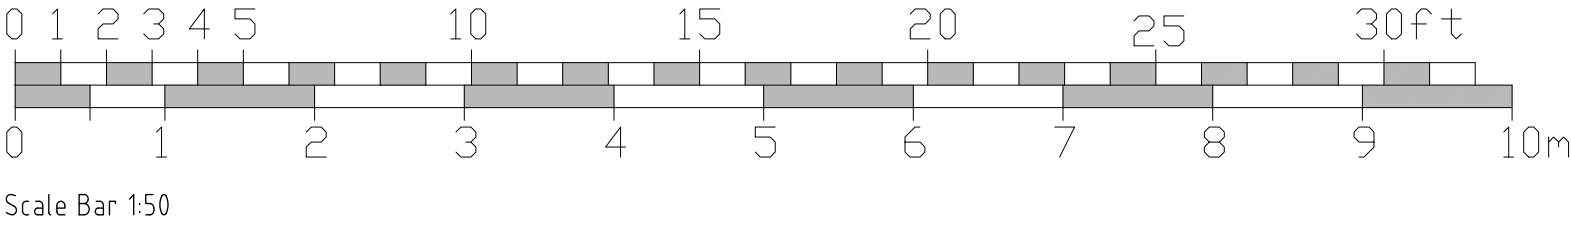

GROUND FLOOR PLAN As Existing
Scale 1:100

A Planning Re-Submission		19-11-2024	DH
Rev	Description	Date	Initials
FOR PLANNING SUBMISSION			
HOLTHAM+NEWMAN ARCHITECTS			
The Old Dairy 282a Hyde End Road, Spencer's Wood, Reading, Berkshire RG7 1DN			
T: 07971 316499 E: hello@hnarchitects.co.uk			
Project: 'Westdene' Basingstoke Road Spencer's Wood RG7 1AP			
Client Mr and Mrs T. Howett			
Drawing Title: General Arrangement Plans Ground Floor Level			
As Existing and Proposed			
Scale:	Varies @ A1 Dwg. No.:	Rev.:	
-		2313-P100	
Drawn by:	DH	A	
Date:	Nov 2024		