


All dimensions are to be checked on site before work commences.
Figured dimensions to be taken in preference to scaled dimensions.
If in doubt please ask.
© Copyright reserved.



REAR ELEVATION
EXTERNAL ELEVATIONS As Proposed
Scale 1:100




SIDE ELEVATION

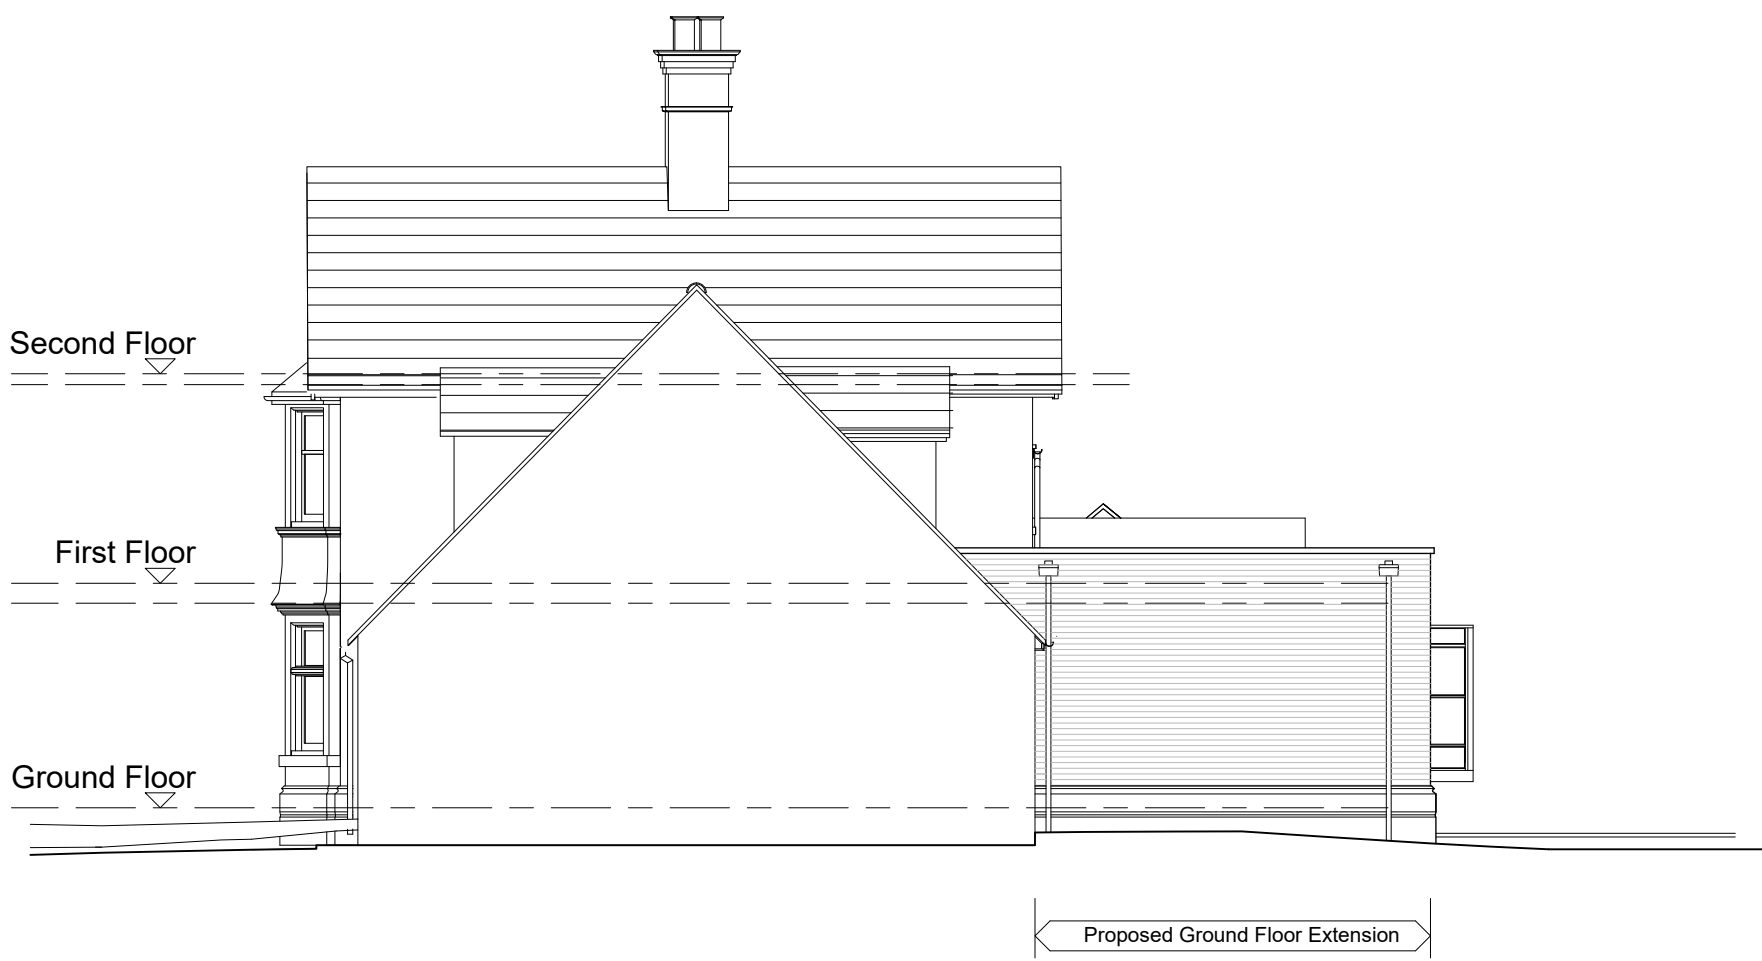


SIDE ELEVATION



REAR ELEVATION
EXTERNAL ELEVATIONS As Existing
Scale 1:100

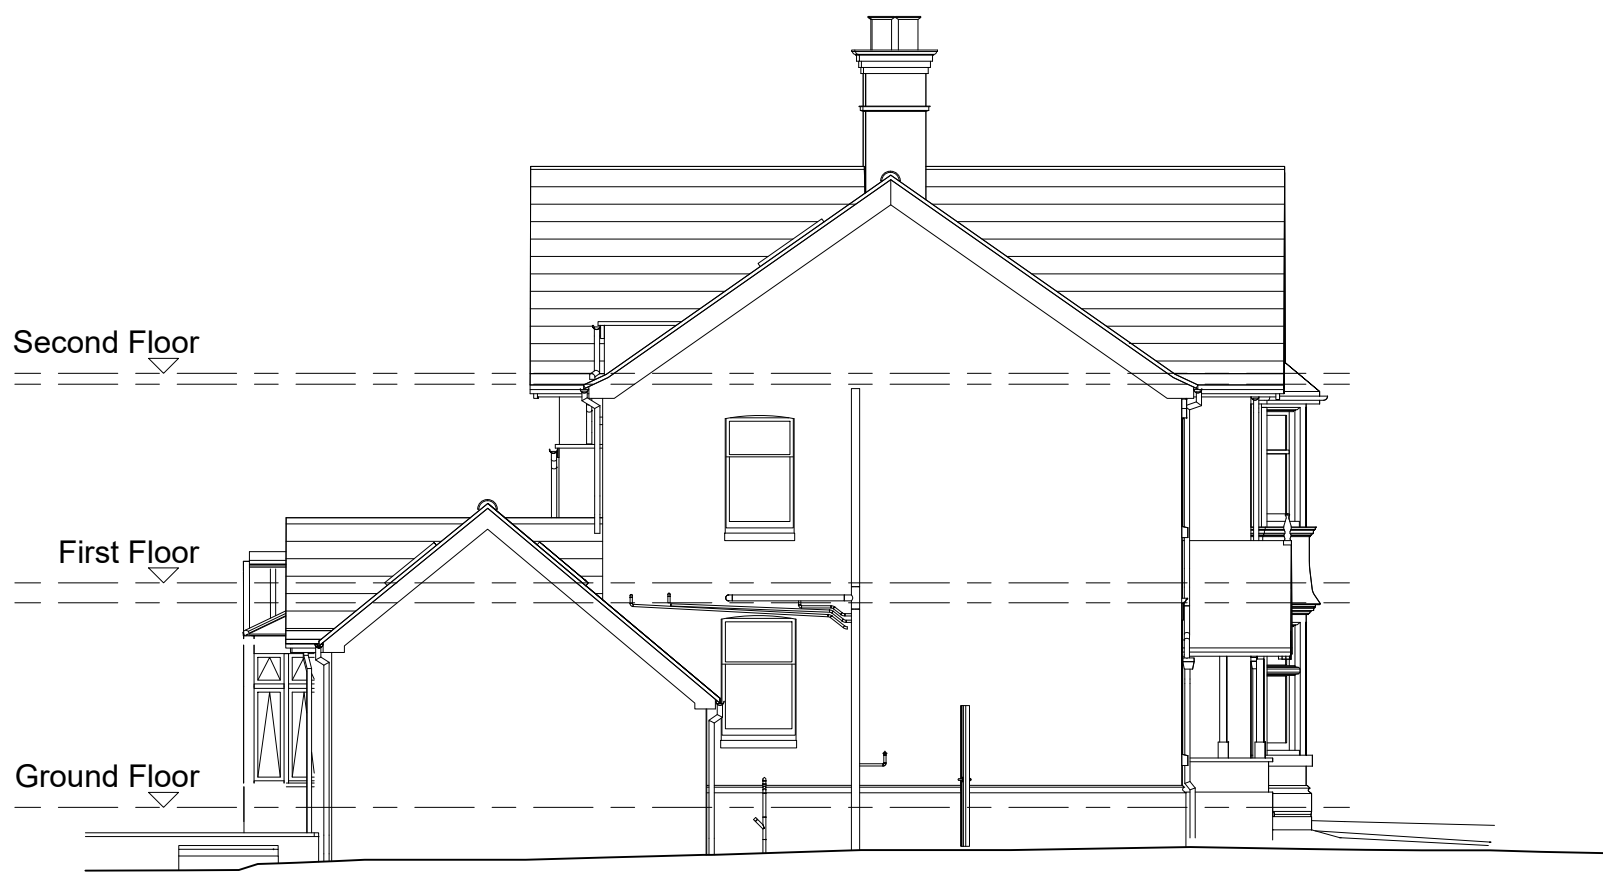

SIDE ELEVATION

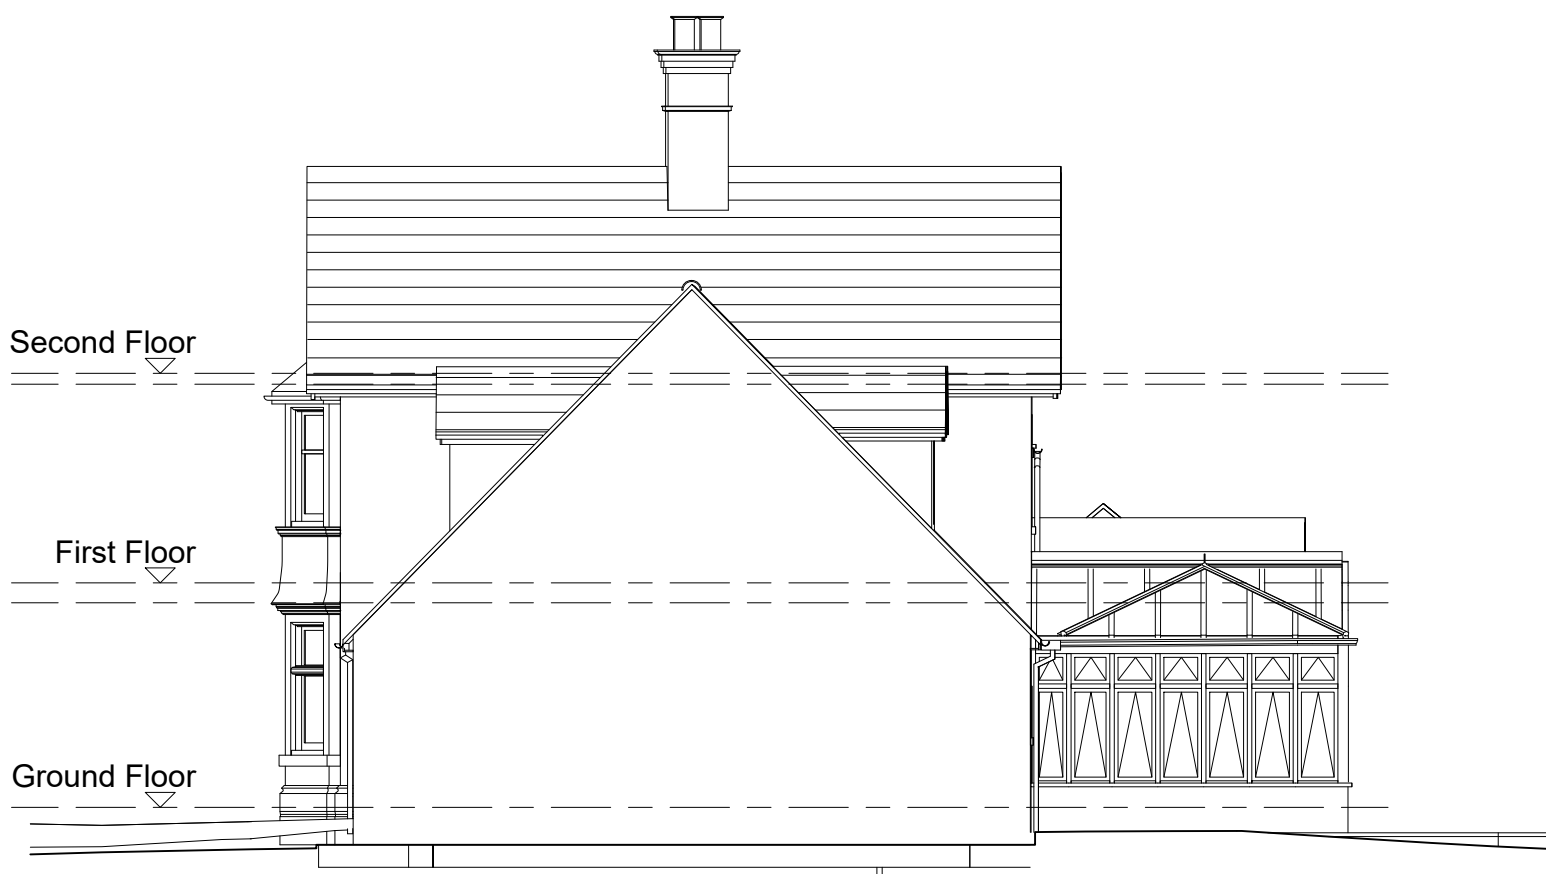


SIDE ELEVATION



FRONT ELEVATION - As Existing
Scale 1:100



FRONT ELEVATION - As Proposed
Scale 1:100

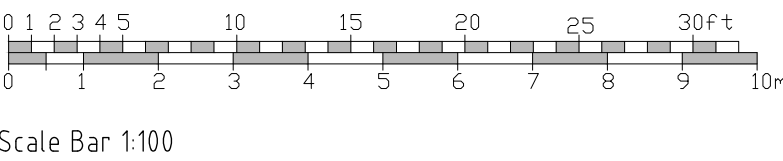

A	Planning Re-Submission	19-11-2024	DH
Rev	Description	Date	Initials
FOR PLANNING SUBMISSION			
HOLTHAM+NEWMAN			
The Old Dairy 282a Hyde End Road, Spencer's Wood, Reading, Berkshire RG7 1DN			
T: 07971 316499 E: hello@hnarchitects.co.uk			
Project: 'Westdene' Basingstoke Road Spencer's Wood RG7 1AP			
Client Mr and Mrs T. Howett -			
Drawing Title: External Elevations Front, Rear and Sides -			
As Existing and Proposed			
Scale:	1:100 @ A1	Dwg. No.:	Rev.:
-		2313-P200	A
Drawn by:	DH		
Date:	Nov 2024		