


PROPOSED ROOF PLAN

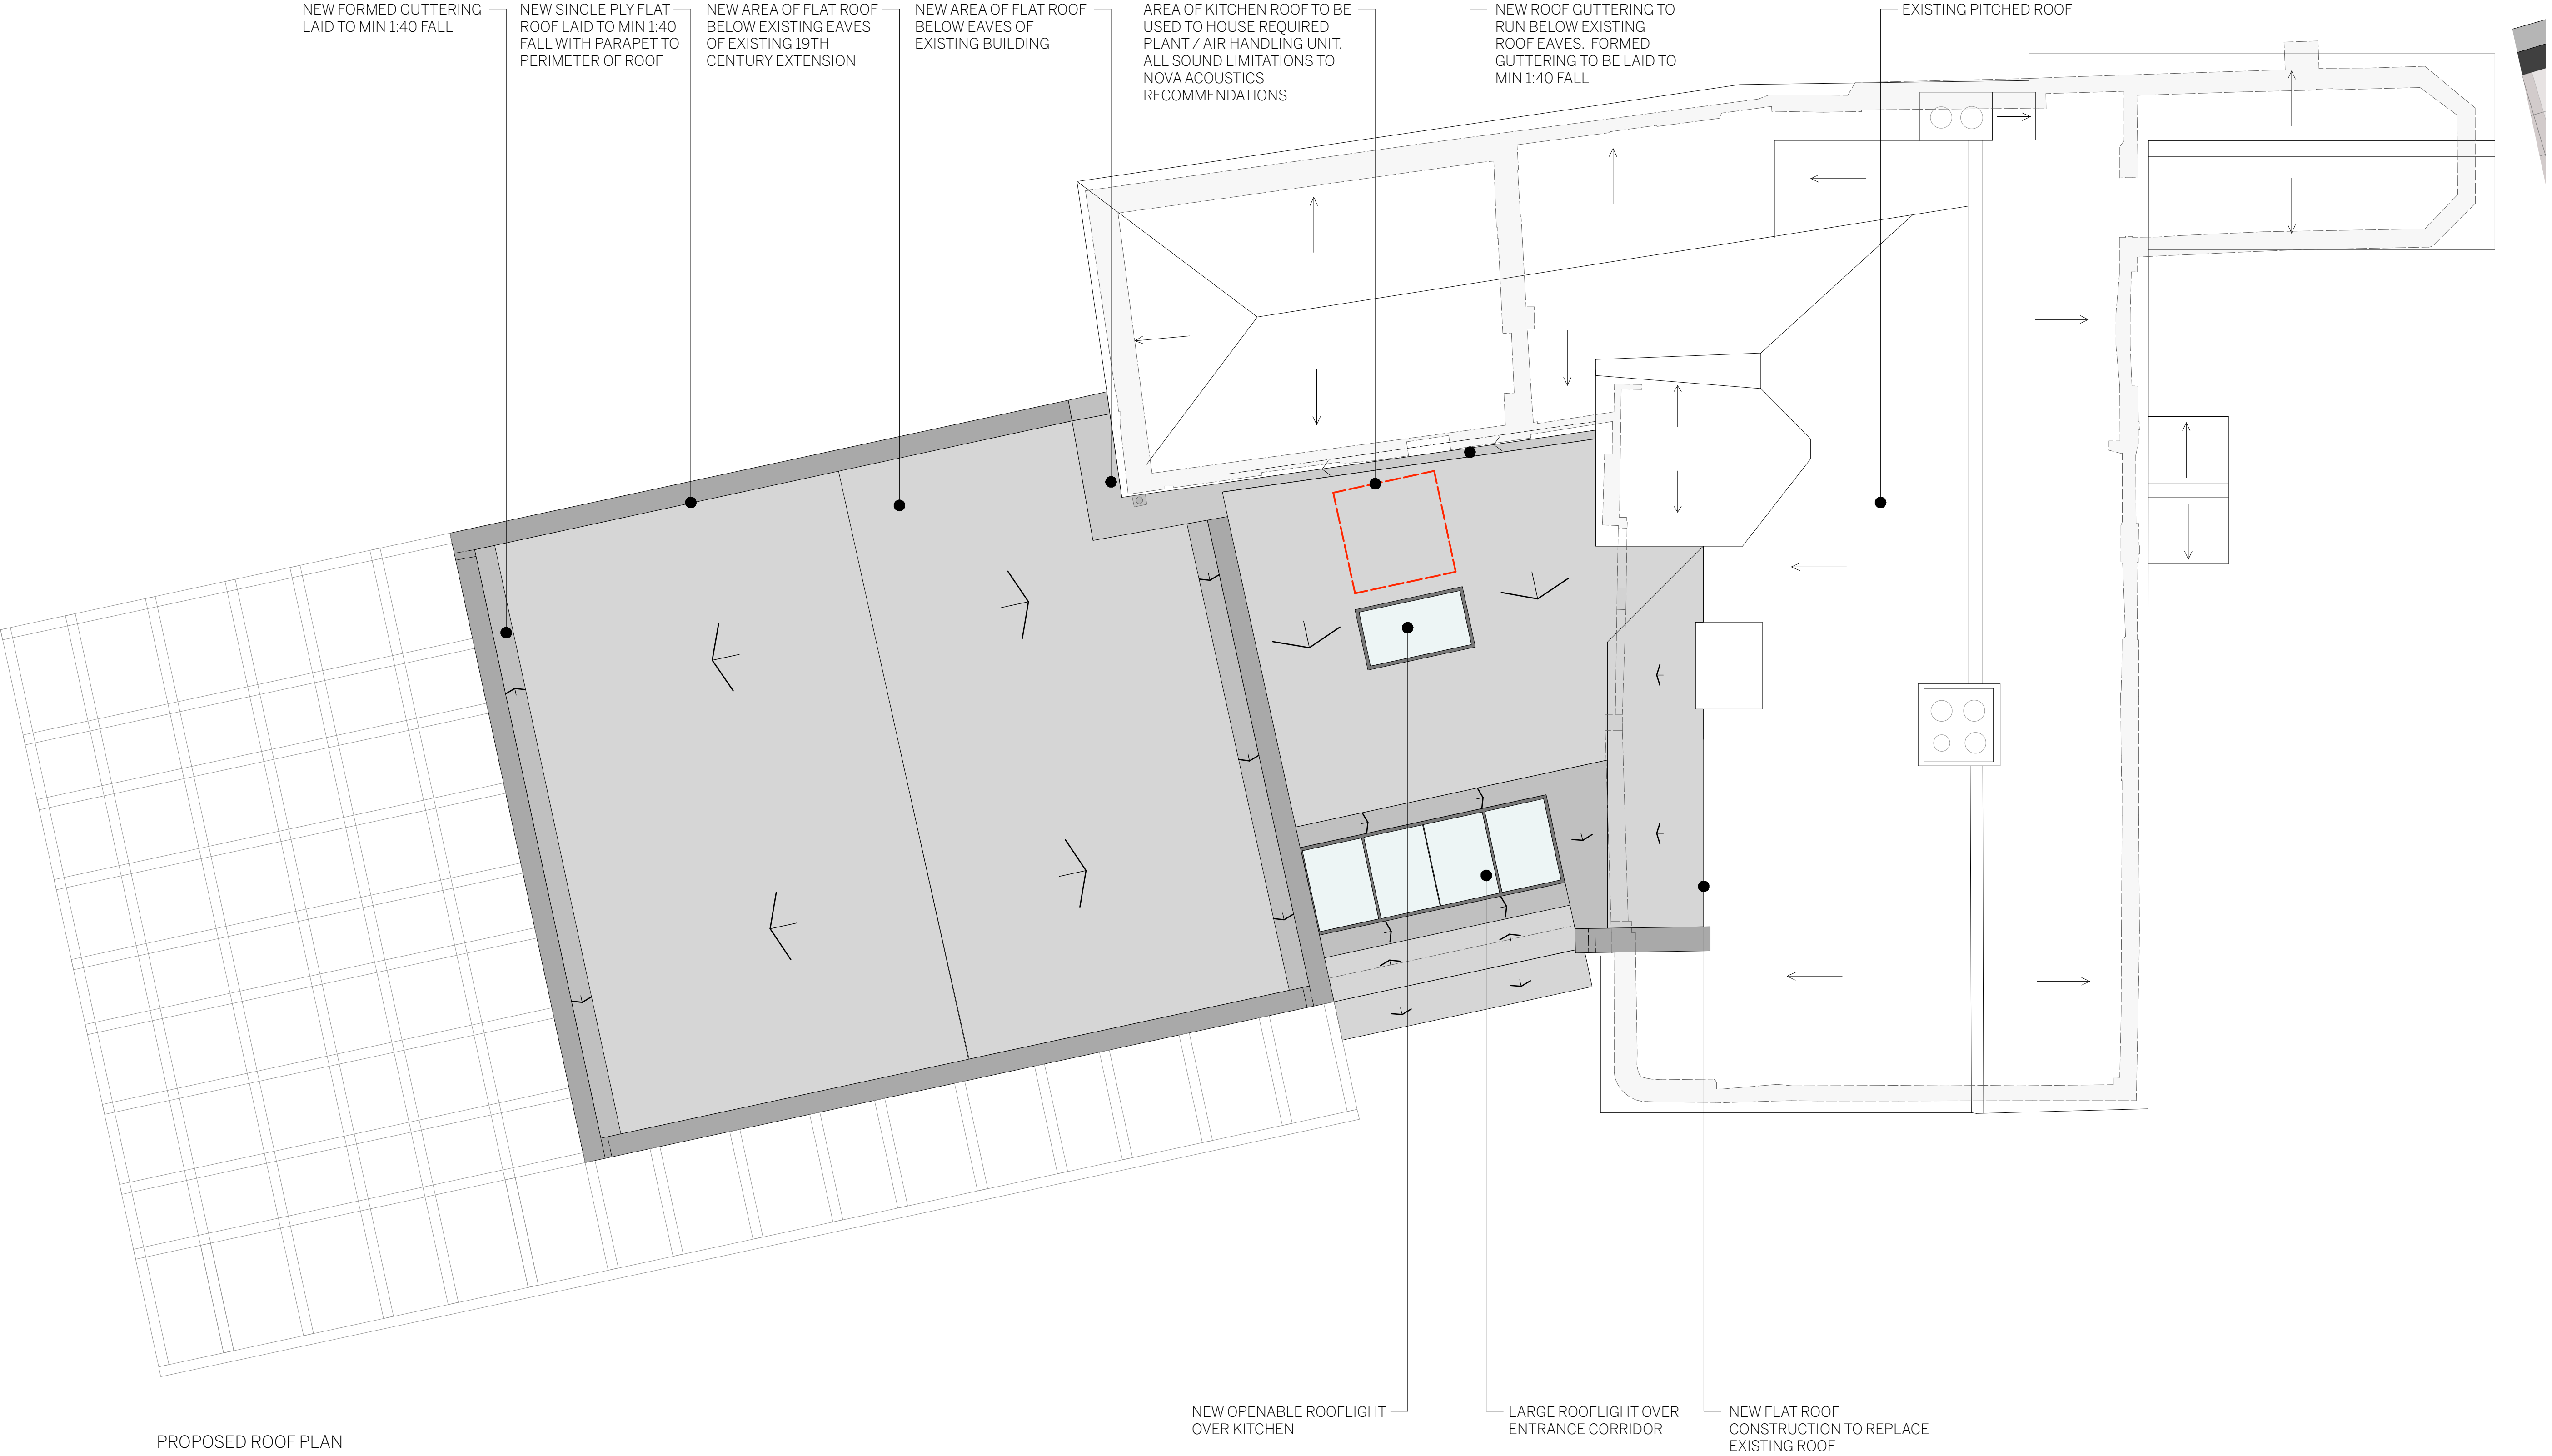


PROPOSED ROOF PLAN

Contact
a 5 Kelburne Close,
Wolverhampton, WV4 5JG
e info@taichitects.co.uk
w taichitects.co.uk
p 019022503

General Notes
1. ISSUED ONLY FOR PURPOSE INDICATED.
2. THIS IS TO BE READ IN CONJUNCTION WITH ALL OTHER CONSULTANTS INFORMATION.
3. CHECK SITE CONDITIONS PRIOR TO COMMENCEMENT.
4. ANY DISCREPANCIES TO BE REPORTED DIRECTLY TO THE ARCHITECT.
5. ALL DIMENSIONS TO BE CHECKED ON SITE.
6. THIS DRAWING IS COPYRIGHT.
7. DO NOT SCALE OFF DRAWING. USE FIGURED DIMENSIONS ONLY.

Revisions:
REV DATE DESC
P1 26/05/24 PLANNING ISSUE
P2 23/04/25 RESTAURANT ROOF AND PARAPET AMENDED TO SUIT EXISTING ROOF. AHU LOCATED TO AREA OF KITCHEN ROOF

DRAWN CHECKED
DB ST
DB ST

 

Project name
THE SWAN
Client
FRASER'S RETAIL LTD
Discipline
PLANNING
Job No
22.475

Description
PROPOSED ROOF PLAN
Date
OCT 24
Scale
1:100@A3 / 1:500@A1
Drawing No
PL.013
Rev
P2