




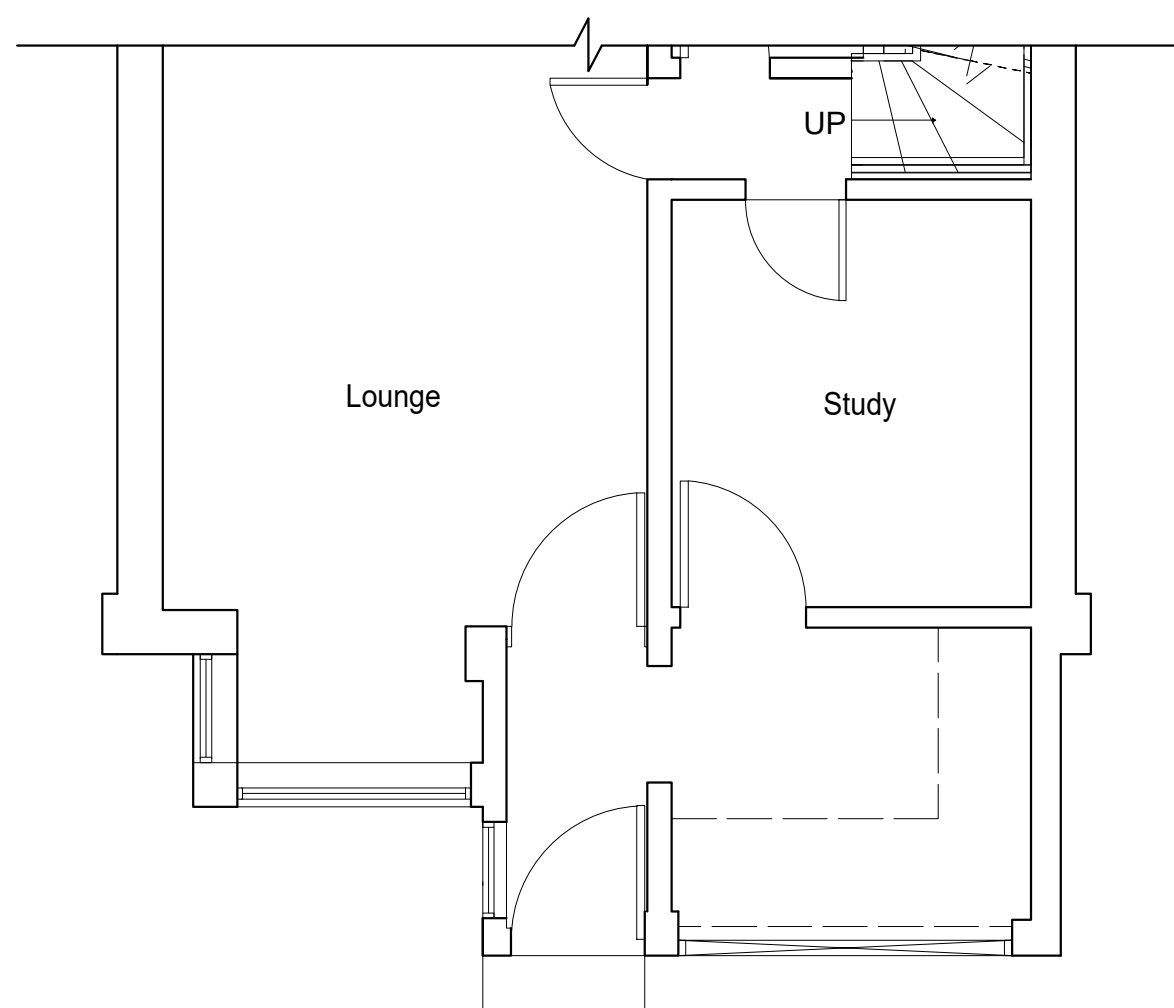


1 Existing Ground Floor Plan
Scale 1:50

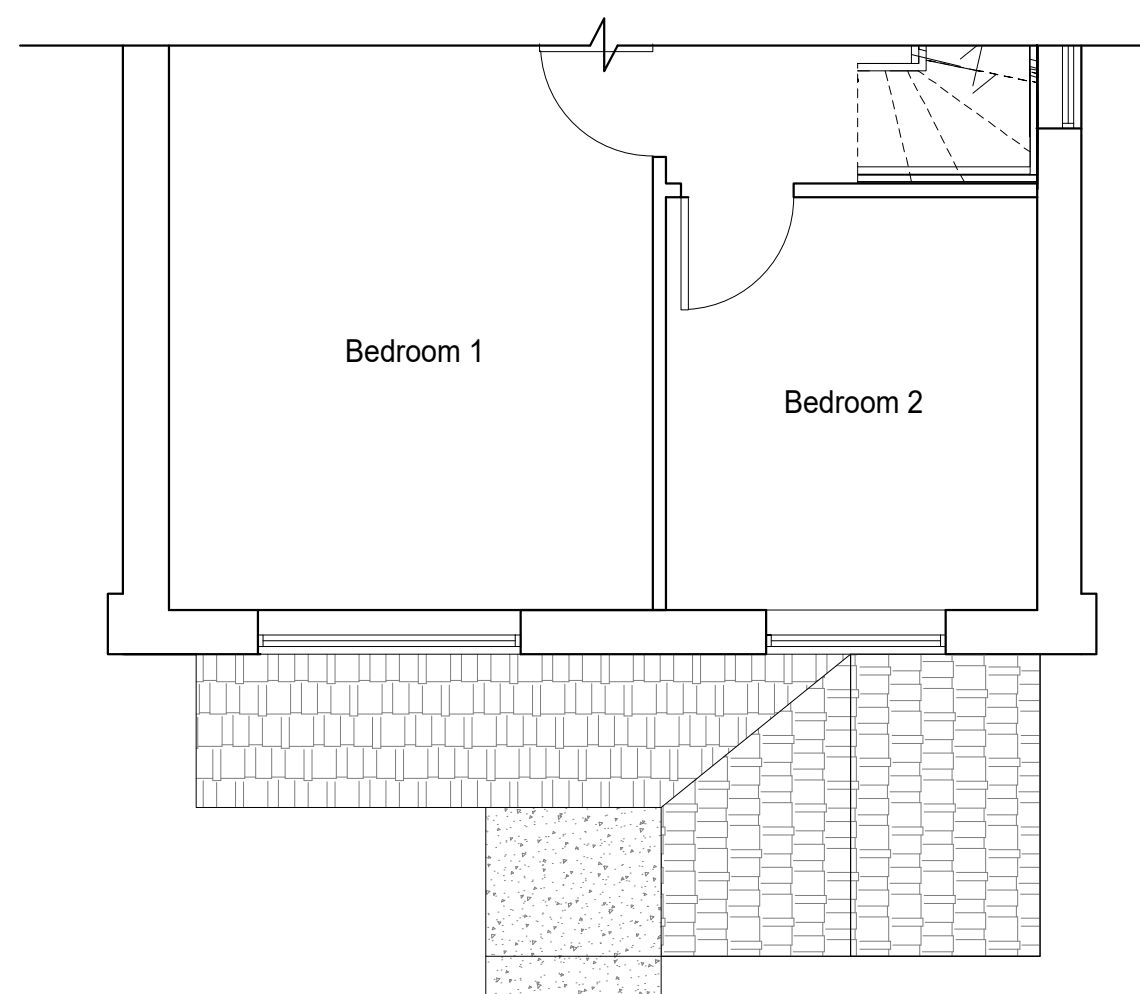


2 Existing First Floor Plan
Scale 1:50

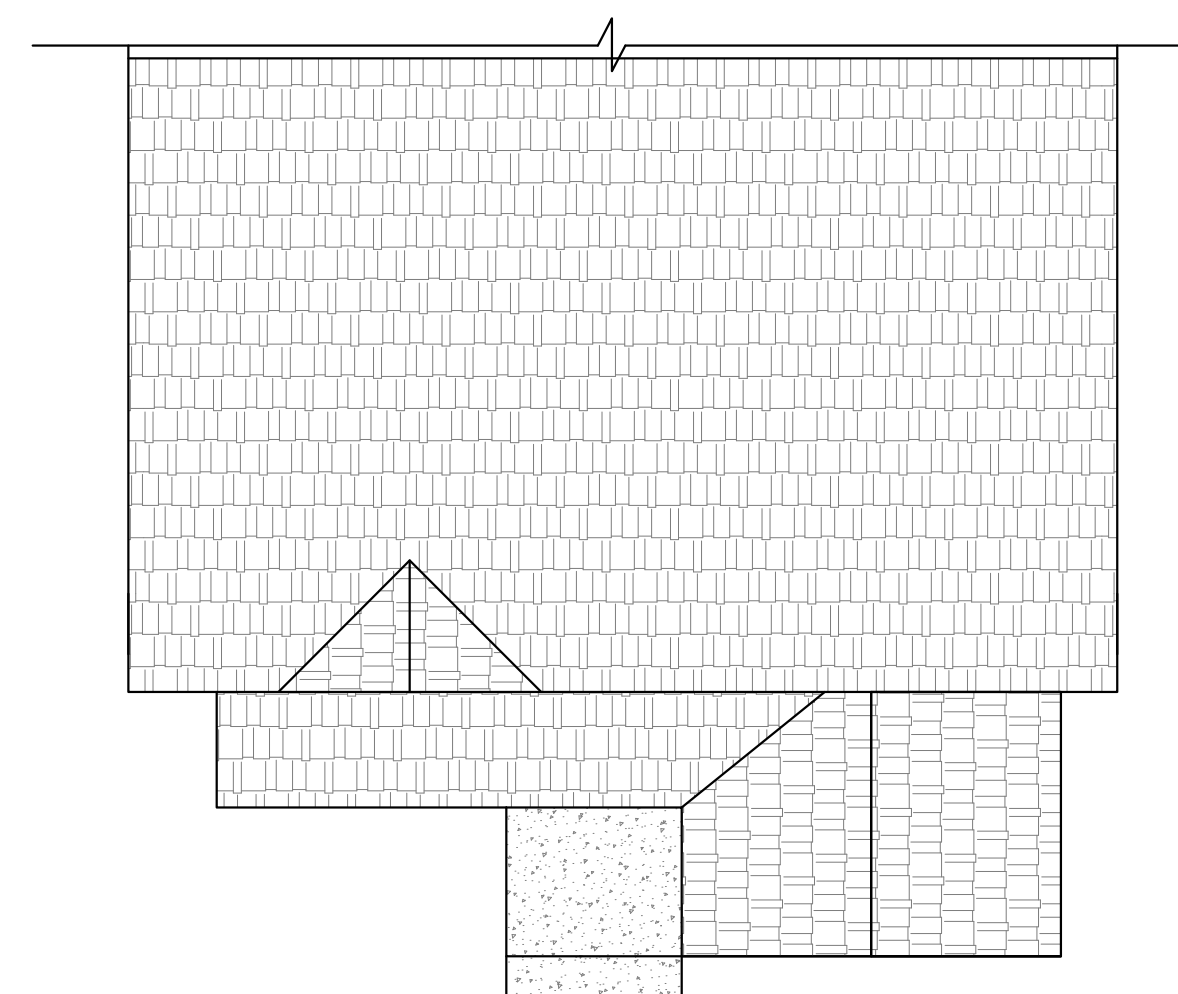


3 Existing Roof Plan
Scale 1:50

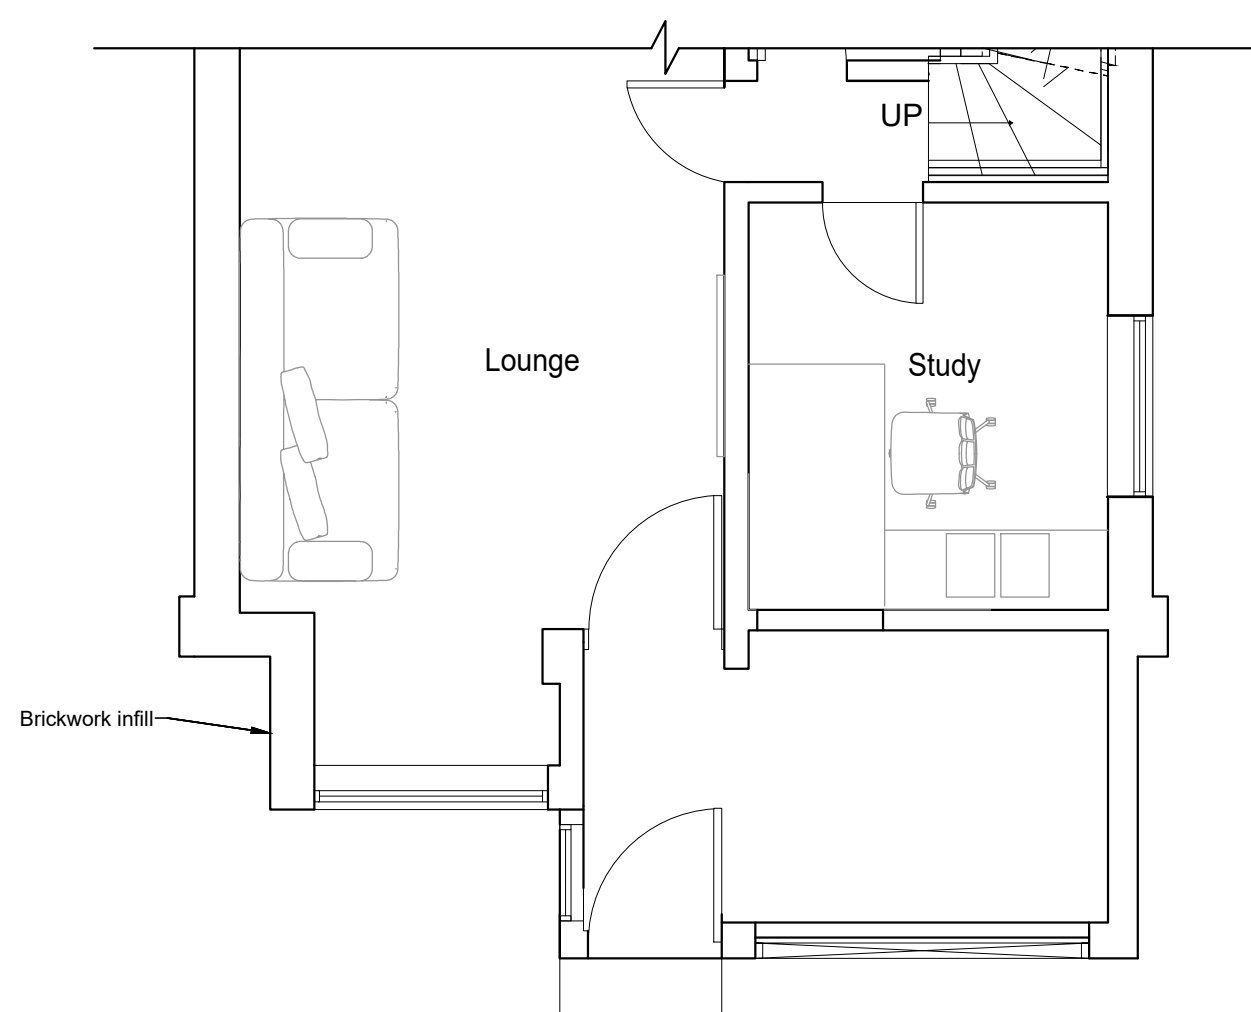


4 Proposed Ground Floor Plan
Scale 1:50

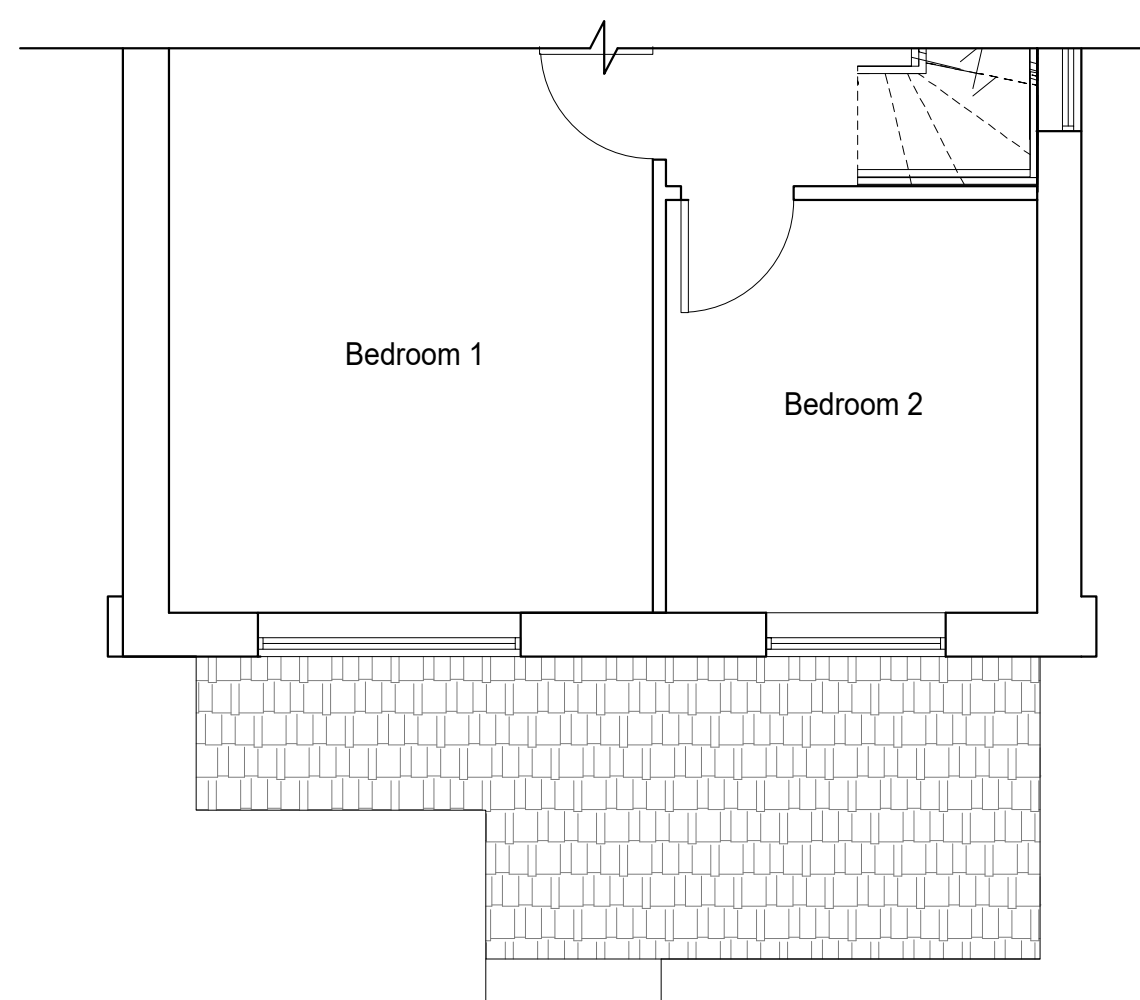

5 Proposed First Floor Plan
Scale 1:50

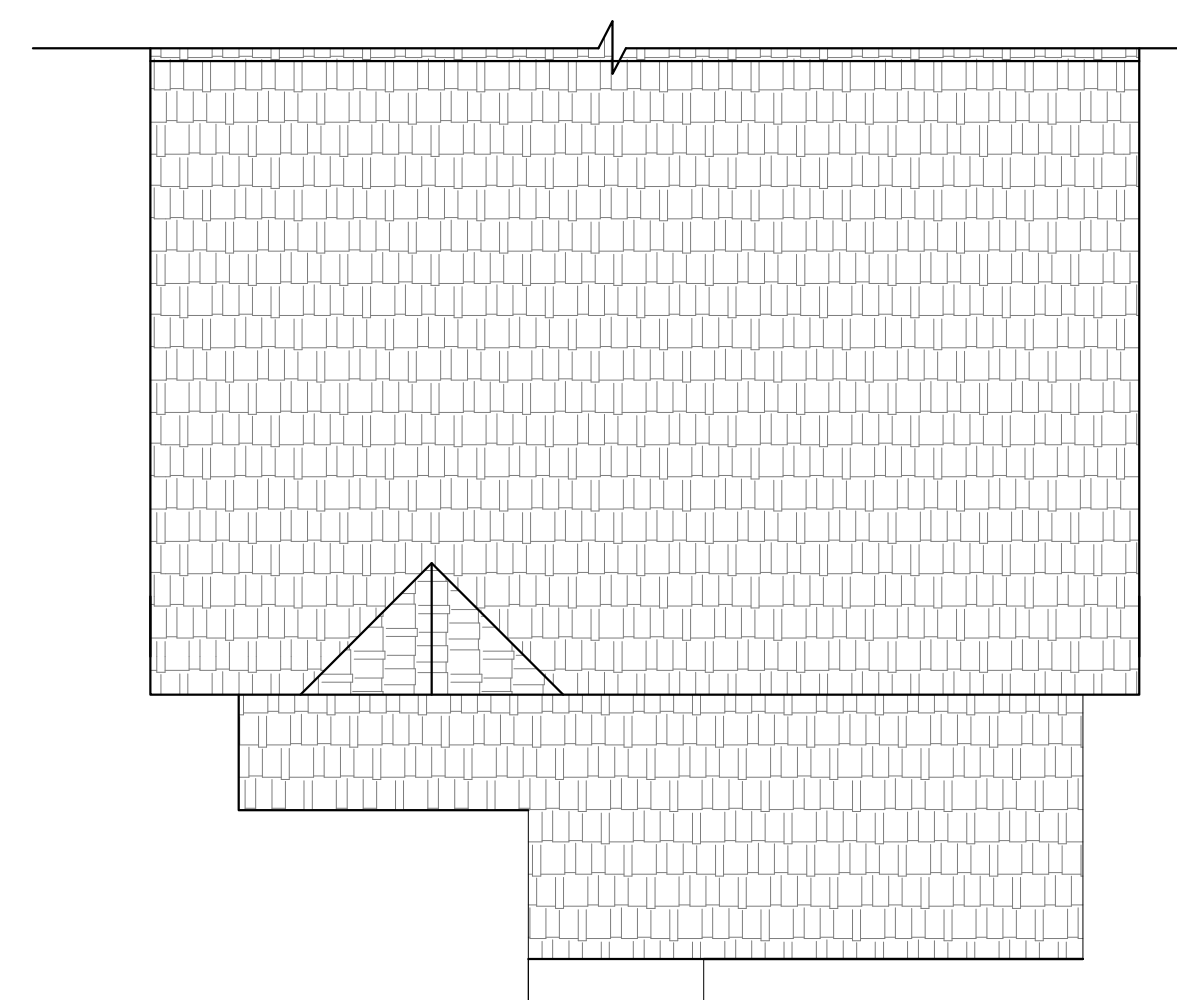

6 Proposed Roof Plan
Scale 1:50

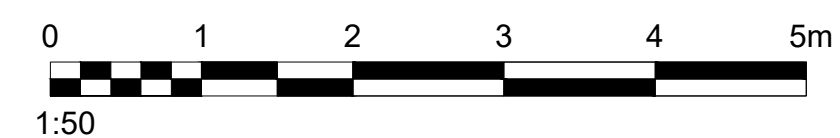

 ACN Structures 3 Argyle Road London W13 0LN 07835 148 268 acnstructures@gmail.com			
SITE: 14 Wimblington Drive RG6 4JG			
TITLE: Existing Plans			
SCALE AT A2: 1:50	DATE: Jan 2024	DRAWN: AC	CHECKED: -
PROJECT NO: 319	DRAWING NO: P100	REVISION: A	